



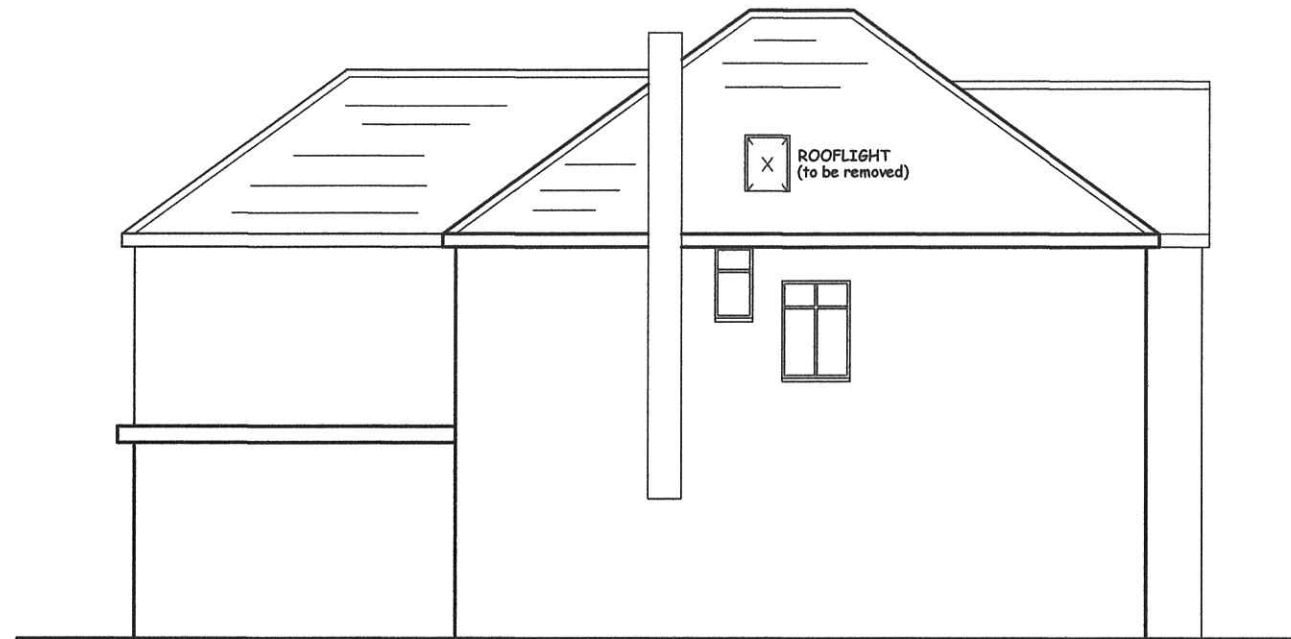


EXISTING LEFT HAND ELEVATION

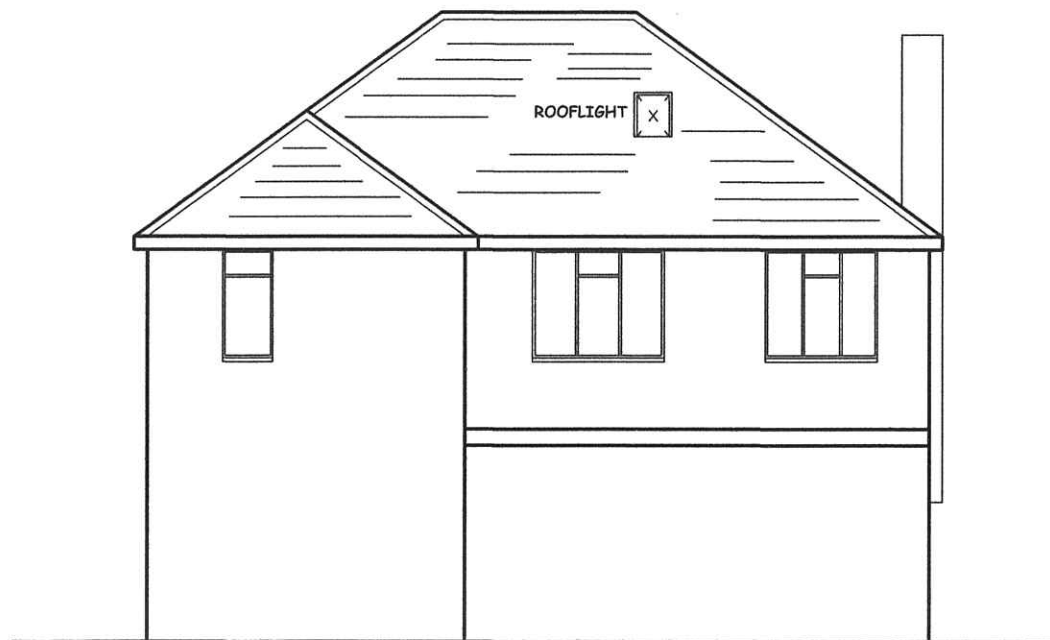

EXISTING REAR ELEVATION



EXISTING FRONT ELEVATION

 

SCALE BAR

NOTES :
ALL DIMENSIONS MUST BE CHECKED ON SITE AND
NOT SCALED FROM THIS DRAWING AND ANY DISCRE-
PANCIES NOTIFIED

A		
DATE	REVISION	

COPYRIGHT:

R.P.ARCHITECTURAL SERVICES
39A,NORWICH ROAD
NORTHWOOD
MIDDLESEX
HA6 1ND

Tel: 07753 659794

CLIENT:

JOB TITLE:

308 LONG LANE
HILLINGDON
UB10 9PF

DRAWING TITLE:

EXISTING ELEVATIONS

SCALE : 1:100

DATE:AUG/2021 DRAWN: RPA

DRG. NO. RPA/308/LL/104	REV.
----------------------------	------