


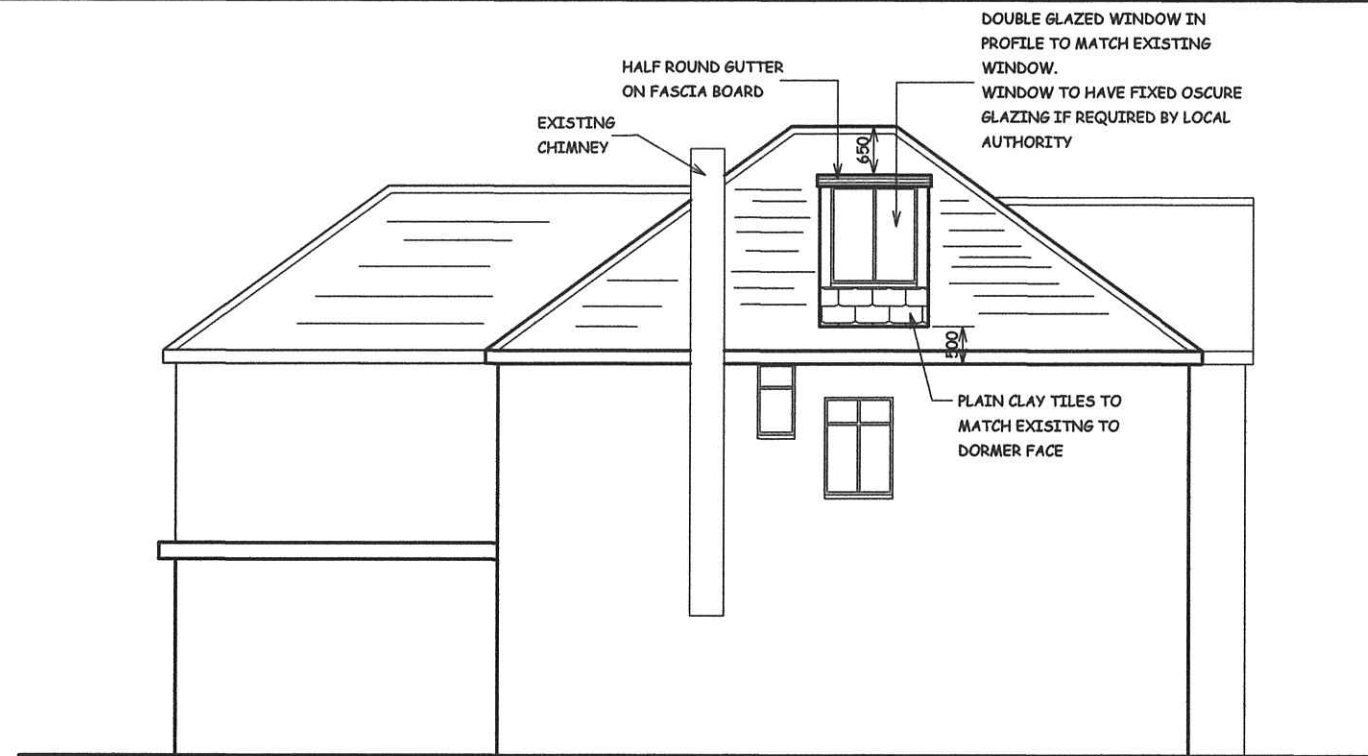


PROPOSED LEFT HAND ELEVATION



PROPOSED REAR ELEVATION



PROPOSED FRONT ELEVATION

 

SCALE BAR

NOTES :  
ALL DIMENSIONS MUST BE CHECKED ON SITE AND  
NOT SCALED FROM THIS DRAWING AND ANY DISCRE-  
PANCIES NOTIFIED

|      |          |  |
|------|----------|--|
| A    |          |  |
| DATE | REVISION |  |

COPYRIGHT:  
  
R.P.ARCHITECTURAL SERVICES  
39A,NORWICH ROAD  
NORTHWOOD  
MIDDLESEX  
HA6 1ND  
  
Tel: 07753 659794

CLIENT:

JOB TITLE:  
  
308 LONG LANE  
HILLINGDON  
UB10 9PF

DRAWING TITLE:  
  
PROPOSED ELEVATIONS

SCALE : 1:100

DATE:AUG/2021 DRAWN: RPA

|                            |      |
|----------------------------|------|
| DRG. NO.<br>RPA/308/LL/105 | REV. |
|----------------------------|------|