




VISUAL SCALE 1:50 @ A3

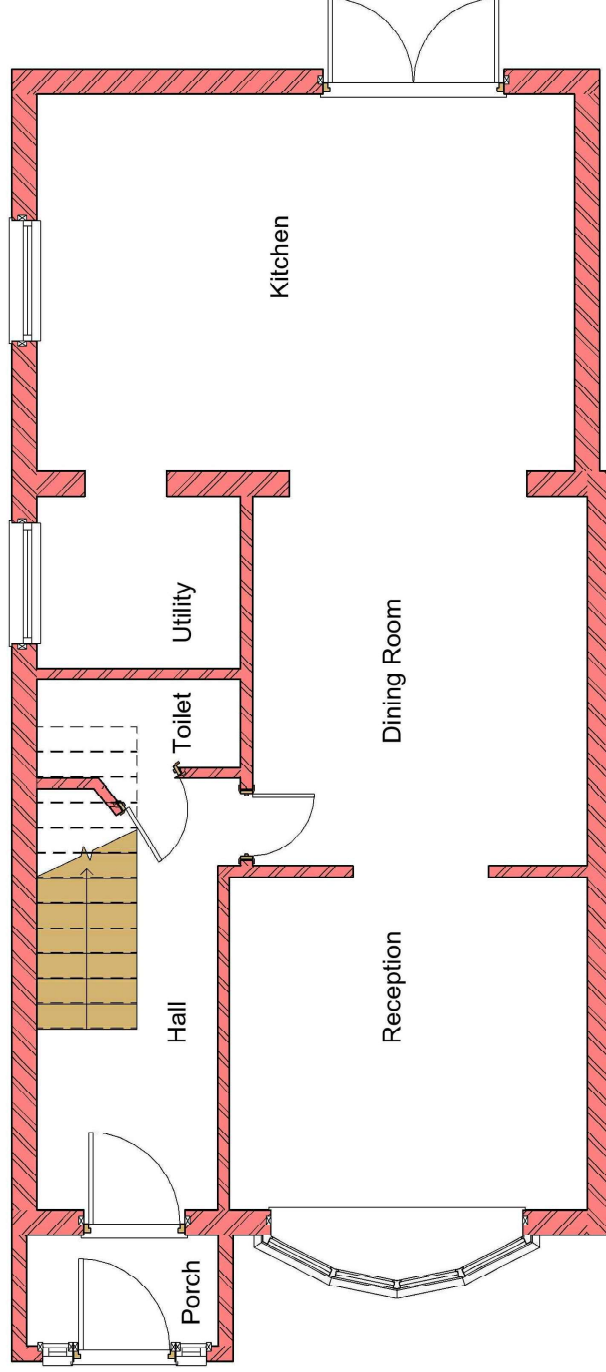

Existing Ground Floor

1

1 : 50

GENERAL NOTES:

1. DO NOT SCALE FROM THE DRAWINGS
2. ALL DIMENSIONS ARE IN MILLIMETER.
3. VERIFY ALL DIMENSIONS AND CONDITIONS BEFORE BUILDING OR STARTING CONSTRUCTION.
4. NOTIFY THE DESIGNER IMMEDIATELY OF ANY DISCREPANCY OR VARIATION.
5. ALL WORK TO COMPLY WITH CURRENT BUILDING REGULATIONS AND CODES OF PRACTICE.



PROJECT

92 Wentworth Crescent Hayes UB3 1NP

SHEET

Existing Ground Floor Plan

CLIENT

Mr Farhaan Mirza

Date
Issue Date
Drawn by
Author
Checked by
Checker

Project number
Project Number

Scale (@ A3)
DRAWING NUMBER

REV

A101

+44 - 7951491310