




VISUAL SCALE 1:50 @ A3

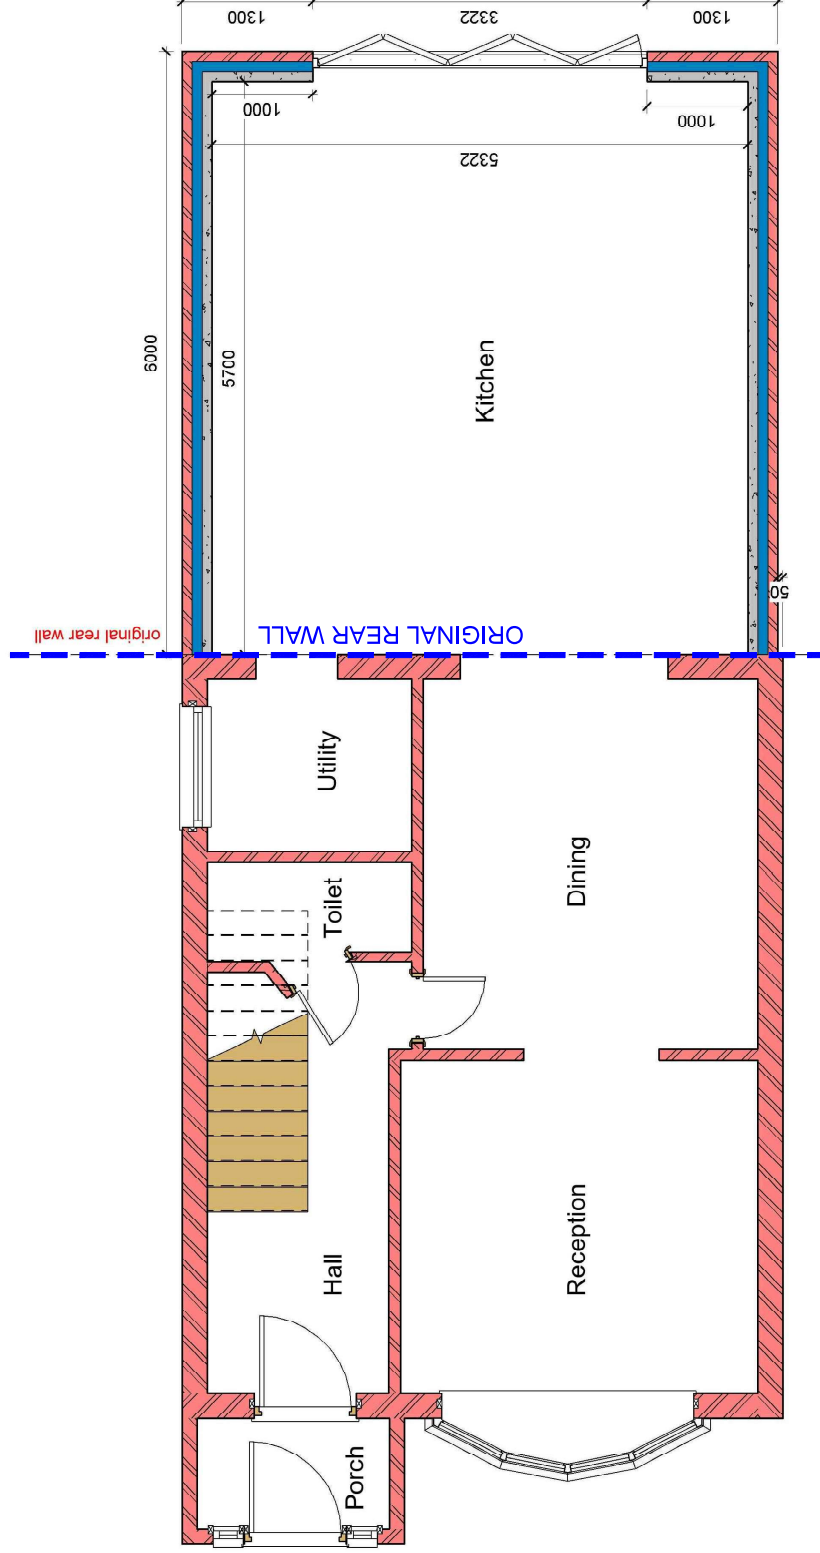

1 Proposed Ground Floor

1 : 50

GENERAL NOTES:

1. DO NOT SCALE FROM THE DRAWINGS
2. ALL DIMENSIONS ARE IN MILLIMETER.
3. VERIFY ALL DIMENSIONS AND CONDITIONS BEFORE BUILDING OR STARTING CONSTRUCTION.
4. NOTIFY THE DESIGNER IMMEDIATELY OF ANY DISCREPANCY OR VARIATION.
5. ALL WORK TO COMPLY WITH CURRENT BUILDING REGULATIONS AND CODES OF PRACTICE.



Art @ Rooshika
NISARG@HOTMAIL.COM
+44 - 7951491310

PROJECT	92 Wentworth Crescent Hayes UB3 1NP		
	SHEET Proposed Ground Floor Plan		

CLIENT	Mr Farhaan Mirza		
	Date	Project number	Scale (@ A3)
	Issue Date	Project Number	REV
	Drawn by	DRAWING NUMBER	REV
	Author	Checked by	
			A103