



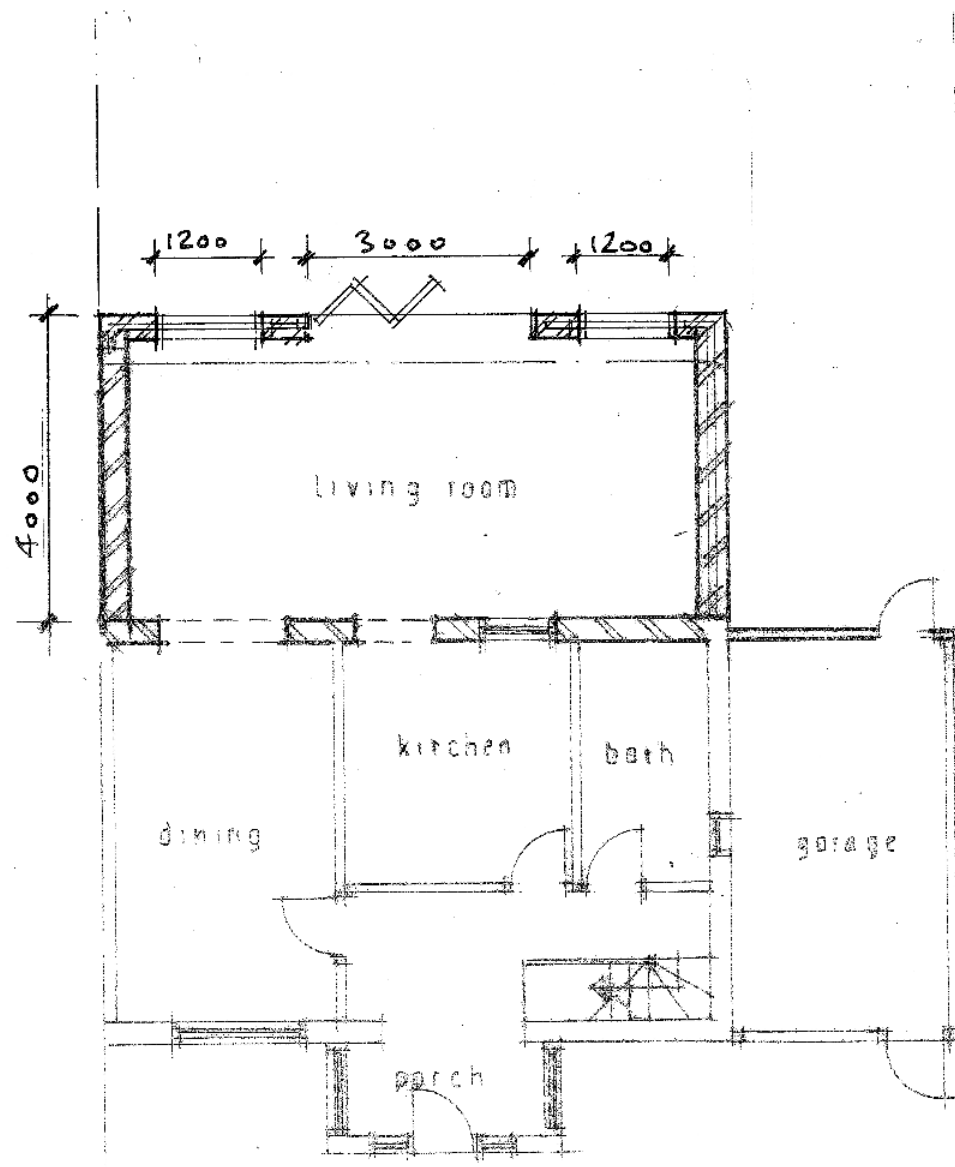

PROPOSED GROUND FLOOR PLAN




Scale 1 : 100 @ A3 paper size

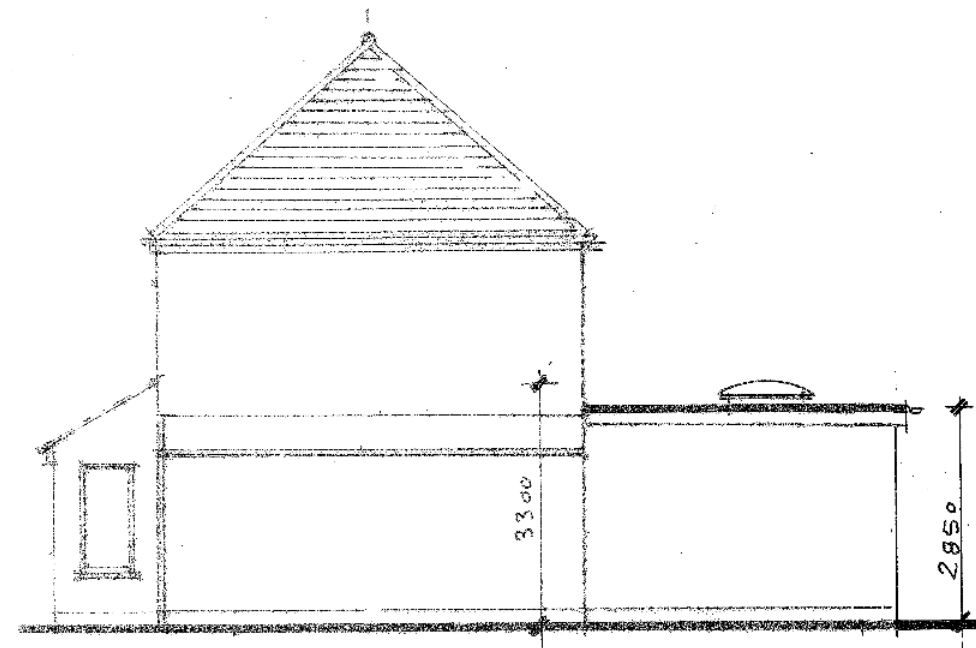

PROPOSED SIDE ELEVATION

- felt covered flat roof to match existing
- proposed extensions to be built with matching materials
- proposed doors and windows to be Upvc double glazed units to match existing.

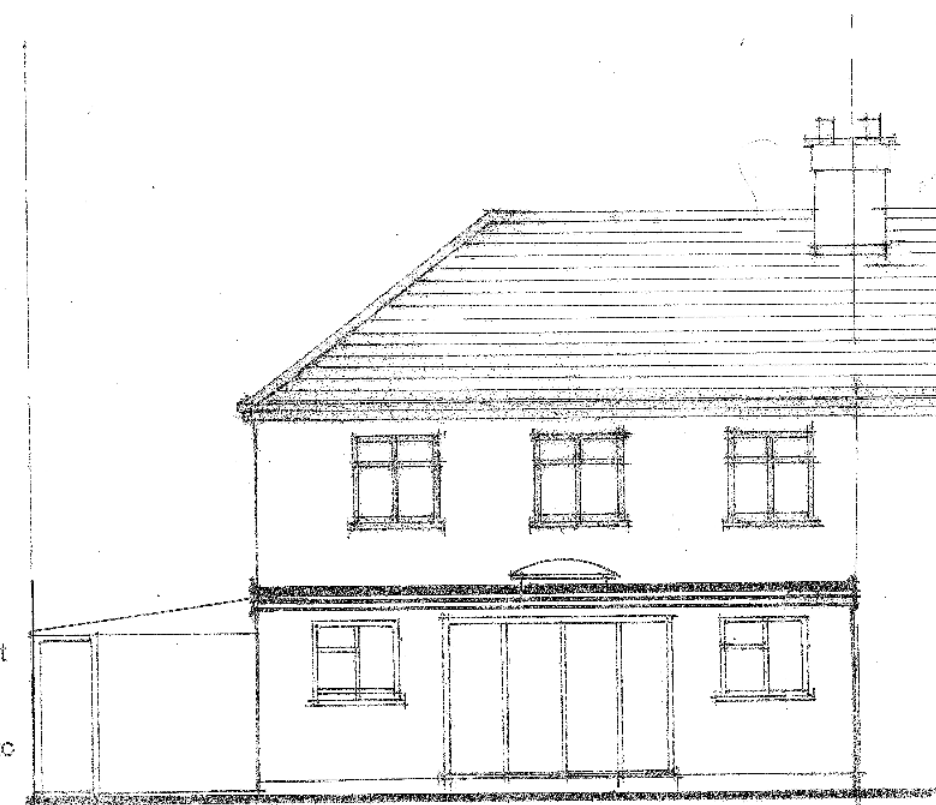

PROPOSED REAR ELEVATION

A Revised Plan		us 6/20
Job:	11 HESA ROAD HAYES MIDDLESEX UB3 2DP	Date: Jun. 2020
Drawing No.	GS ARCHITECTURAL SERVICES LTD	Scale: 1:100
PP/03A	Mobile: 07400 444 070	