






EXISTING REAR ELEVATION

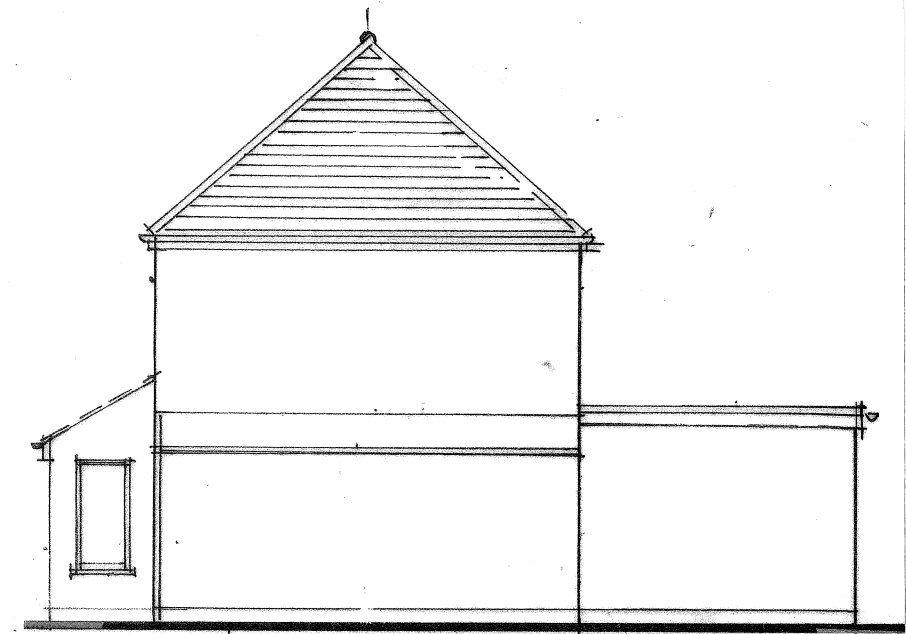

EXISTING SIDE ELEVATION

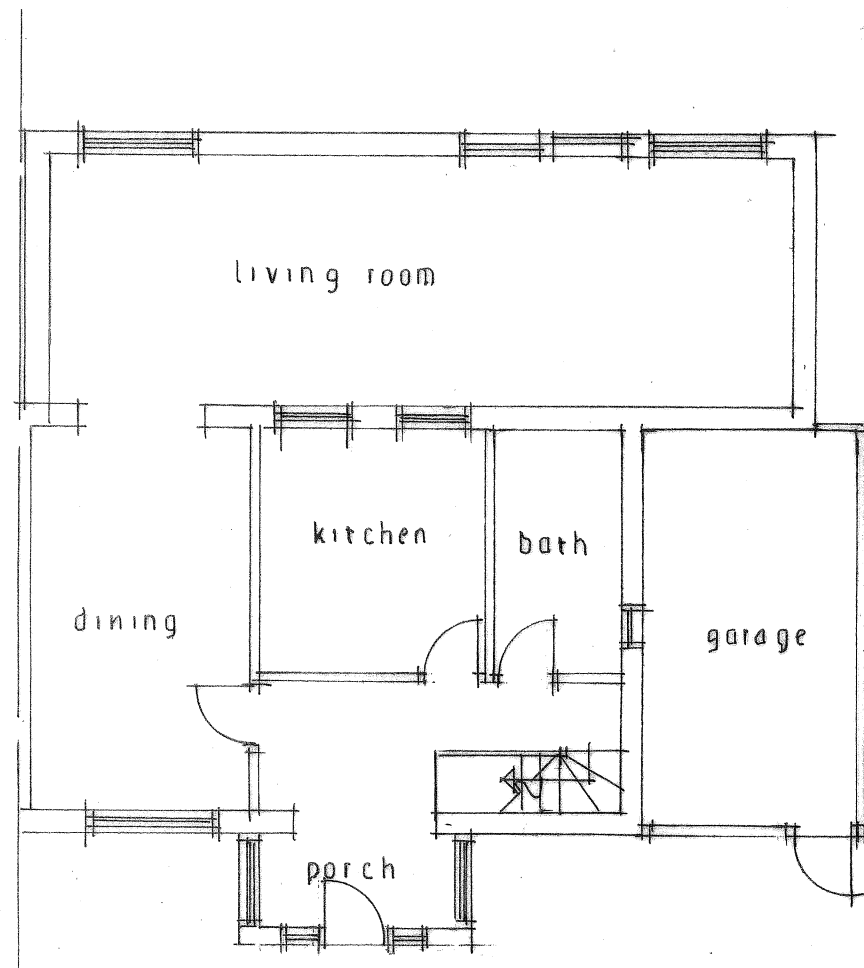


EXISTING GROUND FLOOR PLAN

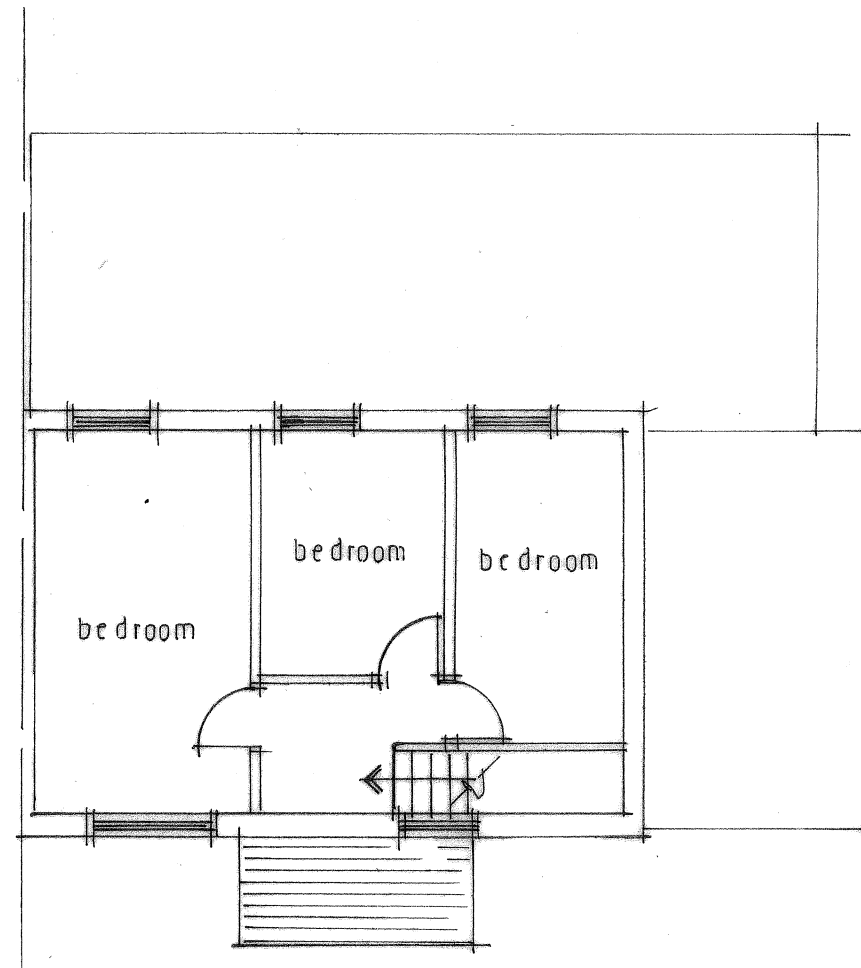

EXISTING FIRST FLOOR PLAN



EXISTING FRONT ELEVATION

 

Scale 1 : 100 @ A3 paper size

Job:	11 HESA ROAD HAYES MIDDLESEX UB3 2DP	Date: Jun. 2020
		Scale: 1:100
Drawing No. PP/02	ARCHITECTURAL SERVICES	
	Mobile: 07400 444 070	