






PROPOSED FRONT ELEVATION

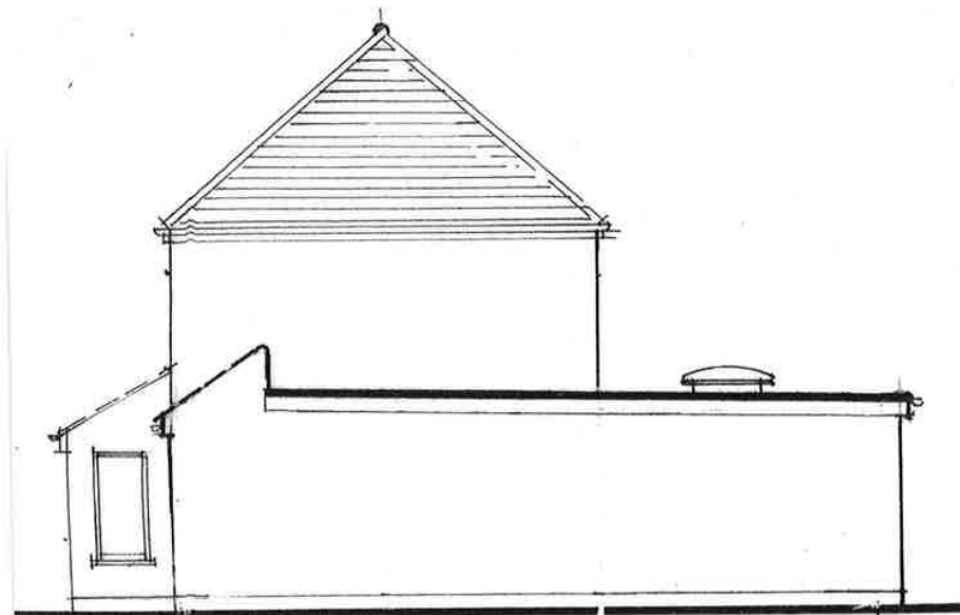

PROPOSED SIDE ELEVATION

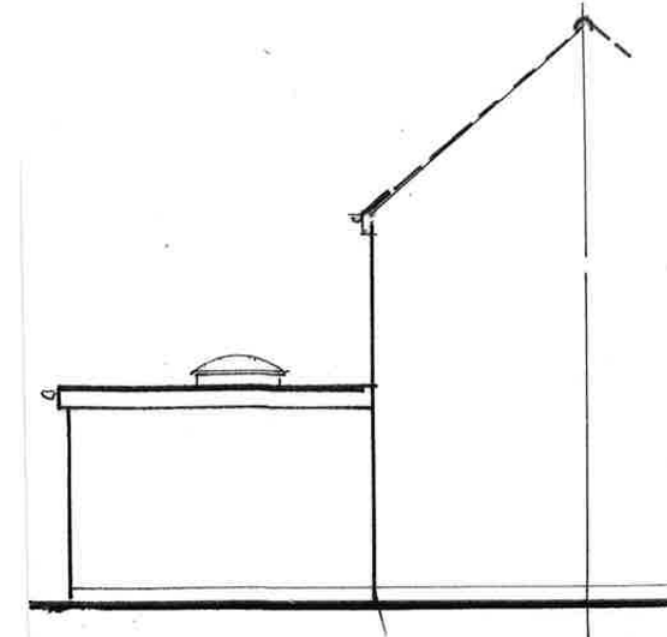

PROPOSED SIDE ELEVATION

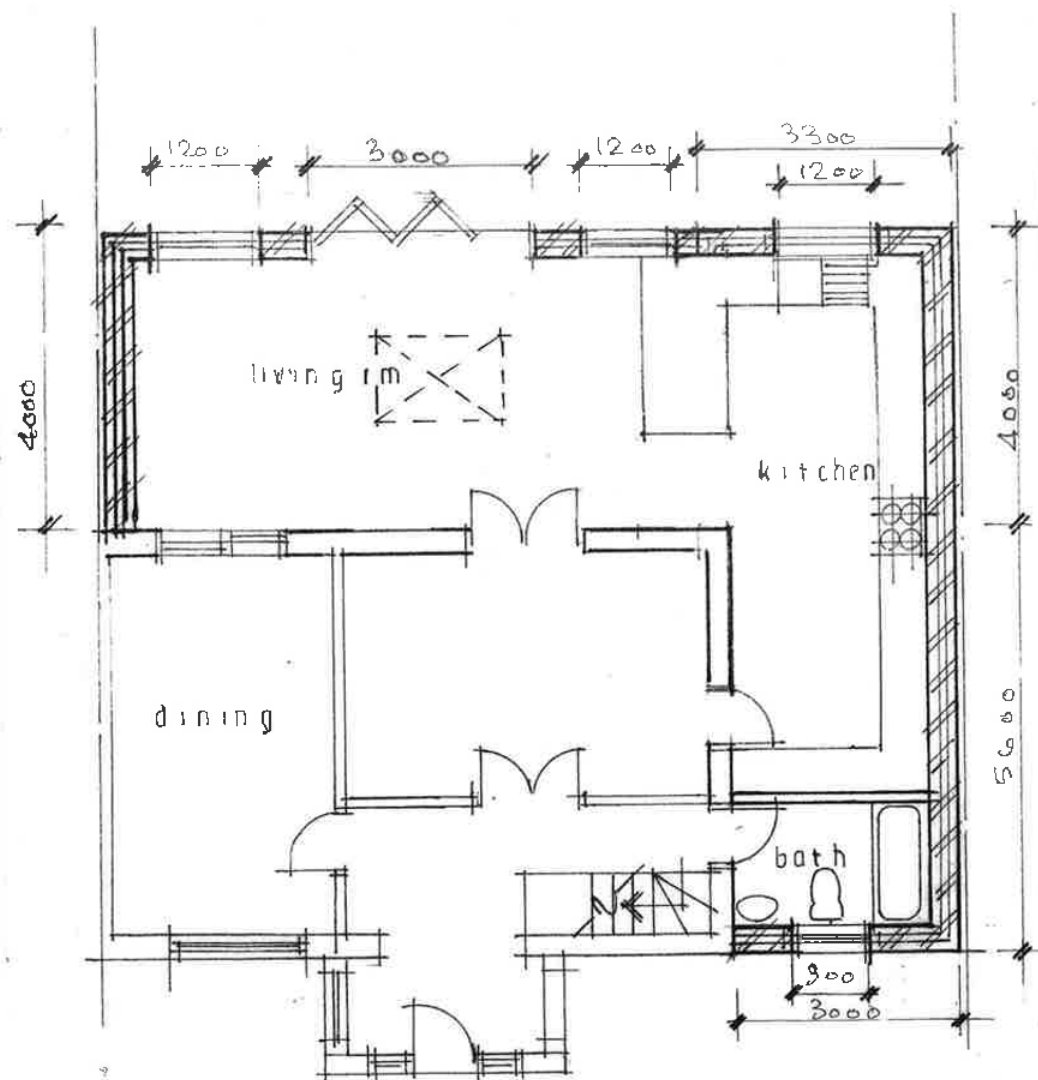

PROPOSED GROUND FLOOR PLAN

- tiled pitched / felt covered flat roof
- proposed extensions to be built with materials to match existing building
- proposed doors and windows to be Upvc double glazed units to match existing.



Scale 1 : 100 @ A3 paper size



PROPOSED REAR ELEVATION

A Revised plan		2/20
Job:	11 HESA ROAD HAYES MIDDLESEX UB3 2DP	Date: Sept. 2020 Scale: 1:100
Drawing No. PP/03 A	ARCHITECTURAL SERVICES	
Mobile: 07400 444 070		