


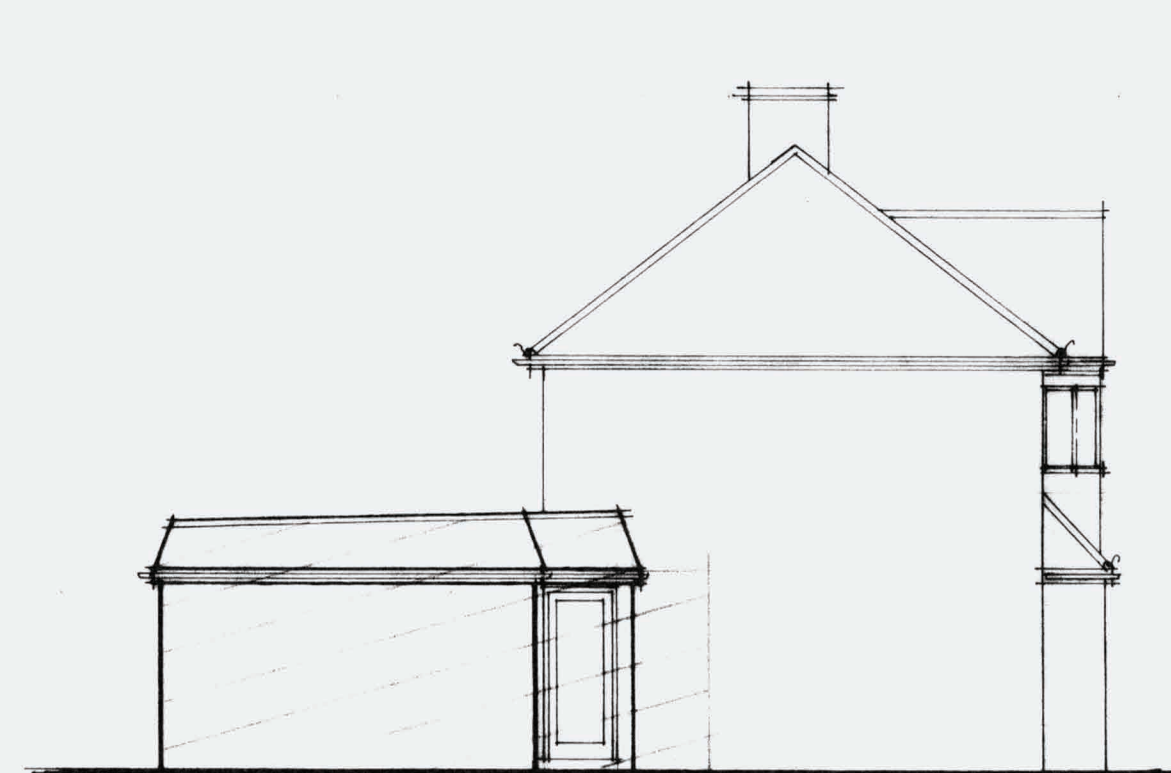


EAST ELEVATION



REAR ELEVATION






FRONT ELEVATION

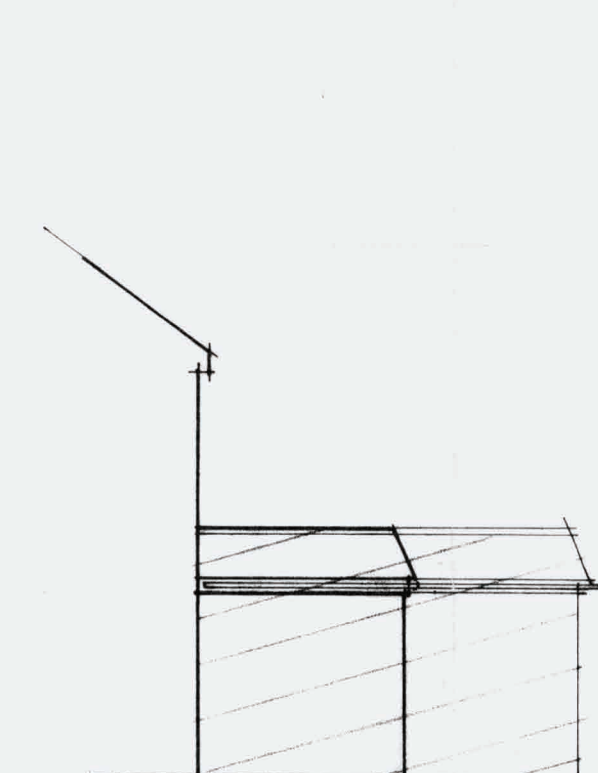

WEST ELEVATION

FLAT 2A SHOWN HATCHED

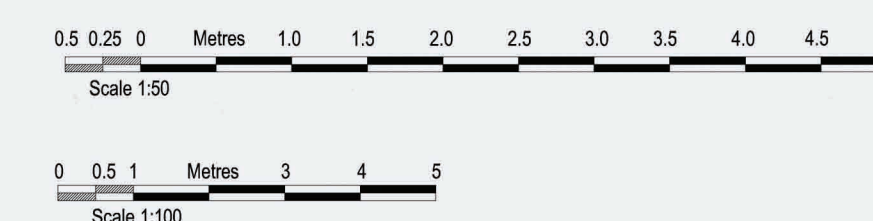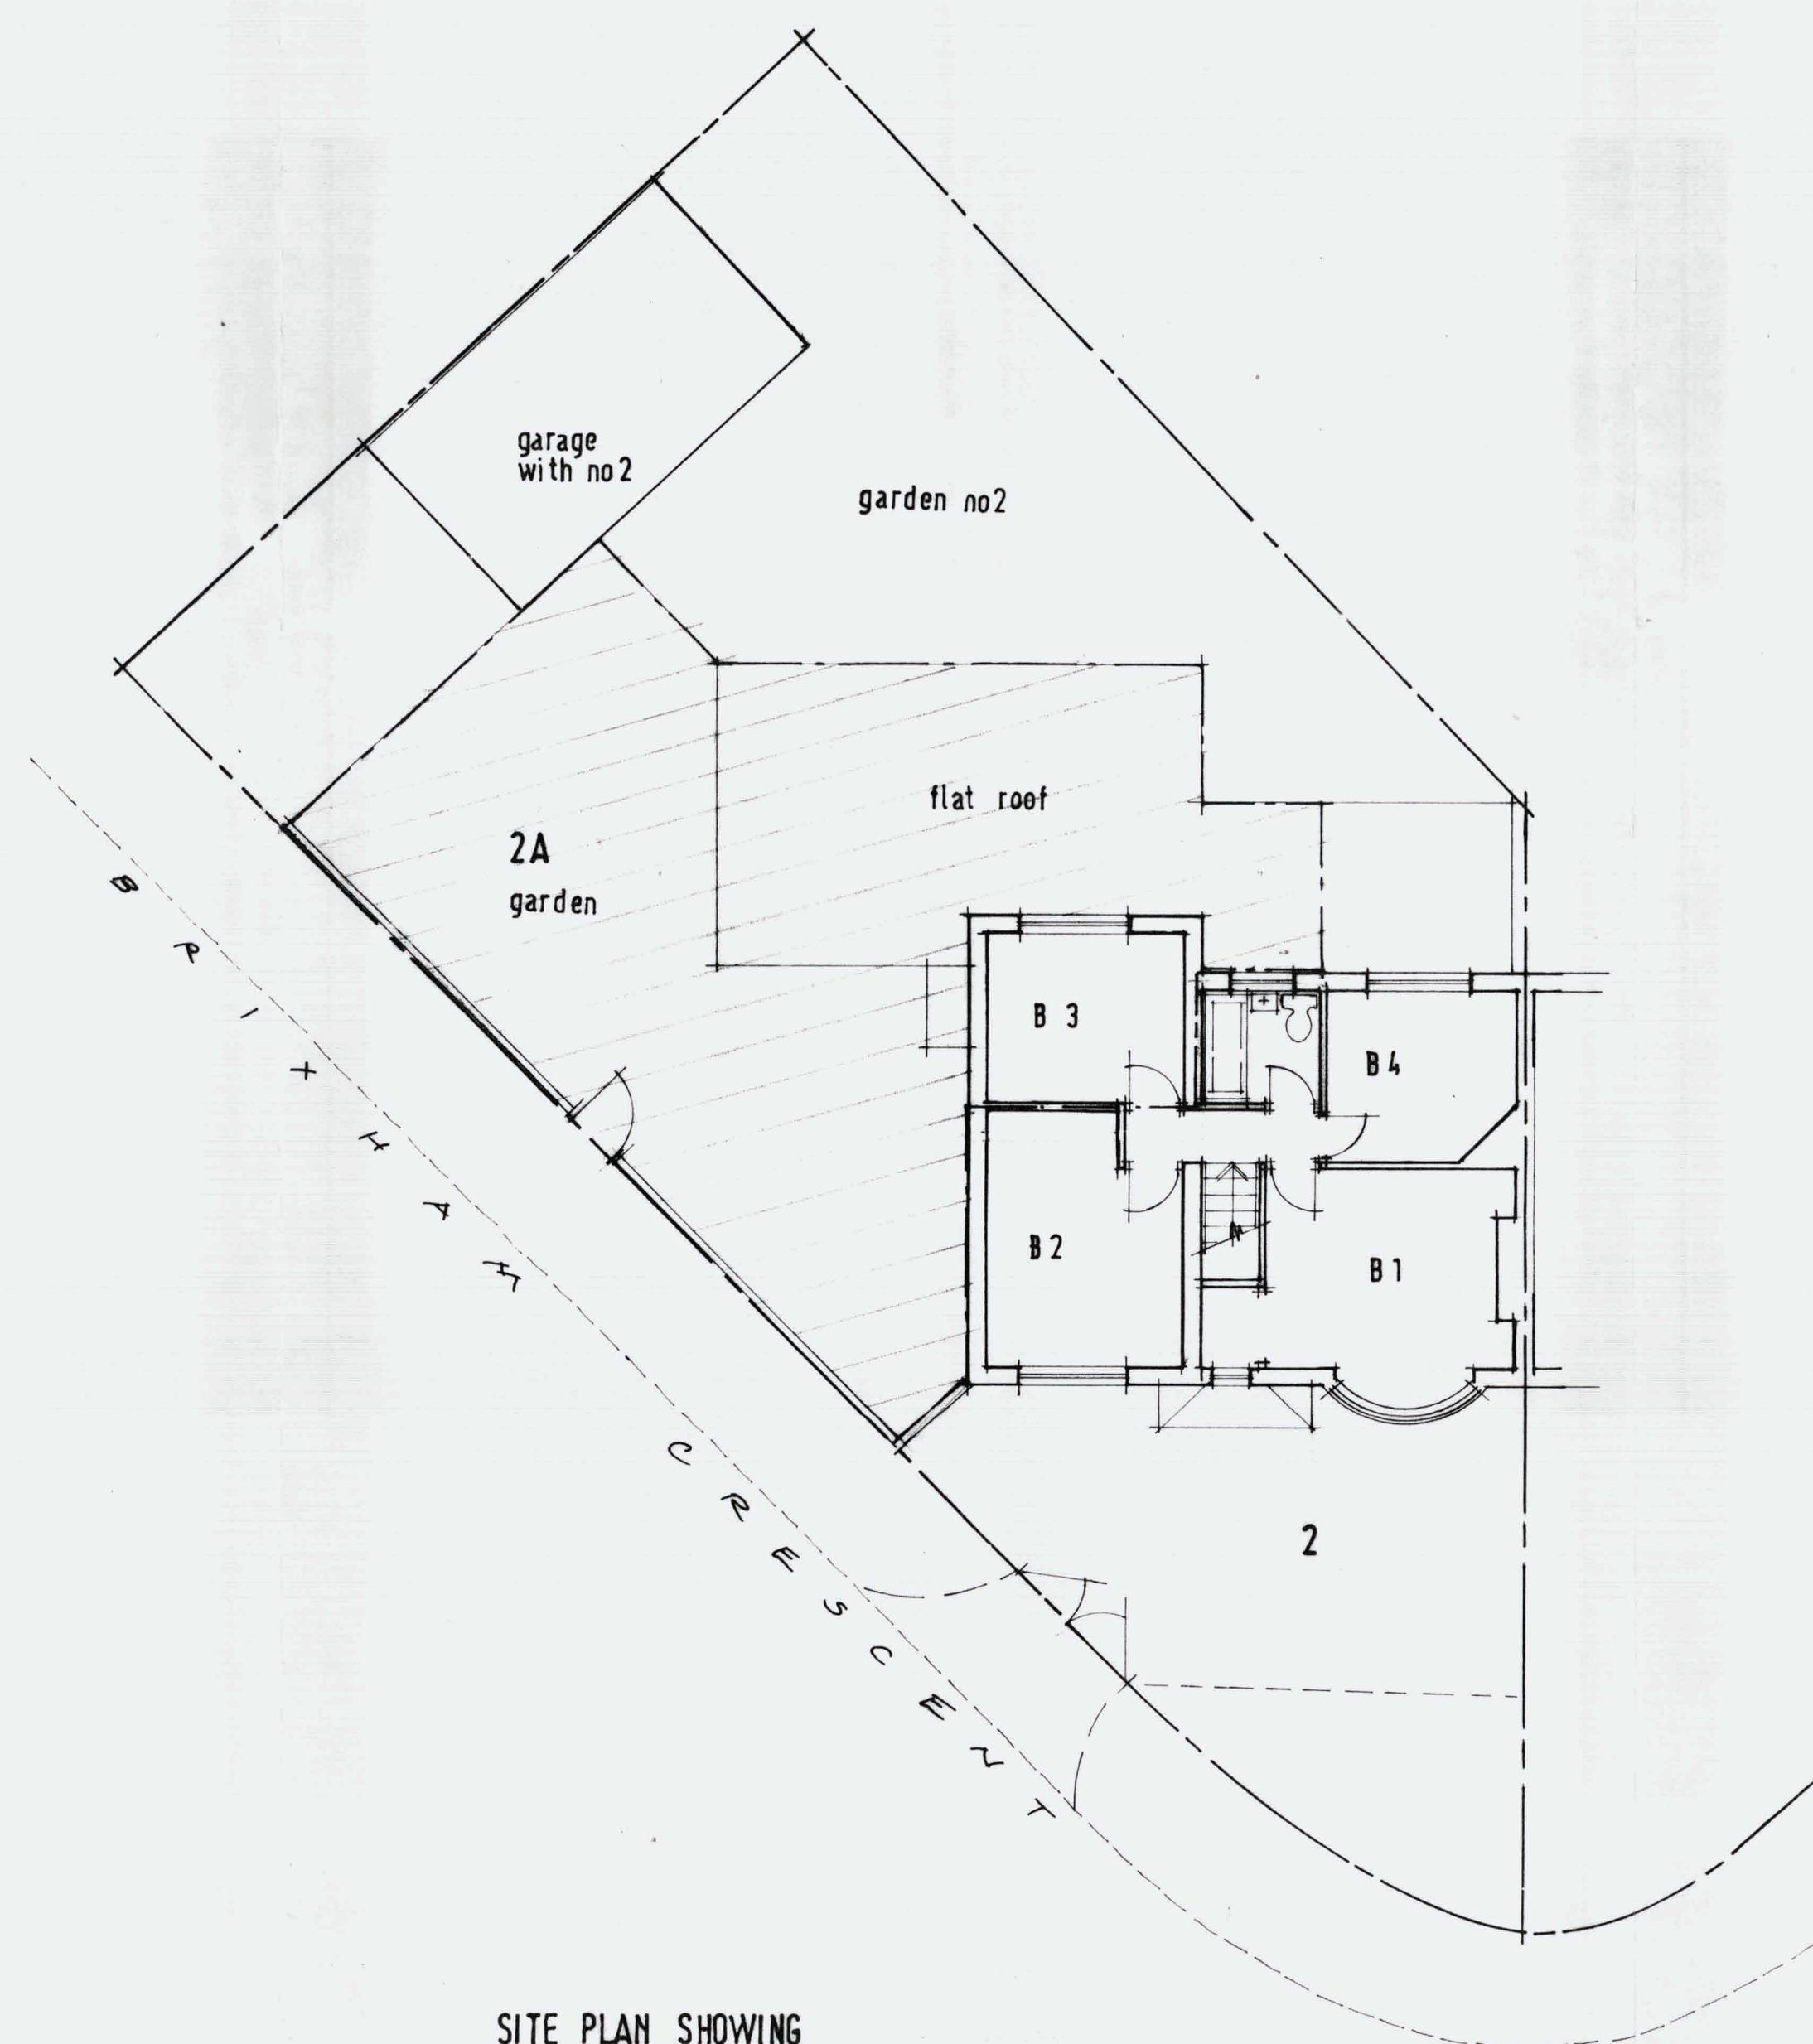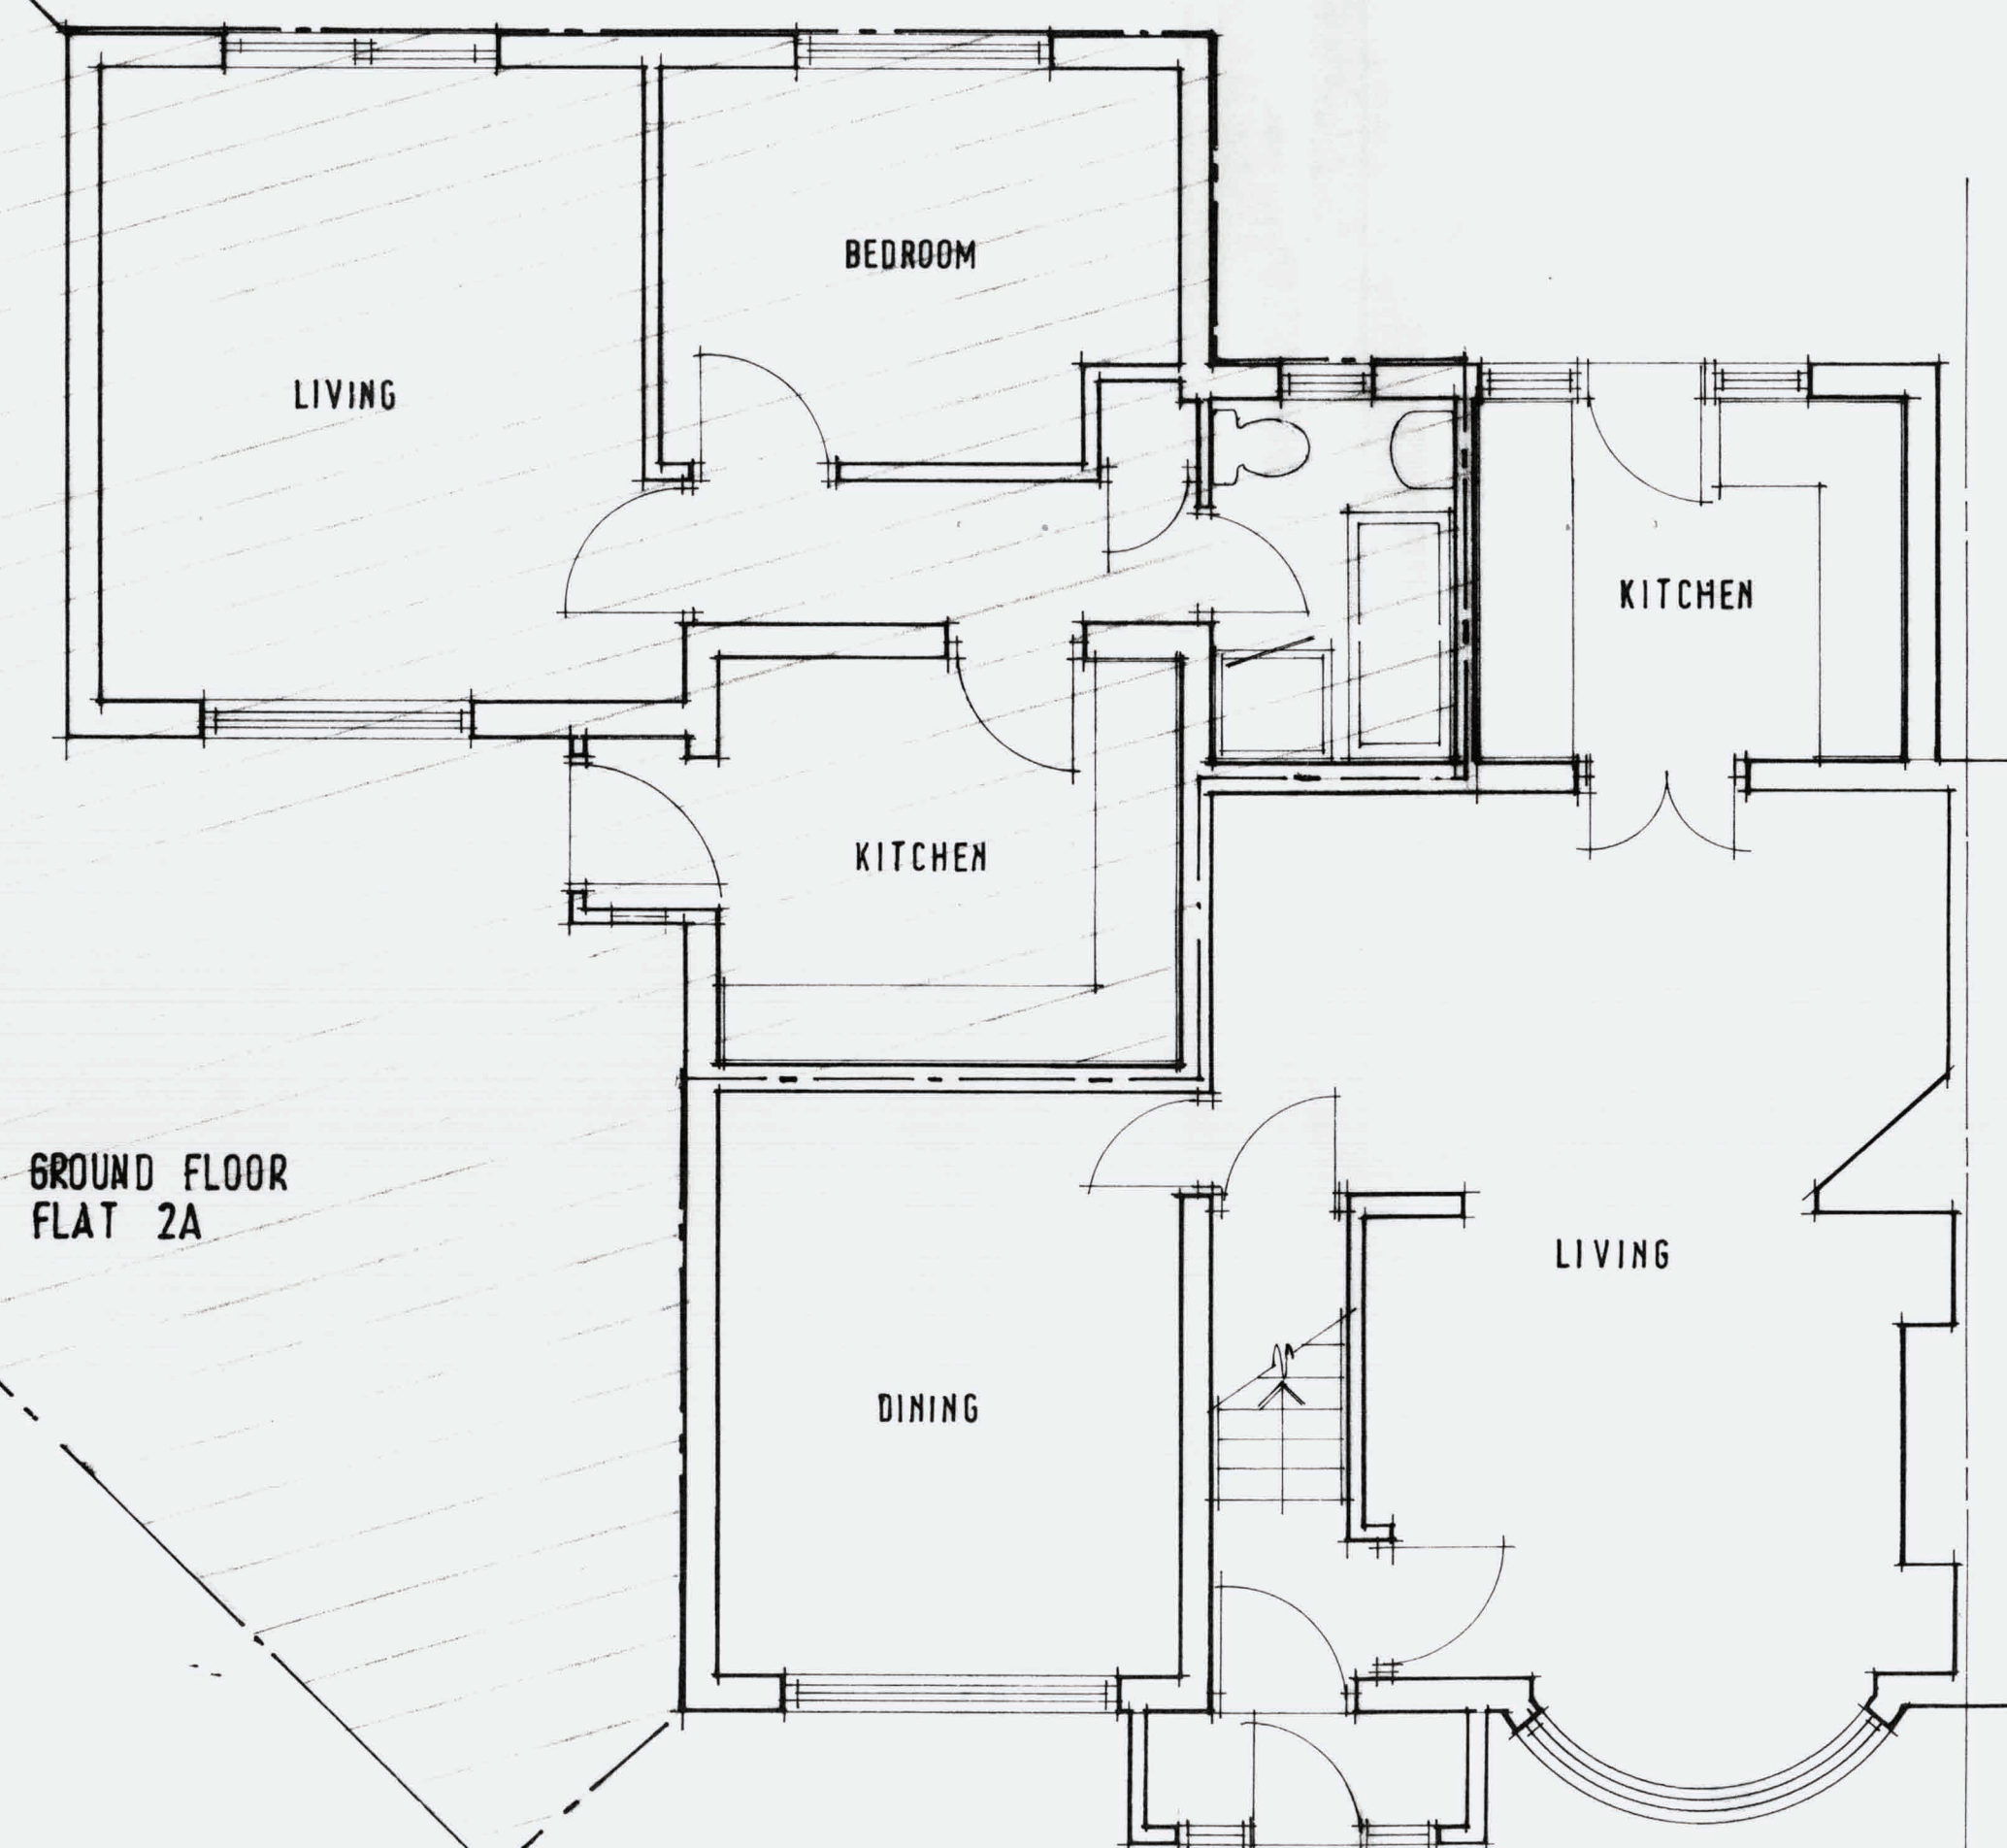

BOUNDARIES
AMENDMENTS
DATE
JAWOY
DATE
A
REV.
COPYRIGHT RESERVED
ALL SCALED DIMENSIONS MUST BE VERIFIED ON SITE

JOB
2 & 2A BRIXHAM CRESCENT
RUISLIP MANOR
CLIENT
PENNY CONWAY
DRAWING
PLANS & ELEVATIONS
DALE VENN ASSOCIATES
Architects, Planners & Surveyors
HIGH HOUSE, HARLINGTON ROAD,
HILLINGDON, MIDDLESEX 01895-237345

SCALE 1:50 & 1:100
DATE SEPT '08
DRAWN I.V.R.
CHECKED
DRAWING No. 4534-1
REV. A