



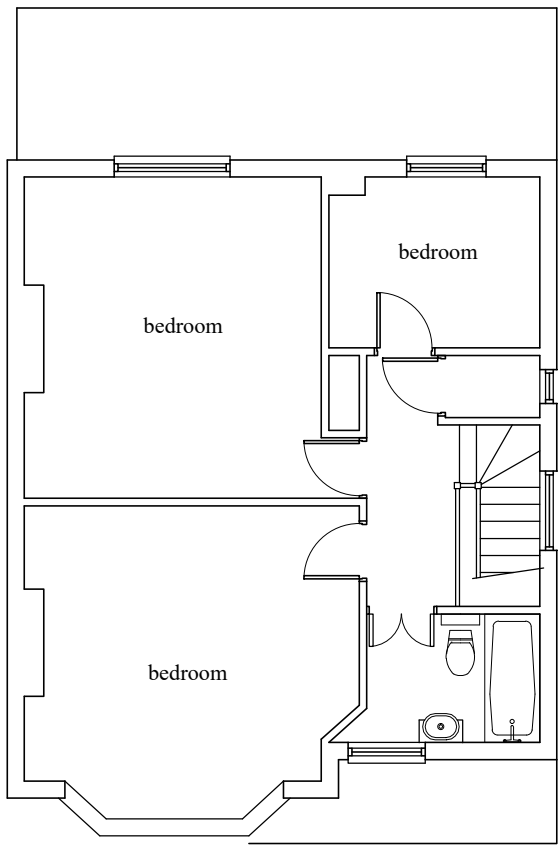


Proposed front elevation

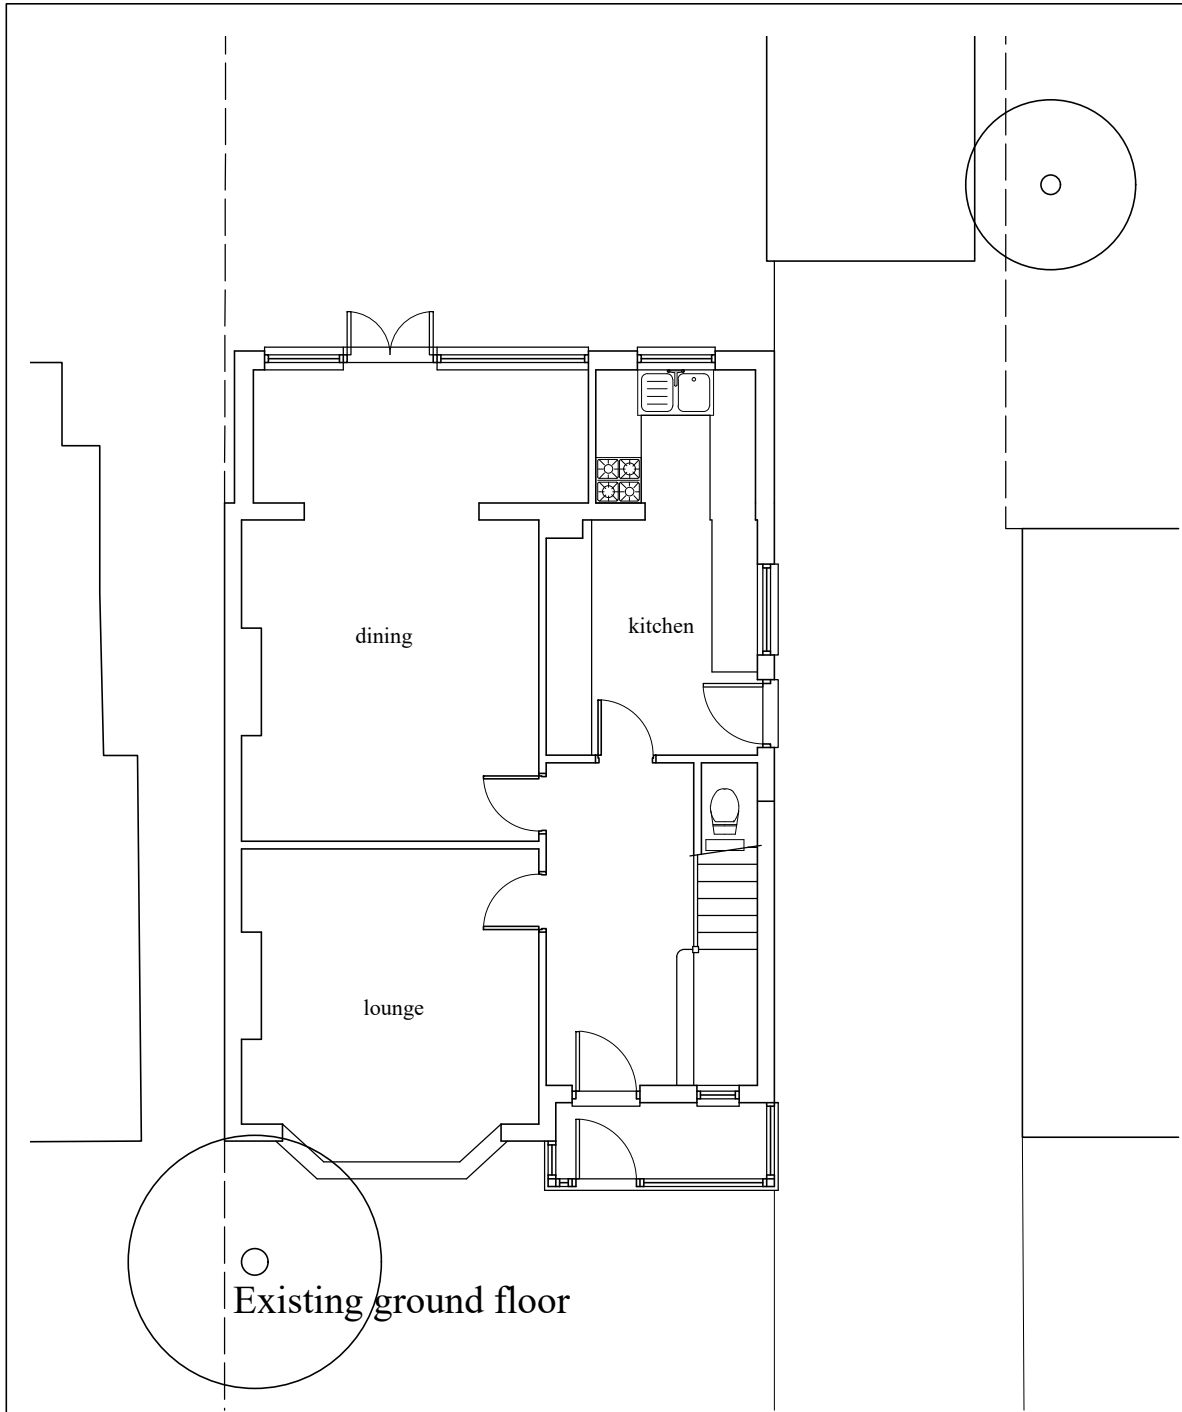





Proposed side elevation



Proposed rear elevation

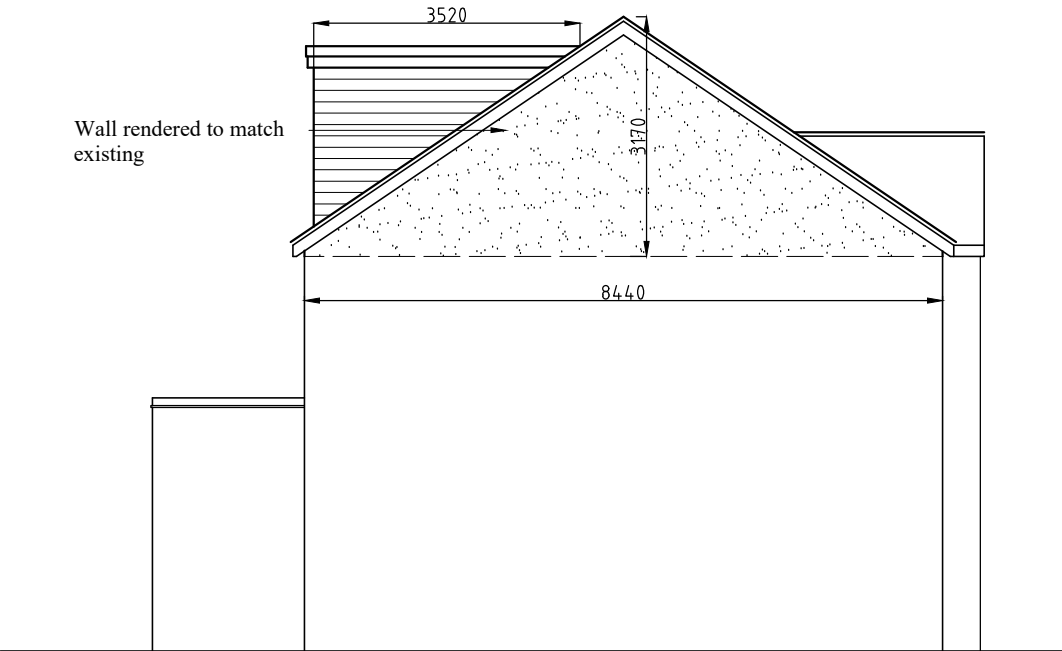

Proposed side elevation

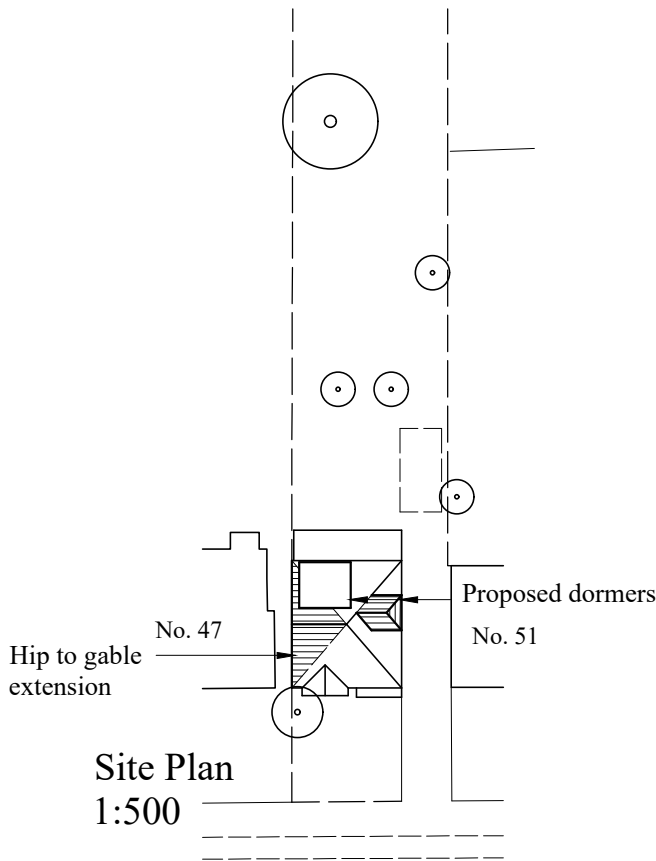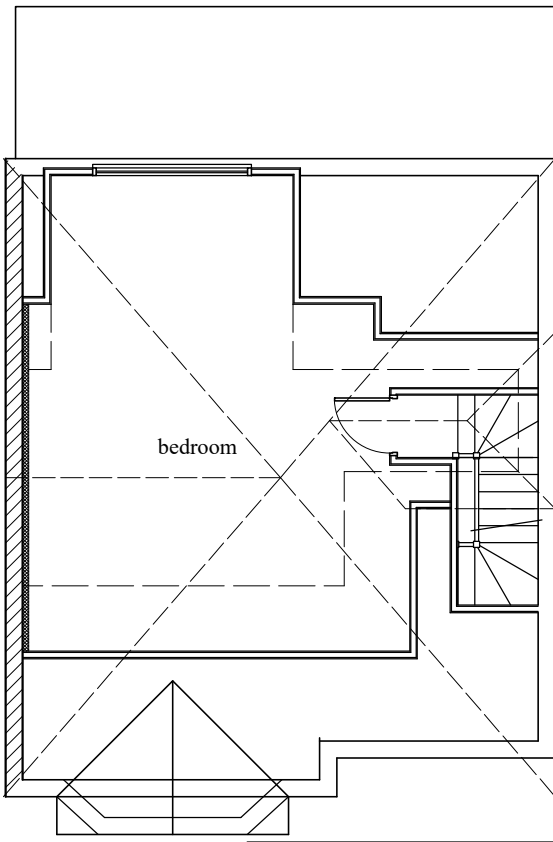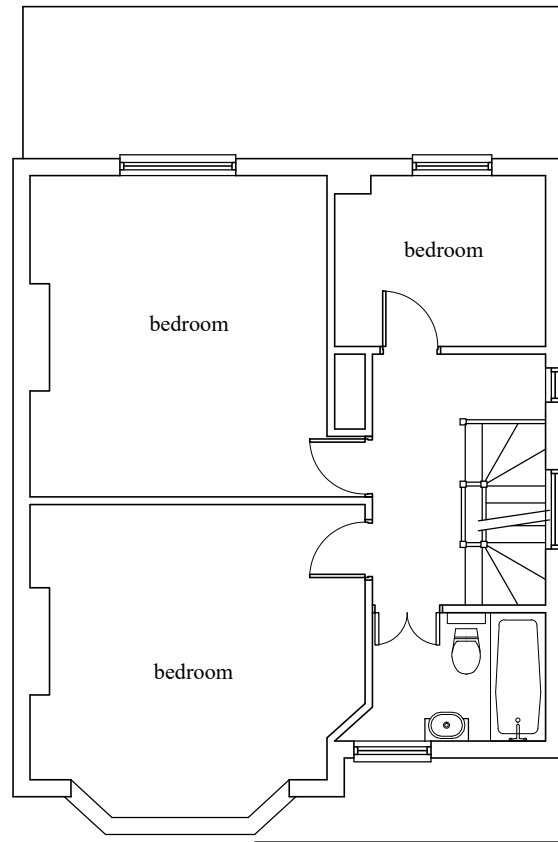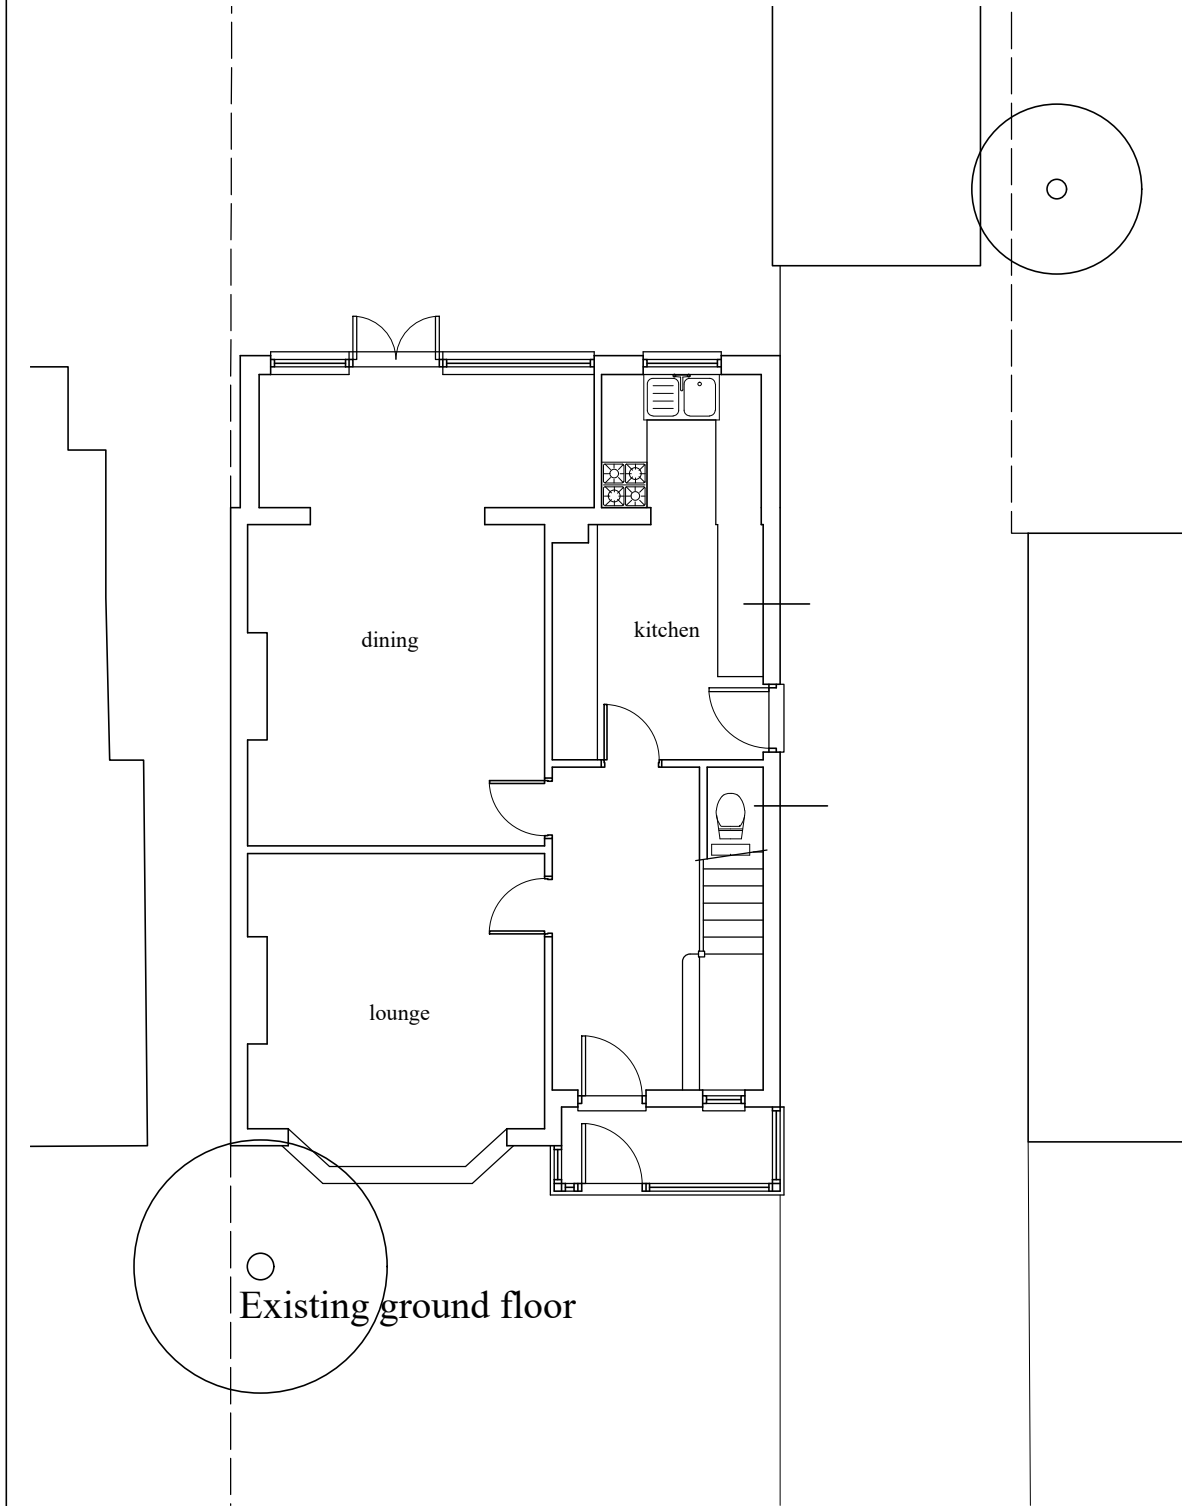

Gross volume of proposed hip to gable conversion: $\frac{1}{6} \times 8.44 \times 3.17 \times 3.65 = 16.3\text{m}^3$
 Volume of rear dormer: $\frac{1}{2} \times 3.40 \times 2.35 \times 3.52 = 14.0\text{m}^3$
 Volume of side dormer: $(\frac{1}{2} \times 2.33 \times 1.13 \times 1.77) + (\frac{1}{2} \times 2.33 \times 1.10 \times 1.92) = 4.8\text{m}^3$
 Net increase in volume of house: $16.3 + 14.0 + 4.8 = 35.1\text{m}^3$

Revisions:		
ABA Chartered Surveyors		email: aba@aujla.co.uk
49 The Green, Southall UB2 4AR		Tel: 020 8574 3535
scale 1:100 @A2	title	
date 12/01/22	Hip to gable extension and loft conversion.	
drg no	rev	site
2114-pl-02		49 St Martins Approach, Ruislip.