


AMENDMENTS	DATE	REV.
Dimensions, areas and levels, where given are only approximate and subject to site survey. All dimensions are to be checked on site. If required dimensions only, they are to be taken from this drawing. This drawing is to be used in conjunction with all relevant contracts and/or possibilities drawing documents and any discrepancies or variations are to be notified to the architect before the attached work commences. This drawing is copyright and remains the property of the Architect.		

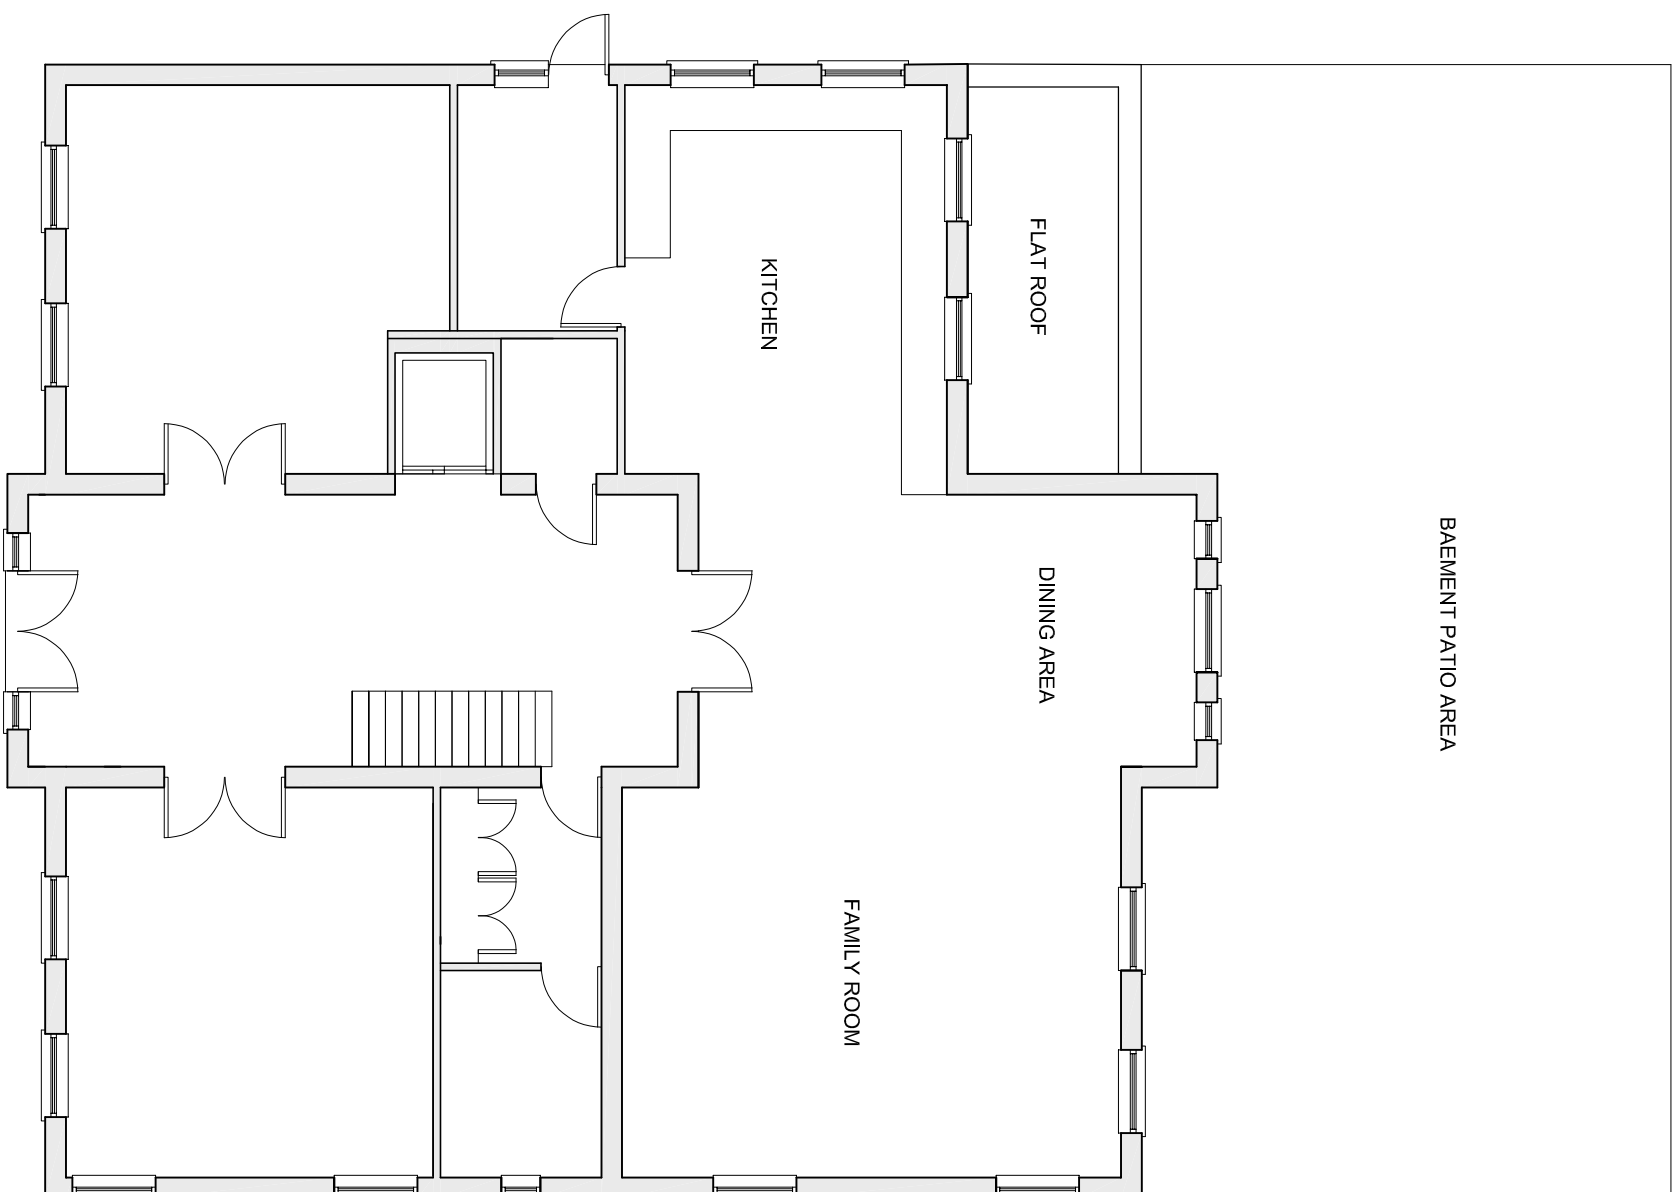

bernard murray design
chartered architect

WWW.BMURRAYDESIGN.CO.UK
78 BRIDGE ROAD, UXBRIDGE, MIDDLESEX UB82QY
TEL: 07958 471714 EMAIL: BMURRAYDESIGN@YAHOO.CO.UK

PROJECT
33 THE DRIVE
ICKENHAM
UB10 8AF

CLIENT
RAJ MAKKAR

DRAWING
EXISTING GROUND FLOOR PLAN

SCALE	1:100 @ A3	DRAWING NUMBER	F
DATE	JUL 2021	1153-1	
DRAWN	BM		