


NEW 2M HIGH BLACK
METAL GATE TO MATCH
EXISTING GATES

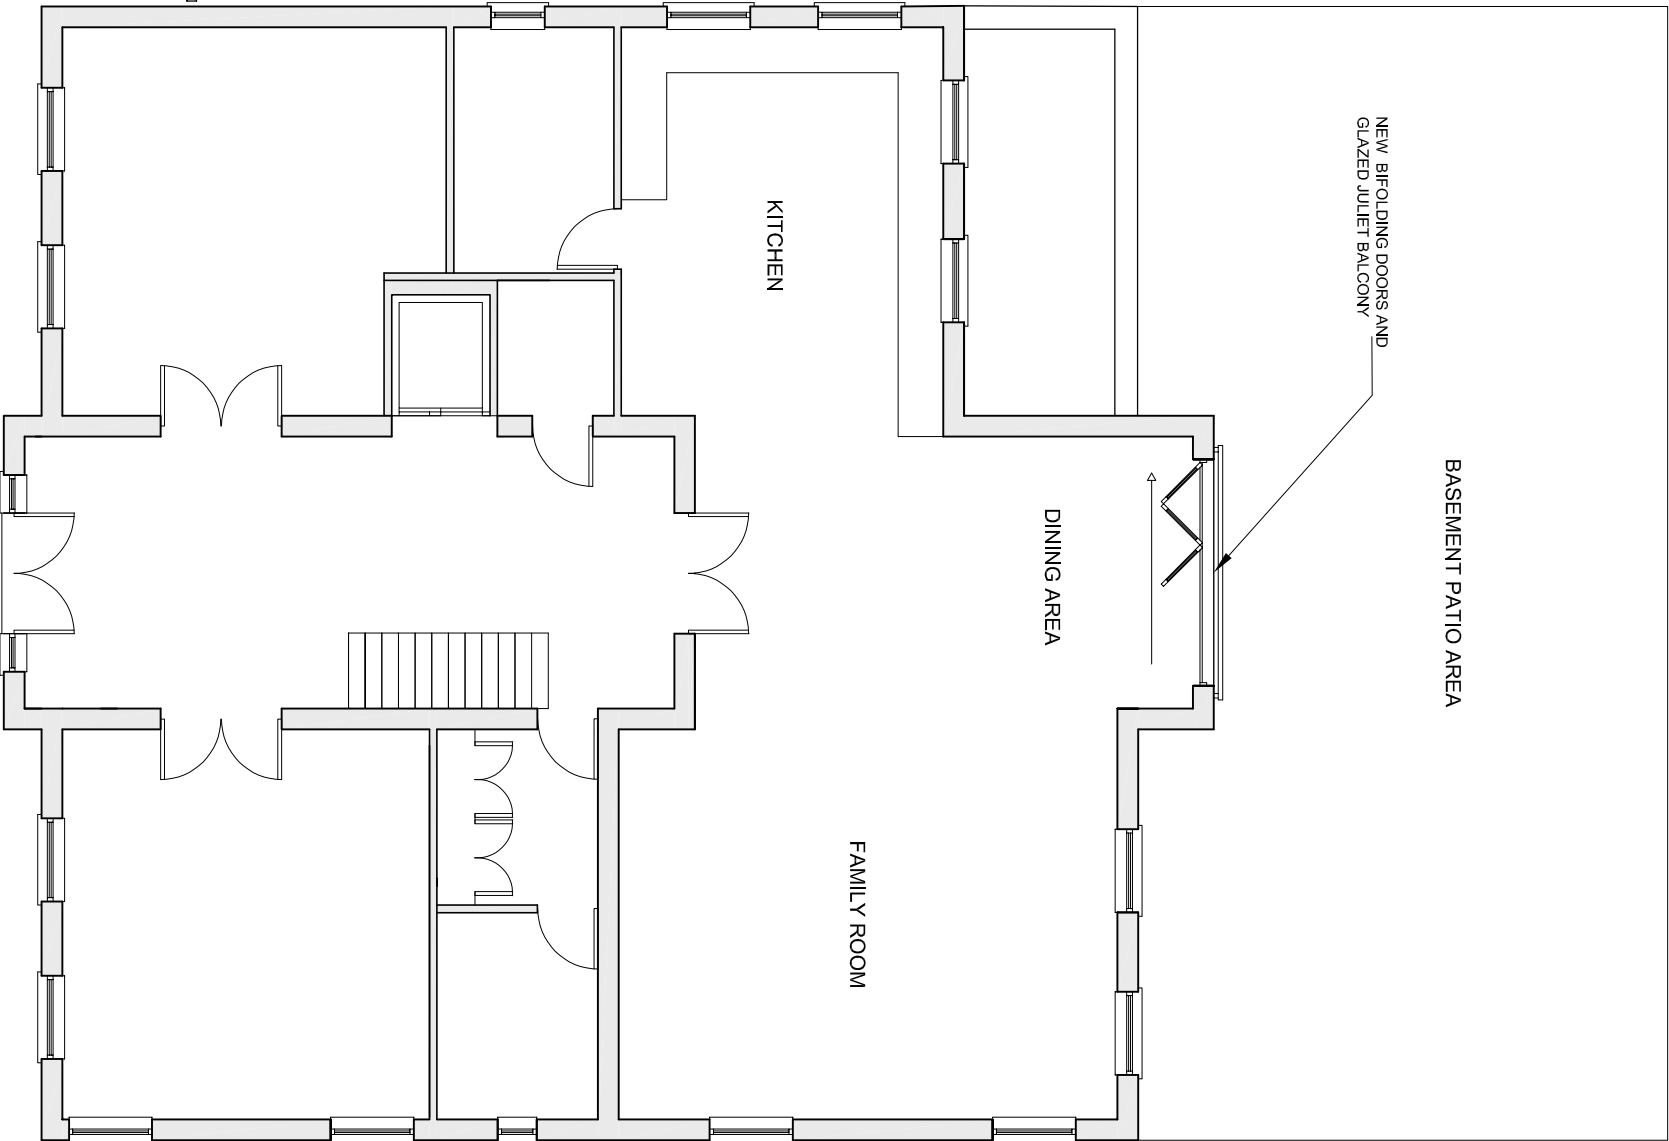

NEW/ BIFOLDING DOORS AND
GLAZED JULIET BALCONY

BASEMENT PATIO AREA

DINING AREA

KITCHEN

FAMILY ROOM

NEW 2M HIGH BLACK
METAL GATE TO MATCH
EXISTING GATES



bernard murray design
chartered architect



78 BRIDGE ROAD, UXBRIDGE, MIDDLESEX UB8 3QW
TEL: 07958 477174 EMAIL: BMURRAYDESIGN@YAHOO.CO.UK

PROJECT
33 THE DRIVE
ICKENHAM
UB10 8AF

CLIENT
RAJ MAKKAR

DRAWING
PROPOSED GROUND FLOOR PLAN

SCALE	1:100 @ A3	DRAWING NUMBER	REV.
DATE	JUL 2021	1153-2	B
DRAWN	BM		

 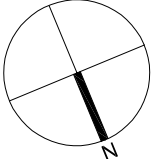

PROPOSED GATES

DEC 2021 B

FLOOR LAYOUT

AUG 2021 A

AMENDMENTS

DATE REV.

Dimensions, areas and levels where given are only approximate and subject to site survey.

All dimensions are to be checked on site. The architect disclaims any liability for errors or omissions in the drawings, specifications and any descriptions or statements are to be verified by the architect before the building work commences. The architect is not responsible for the accuracy of the drawings.