


DETAILING		
AMENDMENTS	DATE	REV.

Drawings, notes and details shown are only approximate and subject to change. All dimensions to be based on the finished structure. The architect is not responsible for any discrepancies or omissions and is not liable for any errors or omissions. The drawing is to be used for the purpose of the contract only.

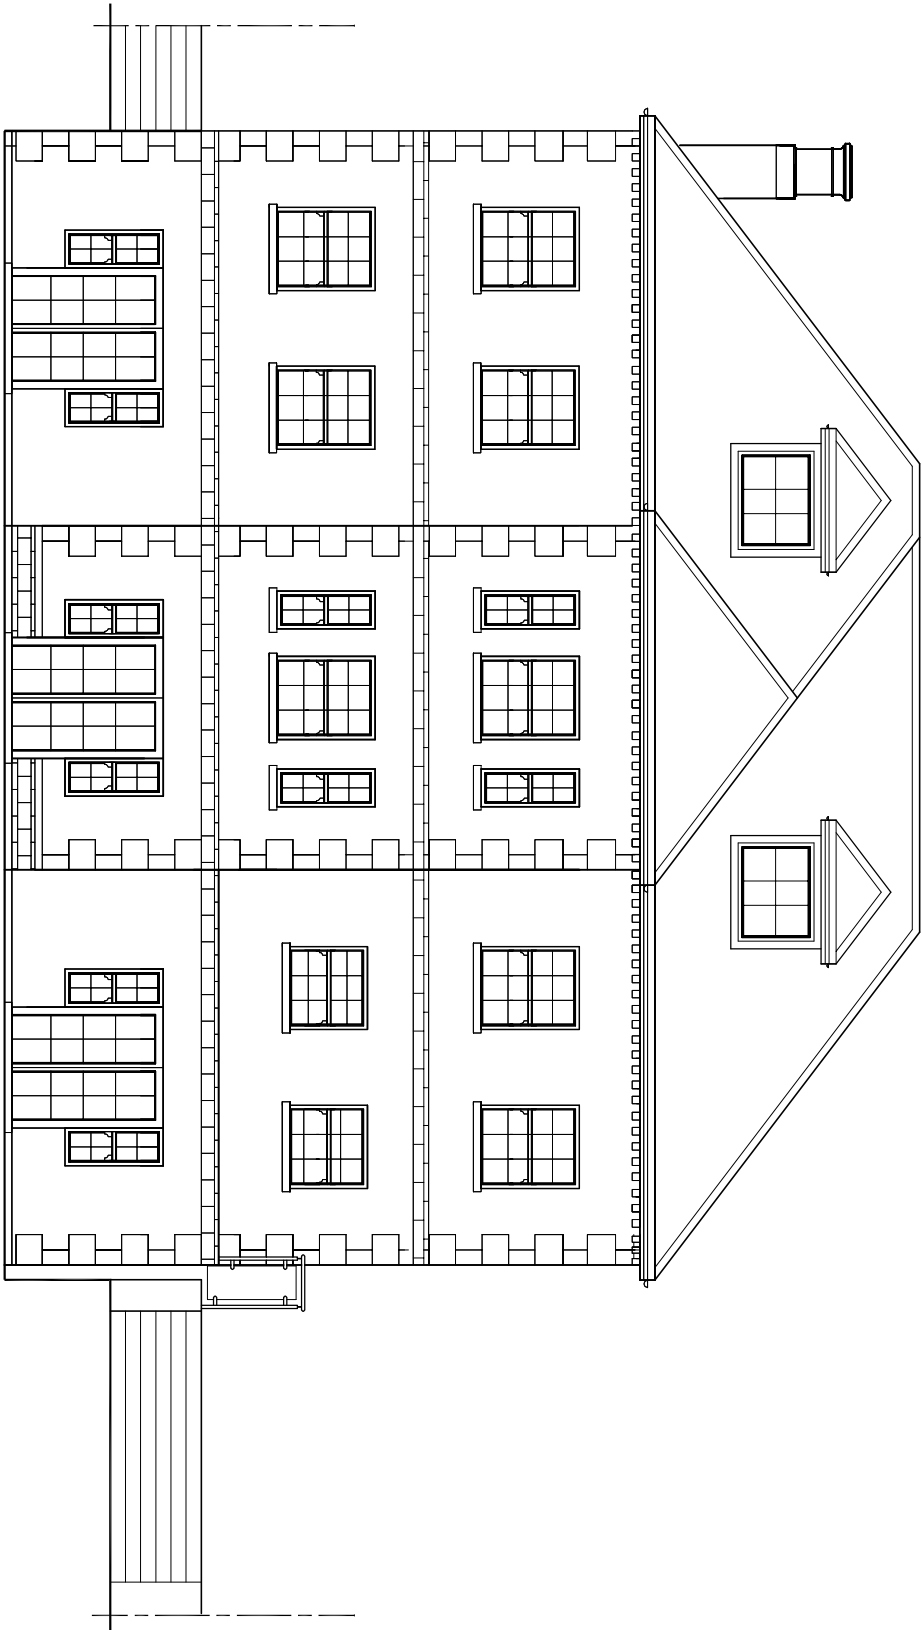

bernard murray design
chartered architect

78 BRIDGE ROAD, UXBRIDGE, MIDDLESEX UB8 3QW
TEL: 07988 271714 EMAIL: BMURRAYDESIGN@YAHOO.CO.UK

PROJECT
33 THE DRIVE
ICKENHAM
UB10 8AF

CLIENT
RAJ MAKKAR

DRAWING
EXISTING REAR ELEVATION

SCALE	1:100 @ A3	DRAWING NUMBER	REV.
DATE	AUG 2021	1153-5	A
DRAWN	BM		