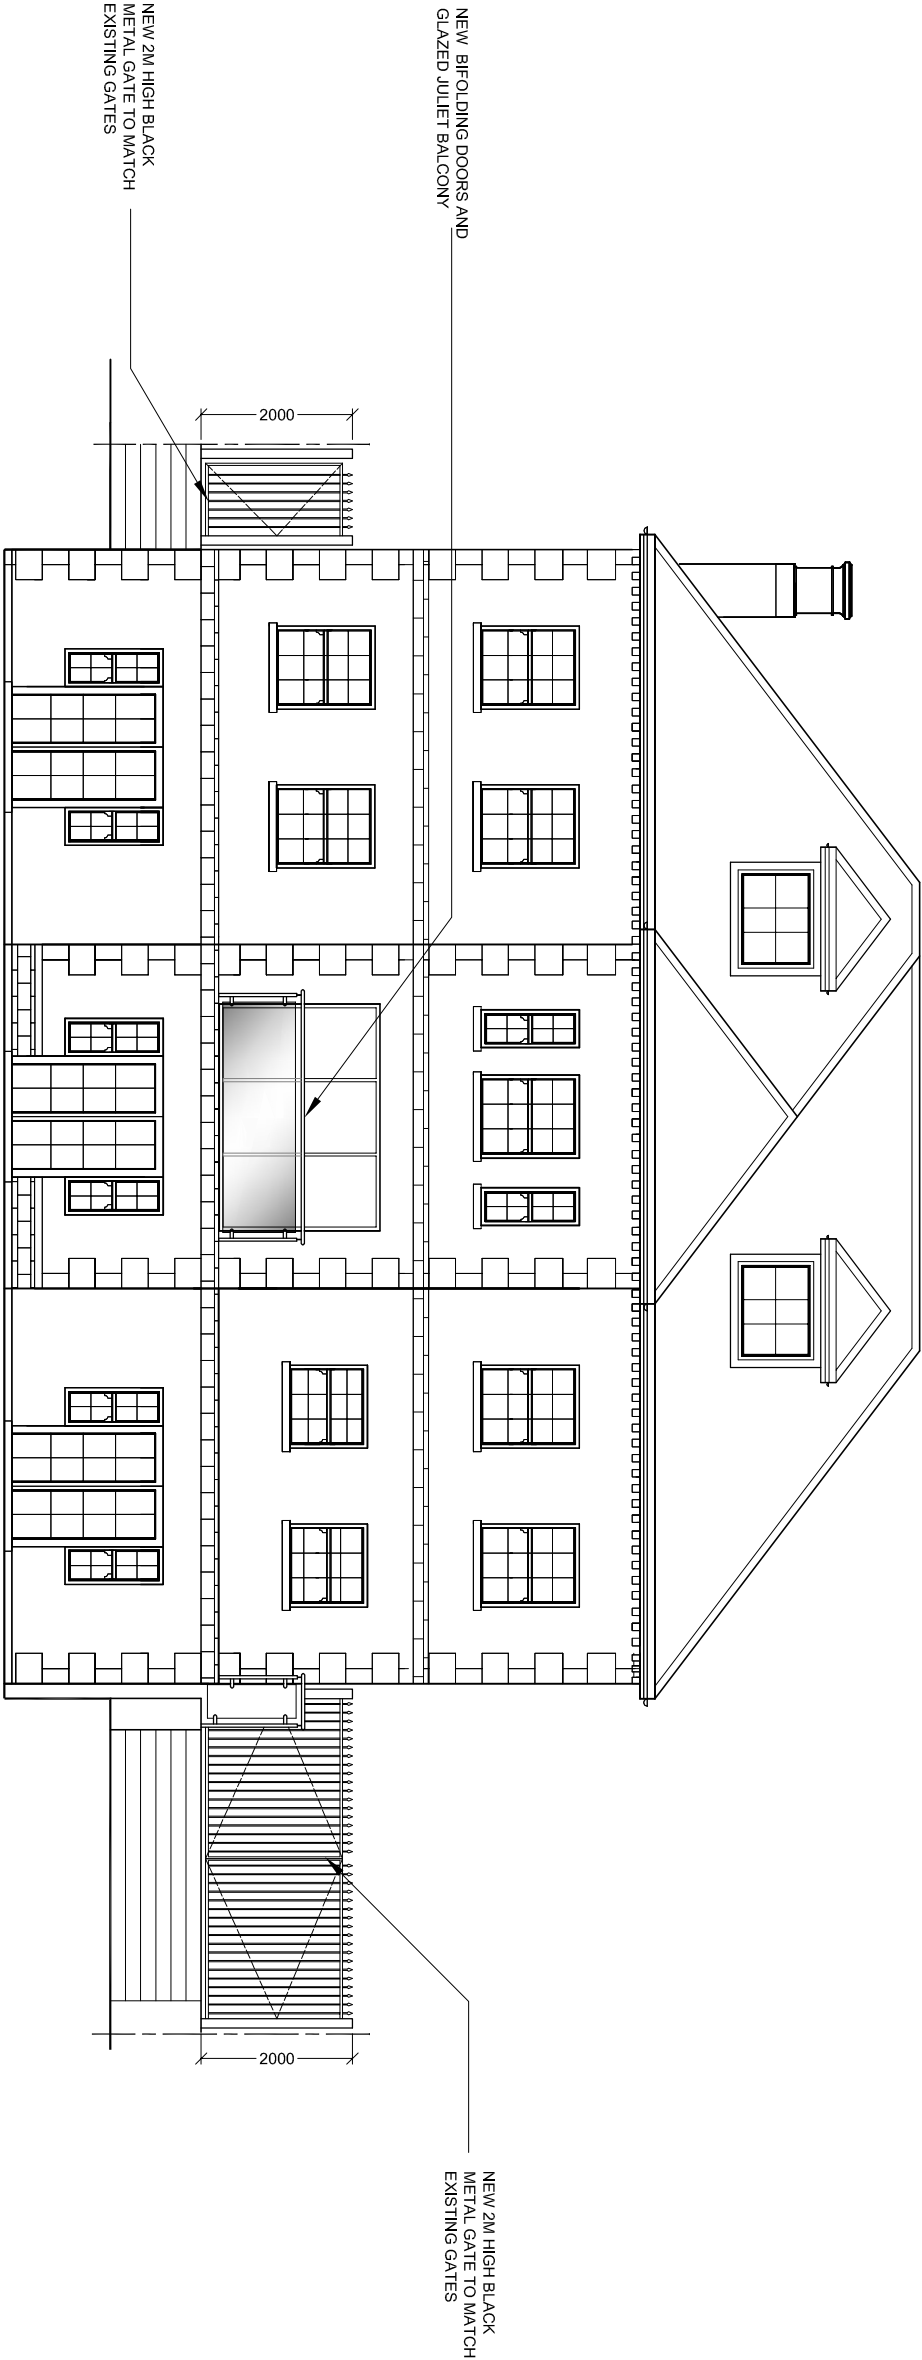


NOTES	JAN 2022	C
	PROPOSED GATES	DEC 2021
DETAILING	DATE	REV
	AUG 2021	A

AMENDMENTS

Dimensions, areas and levels where given are only approximate and subject to site survey.

All dimensions are to be finished and take. If a single dimension only is to be used then it is to be the overall dimension unless otherwise stated. Dimensions are to be given in millimetres and any dimensions are to be rounded to the nearest millimetre.

Drawings are to be read in conjunction with the Bill of Materials and the Specification. The drawings are to be read in conjunction with the Bill of Materials and the Specification. The drawings are to be read in conjunction with the Bill of Materials and the Specification.



bernard murray design
chartered architect

78 BRIDGE ROAD, UXBRIDGE, MIDDLESEX UB8 3QW
TEL: 07988 471714 EMAIL: BMURRAYDESIGN@YAHOO.CO.UK

PROJECT
33 THE DRIVE
ICKENHAM
UB10 8AF

CLIENT
RAU MAKKAR

DRAWING
PROPOSED REAR ELEVATION

SCALE	1:100 @ A3	DRAWING NUMBER	REV.
DATE	AUG 2021	1153-7	C
DRAWN	BM		