


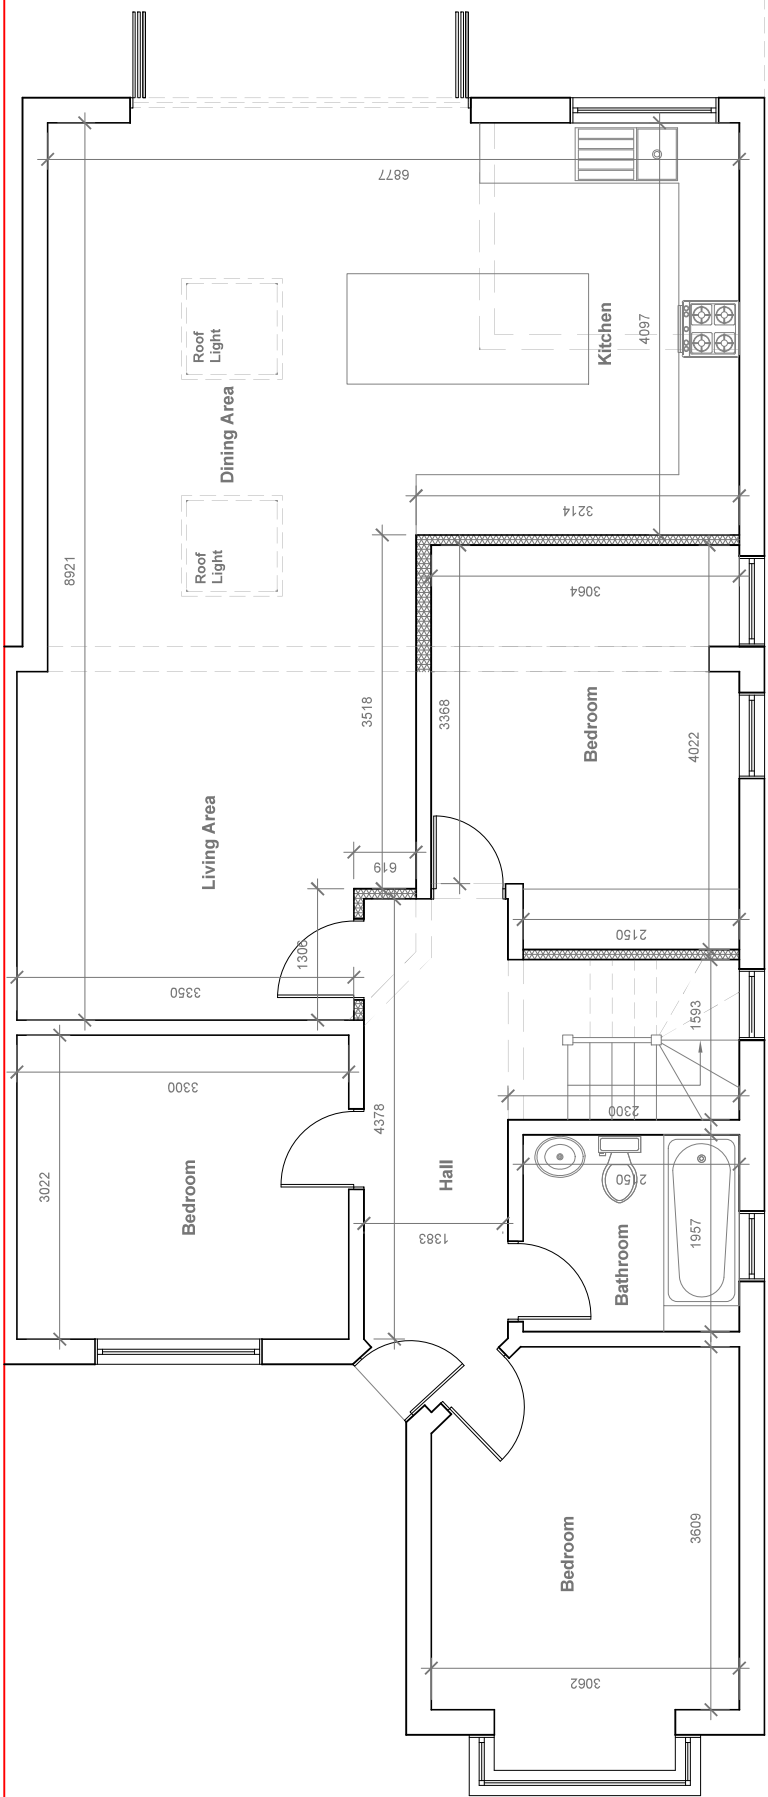

Proposed Ground Floor Plan
 Scale 1:50

GENERAL NOTES:
 1. ALL DIMENSIONS ARE IN MILLIMETER.
 2. VERIFY ALL DIMENSIONS AND CONDITIONS BEFORE BUILDING OR STARTING CONSTRUCTION. NOTIFY THE DESIGNER IMMEDIATELY OF ANY DISCREPANCY OR VARIATION.
 3. ALL WORK TO COMPLY WITH CURRENT BUILDING REGULATIONS AND CODES OF PRACTICE

Title:

Proposed Ground Floor Plan

Site Address

3 Strathearn Avenue
 Harlington
 UB3 5HJ

Scale: 1:50 @ A3

Date: 28/12/2021

Drawing No.: 2021/188-02

Drawn By: FP

Revision Date:

e-mail -
 faluckpatel@yahoo.com
 (M) +44 (0) 7871 466 254

