


Velux Window to be installed as per manufacturer specification, not projected more than 150mm from the plane of roof slop

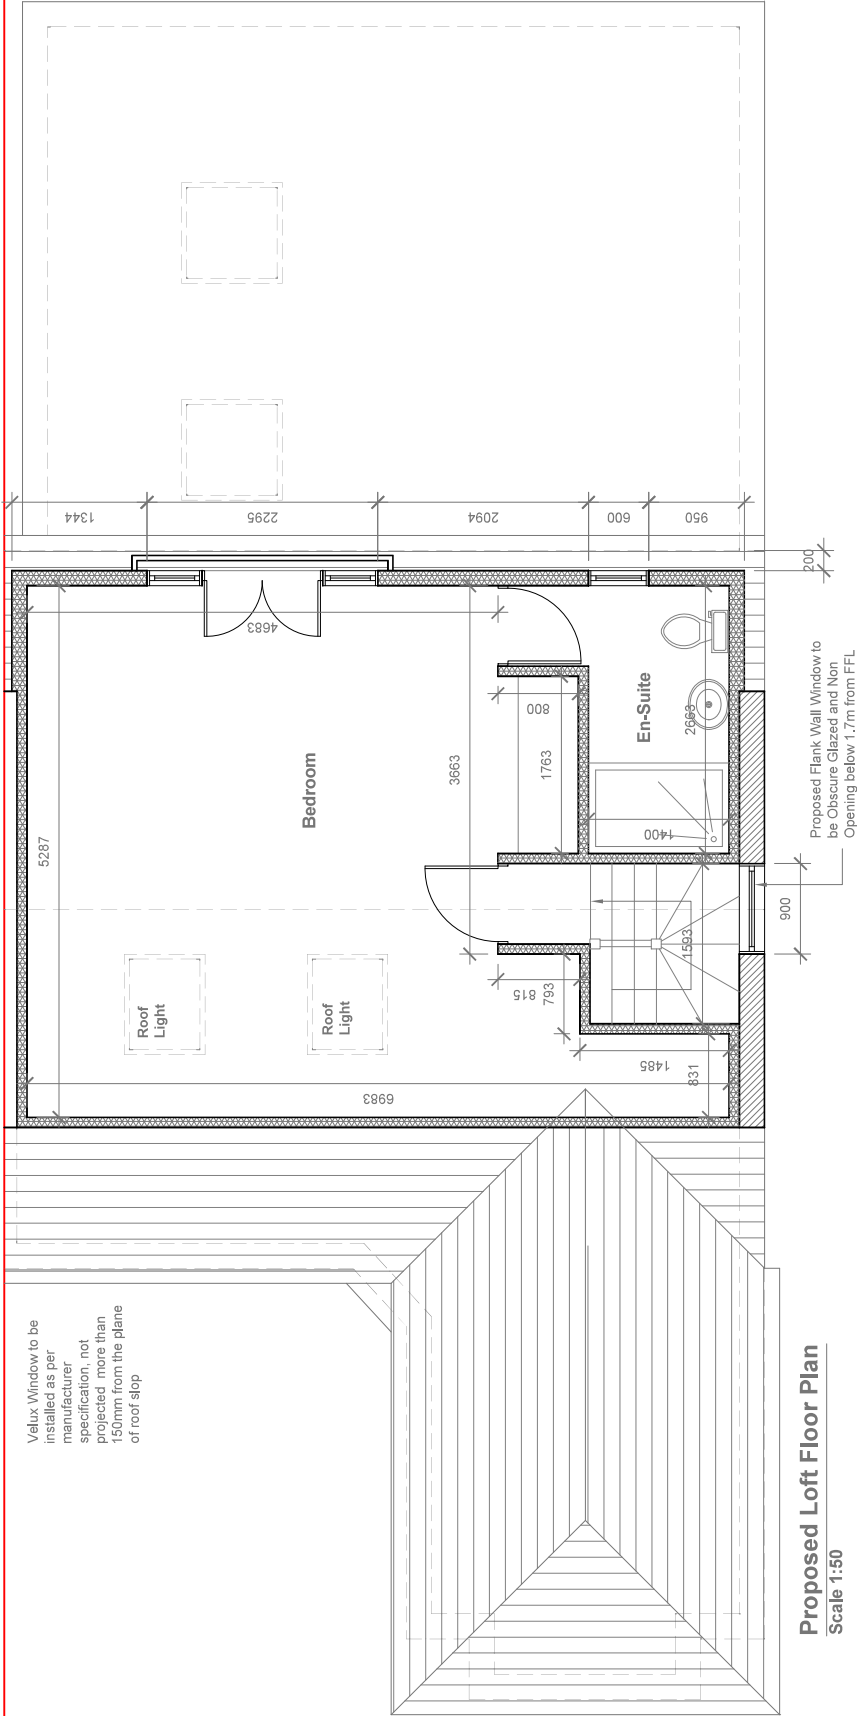

Proposed Loft Floor Plan
Scale 1:50

- GENERAL NOTES:
1. ALL DIMENSIONS ARE IN MILLIMETER.
 2. VERIFY ALL DIMENSIONS AND CONDITIONS BEFORE BUILDING OR STARTING CONSTRUCTION. NOTIFY THE DESIGNER IMMEDIATELY OF ANY DISCREPANCY OR VARIATION.
 3. ALL WORK TO COMPLY WITH CURRENT BUILDING REGULATIONS AND CODES OF PRACTICE

Title:

Proposed Loft Floor Plan

Site Address
3 Strathearn Avenue
Harlington
UB3 5HJ

Scale: 1:50 @A3
Date: 28/12/2021
Drawing No.: 2021/188-03

Revision Date:

Drawn By:
FP

e-mail:
faluckpata@yahoo.com
(M) +44 (0) 7871 466 254

Faluck
Pata