



Velux Window to be installed as per manufacturer specification, not projected more than 150mm from the plane of roof slop

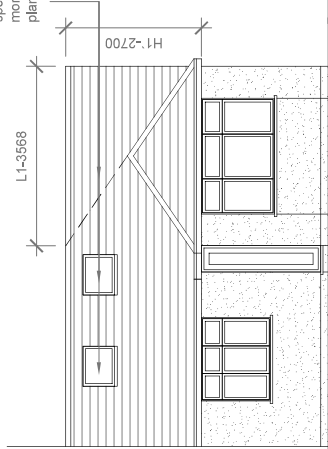

Proposed Front Elevation
Scale 1:100


Proposed Flank Wall Window to be Obscure Glazed and Non Opening below 1.7m from FFL

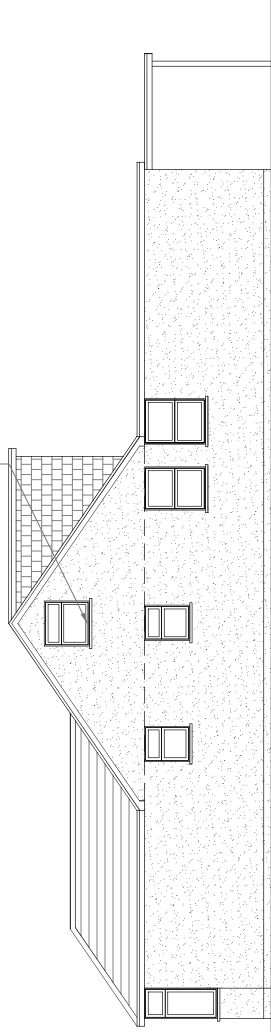

Proposed Side Elevation
Scale 1:100



Proposed Rear Elevation
Scale 1:100

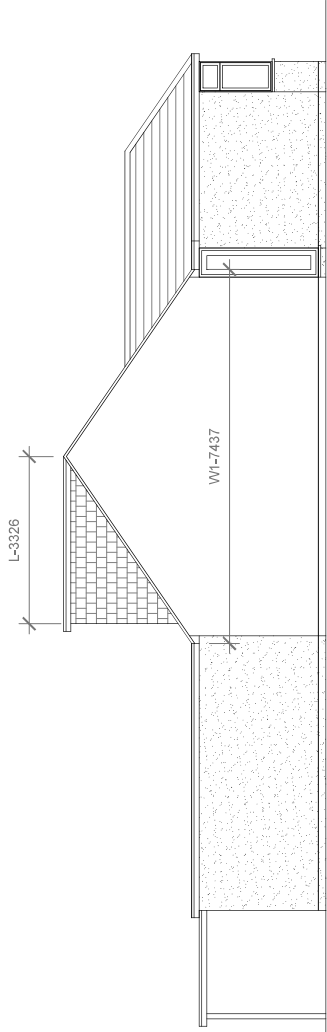

Proposed Side Elevation
Scale 1:100

REAR DORMER VOLUME =

$W \times H \times L / 2$
 $7.283 \times 2.281 \times 3.326 / 2$
 $55.25 / 2$
 27.62 CU.MT.

TOTAL ROOF VOLUME =

$V1 + V2$
 $27.62 + 11.94$
 $39.56 \text{ CU.MT.} < 50.00 \text{ CU.MT.}$

HIP TO GABLE ROOF VOLUME =

$W1 \times H1 \times L1 / 6$
 $7.437 \times 2.700 \times 3.569 / 6$
 $71.66 / 6$
 11.94 CU.MT.



- GENERAL NOTES:
1. ALL DIMENSIONS ARE IN MILLIMETER.
 2. VERIFY ALL DIMENSIONS AND CONDITIONS BEFORE BUILDING OR STARTING CONSTRUCTION. NOTIFY THE DESIGNER IMMEDIATELY OF ANY DISCREPANCY OR VARIATION.
 3. ALL WORK TO COMPLY WITH CURRENT BUILDING REGULATIONS AND CODES OF PRACTICE

Title:

Proposed Elevations

Site Address

3 Strathearn Avenue
Harlington
UB3 5HJ

Scale: 1:100 @A3

Date: 28/12/2021

Drawing No.:

2021/188-04

Revision Date:

Drawn By:

FP

e-mail -

faluckpatel@yahoo.com

(M) +44 (0) 7871 466 254

Faluck Patel