


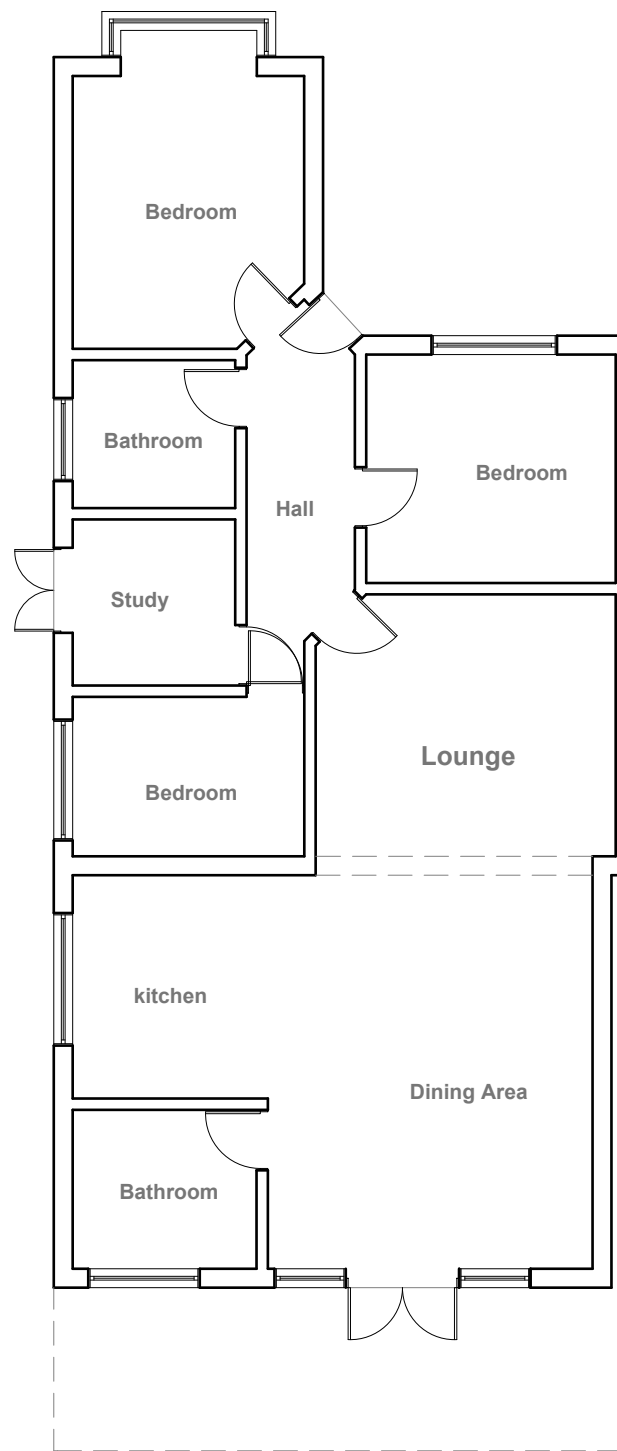

Existing Ground Floor Plan
Scale 1:100




Existing Front Elevation
Scale 1:100



Existing Side Elevation
Scale 1:100



Existing Rear Elevation
Scale 1:100

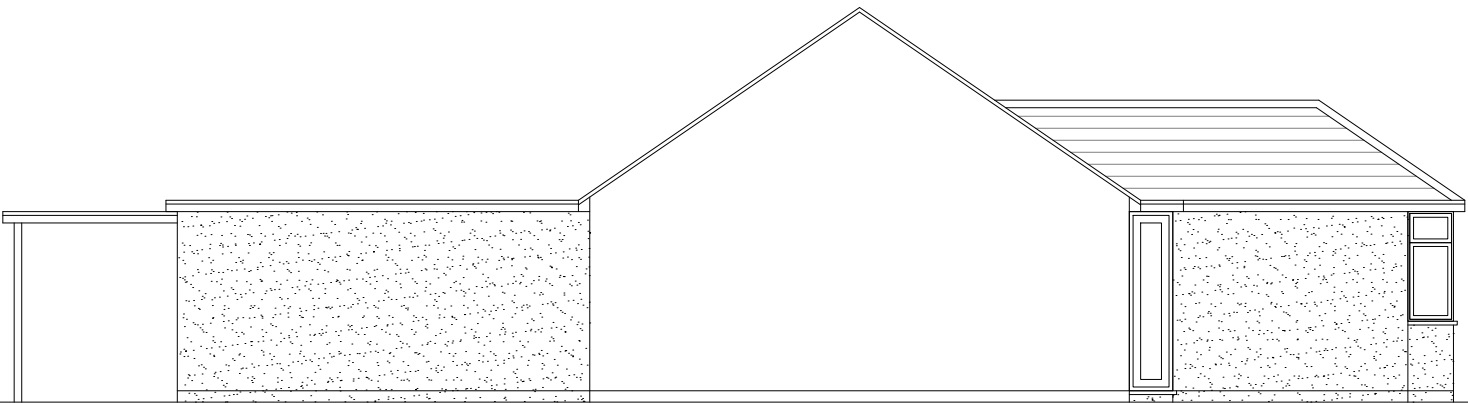

Existing Side Elevation
Scale 1:100



GENERAL NOTES:
1. ALL DIMENSIONS ARE IN MILLIMETER.
2. VERIFY ALL DIMENSIONS AND CONDITIONS BEFORE BUILDING OR STARTING CONSTRUCTION. NOTIFY THE DESIGNER IMMEDIATELY OF ANY DISCREPANCY OR VARIATION.
3. ALL WORK TO COMPLY WITH CURRENT BUILDING REGULATIONS AND CODES OF PRACTICE

Title:


Existing Ground Floor Plan & Elevations

Site Address
3 Strathearn Avenue
Harlington
UB3 5HJ

Scale: 1:100 @A3
Date: 28/12/2021
Drawing No.: 2021/188 -01
Drawn By: FP

Revision Date:
e:mail -
faluckpatel@yahoo.com
(M) +44 (0) 7871 466 254

Faluck
Patel

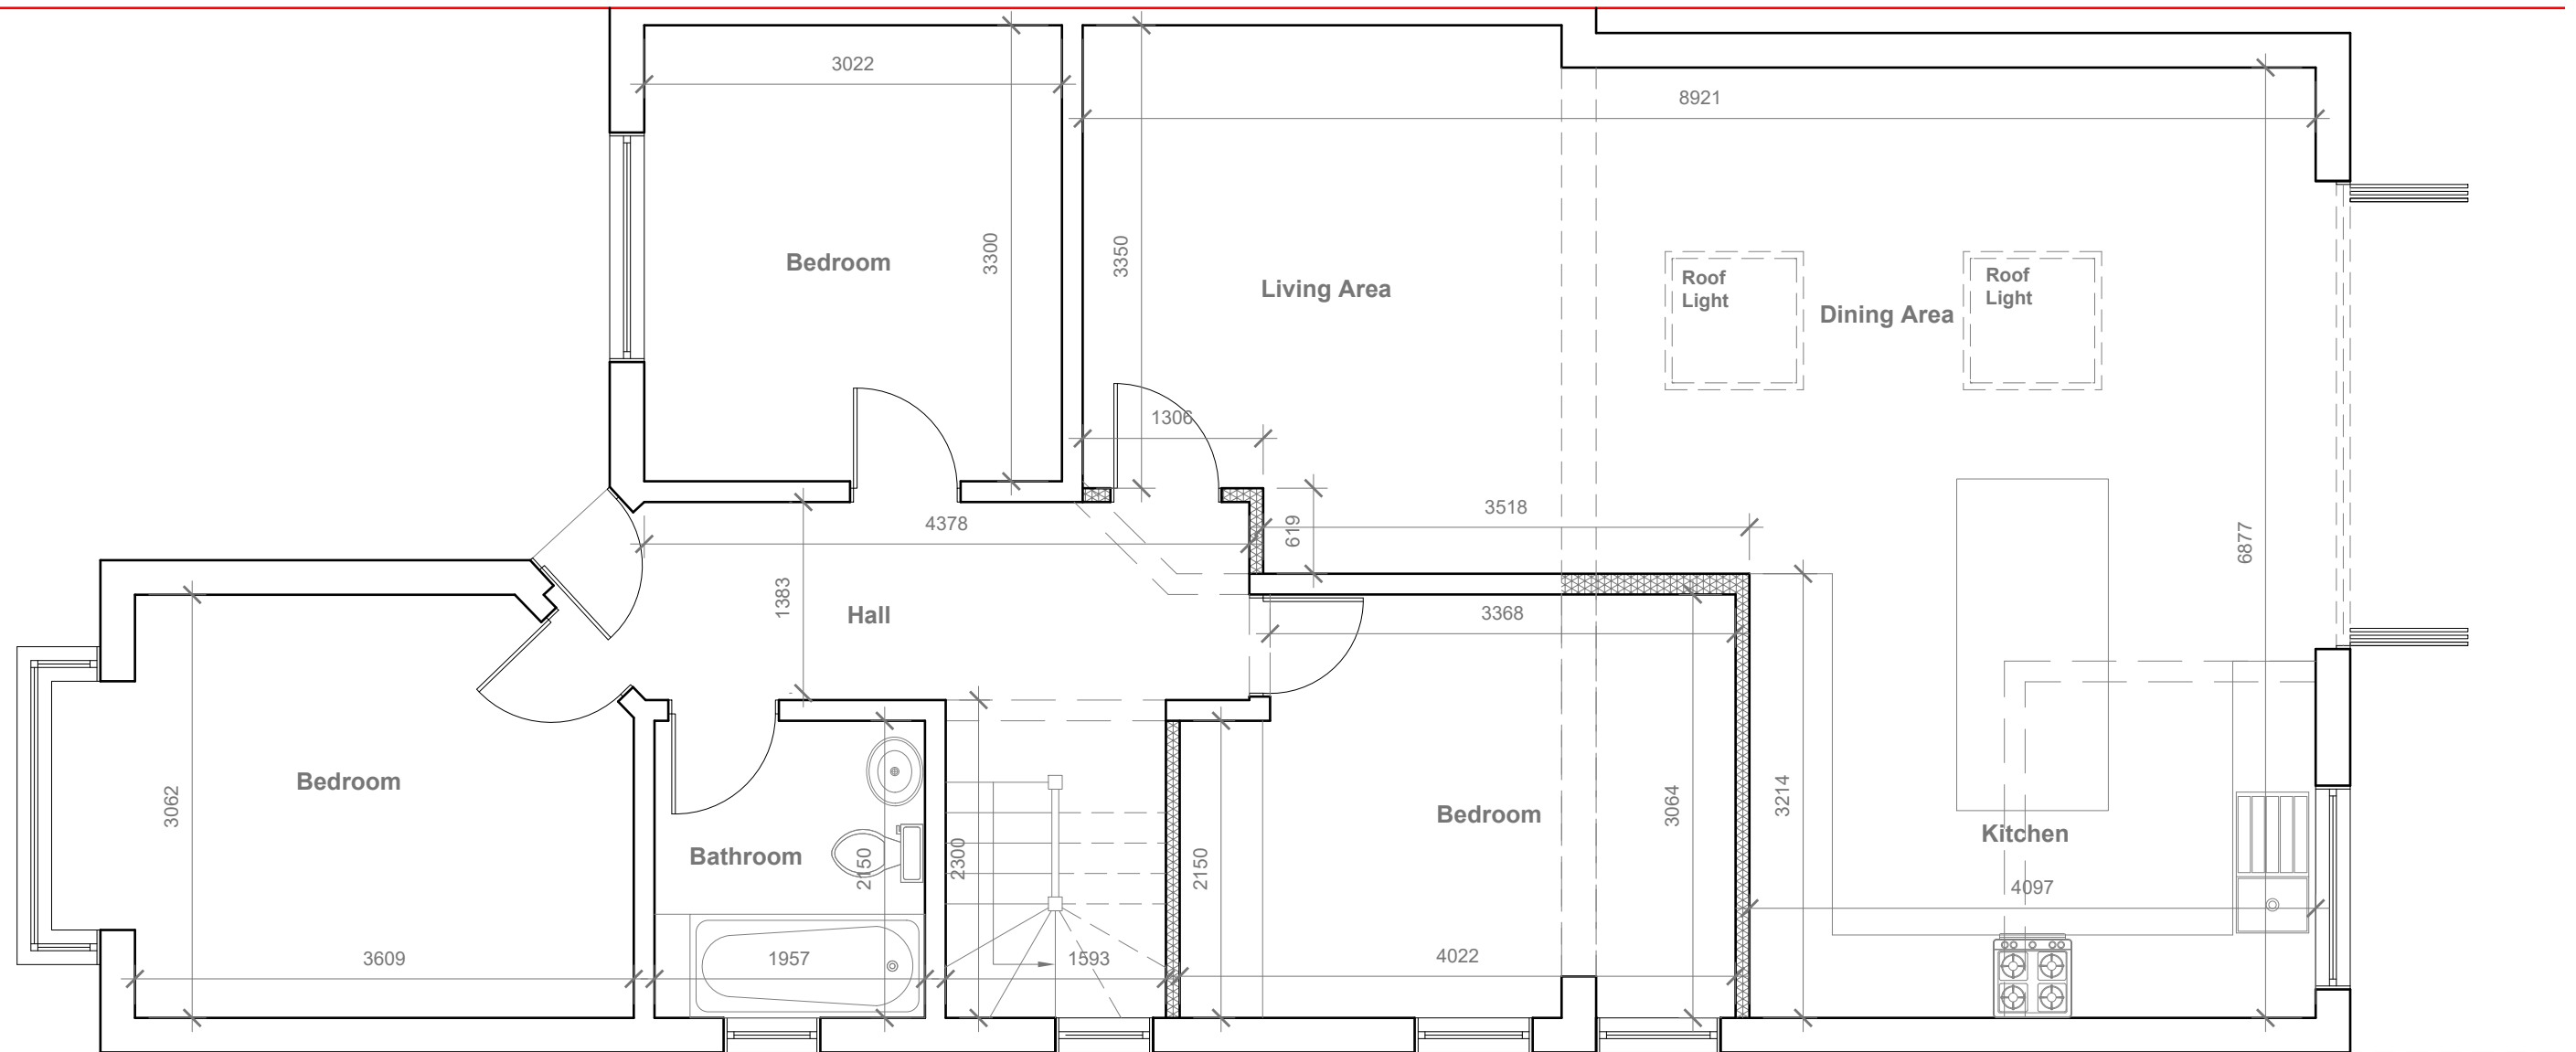

Proposed Ground Floor Plan
Scale 1:50

- GENERAL NOTES:
1. ALL DIMENSIONS ARE IN MILLIMETER.
 2. VERIFY ALL DIMENSIONS AND CONDITIONS BEFORE BUILDING OR STARTING CONSTRUCTION. NOTIFY THE DESIGNER IMMEDIATELY OF ANY DISCREPANCY OR VARIATION.
 3. ALL WORK TO COMPLY WITH CURRENT BUILDING REGULATIONS AND CODES OF PRACTICE

Title:

Proposed Ground Floor Plan

Site Address

3 Strathearn Avenue
Harlington
UB3 5HJ

Scale: 1:50 @A3

Date: 28/12/2021

Drawing No.:

2021/188 -02

Drawn By:


FP

Revision Date:

e:mail -
faluckpatel@yahoo.com
(M) +44 (0) 7871 466 254

**Faluck
Patel**

Velux Window to be installed as per manufacturer specification, not projected more than 150mm from the plane of roof slop

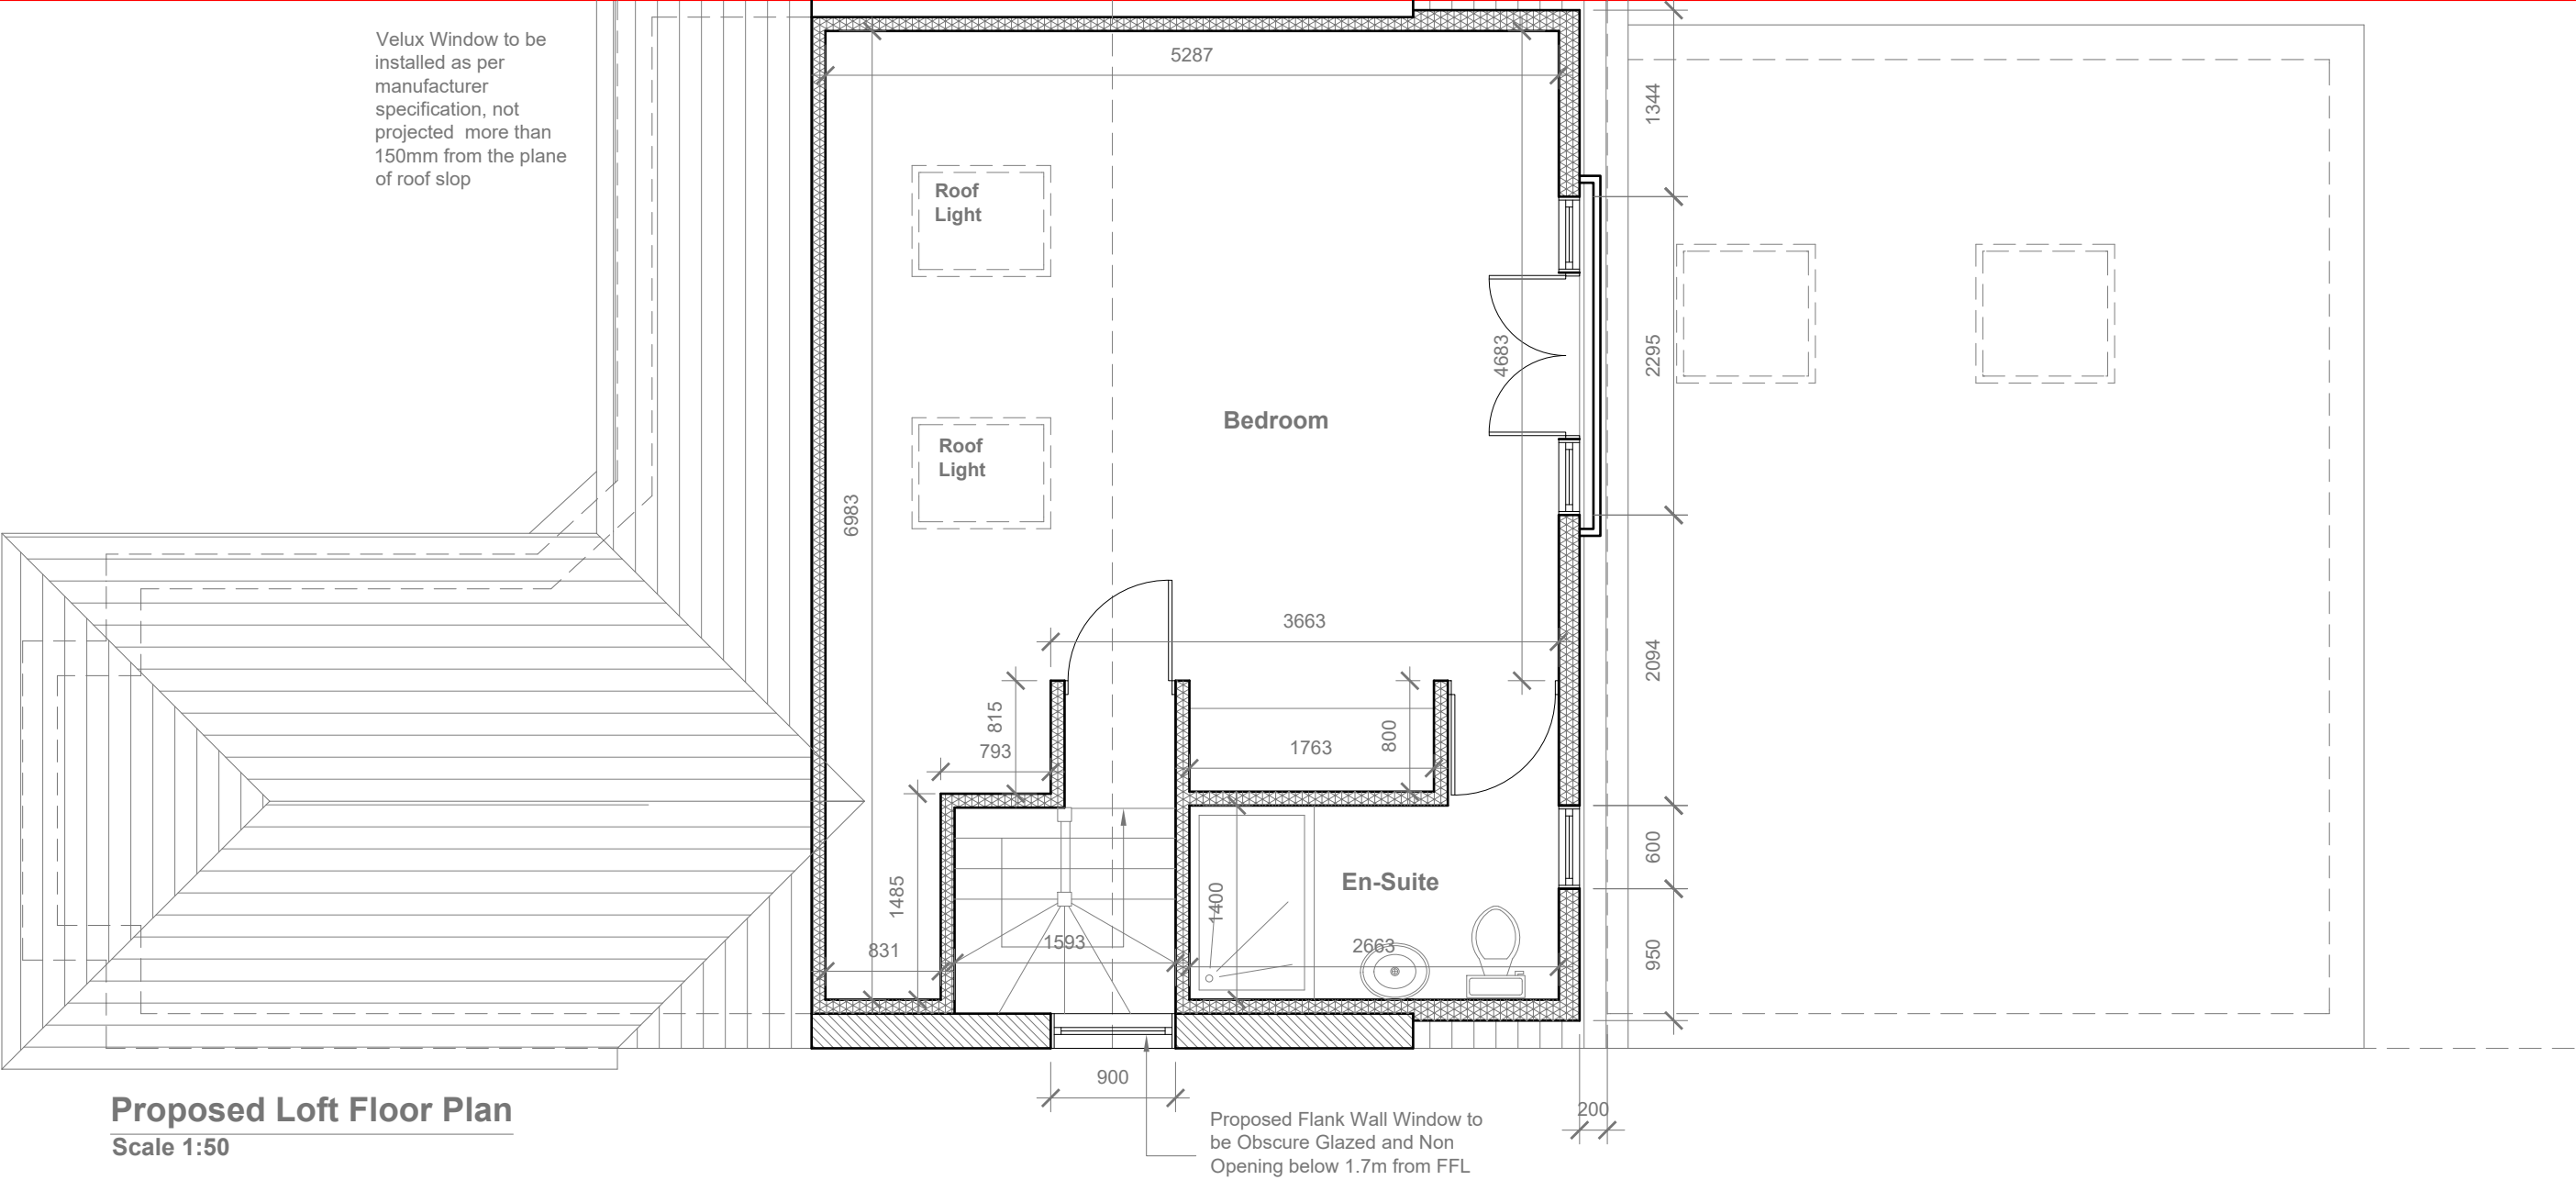

Proposed Loft Floor Plan
Scale 1:50

- GENERAL NOTES:
1. ALL DIMENSIONS ARE IN MILLIMETER.
 2. VERIFY ALL DIMENSIONS AND CONDITIONS BEFORE BUILDING OR STARTING CONSTRUCTION. NOTIFY THE DESIGNER IMMEDIATELY OF ANY DISCREPANCY OR VARIATION.
 3. ALL WORK TO COMPLY WITH CURRENT BUILDING REGULATIONS AND CODES OF PRACTICE

Title:

Proposed Loft Floor Plan


Site Address
3 Strathearn Avenue
Harlington
UB3 5HJ

Scale: 1:50 @A3
Date: 28/12/2021
Drawing No.: 2021/188 -03
Drawn By: FP

Revision Date:


e:mail -
faluckpatel@yahoo.com
(M) +44 (0) 7871 466 254



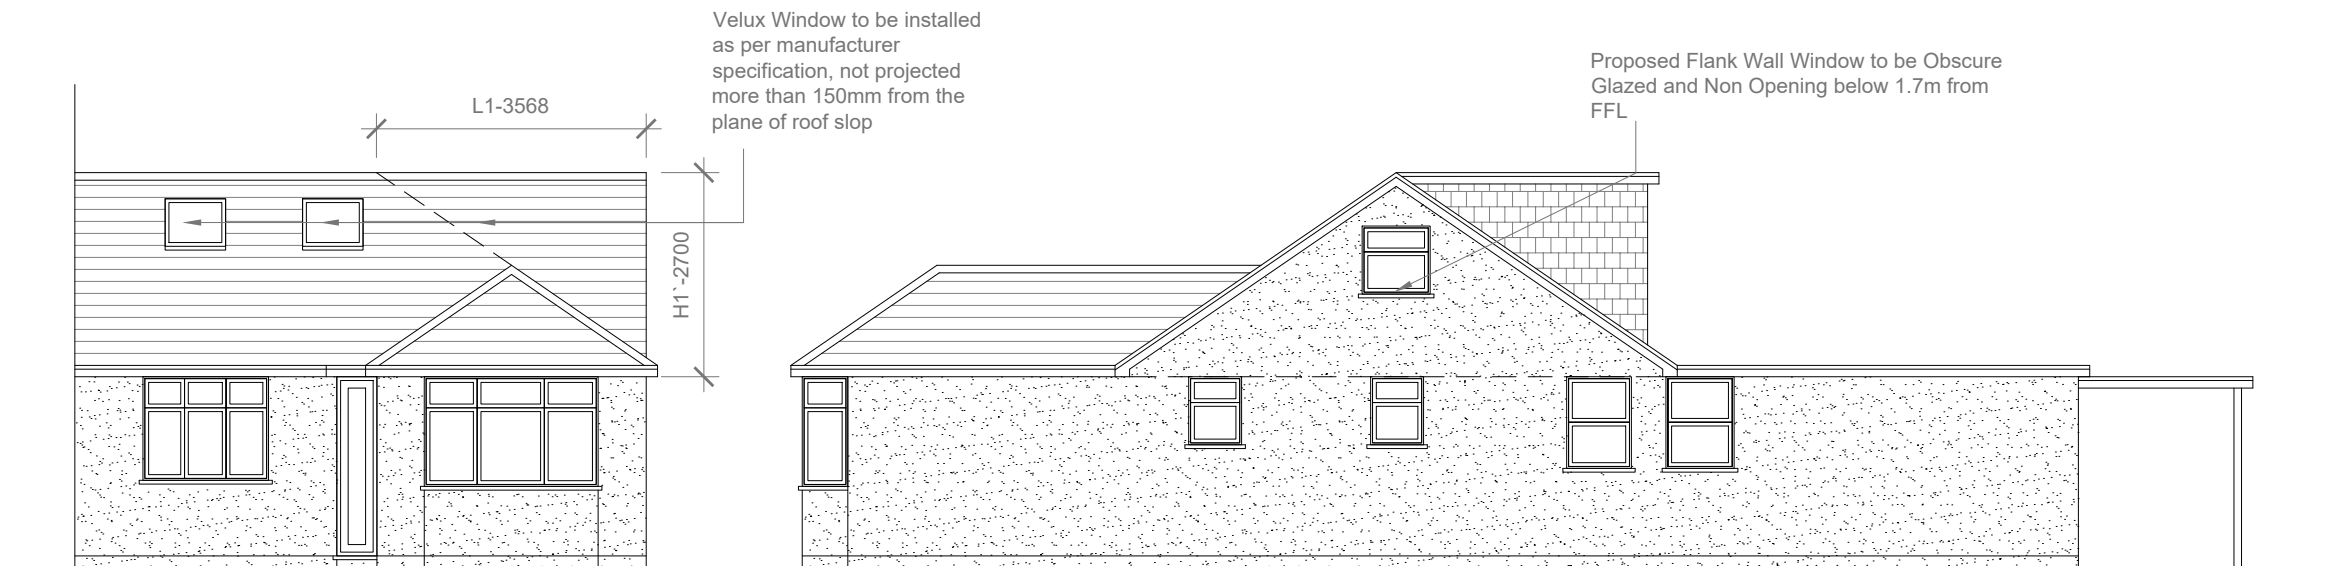

Proposed Front Elevation
Scale 1:100

Proposed Side Elevation
Scale 1:100

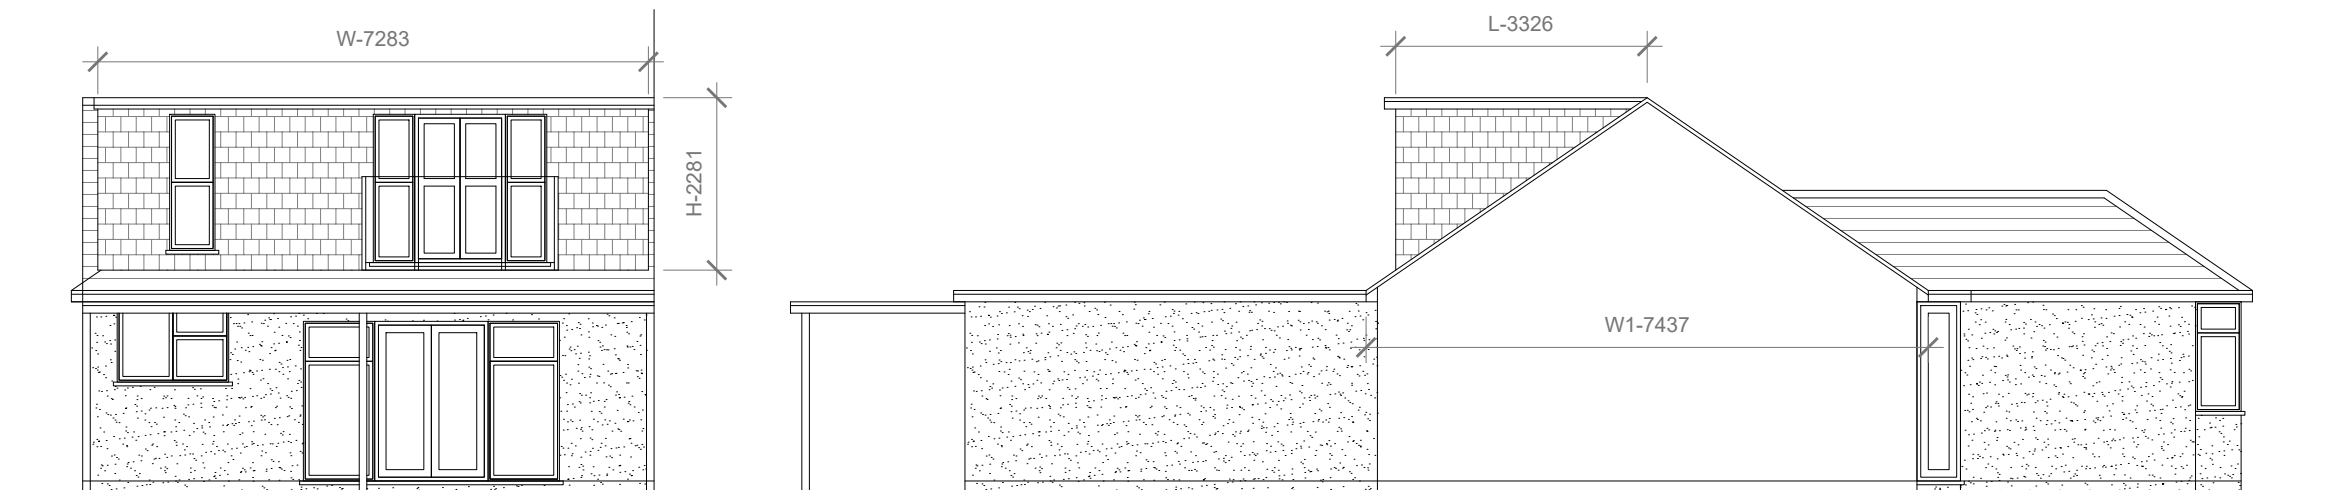

Proposed Rear Elevation
Scale 1:100

Proposed Side Elevation
Scale 1:100

$$\begin{aligned} \text{REAR DORMER VOLUME} &= W \times H \times L / 2 \\ &= 7.283 \times 2.281 \times 3.326 / 2 \\ &= 55.25 / 2 \\ V1 &= 27.62 \text{ CU.MT.} \end{aligned}$$

$$\begin{aligned} \text{TOTAL ROOF VOLUME} &= V1 + V2 \\ &= 27.62 + 11.94 \\ &= 39.56 \text{ CU.MT.} < 50.00 \text{ CU.MT} \end{aligned}$$

$$\begin{aligned} \text{HIP TO GABLE ROOF VOLUME} &= W1 \times H1 \times L1 / 6 \\ &= 7.437 \times 2.700 \times 3.569 / 6 \\ &= 71.66 / 6 \\ V2 &= 11.94 \text{ CU.MT.} \end{aligned}$$



- GENERAL NOTES:**
- ALL DIMENSIONS ARE IN MILLIMETER.
 - VERIFY ALL DIMENSIONS AND CONDITIONS BEFORE BUILDING OR STARTING CONSTRUCTION. NOTIFY THE DESIGNER IMMEDIATELY OF ANY DISCREPANCY OR VARIATION.
 - ALL WORK TO COMPLY WITH CURRENT BUILDING REGULATIONS AND CODES OF PRACTICE

Title:

Proposed Elevations

Site Address

3 Strathearn Avenue
Harlington
UB3 5HJ

Scale: 1:100 @A3

Date: 28/12/2021

Drawing No.:
2021/188 -04

Drawn By:

FP

Revision Date:

e:mail - faluckpatel@yahoo.com (M) +44 (0) 7871 466 254	

**Faluck
Patel**