
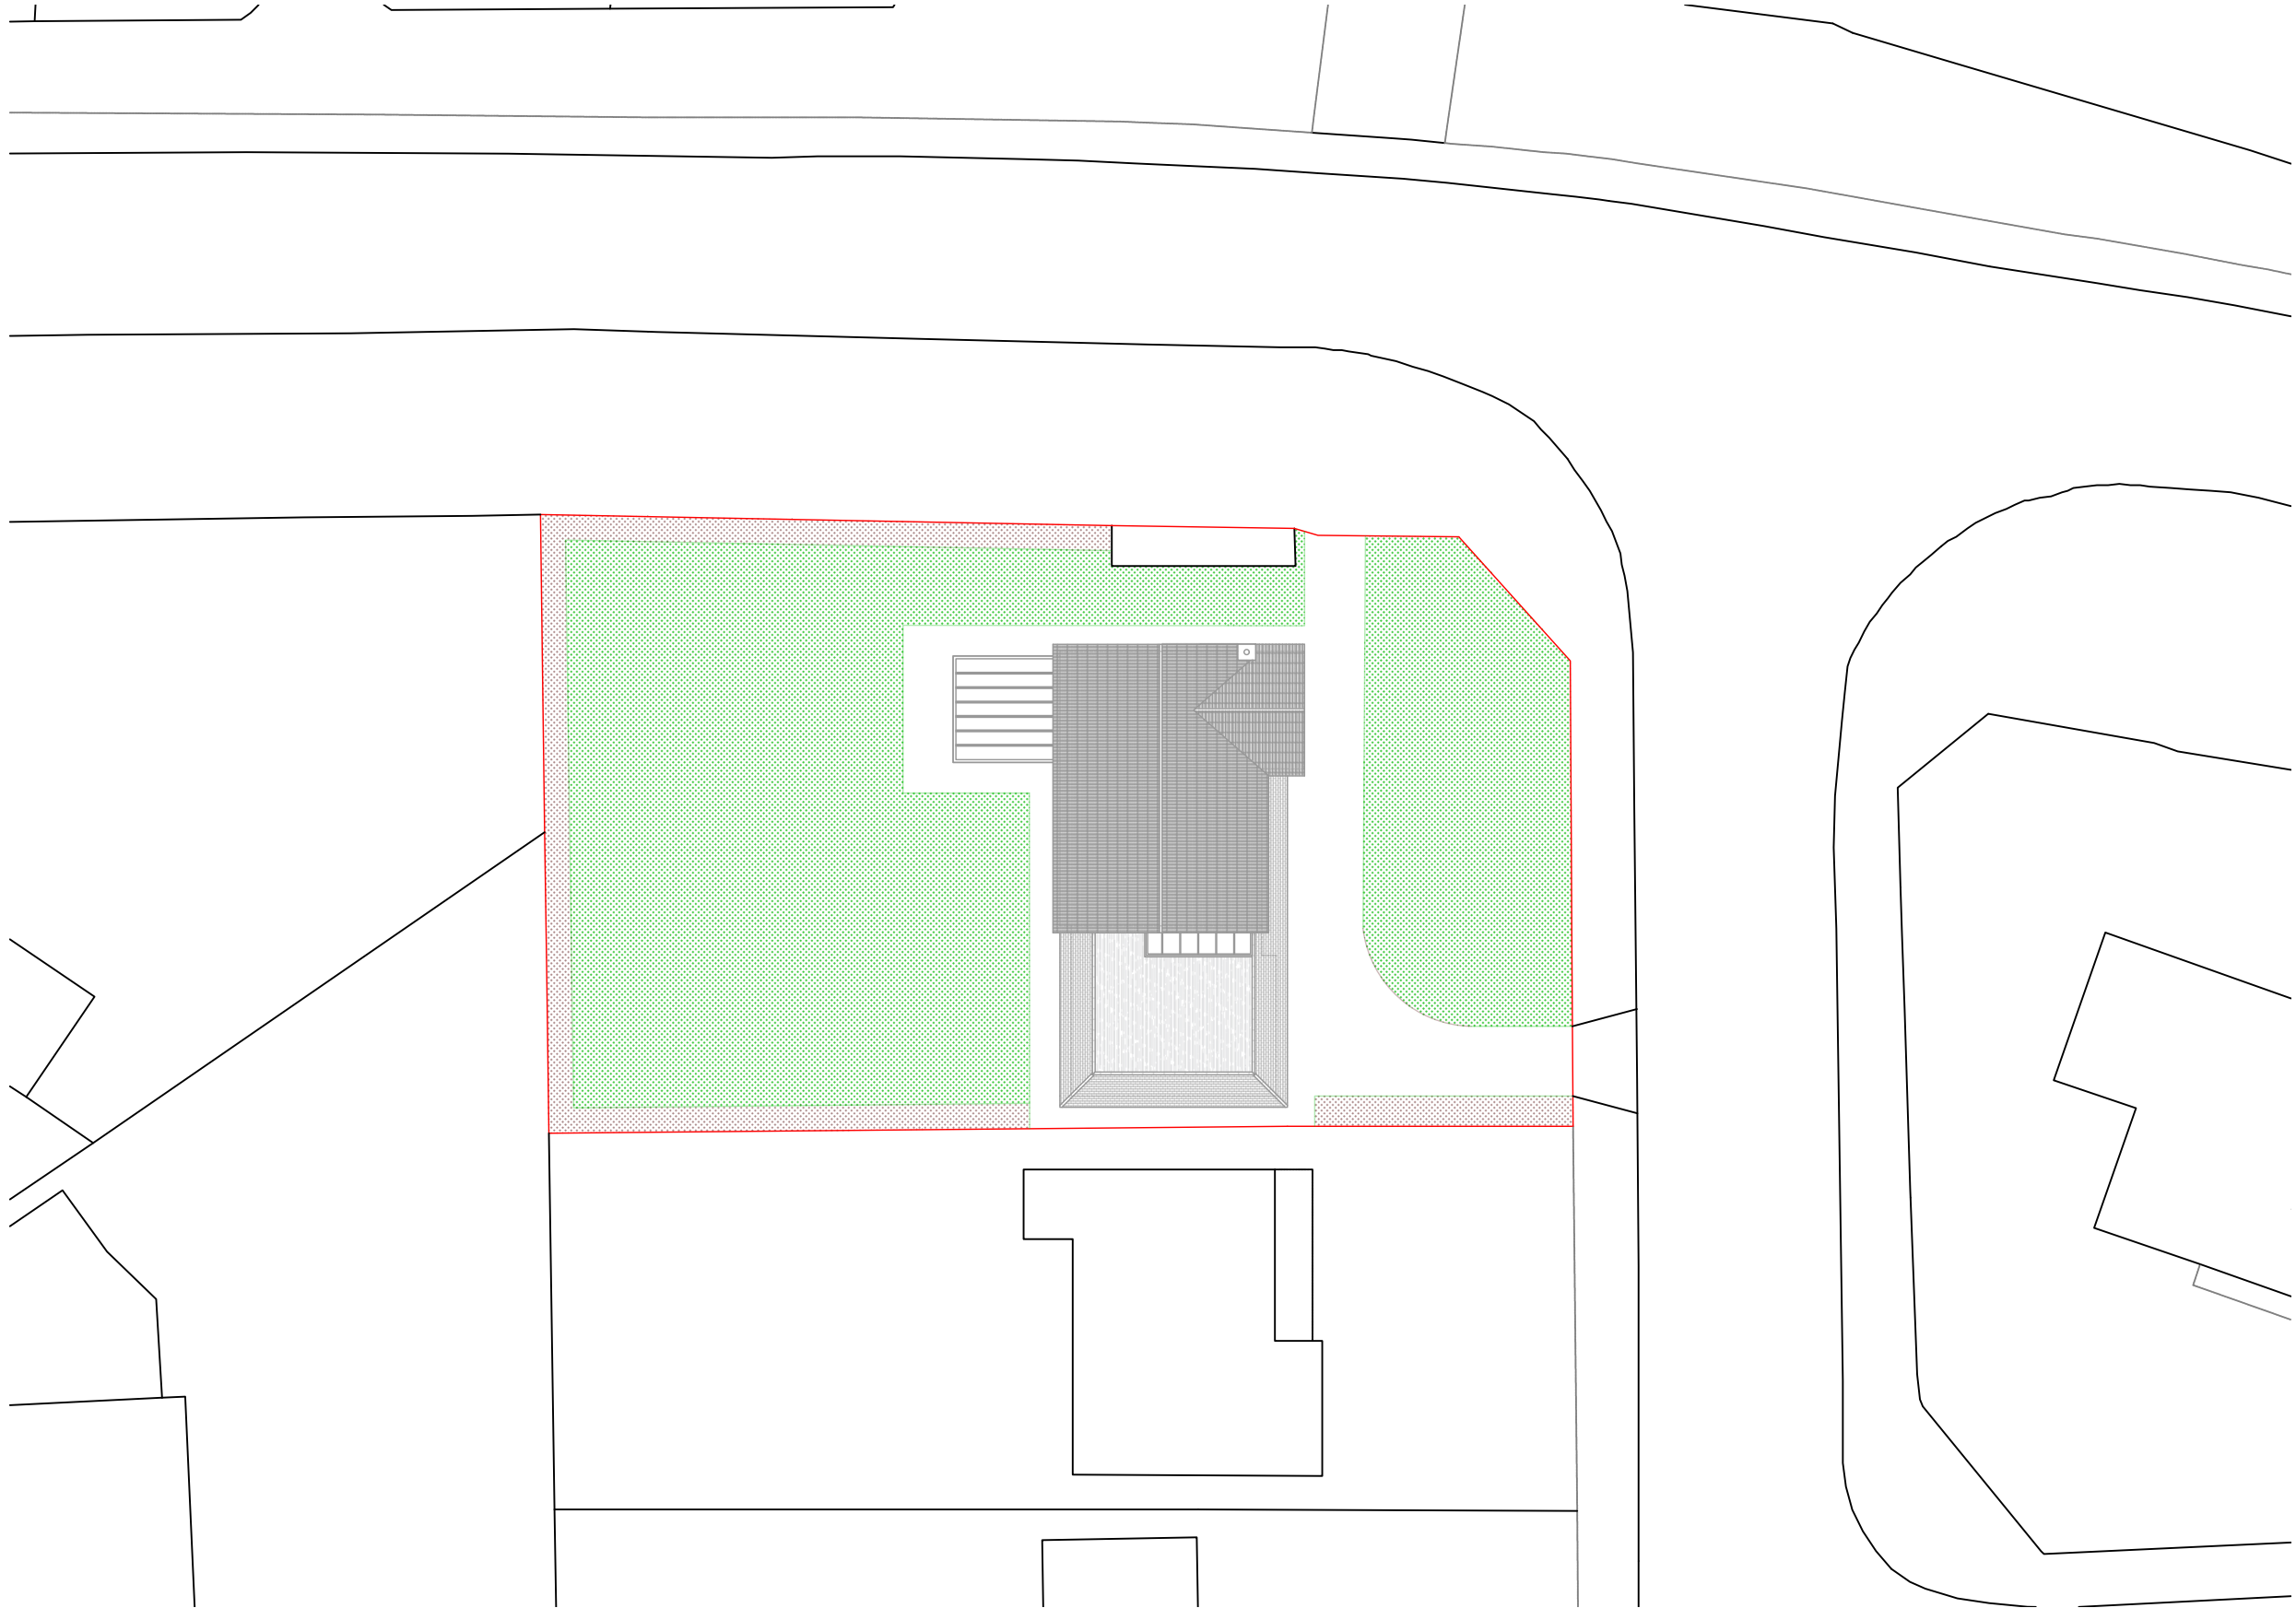


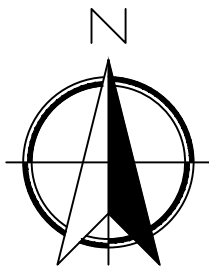

This drawing has been based upon a survey that was itself based on OUTLINE measurements NOT a full measured survey. As a result, considerable attention to the dimensions of any proposed works must be applied, taking site dimensions and templates as necessary.

While this drawing can be used as a base drawing for construction purposes, it is VERY IMPORTANT that all dimensions are checked carefully before any work commences or any materials are ordered.


Where applicable, a suitable Structural Engineer and/or a Party Wall Surveyor should be consulted. Although as far as possible these instances have been indicated, this is not necessarily exhaustive and the whole scope of proposed works should be reviewed.

Unless other arrangements have been specifically made, your building contractor should serve a Building Notice, as and where applicable, to your local authority to satisfy the requirements of the Building Regulations. Your building contractor should also liaise with the Building Control Officer regarding routine inspections of the work.



It is important to discuss all stages of your project with your architect and builder together, to ensure the appropriate level of detail is provided.

All dimensions are in millimeters.

1:250

 

Client:	Details:	Title:	Project:	Drawn by:	Project code	Drawing no.
Irene Ting	Date : Scale : Format:	19-09-2019 1:250 A3	Existing Site Plan 2 Chichester Avenue Ruislip London HA4 7EH	LW of Jeffery and Wilkes	SV035	001

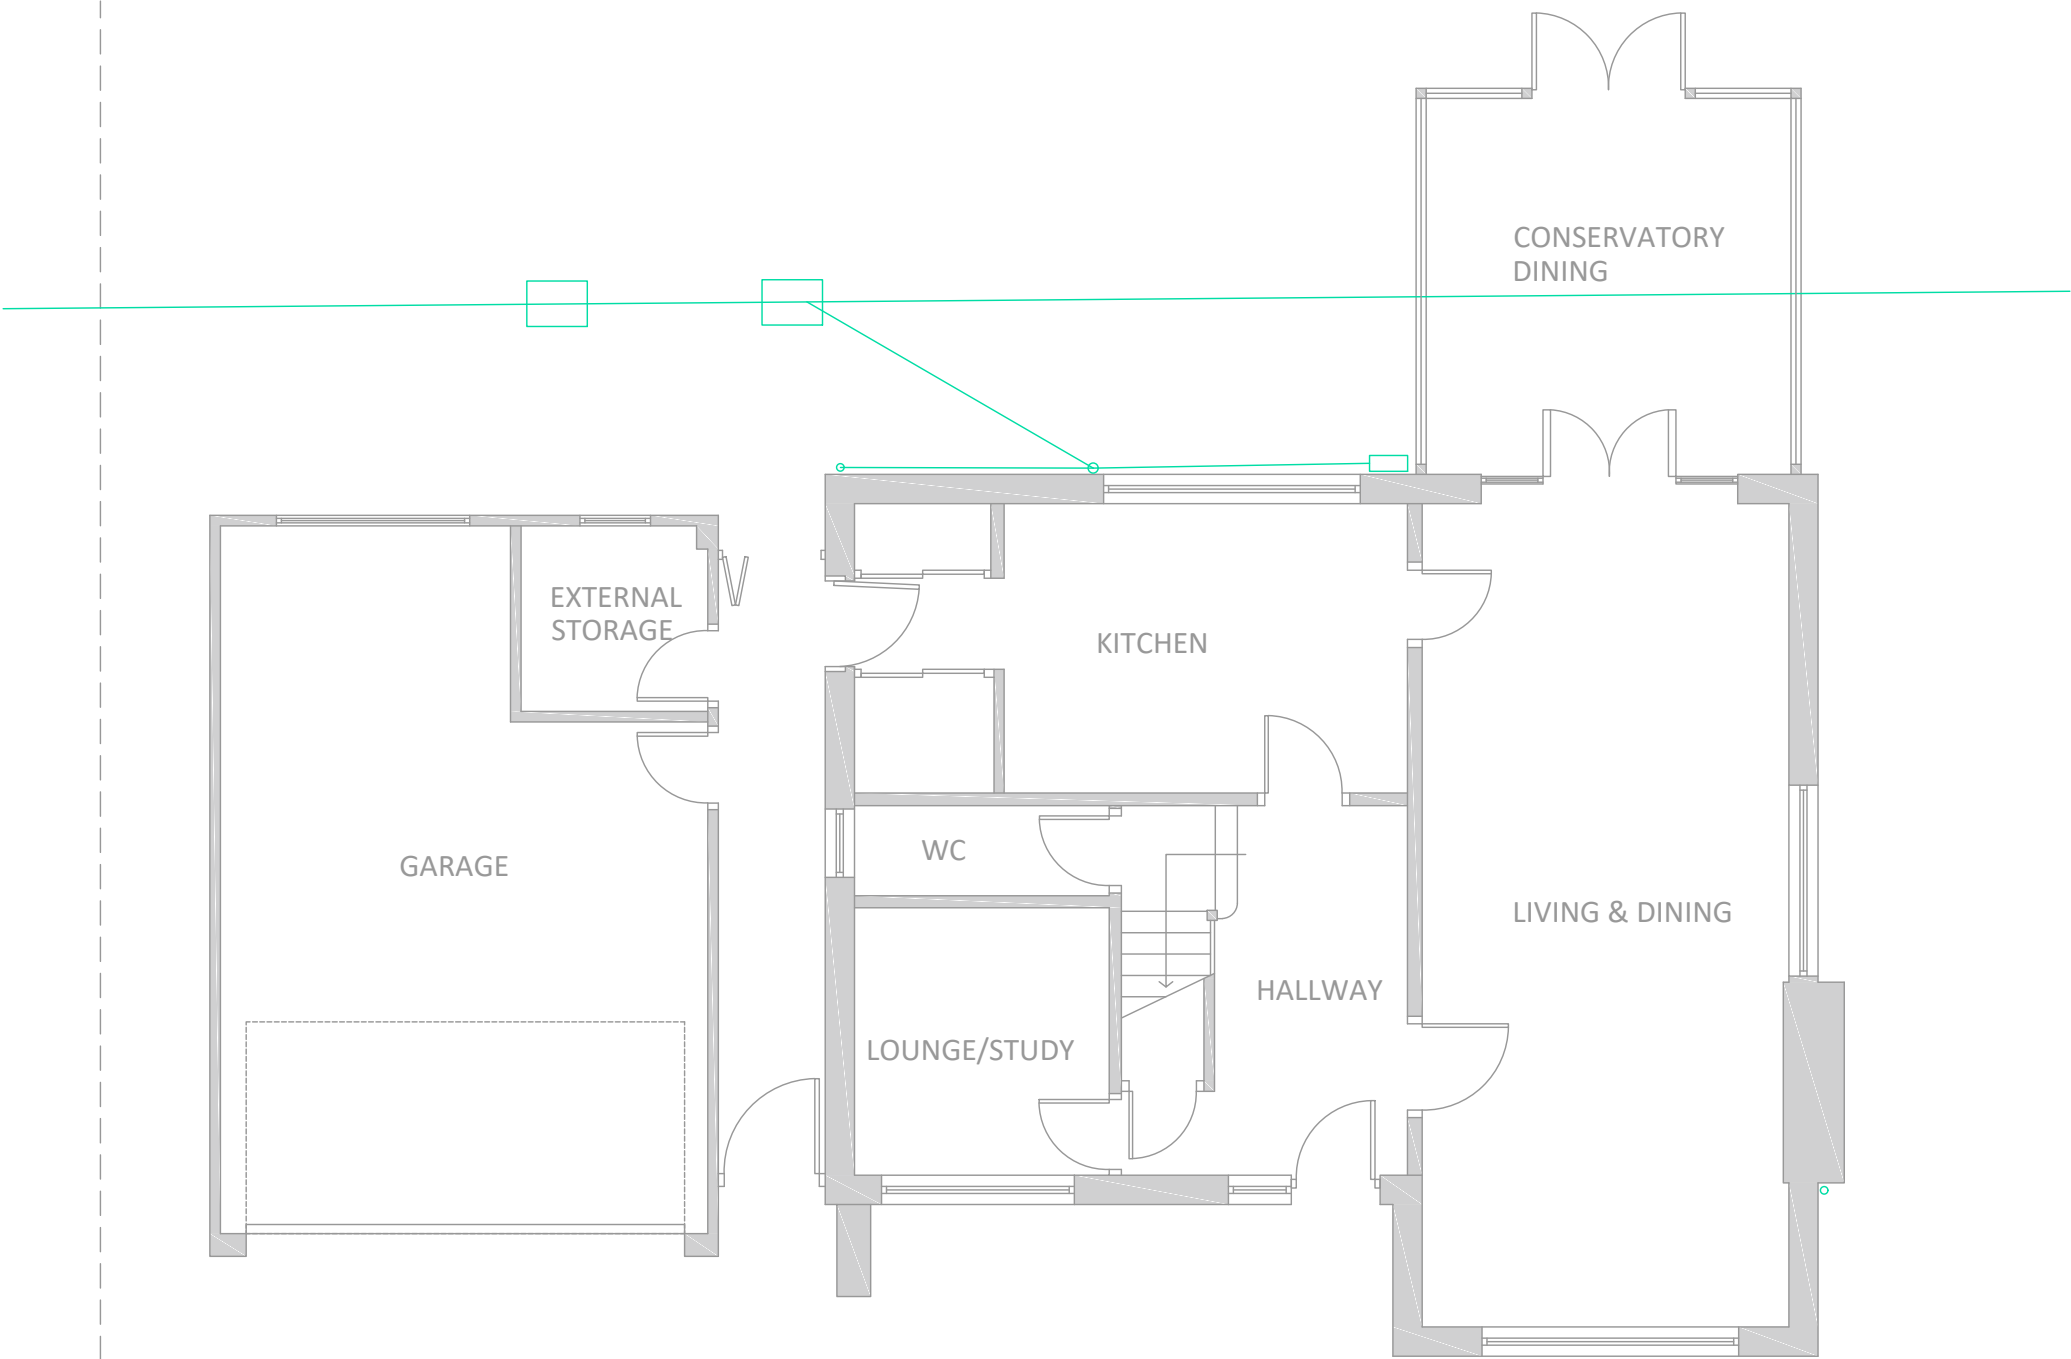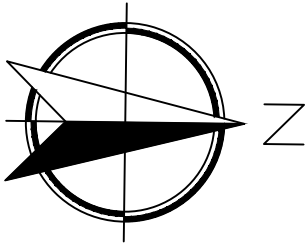

This drawing has been based upon a survey that was itself based on OUTLINE measurements NOT a full measured survey. As a result, considerable attention to the dimensions of any proposed works must be applied, taking site dimensions and templates as necessary.

While this drawing can be used as a base drawing for construction purposes, it is VERY IMPORTANT that all dimensions are checked carefully before any work commences or any materials are ordered.


Where applicable, a suitable Structural Engineer and/or a Party Wall Surveyor should be consulted. Although as far as possible these instances have been indicated, this is not necessarily exhaustive and the whole scope of proposed works should be reviewed.

Unless other arrangements have been specifically made, your building contractor should serve a Building Notice, as and where applicable, to your local authority to satisfy the requirements of the Building Regulations. Your building contractor should also liaise with the Building Control Officer regarding routine inspections of the work.



It is important to discuss all stages of your project with your architect and builder together, to ensure the appropriate level of detail is provided.

All dimensions are in millimeters.

1:75

 

Client:	Details:	Title:	Project:	Drawn by:	Project code	Drawing no.
Irene Ting	Date : Scale : Format:	19-09-2019 1:75 A3	Existing Ground Floor 2 Chichester Avenue Ruislip London HA4 7EH	LW of Jeffery and Wilkes	SV035	003

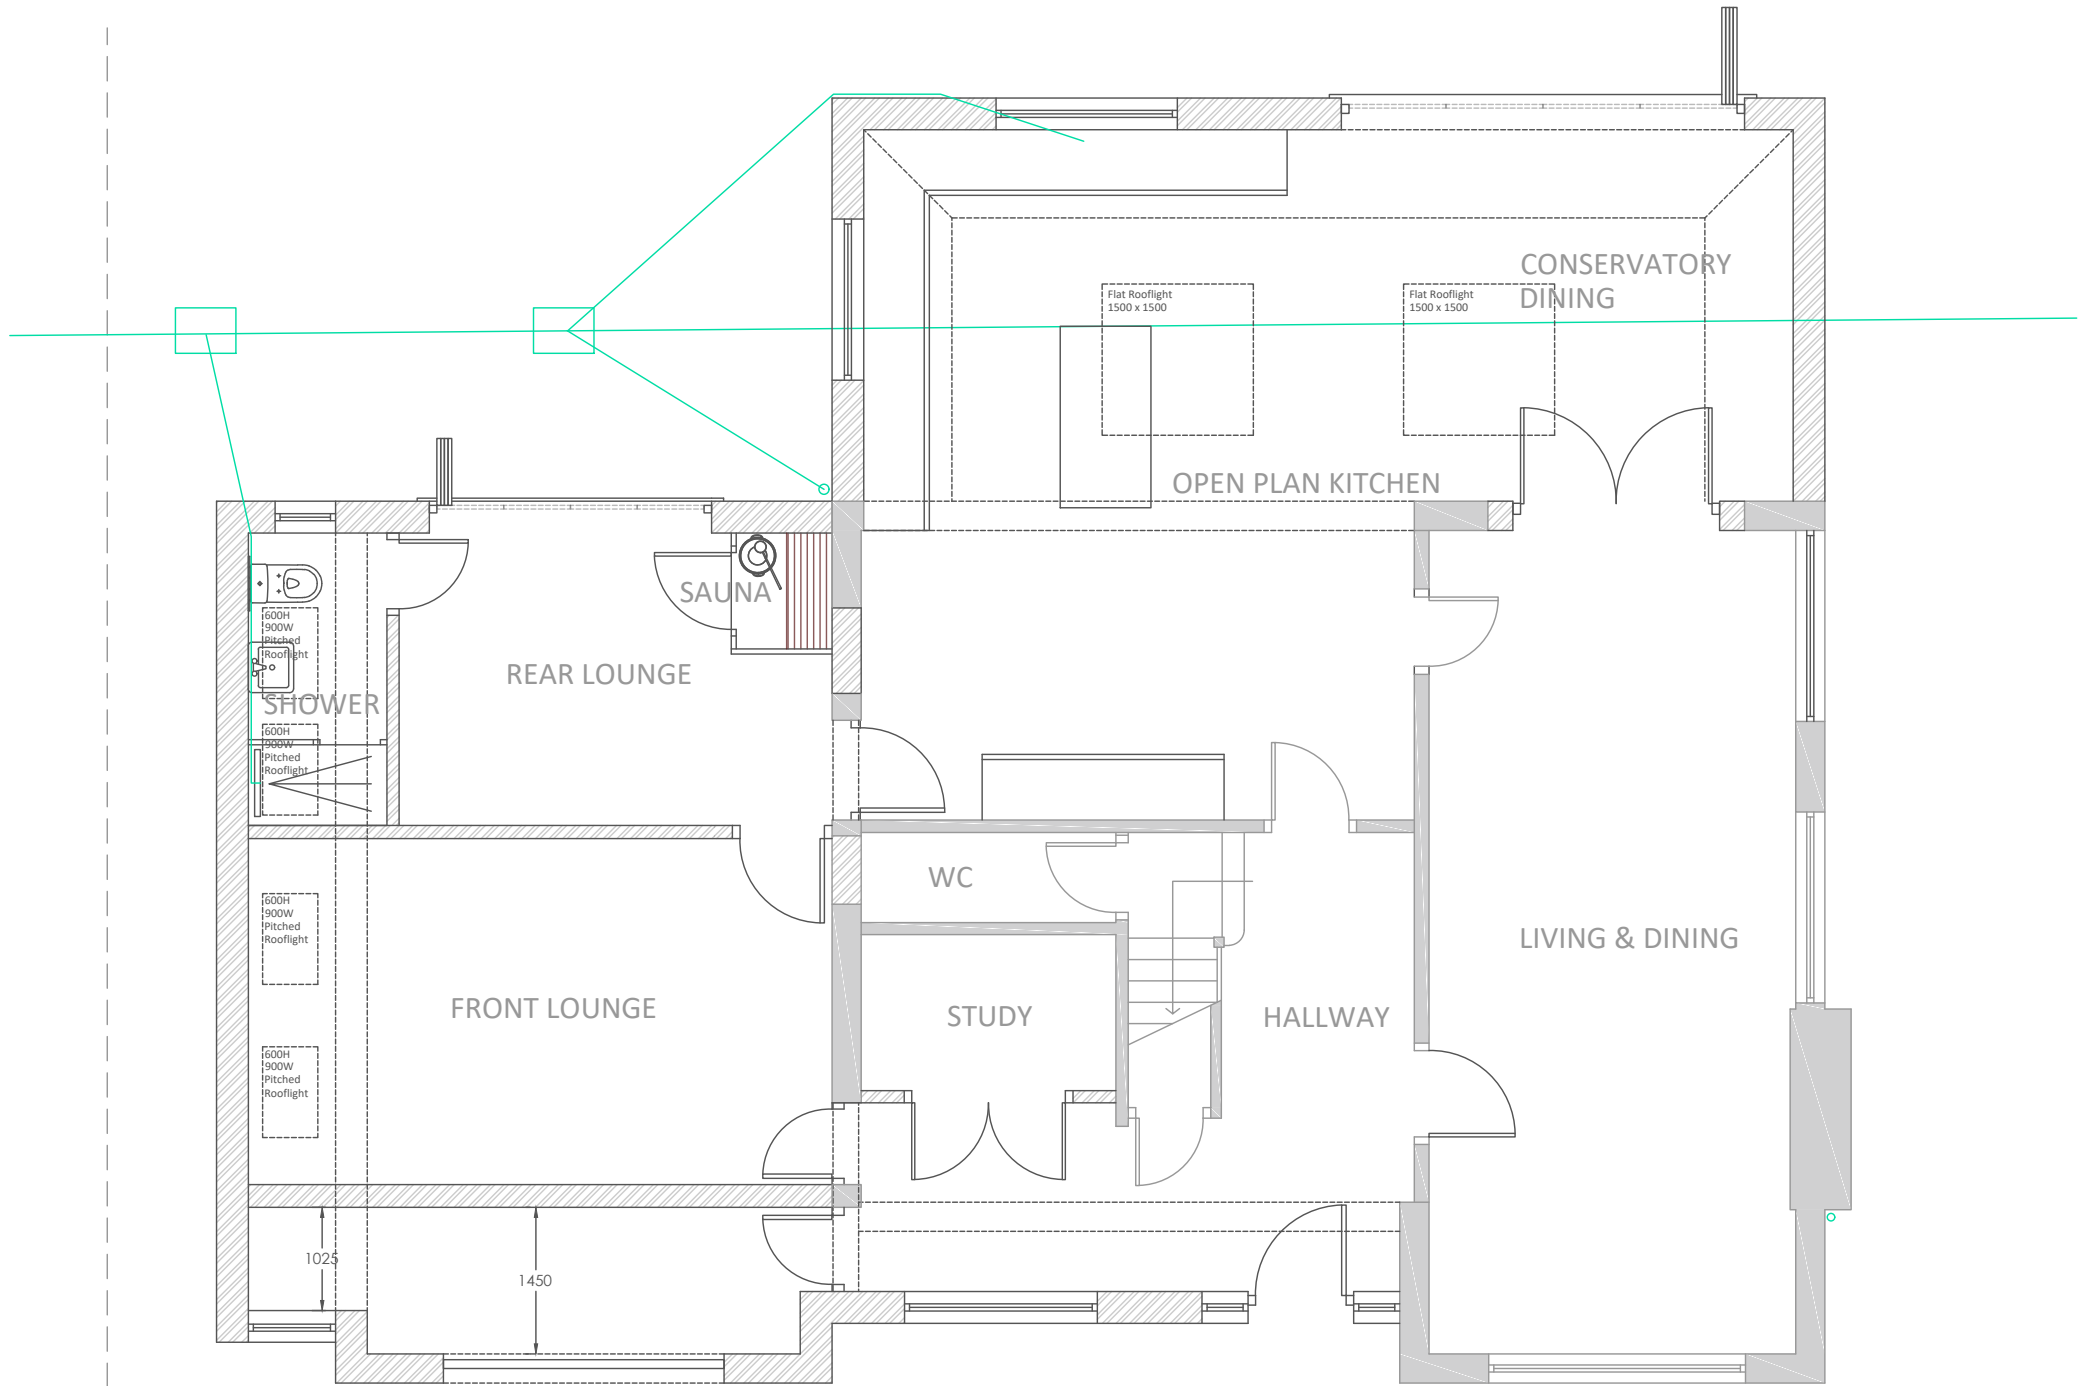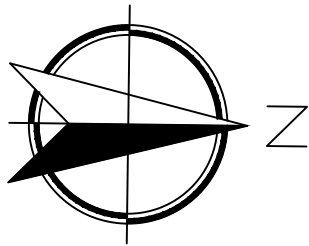

This drawing has been based upon a survey that was itself based on OUTLINE measurements NOT a full measured survey. As a result, considerable attention to the dimensions of any proposed works must be applied, taking site dimensions and templates as necessary.

While this drawing can be used as a base drawing for construction purposes, it is VERY IMPORTANT that all dimensions are checked carefully before any work commences or any materials are ordered.


Where applicable, a suitable Structural Engineer and/or a Party Wall Surveyor should be consulted. Although as far as possible these instances have been indicated, this is not necessarily exhaustive and the whole scope of proposed works should be reviewed.

Unless other arrangements have been specifically made, your building contractor should serve a Building Notice, as and where applicable, to your local authority to satisfy the requirements of the Building Regulations. Your building contractor should also liaise with the Building Control Officer regarding routine inspections of the work.

It is important to discuss all stages of your project with your architect and builder together, to ensure the appropriate level of detail is provided.

All dimensions are in millimeters.

1:75

 


JEFFERY & WILKES

Client:
Irene Ting



Details:
Date : 19-09-2019
Scale : 1:75
Format: A3

Title:
Proposed Ground Floor

Project:
2 Chichester Avenue
Ruislip
London
HA4 7EH

Drawn by:
LW of
Jeffery and Wilkes

Revision History	
Rev no. & Date	Comments
001 151019	Design Change
Project code	Drawing no.
SV035	004

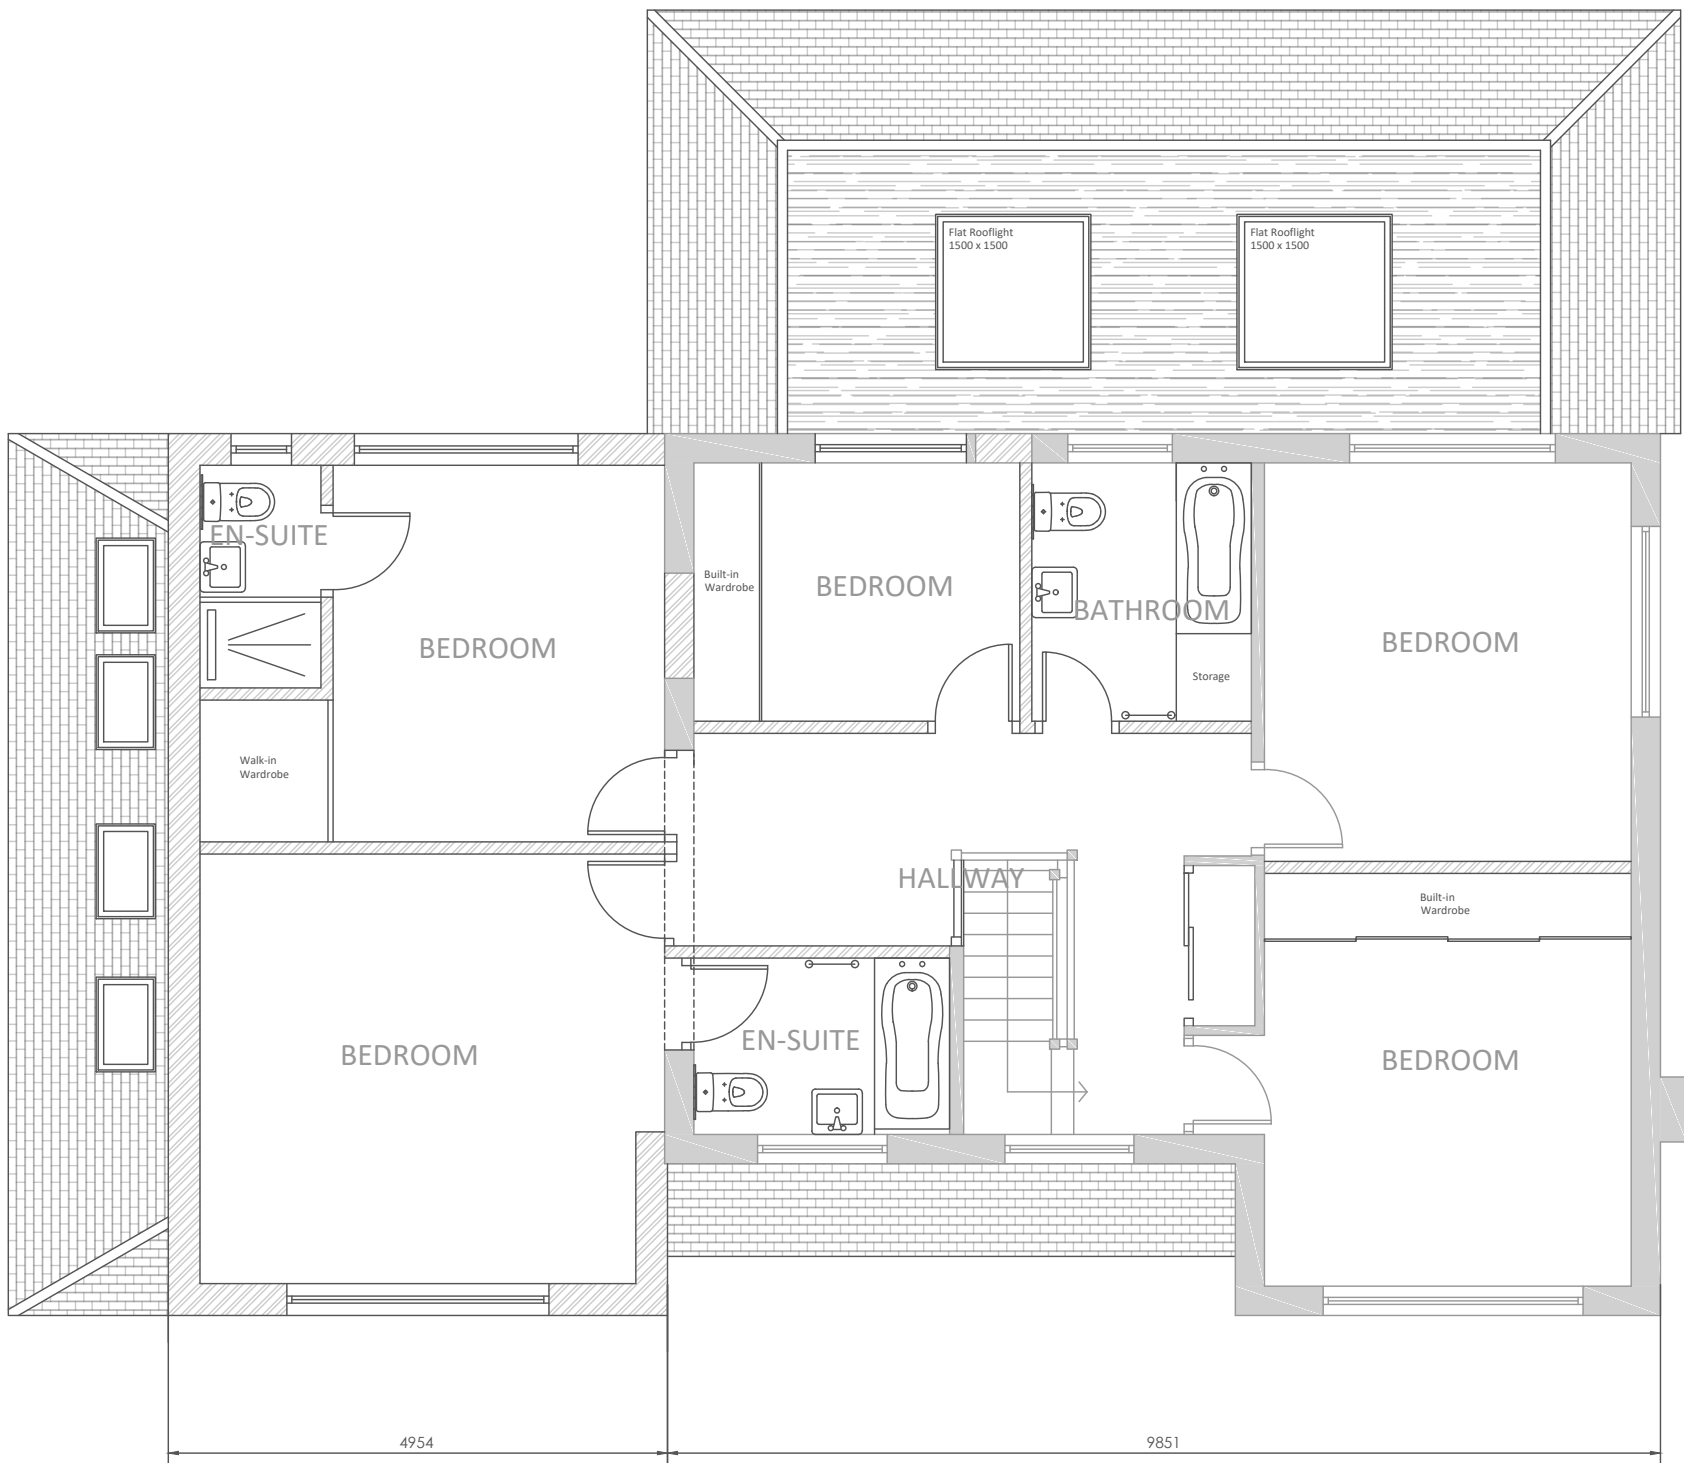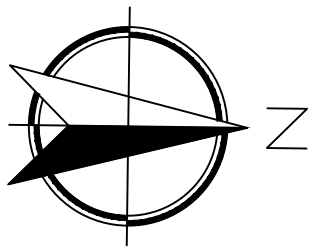

This drawing has been based upon a survey that was itself based on OUTLINE measurements NOT a full measured survey. As a result, considerable attention to the dimensions of any proposed works must be applied, taking site dimensions and templates as necessary.

While this drawing can be used as a base drawing for construction purposes, it is VERY IMPORTANT that all dimensions are checked carefully before any work commences or any materials are ordered.


Where applicable, a suitable Structural Engineer and/or a Party Wall Surveyor should serve a Building Notice, as and where applicable, to your local authority to satisfy the requirements of the Building Regulations. Your building contractor should also liaise with the Building Control Officer regarding routine inspections of the work.

Unless other arrangements have been specifically made, your building contractor should serve a Building Notice, as and where applicable, to your local authority to satisfy the requirements of the Building Regulations. Your building contractor should also liaise with the Building Control Officer regarding routine inspections of the work.

It is important to discuss all stages of your project with your architect and builder together, to ensure the appropriate level of detail is provided.

All dimensions are in millimeters.

1:75

 


JEFFERY & WILKES

Client:
Irene Ting

Details:
Date : 19-09-2019
Scale : 1:75
Format: A3



Title:
Proposed First Floor

Project:
2 Chichester Avenue
Ruislip
London
HA4 7EH

Drawn by:
LW of
Jeffery and Wilkes

Revision History	
Rev no. & Date	Comments
001 151019	Design Change

Project code	Drawing no.
SV035	006

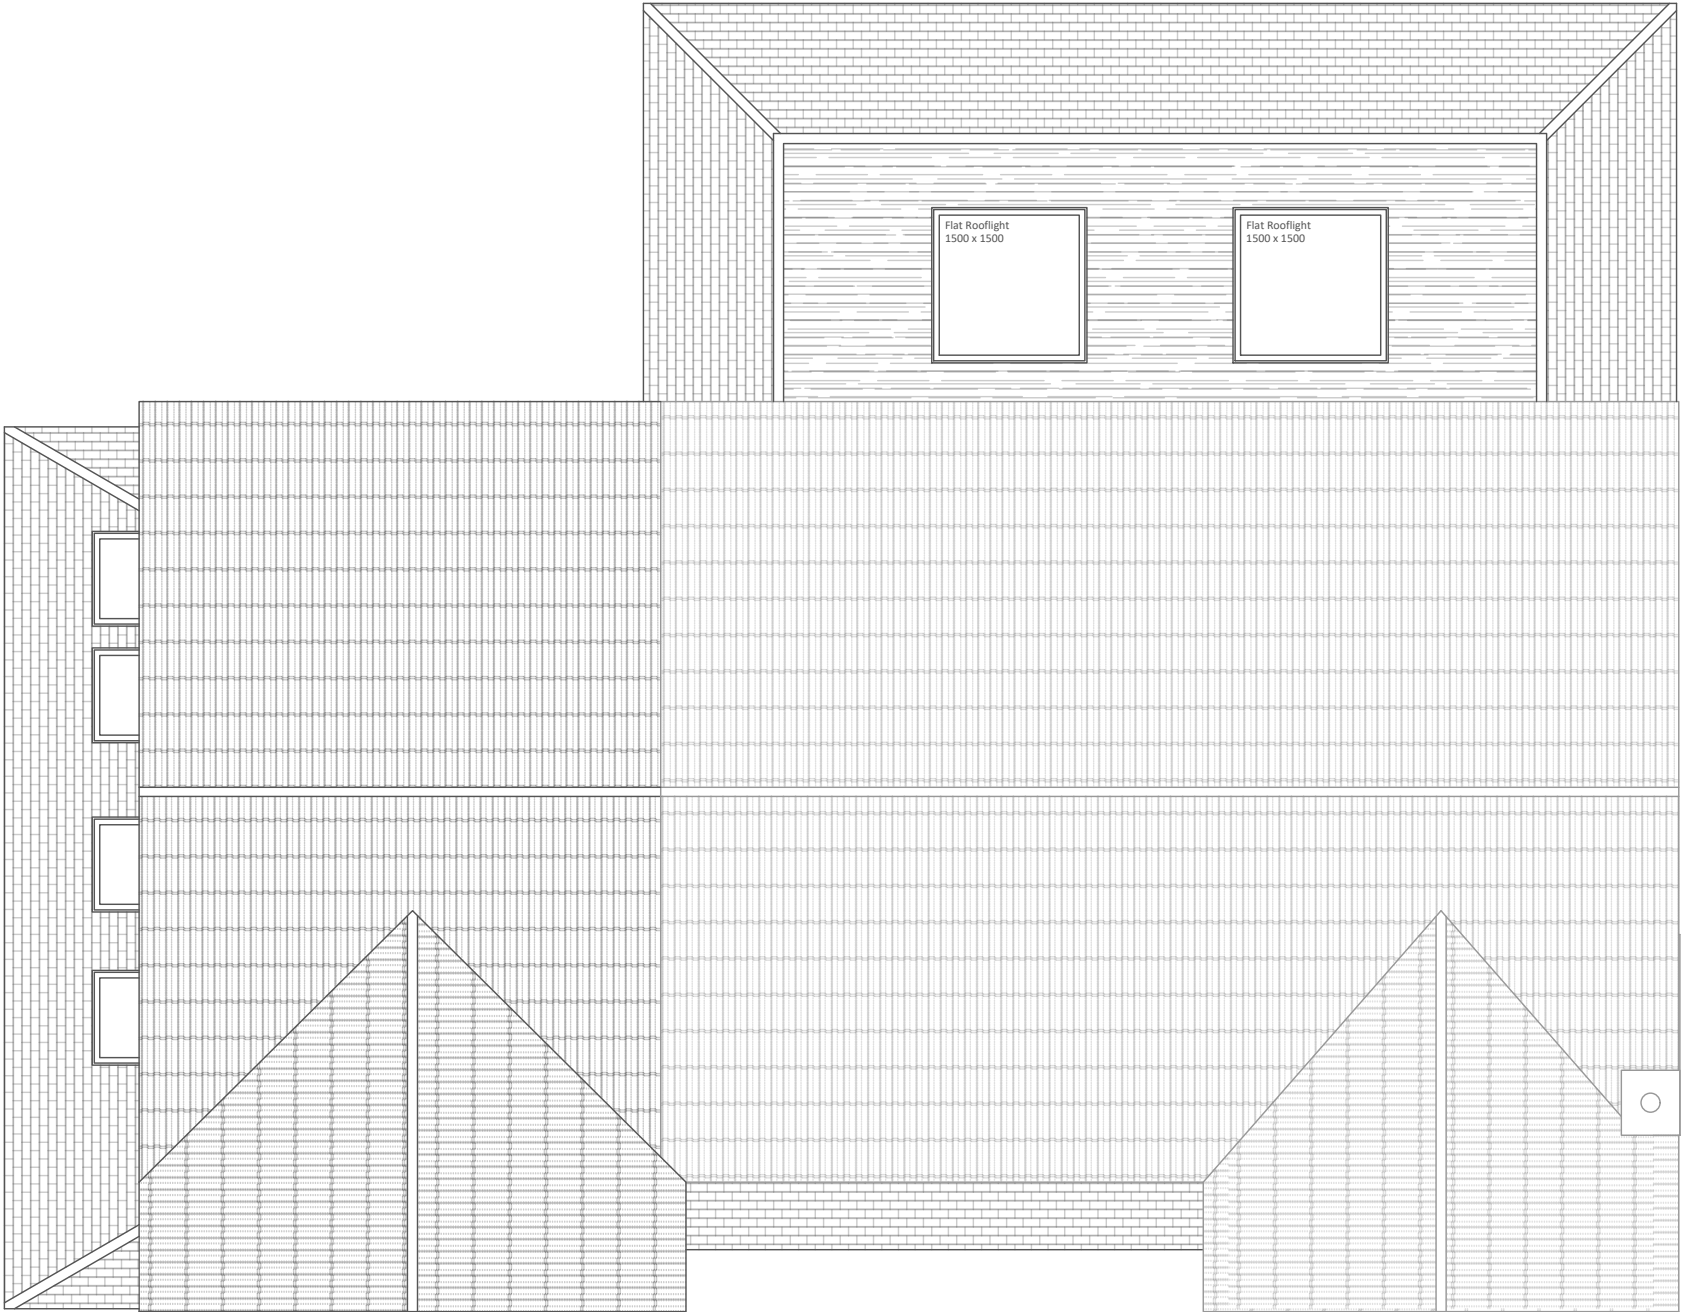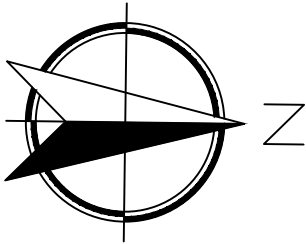

This drawing has been based upon a survey that was itself based on OUTLINE measurements NOT a full measured survey. As a result, considerable attention to the dimensions of any proposed works must be applied, taking site dimensions and templates as necessary.

While this drawing can be used as a base drawing for construction purposes, it is VERY IMPORTANT that all dimensions are checked carefully before any work commences or any materials are ordered.


Where applicable, a suitable Structural Engineer and/or a Party Wall Surveyor should serve a Building Notice, as and where applicable, to your local authority to satisfy the requirements of the Building Regulations. Your building contractor should also liaise with the Building Control Officer regarding routine inspections of the work.

Unless other arrangements have been specifically made, your building contractor should serve a Building Notice, as and where applicable, to your local authority to satisfy the requirements of the Building Regulations. Your building contractor should also liaise with the Building Control Officer regarding routine inspections of the work.

It is important to discuss all stages of your project with your architect and builder together, to ensure the appropriate level of detail is provided.

All dimensions are in millimeters.

1:75

 

Client:	Details:	Title:	Project:	Drawn by:	Project code	Drawing no.
Irene Ting	Date : Scale : Format:	19-09-2019 1:75 A3	Proposed Roof Plan	2 Chichester Avenue Ruislip London HA4 7EH	LW of Jeffery and Wilkes	SV035 008



Revision History

Rev no. & Date	Comments

This drawing has been based upon a survey that was itself based on OUTLINE measurements NOT a full measured survey. As a result, considerable attention to the dimensions of any proposed works must be applied, taking site dimensions and templates as necessary.

While this drawing can be used as a base drawing for construction purposes, it is VERY IMPORTANT that all dimensions are checked carefully before any work commences or any materials are ordered.


Where applicable, a suitable Structural Engineer and/or a Party Wall Surveyor should be consulted. Although as far as possible these instances have been indicated, this is not necessarily exhaustive and the whole scope of proposed works should be reviewed.

Unless other arrangements have been specifically made, your building contractor should serve a Building Notice, as and where applicable, to your local authority to satisfy the requirements of the Building Regulations. Your building contractor should also liaise with the Building Control Officer regarding routine inspections of the work.

It is important to discuss all stages of your project with your architect and builder together, to ensure the appropriate level of detail is provided.

All dimensions are in millimeters.

1:75

 

Client:	Details:	Title:	Project:	Drawn by:	Project code	Drawing no.
Irene Ting	Date : 19-09-2019 Scale : 1:75 Format: A3	Existing Front Elevation	2 Chichester Avenue Ruislip London HA4 7EH	LW of Jeffery and Wilkes	SV035	009



Revision History	
Rev no. & Date	Comments
001 151019	Design Change

Project code	Drawing no.
SV035	010

This drawing has been based upon a survey that was itself based on OUTLINE measurements NOT a full measured survey. As a result, considerable attention to the dimensions of any proposed works must be applied, taking site dimensions and templates as necessary.

While this drawing can be used as a base drawing for construction purposes, it is VERY IMPORTANT that all dimensions are checked carefully before any work commences or any materials are ordered.

Where applicable, a suitable Structural Engineer and/or a Party Wall Surveyor should be consulted. Although as far as possible these instances have been indicated, this is not necessarily exhaustive and the whole scope of proposed works should be reviewed.

Unless other arrangements have been specifically made, your building contractor should serve a Building Notice, as and where applicable, to your local authority to satisfy the requirements of the Building Regulations. Your building contractor should also liaise with the Building Control Officer regarding routine inspections of the work.

It is important to discuss all stages of your project with your architect and builder together, to ensure the appropriate level of detail is provided.

All dimensions are in millimeters.

1:75

1.5m01.5m3m4.5m6m7.5m

JEFFERY & WILKES

Client:

Irene Ting

Details:

Date : 19-09-2019

Scale : 1:75

Format: A3

Title:

Proposed Front Elevation

Project:

2 Chichester Avenue
Ruislip
London
HA4 7EH

Drawn by:

LW of
Jeffery and Wilkes

Project code	Drawing no.
SV035	010



This drawing has been based upon a survey that was itself based on OUTLINE measurements NOT a full measured survey. As a result, considerable attention to the dimensions of any proposed works must be applied, taking site dimensions and templates as necessary.

While this drawing can be used as a base drawing for construction purposes, it is VERY IMPORTANT that all dimensions are checked carefully before any work commences or any materials are ordered.

Where applicable, a suitable Structural Engineer and/or a Party Wall Surveyor should serve a Building Notice, as and where applicable, to your local authority to satisfy the requirements of the Building Regulations. Your building contractor should also liaise with the Building Control Officer regarding routine inspections of the work.

Unless other arrangements have been specifically made, your building contractor should serve a Building Notice, as and where applicable, to your local authority to satisfy the requirements of the Building Regulations. Your building contractor should also liaise with the Building Control Officer regarding routine inspections of the work.

It is important to discuss all stages of your project with your architect and builder together, to ensure the appropriate level of detail is provided.

All dimensions are in millimeters.

1:75

1.5m01.5m3m4.5m6m7.5m

JEFFERY & WILKES

Client:

Irene Ting

Details:

Date : 19-09-2019

Scale : 1:75

Format: A3

Title:

Existing Rear Elevation

Project:

2 Chichester Avenue
Ruislip
London
HA4 7EH

Drawn by:

LW of
Jeffery and Wilkes

Project code

SV035

Drawing no.

011



This drawing has been based upon a survey that was itself based on OUTLINE measurements NOT a full measured survey. As a result, considerable attention to the dimensions of any proposed works must be applied, taking site dimensions and templates as necessary.

While this drawing can be used as a base drawing for construction purposes, it is VERY IMPORTANT that all dimensions are checked carefully before any work commences or any materials are ordered.

Where applicable, a suitable Structural Engineer and/or a Party Wall Surveyor should serve a Building Notice, as and where applicable, to your local authority to satisfy the requirements of the Building Regulations. Your building contractor should also liaise with the Building Control Officer regarding routine inspections of the work.

Unless other arrangements have been specifically made, your building contractor should serve a Building Notice, as and where applicable, to your local authority to satisfy the requirements of the Building Regulations. Your building contractor should also liaise with the Building Control Officer regarding routine inspections of the work.

It is important to discuss all stages of your project with your architect and builder together, to ensure the appropriate level of detail is provided.

All dimensions are in millimeters.

1:75

1.5m01.5m3m4.5m6m7.5m



JEFFERY & WILKES

Client:

Irene Ting

Details:

Date : 19-09-2019
Scale : 1:75
Format: A3

Title:

Proposed Rear Elevation

Project:

2 Chichester Avenue
Ruislip
London
HA4 7EH

Drawn by:

LW of
Jeffery and Wilkes

Revision History	
Rev no. & Date	Comments
001 151019	Design Change

Project code	Drawing no.
SV035	012



This drawing has been based upon a survey that was itself based on OUTLINE measurements NOT a full measured survey. As a result, considerable attention to the dimensions of any proposed works must be applied, taking site dimensions and templates as necessary.

While this drawing can be used as a base drawing for construction purposes, it is VERY IMPORTANT that all dimensions are checked carefully before any work commences or any materials are ordered.


Where applicable, a suitable Structural Engineer and/or a Party Wall Surveyor should be consulted. Although as far as possible these instances have been indicated, this is not necessarily exhaustive and the whole scope of proposed works should be reviewed.

Unless other arrangements have been specifically made, your building contractor should serve a Building Notice, as and where applicable, to your local authority to satisfy the requirements of the Building Regulations. Your building contractor should also liaise with the Building Control Officer regarding routine inspections of the work.

It is important to discuss all stages of your project with your architect and builder together, to ensure the appropriate level of detail is provided.

All dimensions are in millimeters.

1:75

 

Client:	Details:	Title:	Project:	Drawn by:	Project code	Drawing no.
Irene Ting	Date : Scale : Format:	19-09-2019 1:75 A3	Existing North-Side Elevation	2 Chichester Avenue Ruislip London HA4 7EH	LW of Jeffery and Wilkes	SV035 013



This drawing has been based upon a survey that was itself based on OUTLINE measurements NOT a full measured survey. As a result, considerable attention to the dimensions of any proposed works must be applied, taking site dimensions and templates as necessary.

While this drawing can be used as a base drawing for construction purposes, it is VERY IMPORTANT that all dimensions are checked carefully before any work commences or any materials are ordered.


Where applicable, a suitable Structural Engineer and/or a Party Wall Surveyor should be consulted. Although as far as possible these instances have been indicated, this is not necessarily exhaustive and the whole scope of proposed works should be reviewed.

Unless other arrangements have been specifically made, your building contractor should serve a Building Notice, as and where applicable, to your local authority to satisfy the requirements of the Building Regulations. Your building contractor should also liaise with the Building Control Officer regarding routine inspections of the work.


It is important to discuss all stages of your project with your architect and builder together, to ensure the appropriate level of detail is provided.

All dimensions are in millimeters.

1:75

 

Client:	Details:	Title:	Project:	Drawn by:	Project code	Drawing no.
Irene Ting	Date : Scale : Format:	19-09-2019 1:75 A3	Proposed North-Side Elevation	2 Chichester Avenue Ruislip London HA4 7EH	LW of Jeffery and Wilkes	SV035 014

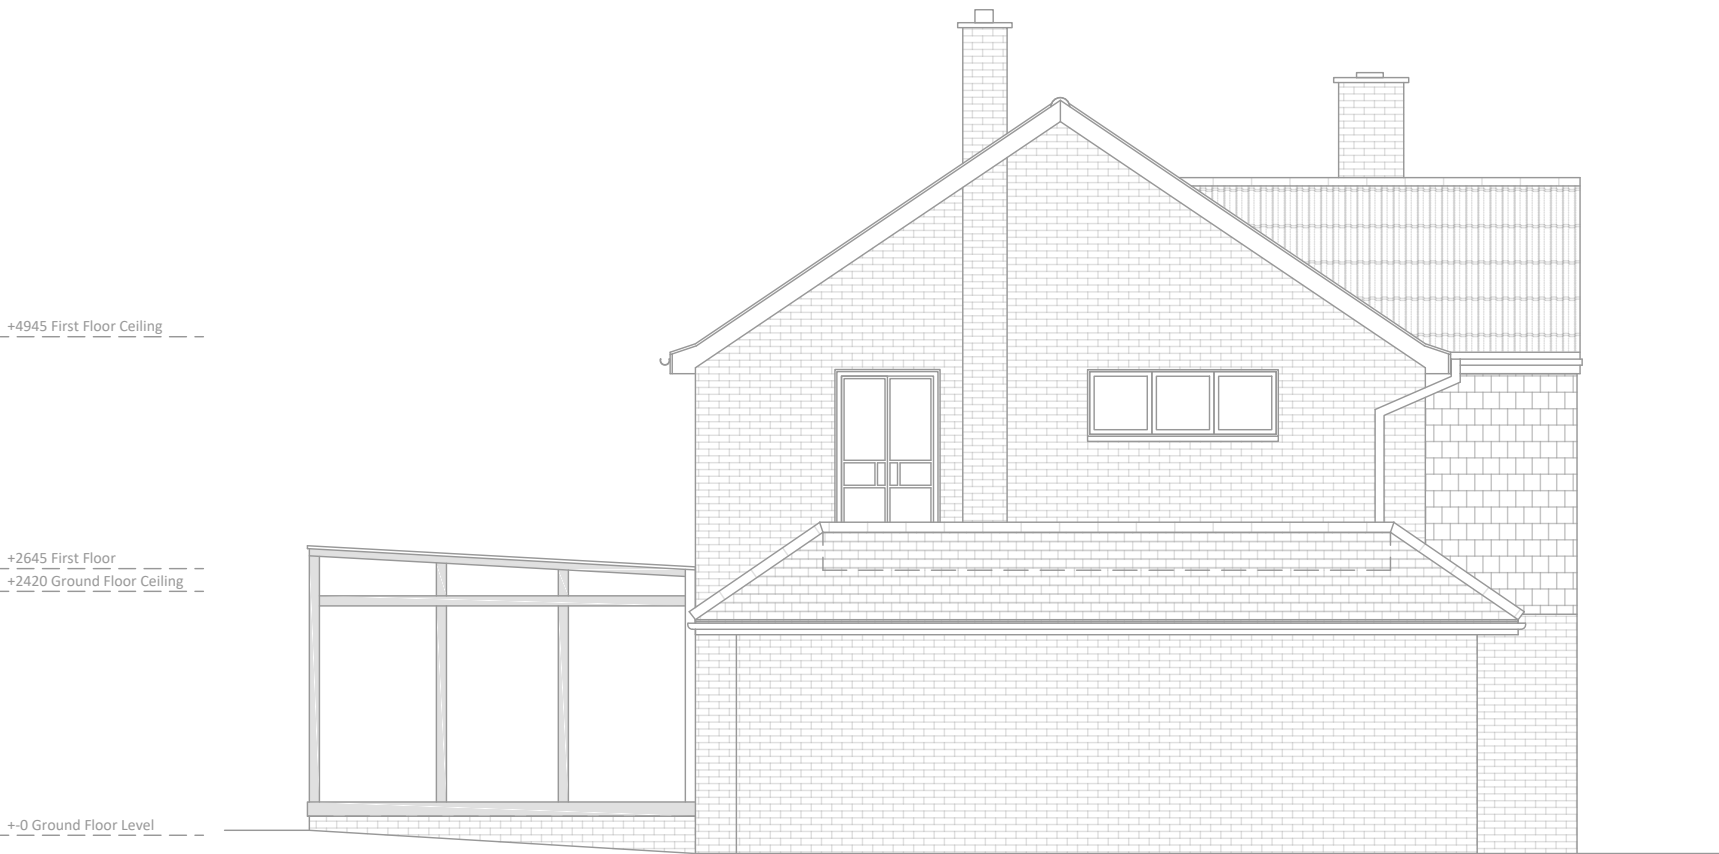

This drawing has been based upon a survey that was itself based on OUTLINE measurements NOT a full measured survey. As a result, considerable attention to the dimensions of any proposed works must be applied, taking site dimensions and templates as necessary.

While this drawing can be used as a base drawing for construction purposes, it is VERY IMPORTANT that all dimensions are checked carefully before any work commences or any materials are ordered.


Where applicable, a suitable Structural Engineer and/or a Party Wall Surveyor should be consulted. Although as far as possible these instances have been indicated, this is not necessarily exhaustive and the whole scope of proposed works should be reviewed.

Unless other arrangements have been specifically made, your building contractor should serve a Building Notice, as and where applicable, to your local authority to satisfy the requirements of the Building Regulations. Your building contractor should also liaise with the Building Control Officer regarding routine inspections of the work.

It is important to discuss all stages of your project with your architect and builder together, to ensure the appropriate level of detail is provided.

All dimensions are in millimeters.

1:75

 

Client:	Details:	Title:	Project:	Drawn by:	Project code	Drawing no.
Irene Ting	Date : Scale : Format:	19-09-2019 1:75 A3	Existing South-Side Elevation	2 Chichester Avenue Ruislip London HA4 7EH	LW of Jeffery and Wilkes	SV035 015

+4945 First Floor Ceiling

+2645 First Floor
+2420 Ground Floor Ceiling

+0 Ground Floor Level



This drawing has been based upon a survey that was itself based on OUTLINE measurements NOT a full measured survey. As a result, considerable attention to the dimensions of any proposed works must be applied, taking site dimensions and templates as necessary.

While this drawing can be used as a base drawing for construction purposes, it is VERY IMPORTANT that all dimensions are checked carefully before any work commences or any materials are ordered.


Where applicable, a suitable Structural Engineer and/or a Party Wall Surveyor should be consulted. Although as far as possible these instances have been indicated, this is not necessarily exhaustive and the whole scope of proposed works should be reviewed.

Unless other arrangements have been specifically made, your building contractor should serve a Building Notice, as and where applicable, to your local authority to satisfy the requirements of the Building Regulations. Your building contractor should also liaise with the Building Control Officer regarding routine inspections of the work.

It is important to discuss all stages of your project with your architect and builder together, to ensure the appropriate level of detail is provided.

All dimensions are in millimeters.

1:75

 

Client:	Details:	Title:	Project:	Drawn by:	Project code	Drawing no.
Irene Ting	Date : Scale : Format:	19-09-2019 1:75 A3	Proposed South-Side Elevation	2 Chichester Avenue Ruislip London HA4 7EH	LW of Jeffery and Wilkes	SV035 016