



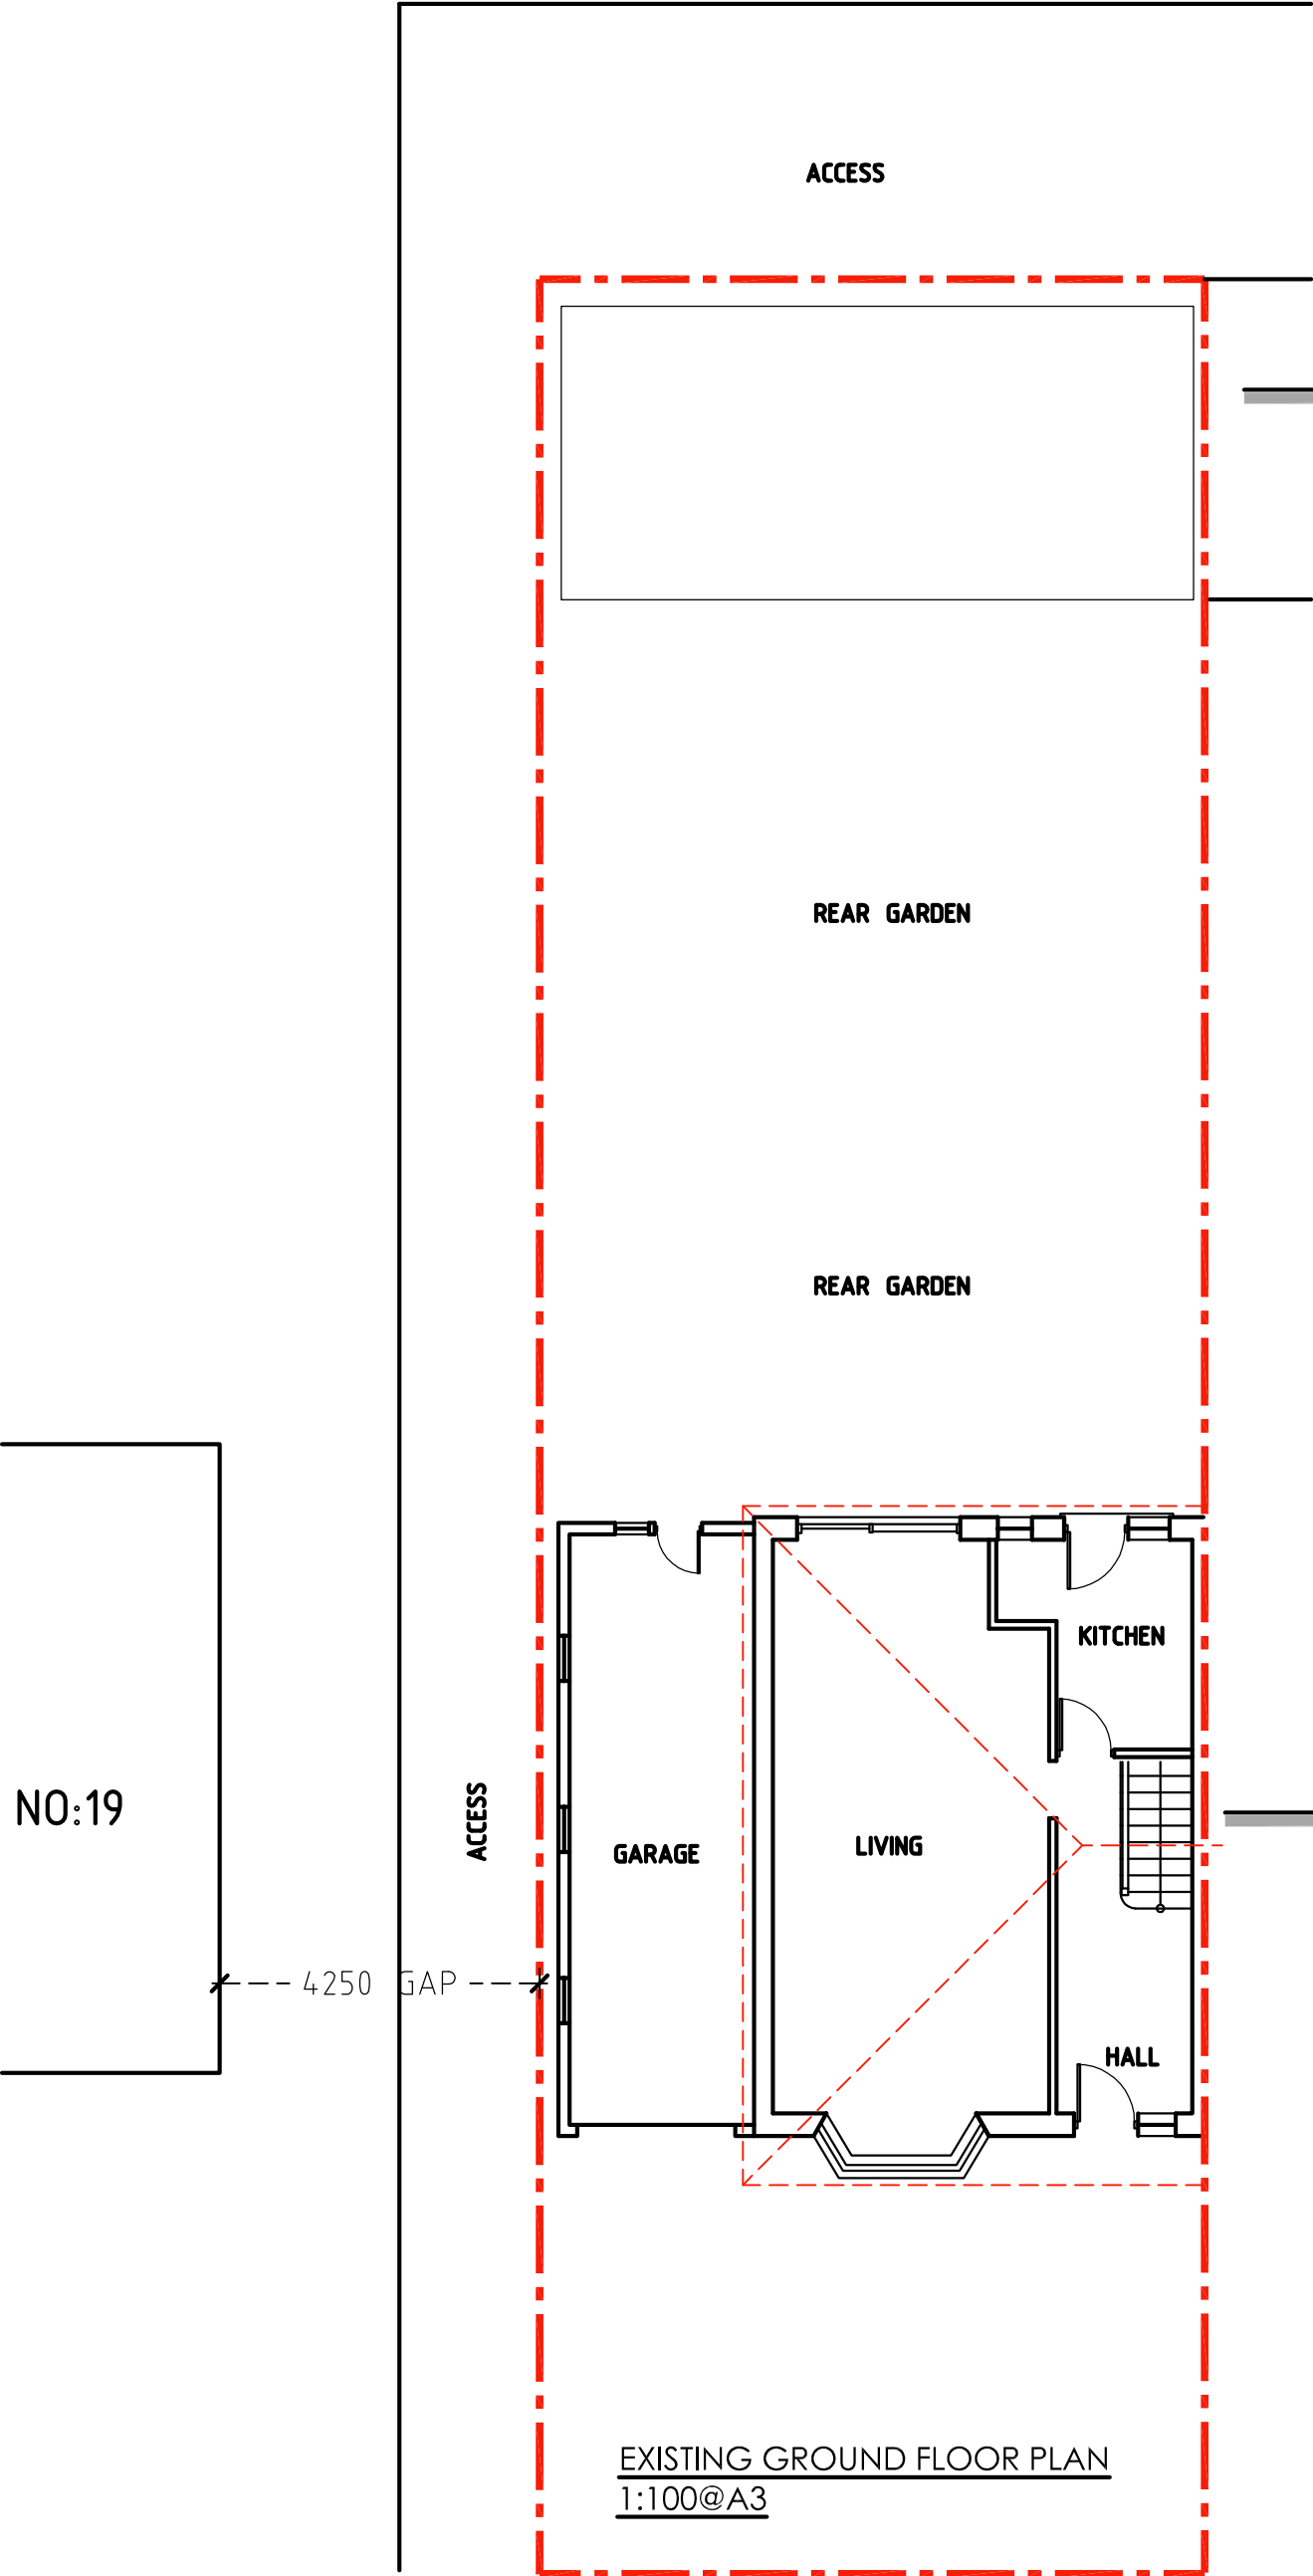


EXISTING FRONT ELEVATION 1:100@A3



EXISTING REAR ELEVATION 1:100@A3

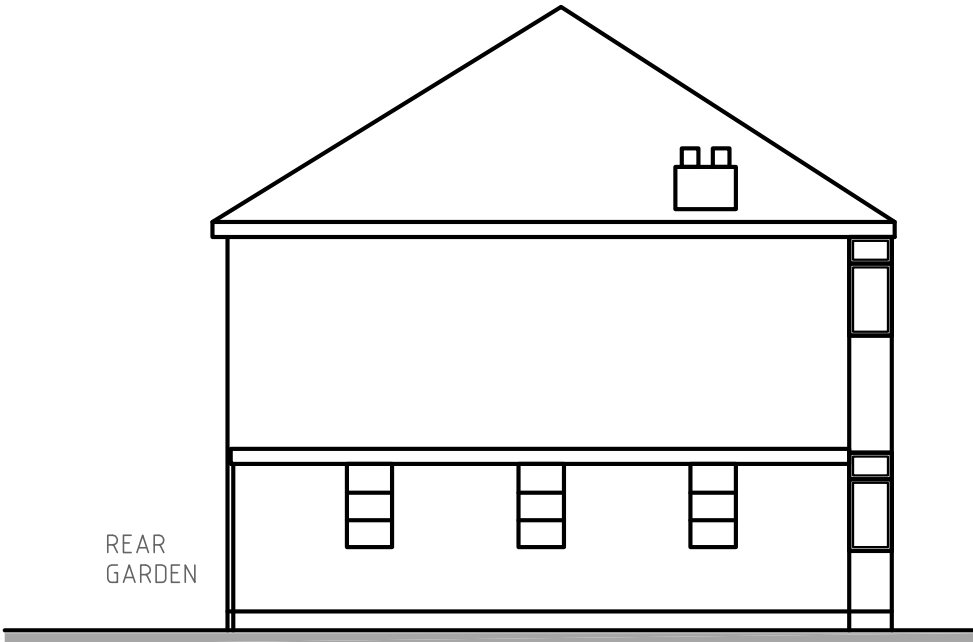

EXISTING SIDE ELEVATION 1:100@A3

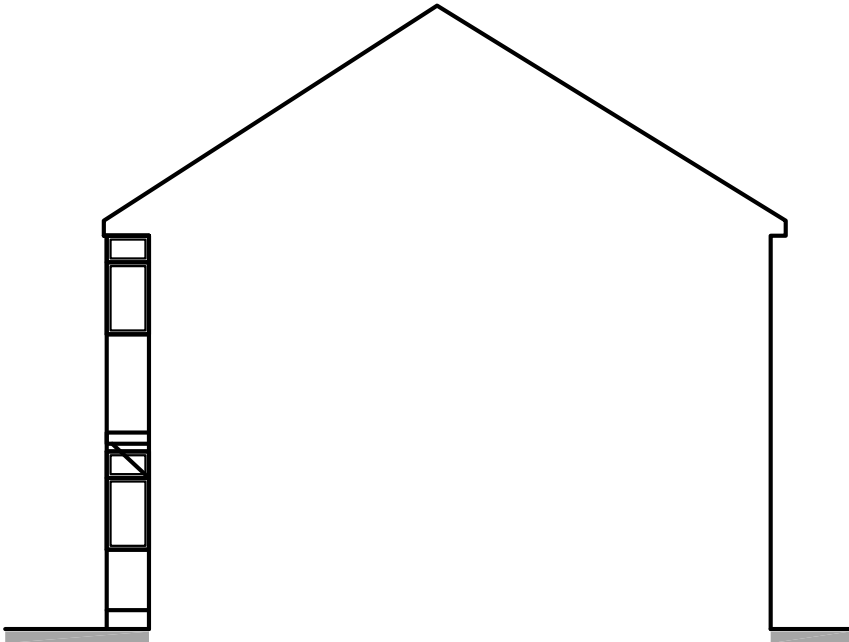

EXISTING SIDE ELEVATION 1:100@A3

PROJECT	REVISIONS	SITE.	PROJECT NO:	SHEET TILE	CLIENT	Drawing produced by AWarchitecture		
PROPOSED SINGLE STOREY SIDE AND REAR EXTENSION		21 Widmore Rd Uxbridge UB8 3AY	2015/pl/01	EXISTING PLAN & ELEVATIONS	Mr Sunny	Contact: 07934 906060 awarchitecture@yahoo.co.uk		
			SCALE as shown @A3	DATE 25/05/2020	DEALT	CHECKED AW		