

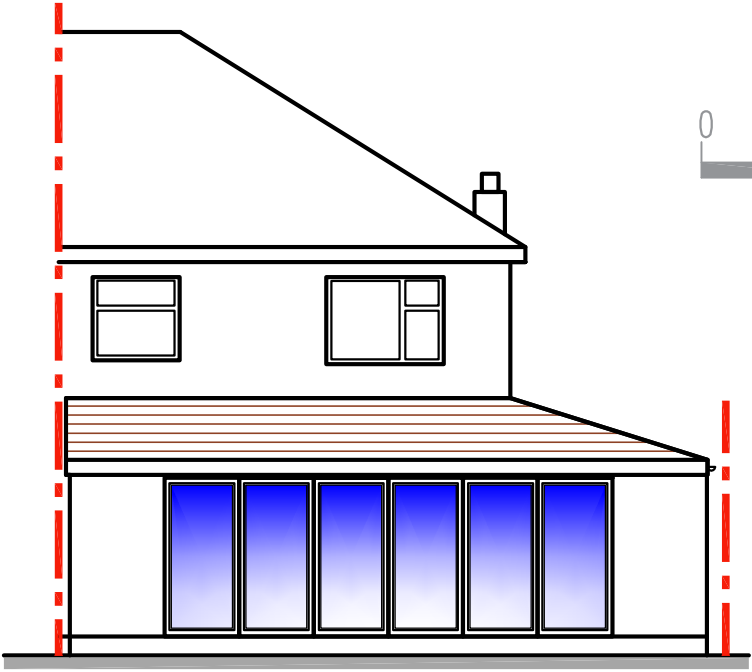


PROPOSED REAR ELEVATION 1:100@A3

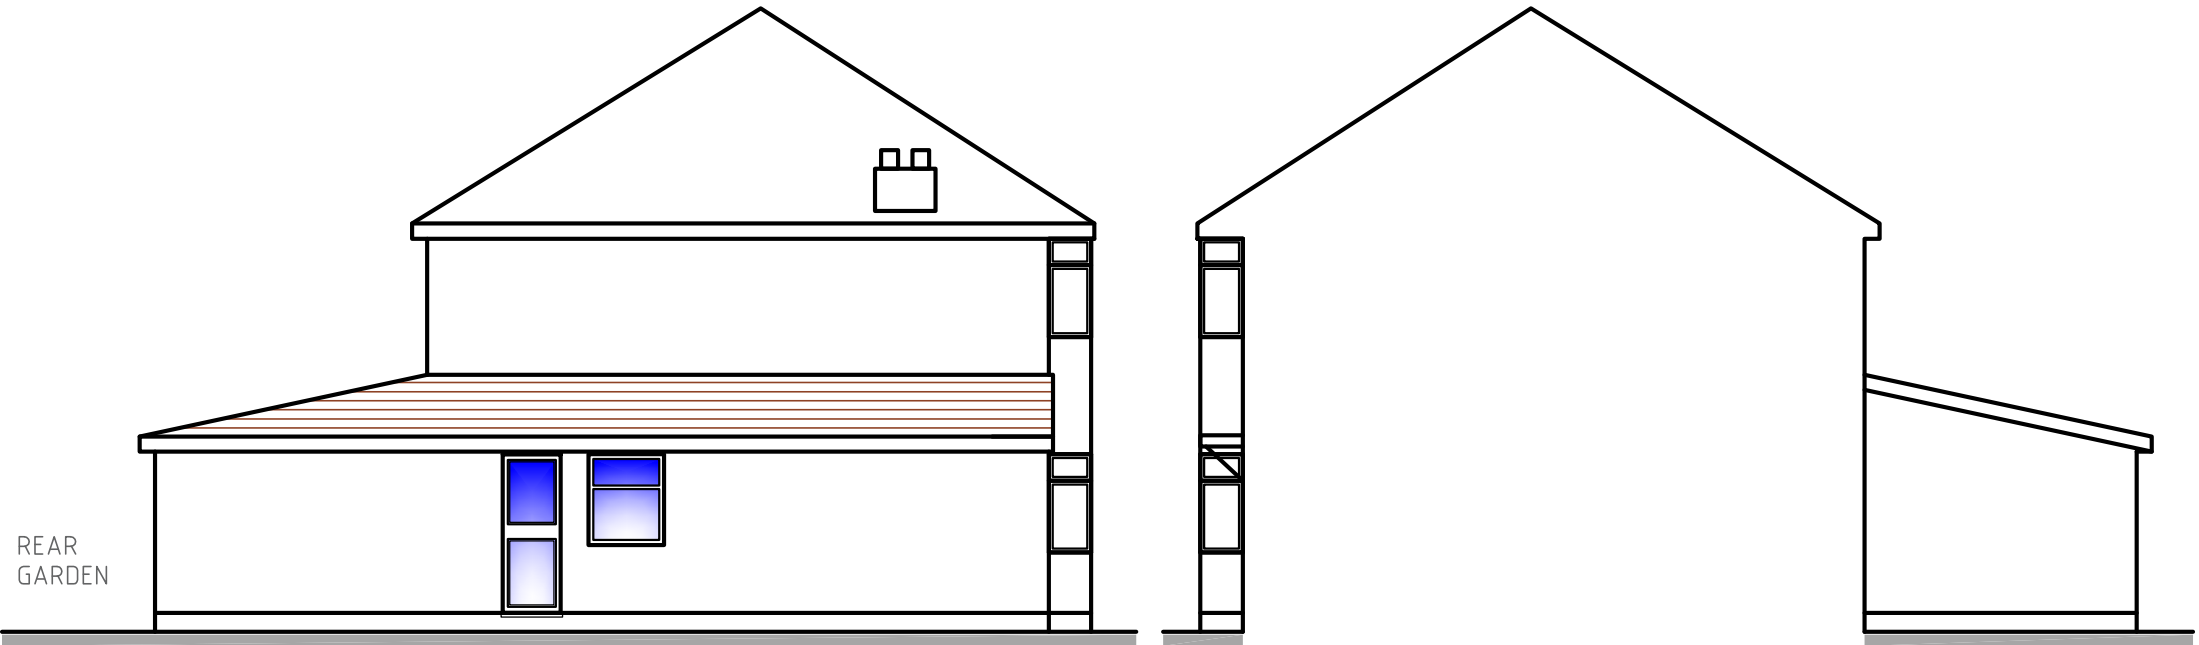

PROPOSED SIDE ELEVATION 1:100@A3

PROPOSED SIDE ELEVATION 1:100@A3

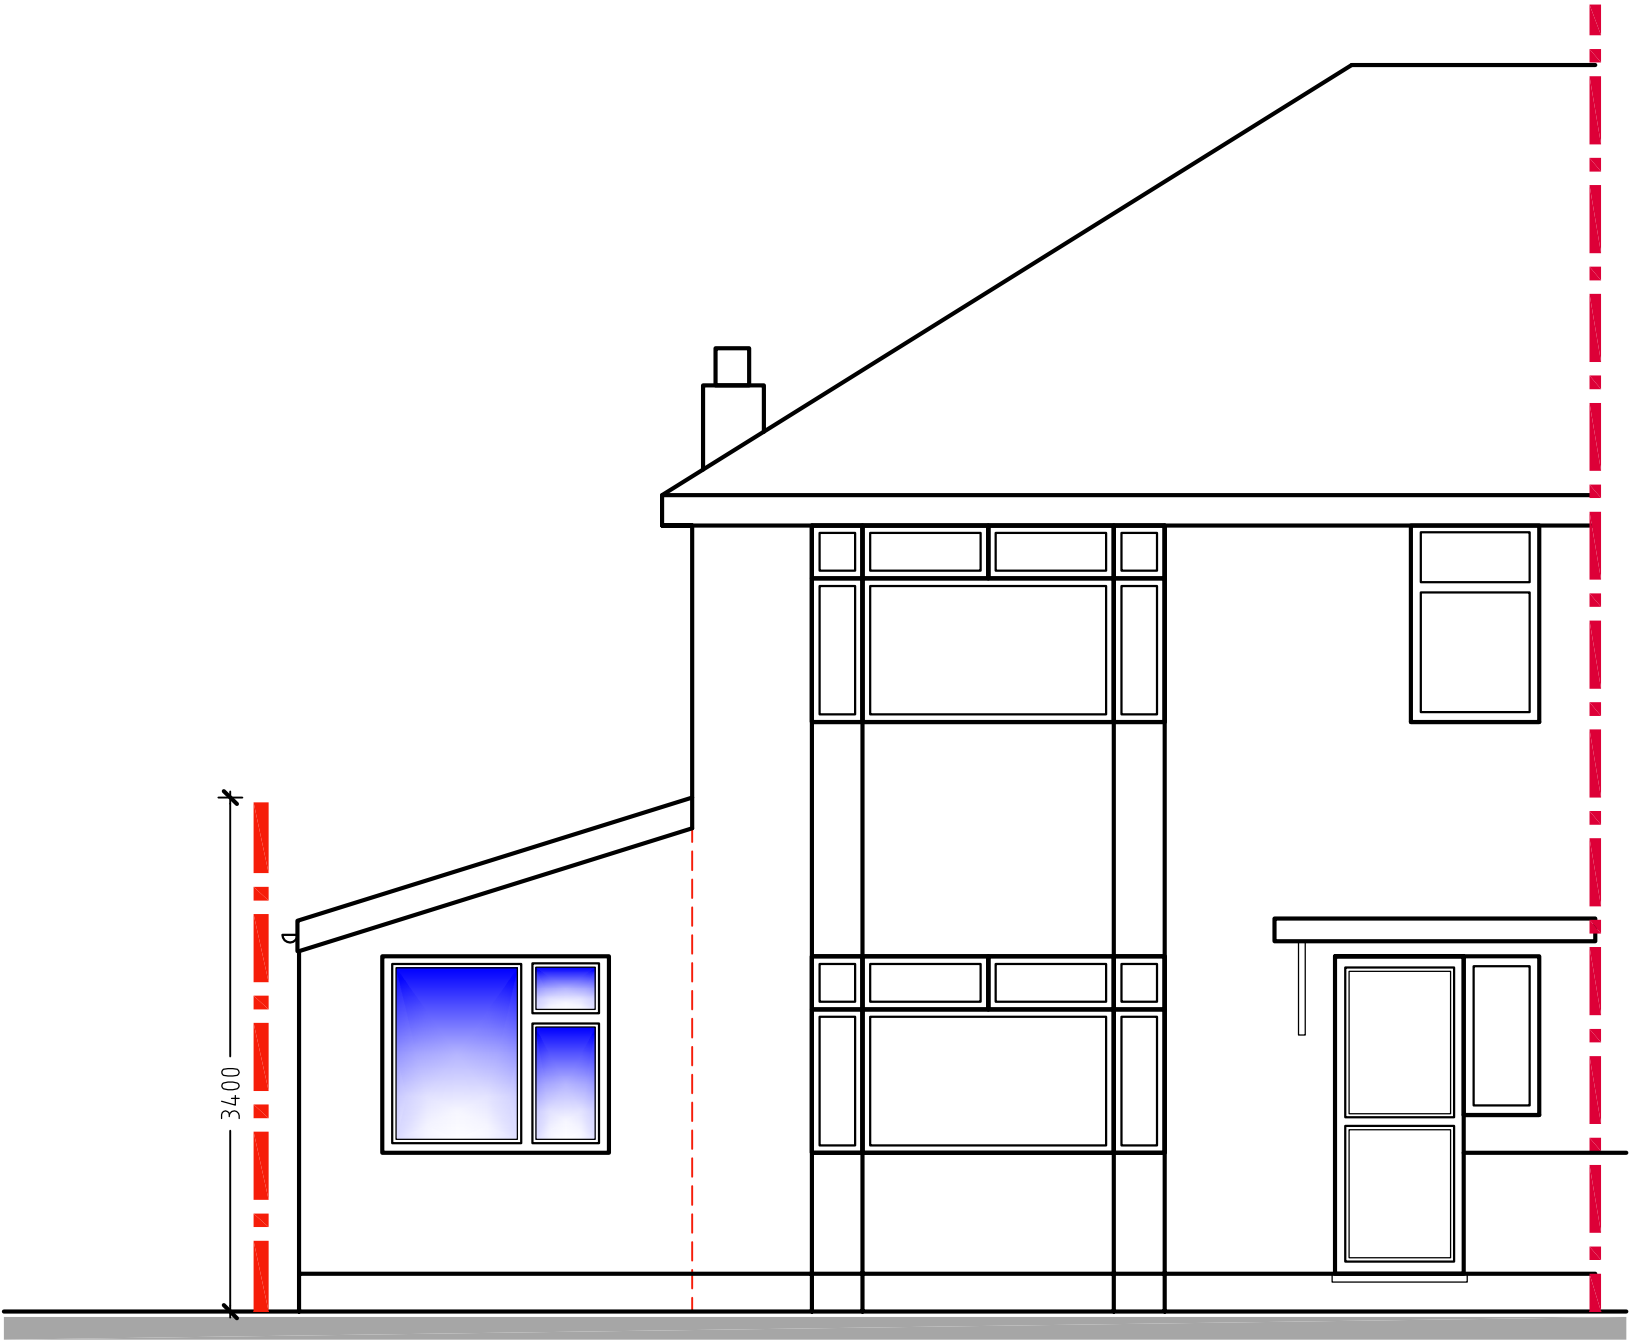

PROPOSED FRONT ELEVATION 1:50@A3

PROJECT	REVISIONS	SITE.	PROJECT NO:	SHEET TITLE	CLIENT	Drawing produced by AWarchitecture Contact: 07934 906060 awarchitecture@yahoo.co.uk
PROPOSED SINGLE STOREY SIDE AND REAR EXTENSION		21 Widmore Rd Uxbridge UB8 3AY	2015/pl/03	PROPOSED ELEVATION	Mr Sunny	
			SCALE as shown @A3	DATE 25/05/2020	DEALT CHECKED AW	
R. NO	DATED	DESCRIPTION	SIGN			