


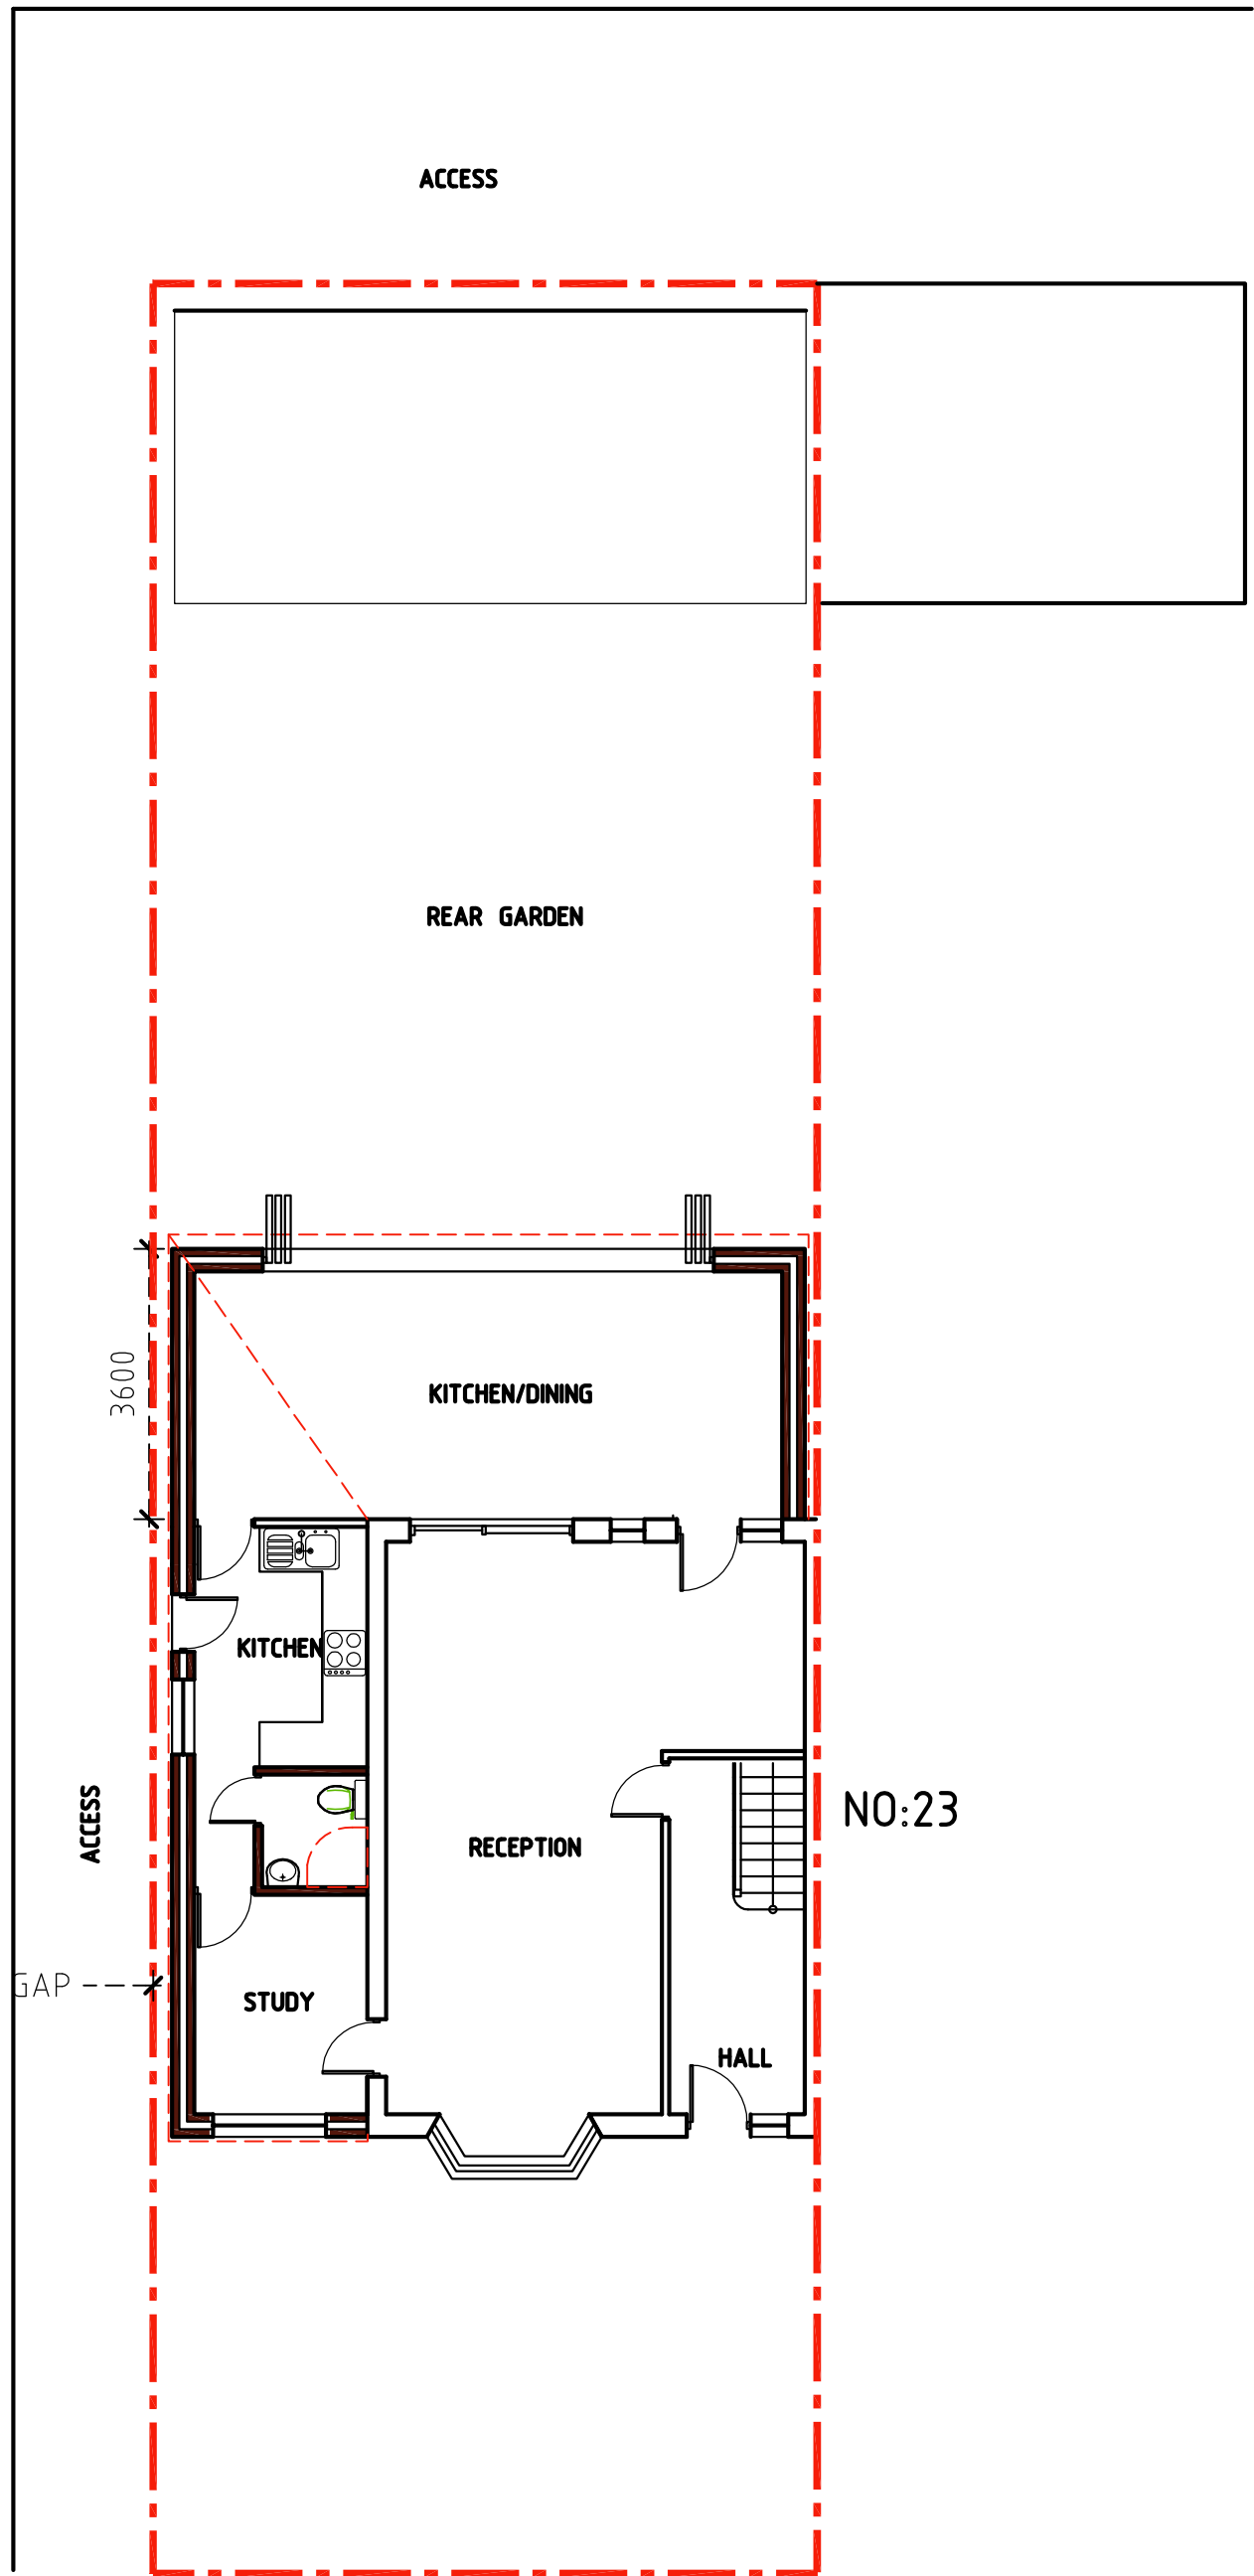

PROPOSED GROUND FLOOR PLAN 1:100@A3

PROJECT	REVISIONS				SITE.	PROJECT NO:		SHEET TITLE		CLIENT		Drawing produced by A Warchitecture Contact: 07934 906060 awarchitecture@yahoo.co.uk																			
PROPOSED SINGLE STOREY SIDE AND REAR EXTENSION	<table><tr><td></td><td></td><td></td><td></td></tr><tr><td></td><td></td><td></td><td></td></tr><tr><td></td><td></td><td></td><td></td></tr><tr><td></td><td></td><td></td><td></td></tr><tr><td></td><td></td><td></td><td></td></tr></table>																									21 Widmore Rd Uxbridge UB8 3AY	2015/pl/02	PROPOSED PLAN		Mr Sunny	
	<table><tr><td>R. NO</td><td>DATED</td><td>DESCRIPTION</td><td>SIGN</td></tr><tr><td></td><td></td><td></td><td></td></tr><tr><td></td><td></td><td></td><td></td></tr><tr><td></td><td></td><td></td><td></td></tr><tr><td></td><td></td><td></td><td></td></tr></table>				R. NO	DATED	DESCRIPTION	SIGN																		SCALE as shown @A3	DATE 25/05/2020	DEALT	CHECKED AW		
R. NO	DATED	DESCRIPTION	SIGN																												