
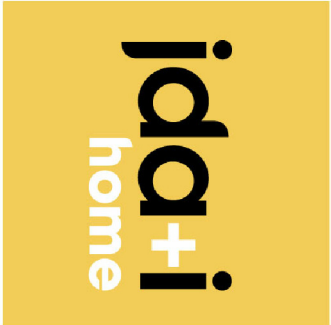
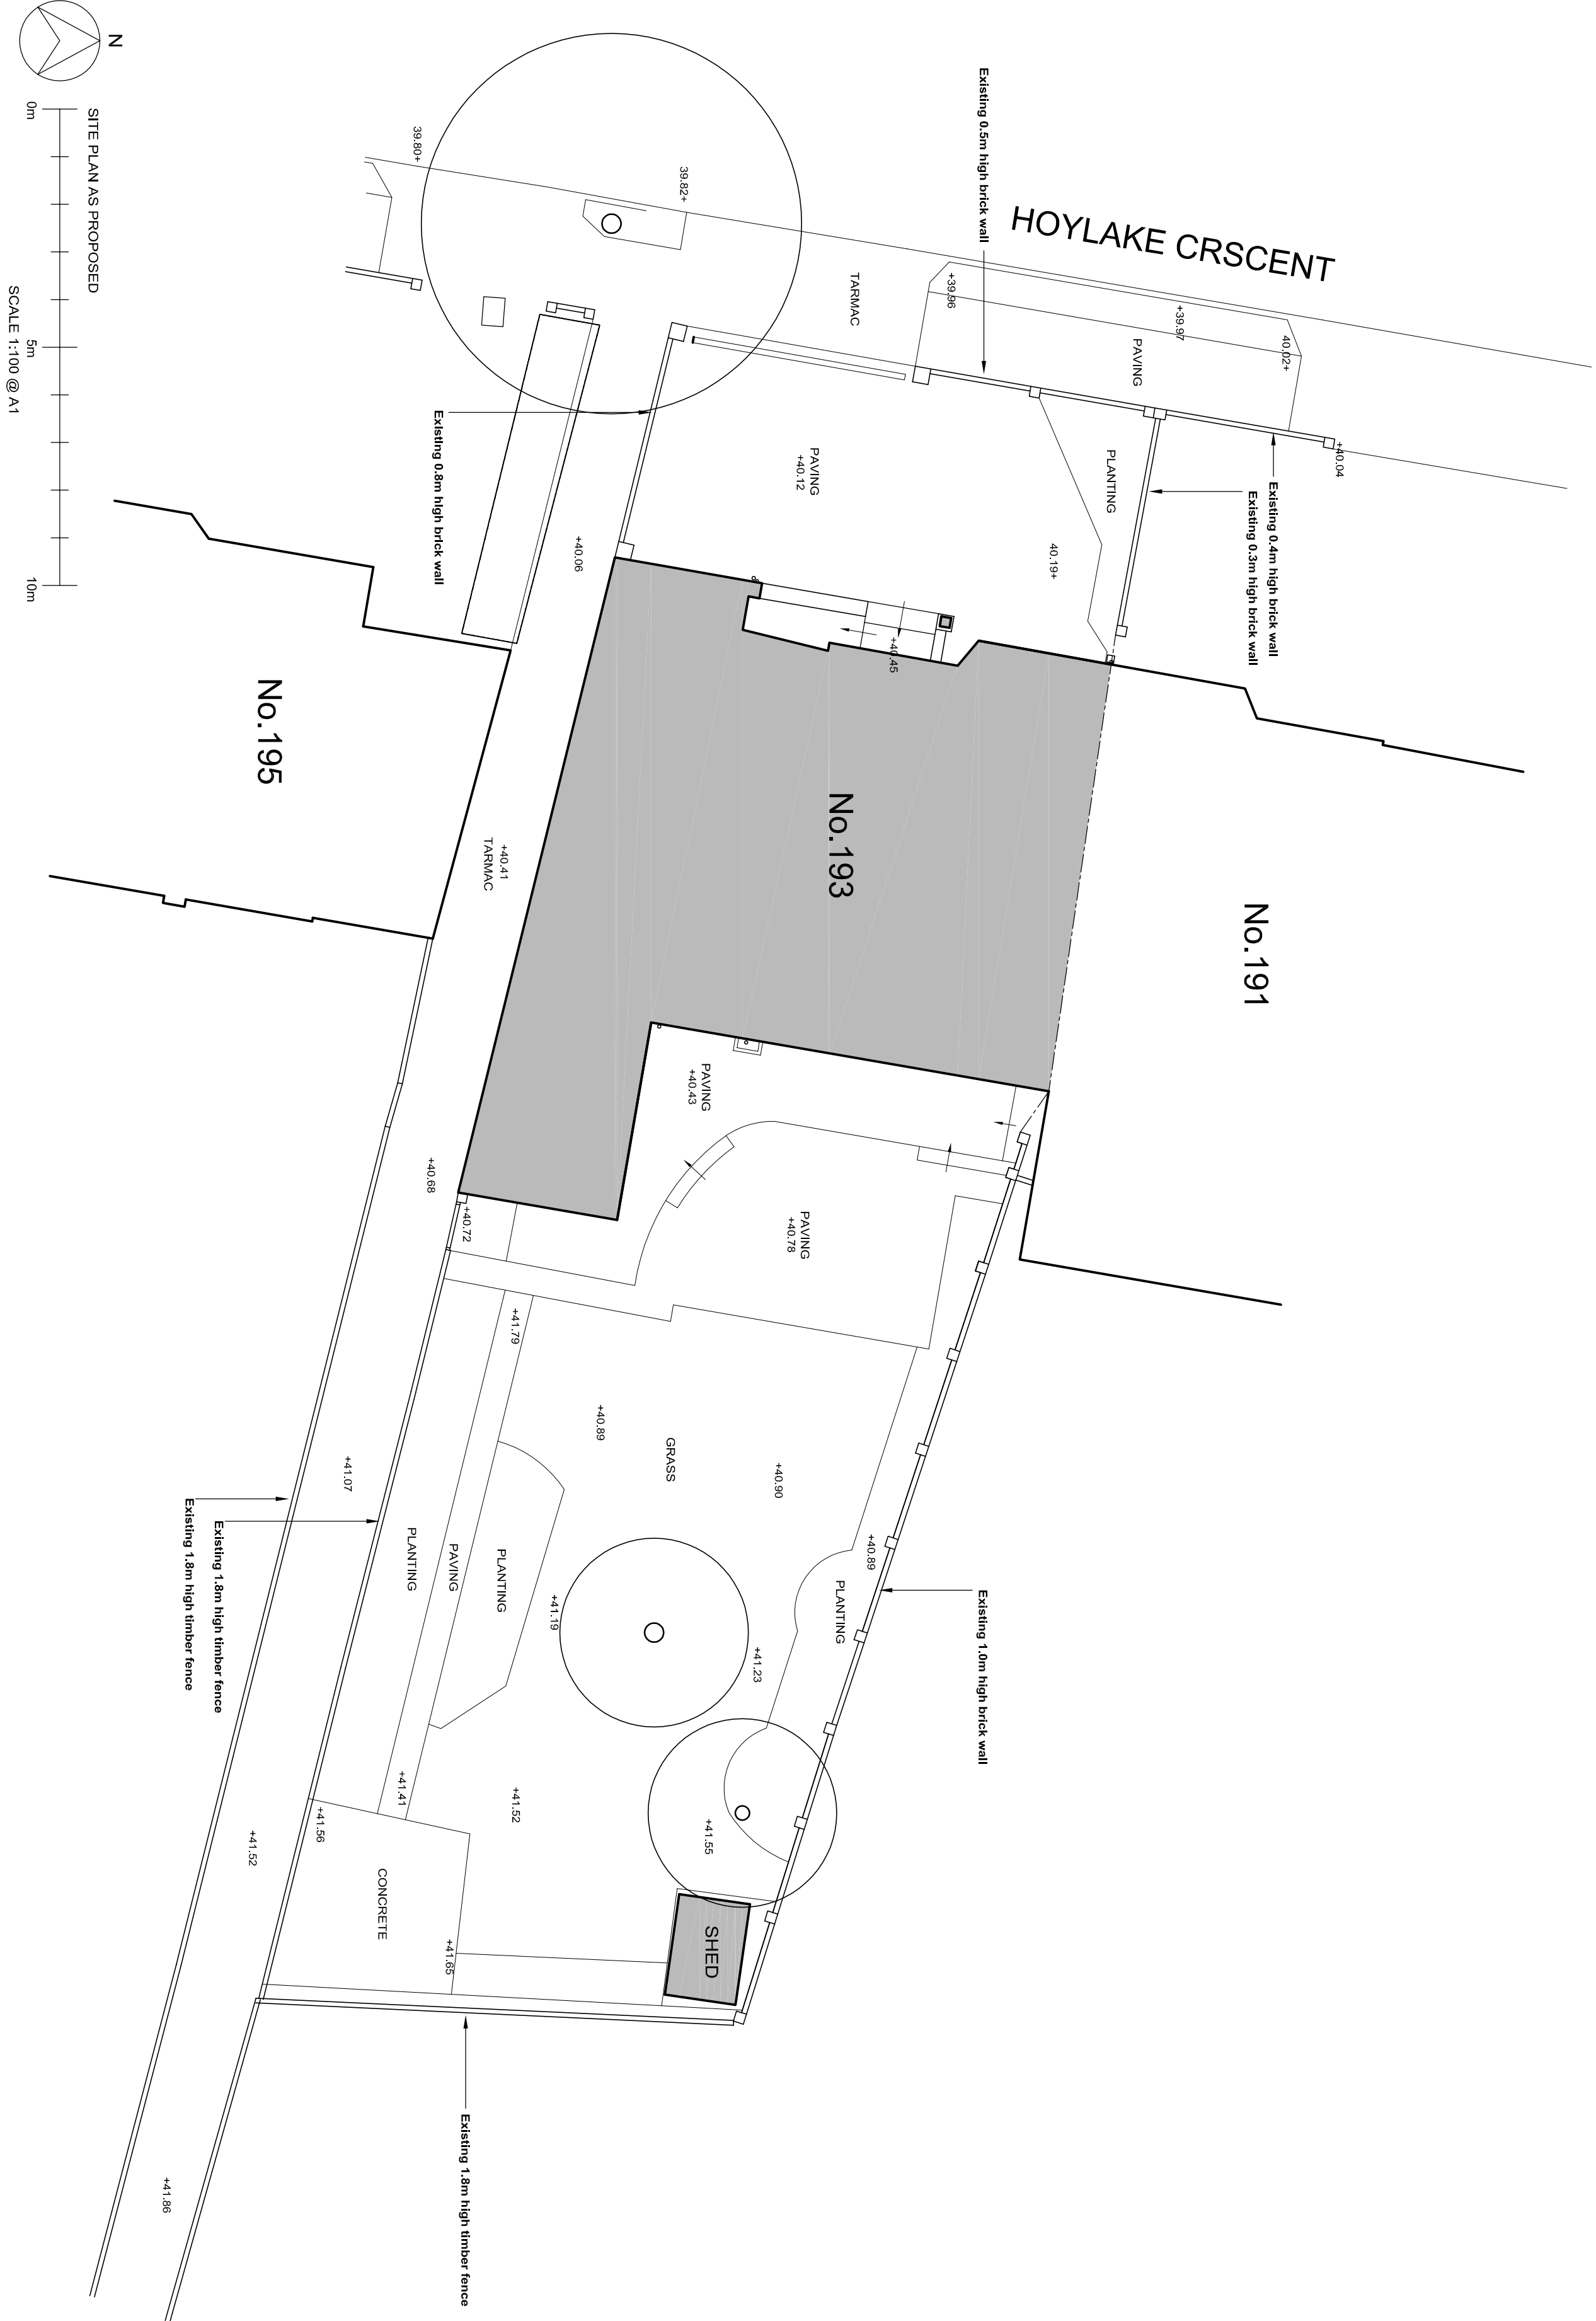
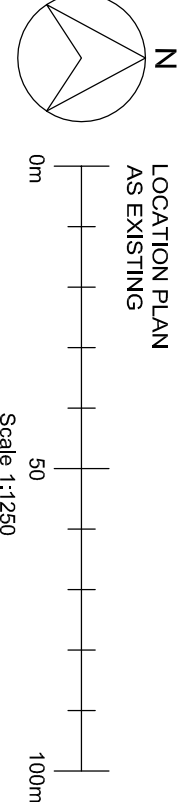


NOTE:
This drawing is copyright.
The contractor is to check all dimensions on site before commencement of
works.
Discrepancies must be reported immediately to the architect before
proceeding.

PLANNING

REV	DATE	DESCRIPTION	CHK.
-----	------	-------------	------

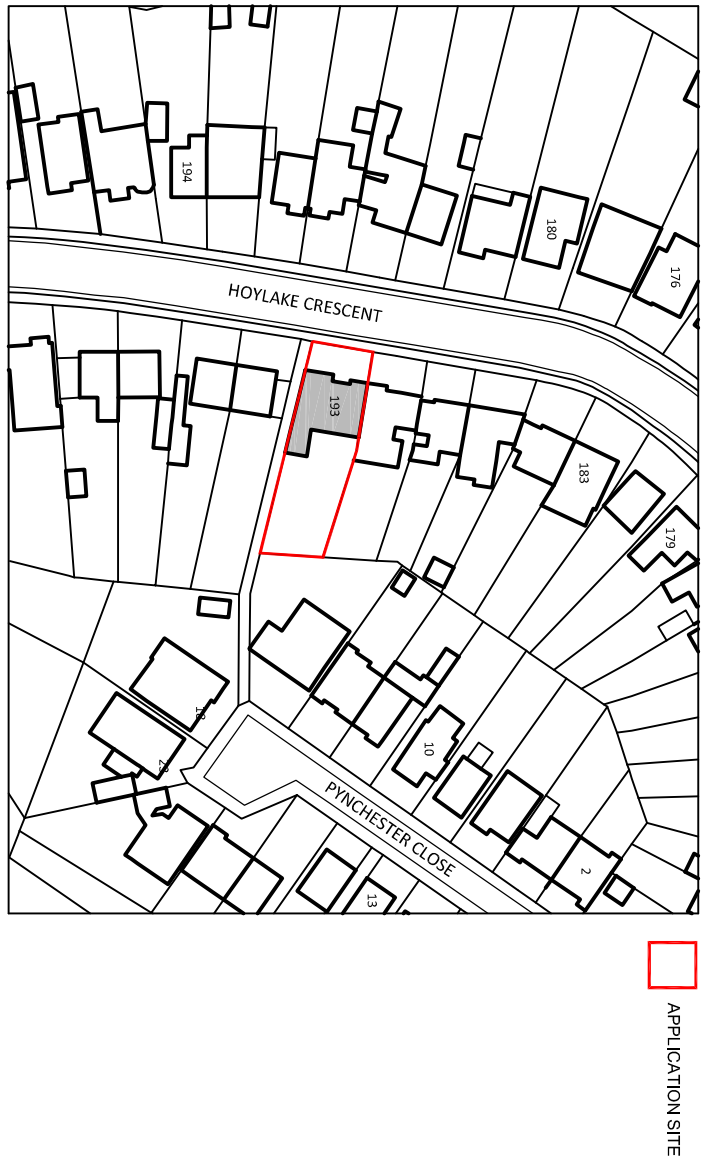

The Old Warehouse
200-202, The Old Warehouse
Little Chalfont, Hemel Hempstead
Herts HP7 9PN
+44 (0)1464 755 600
info@jenselingsarchitects.co.uk
jenselingsarchitects.co.uk

CLIENT

MRS & MRS IRVING

ADDRESS

ICKENHAM, MIDDLESEX UB10 8JJ

PROJECT

193 HOYLAKES CRESCENT

DRAWING TITLE
LOCATION PLAN AS EXISTING & SITE PLAN
AS PROPOSED

DRAWING NO.

IHC-134-PL001

REV NO.

SCALE	DATE	DRAWN	CHECKED
AS SHOWN	19.03.22	RJH	