




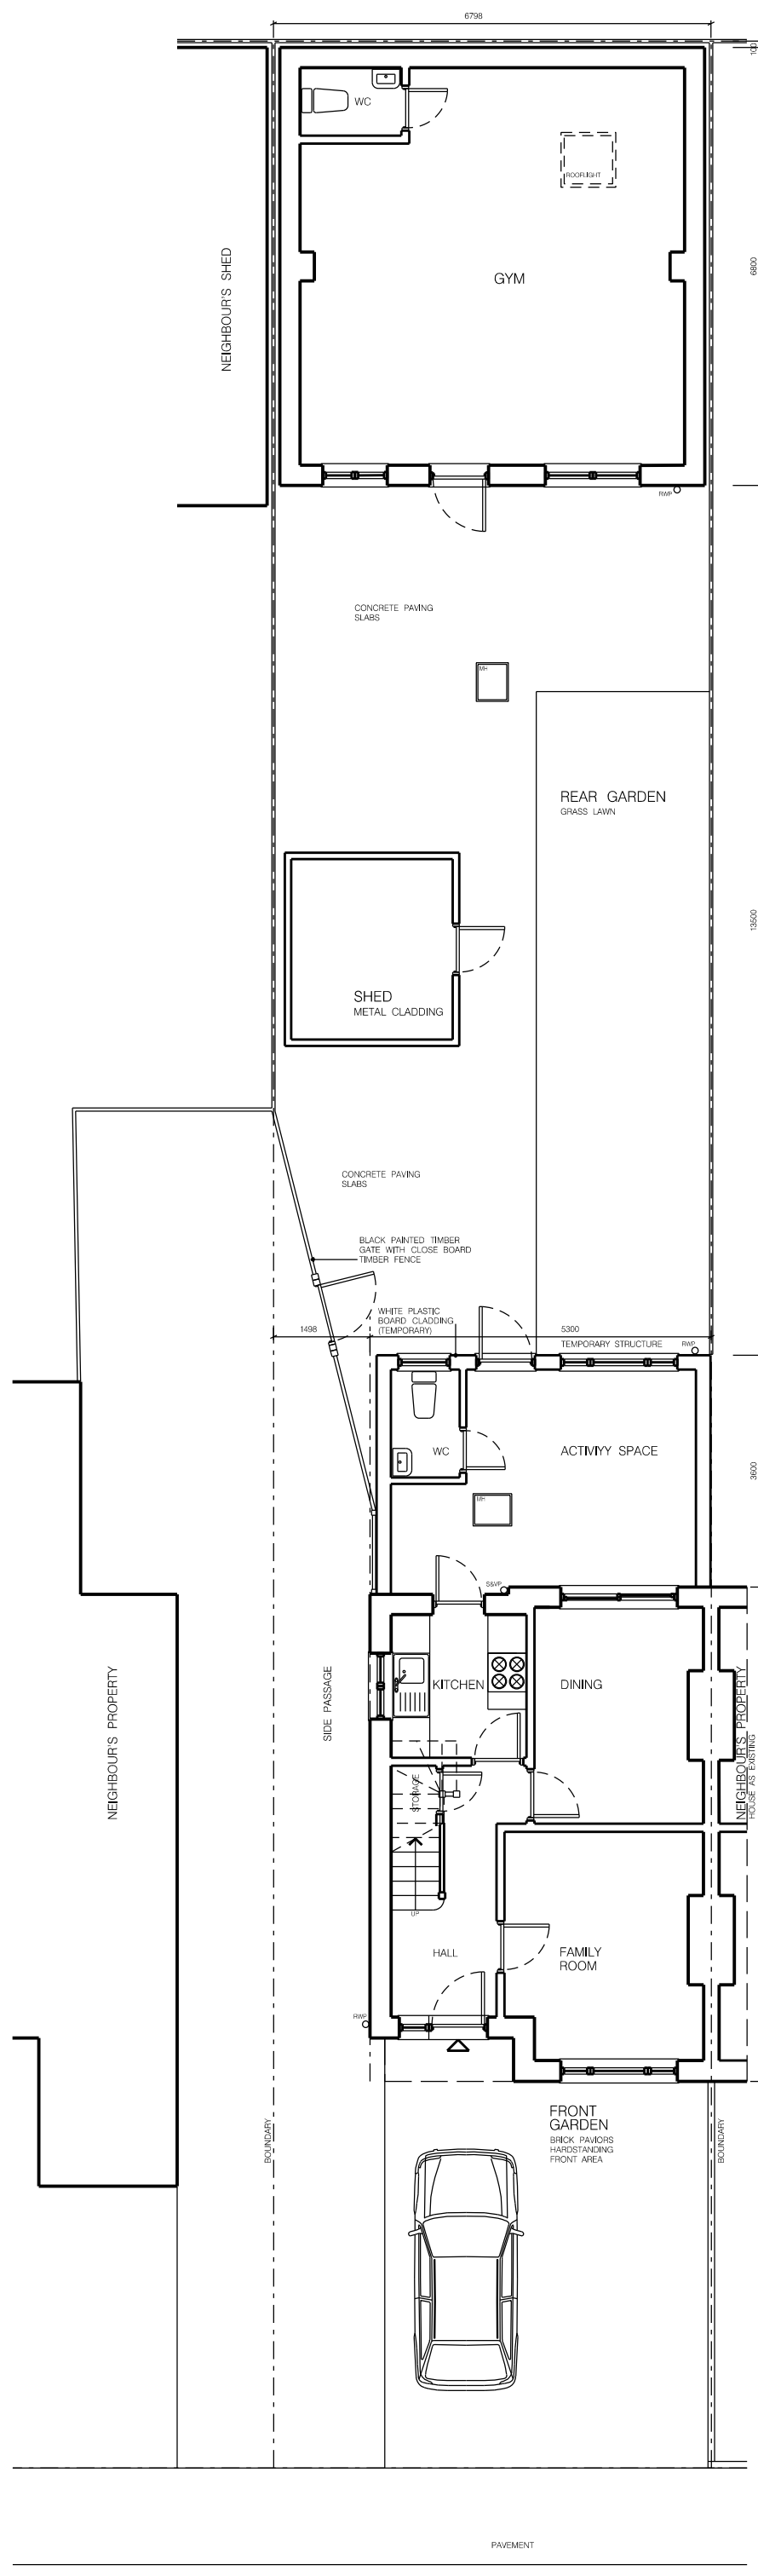

40 CROWLAND AVENUE
GROUND FLOOR

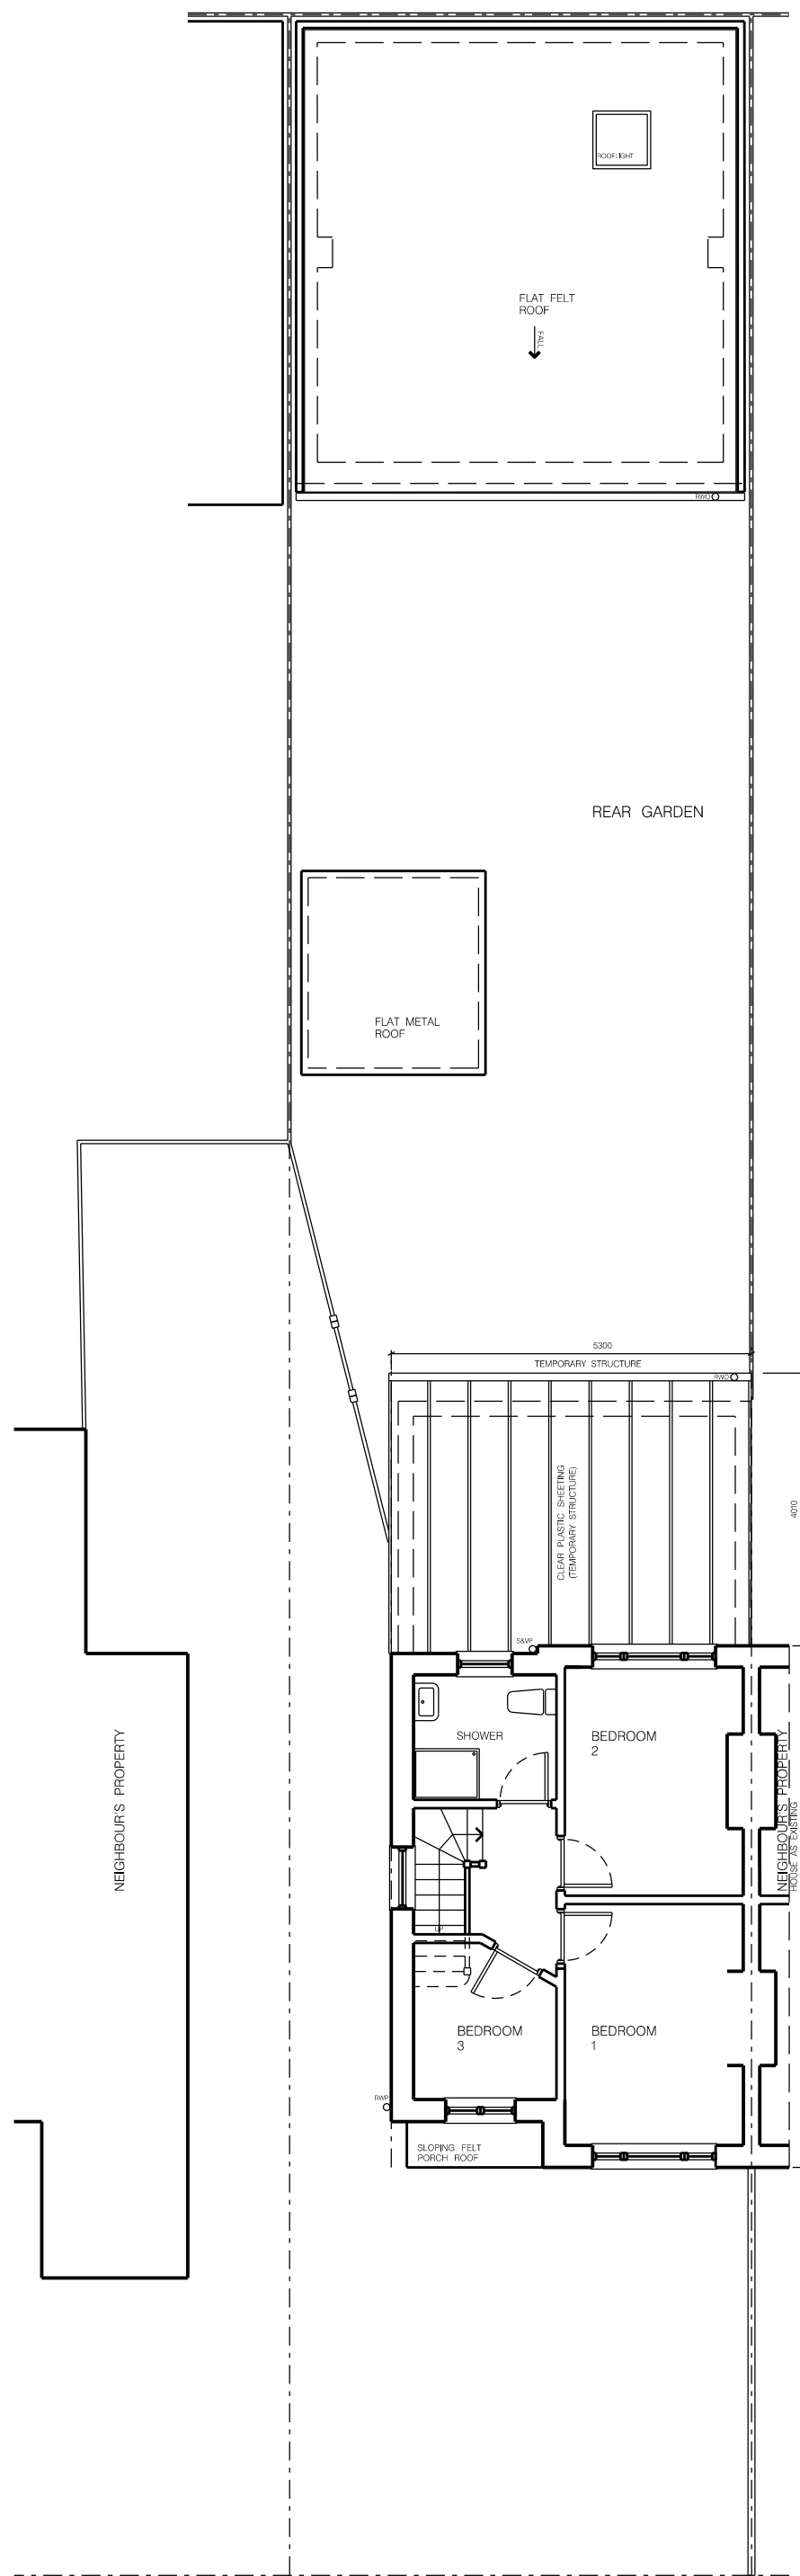


FIRST FLOOR

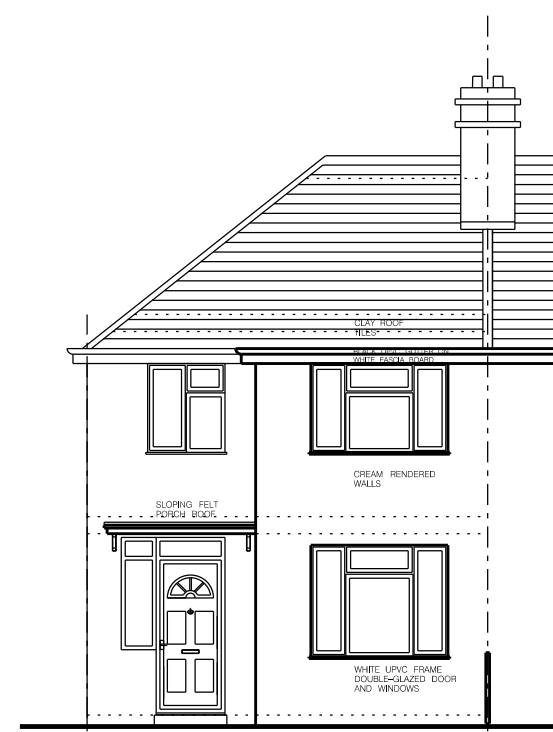


NORTH FRONT ELEVATION




SOUTH REAR ELEVATION

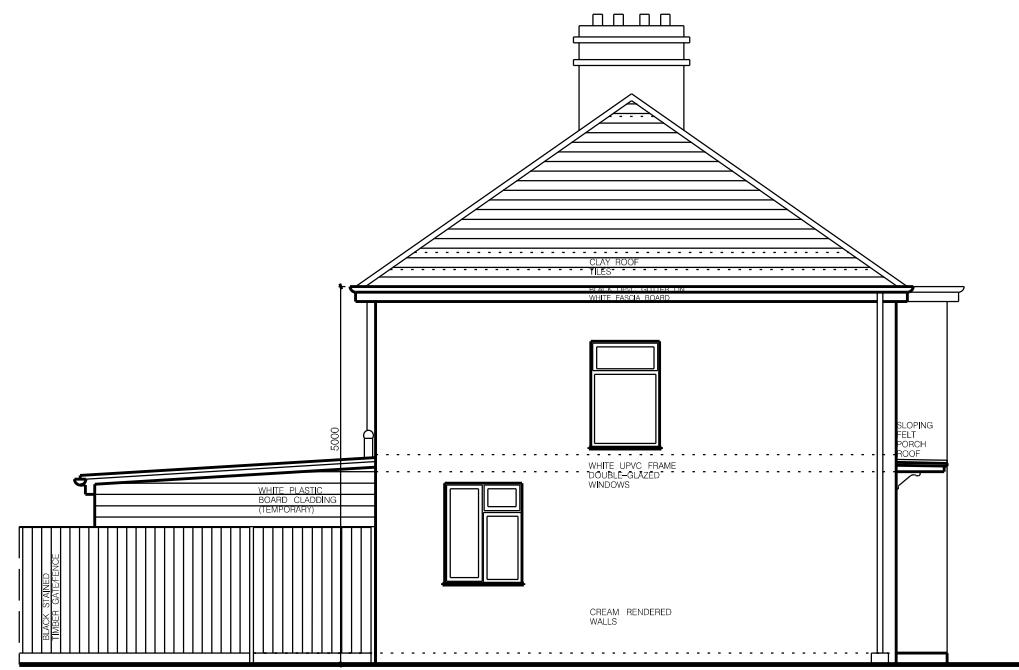



EAST SIDE ELEVATION

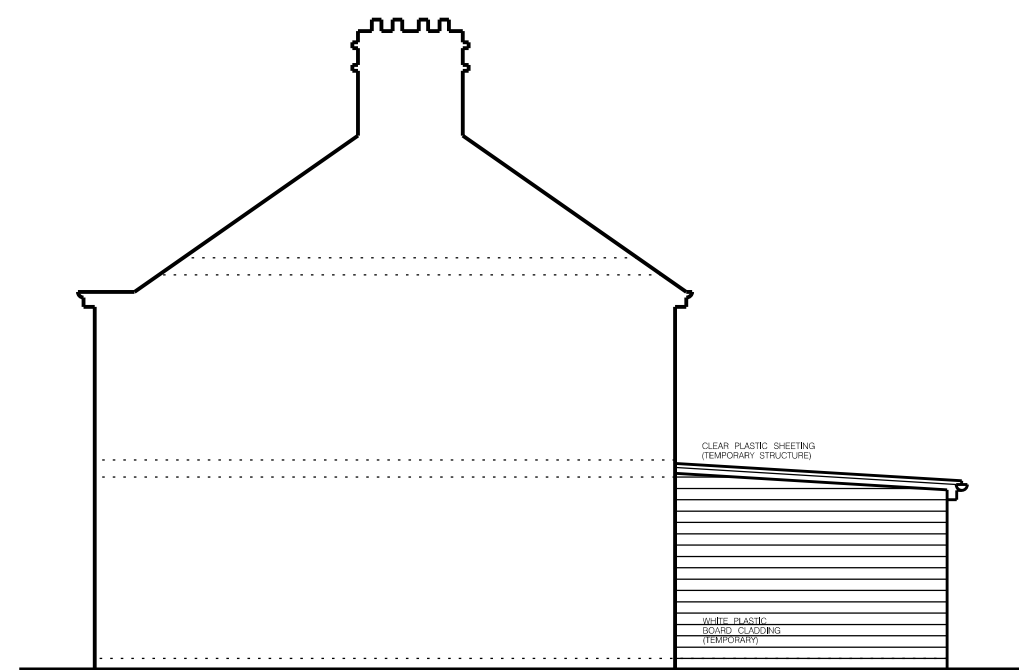

WEST SIDE ELEVATION

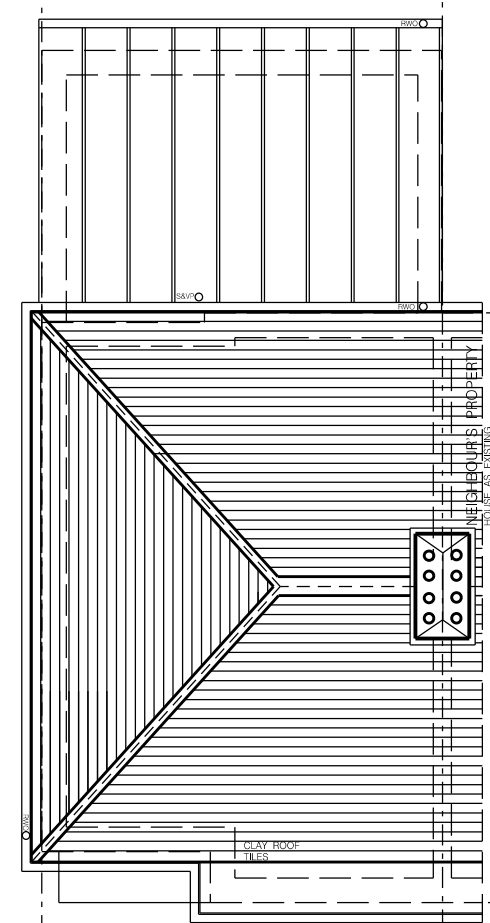

ROOF PLAN

 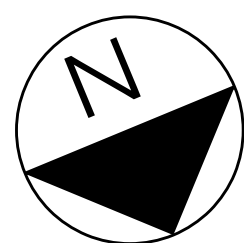

REV	NOTES	DATE
—	SUBMISSION FOR PLANNING APPROVAL	14.04.21
A	FOLLOWING REFUSAL SUBMISSION FOR PLANNING APPROVAL FOR GROUND FLOOR EXTENSION ONLY	06.06.21

JOB 40 CROWLAND AV., HAYES, HILLINGDON UB3 4JW	SCALE 1:500 @ A1
TITLE GROUND, FIRST, ROOF PLANS AND ELEVATIONS — EXISTING 3-BEDROOM DWELLING	DRAWN BY MLD
	DATE 29.03.21
DRAWING No. 01	REVISION A