



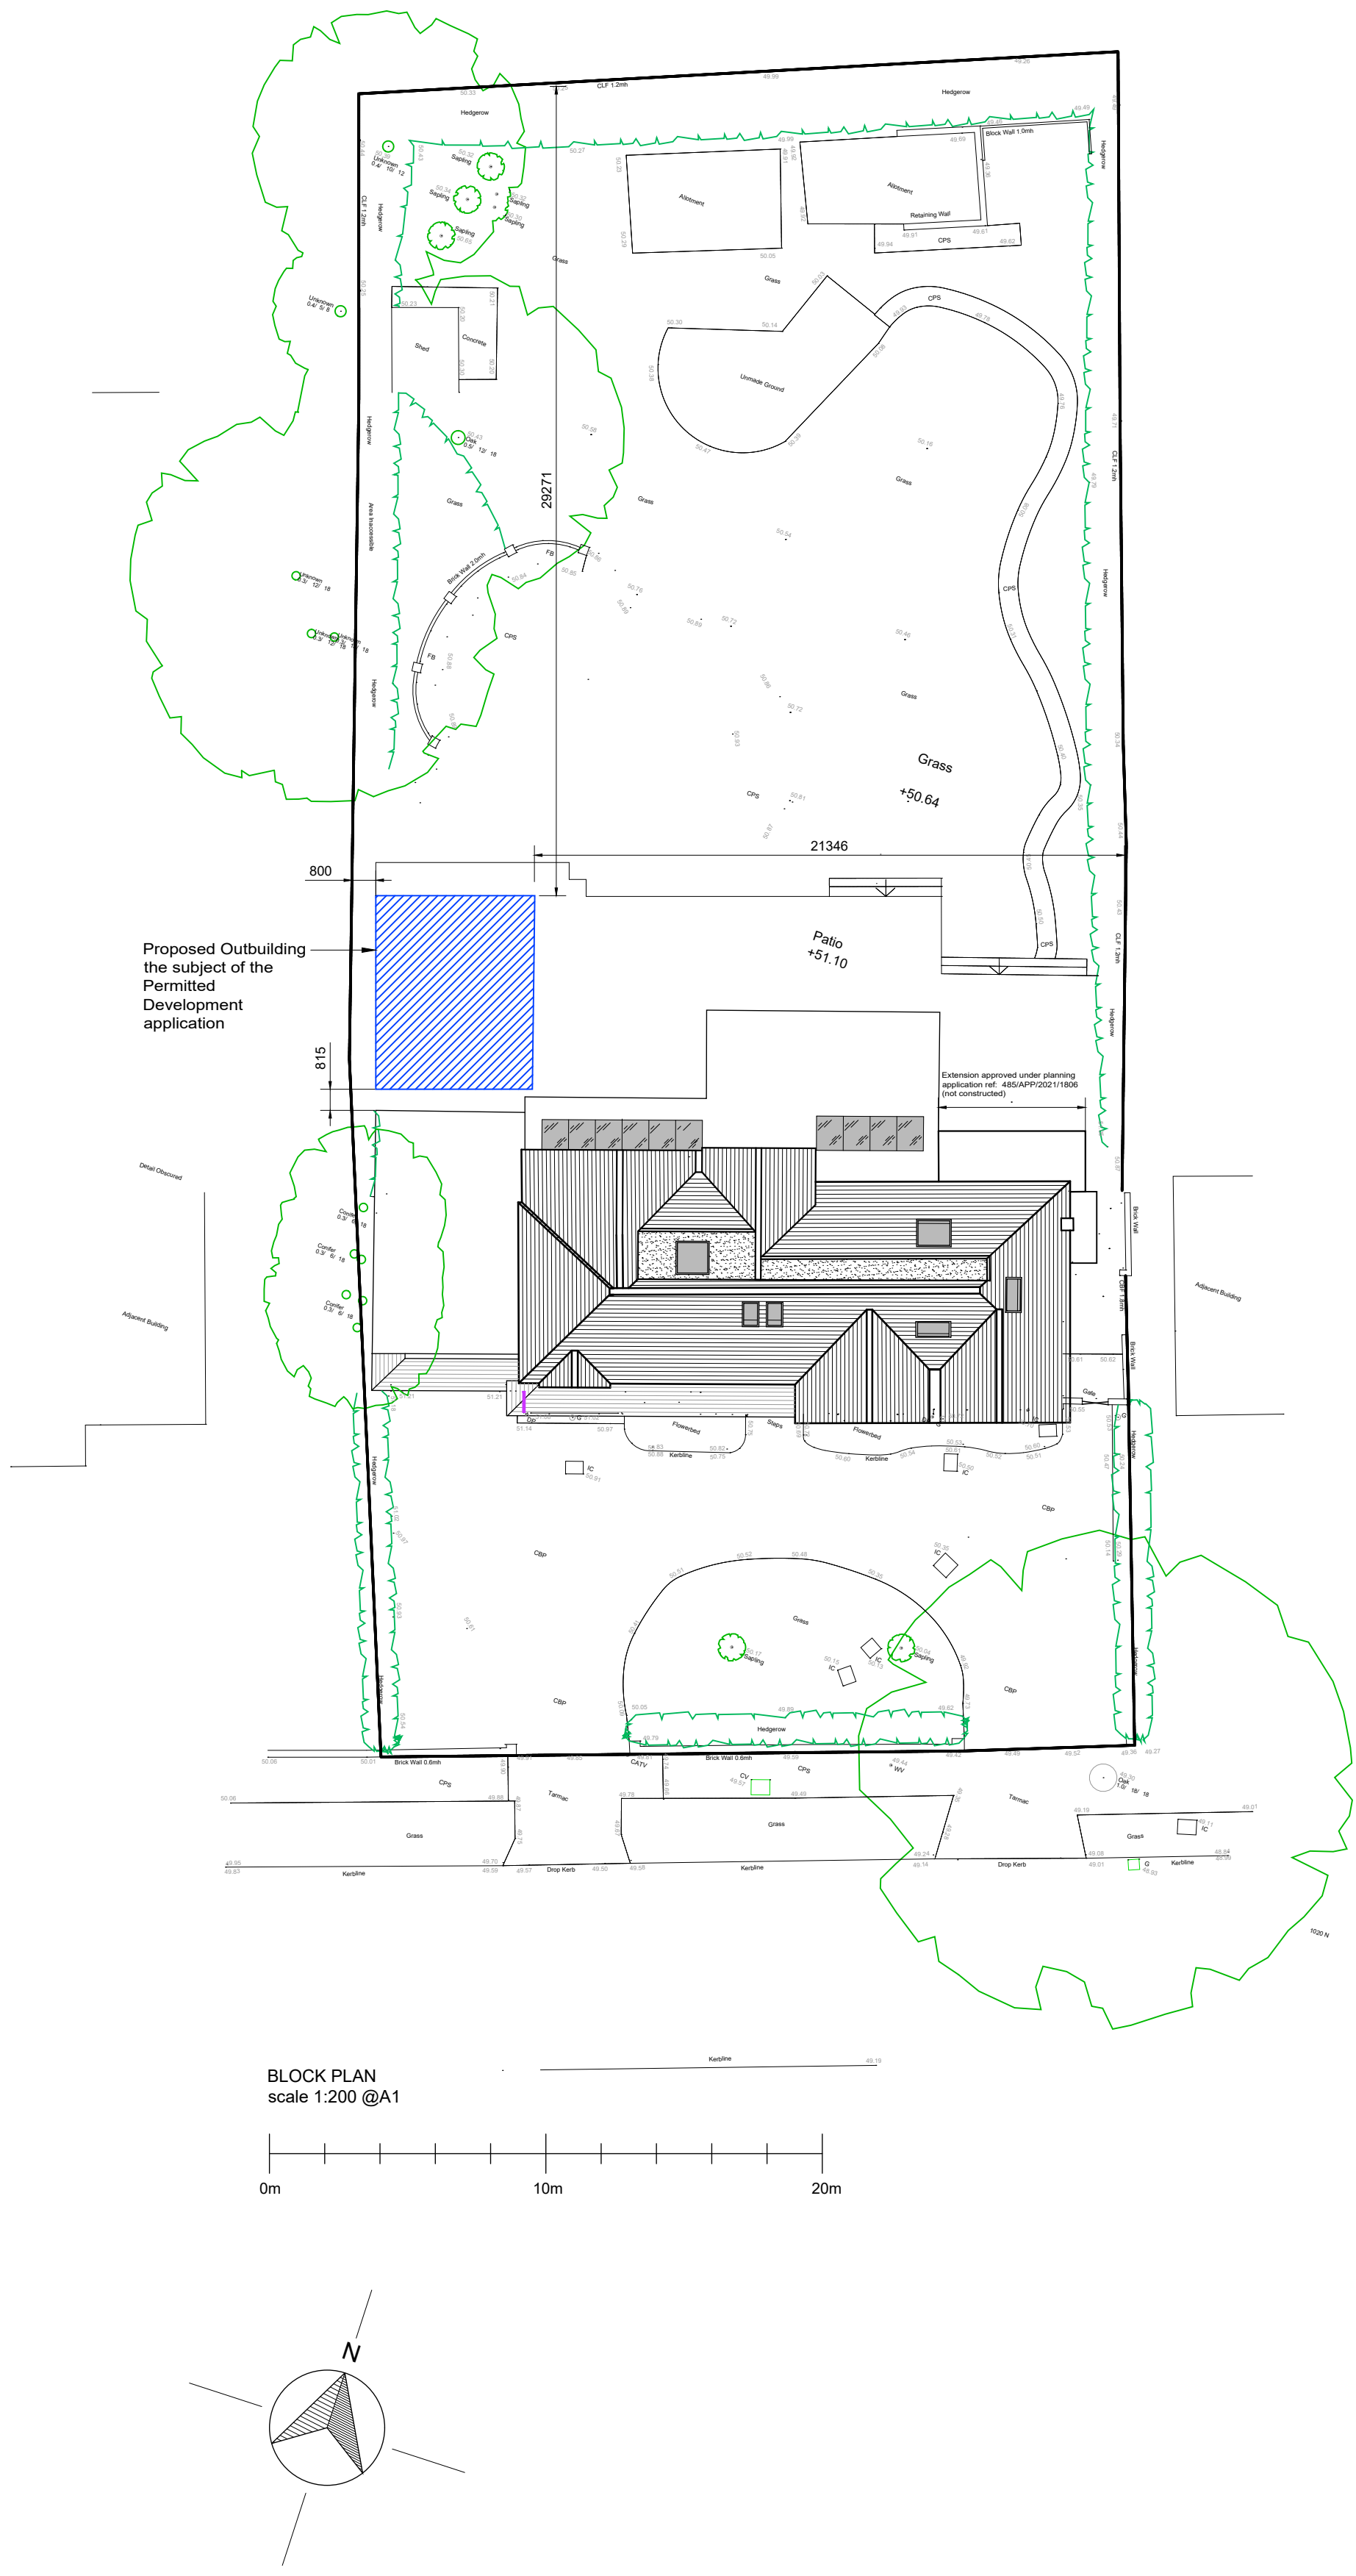

BLOCK PLAN
scale 1:200 @A1

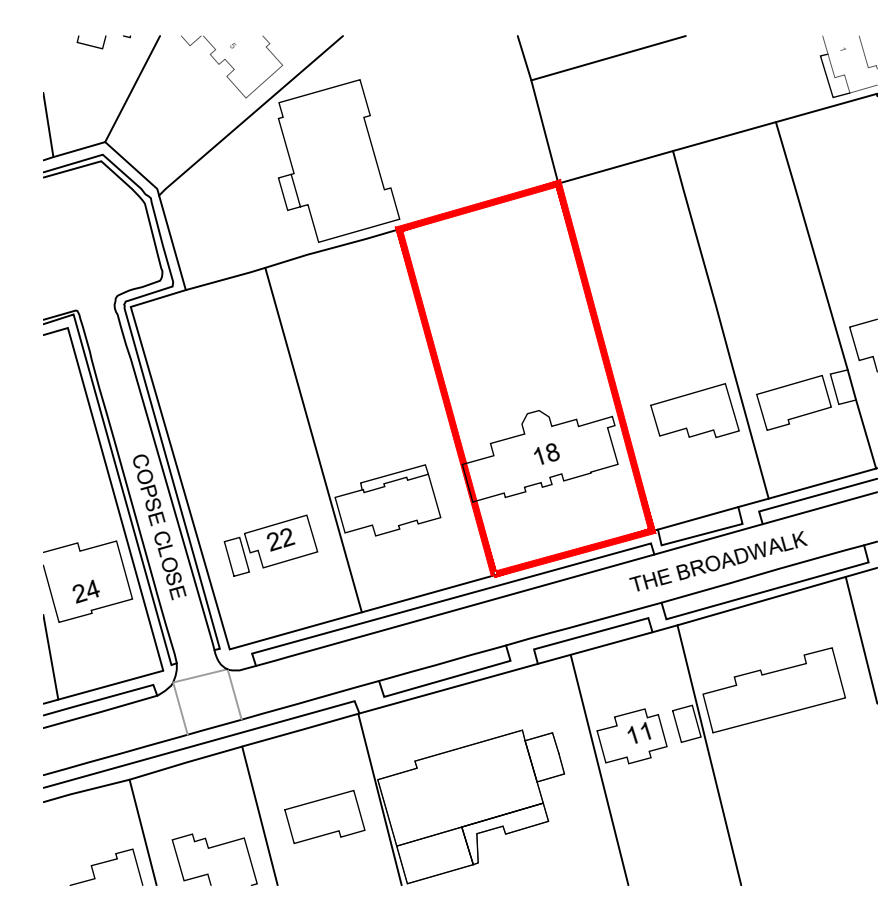

LOCATION PLAN
scale 1:1250 @ A1

THIS DRAWING IS COPYRIGHT.
DO NOT SCALE. USE FIGURED DIMENSIONS ONLY.
The contractor is to check all dimensions on site before commencement of the works.
Discrepancies must be reported immediately to the Architect before proceeding.

PLANNING

Rev	Date	Revisions	Chk.

Jane DUNCAN
ARCHITECTS

The Old Warehouse · Chalfont Station Road
Little Chalfont · Amersham · Buckinghamshire · HP7 9PN

t: 01494 766999
f: 01494 766789
e: info@janeduncanarchitects.co.uk

Client
Mr. & Mrs. R Sangha

Job Title
Silver Glades
18 The Broadwalk
Northwood
Middlesex
HA6 2XD

Drawing Title

GAMES ROOM : PERMITTED
DEVELOPMENT APPLICATION

Location Plan &
Proposed Site Plan

Scale	Varies @ A1	Date	FEB 2021
Drawn	RJD	Checked	d t
Drg. No. STB 350 - PL 02		Rev.	