


Existing Ground Floor Plan - 1:50

Revisions		Date
Rev	Detail	

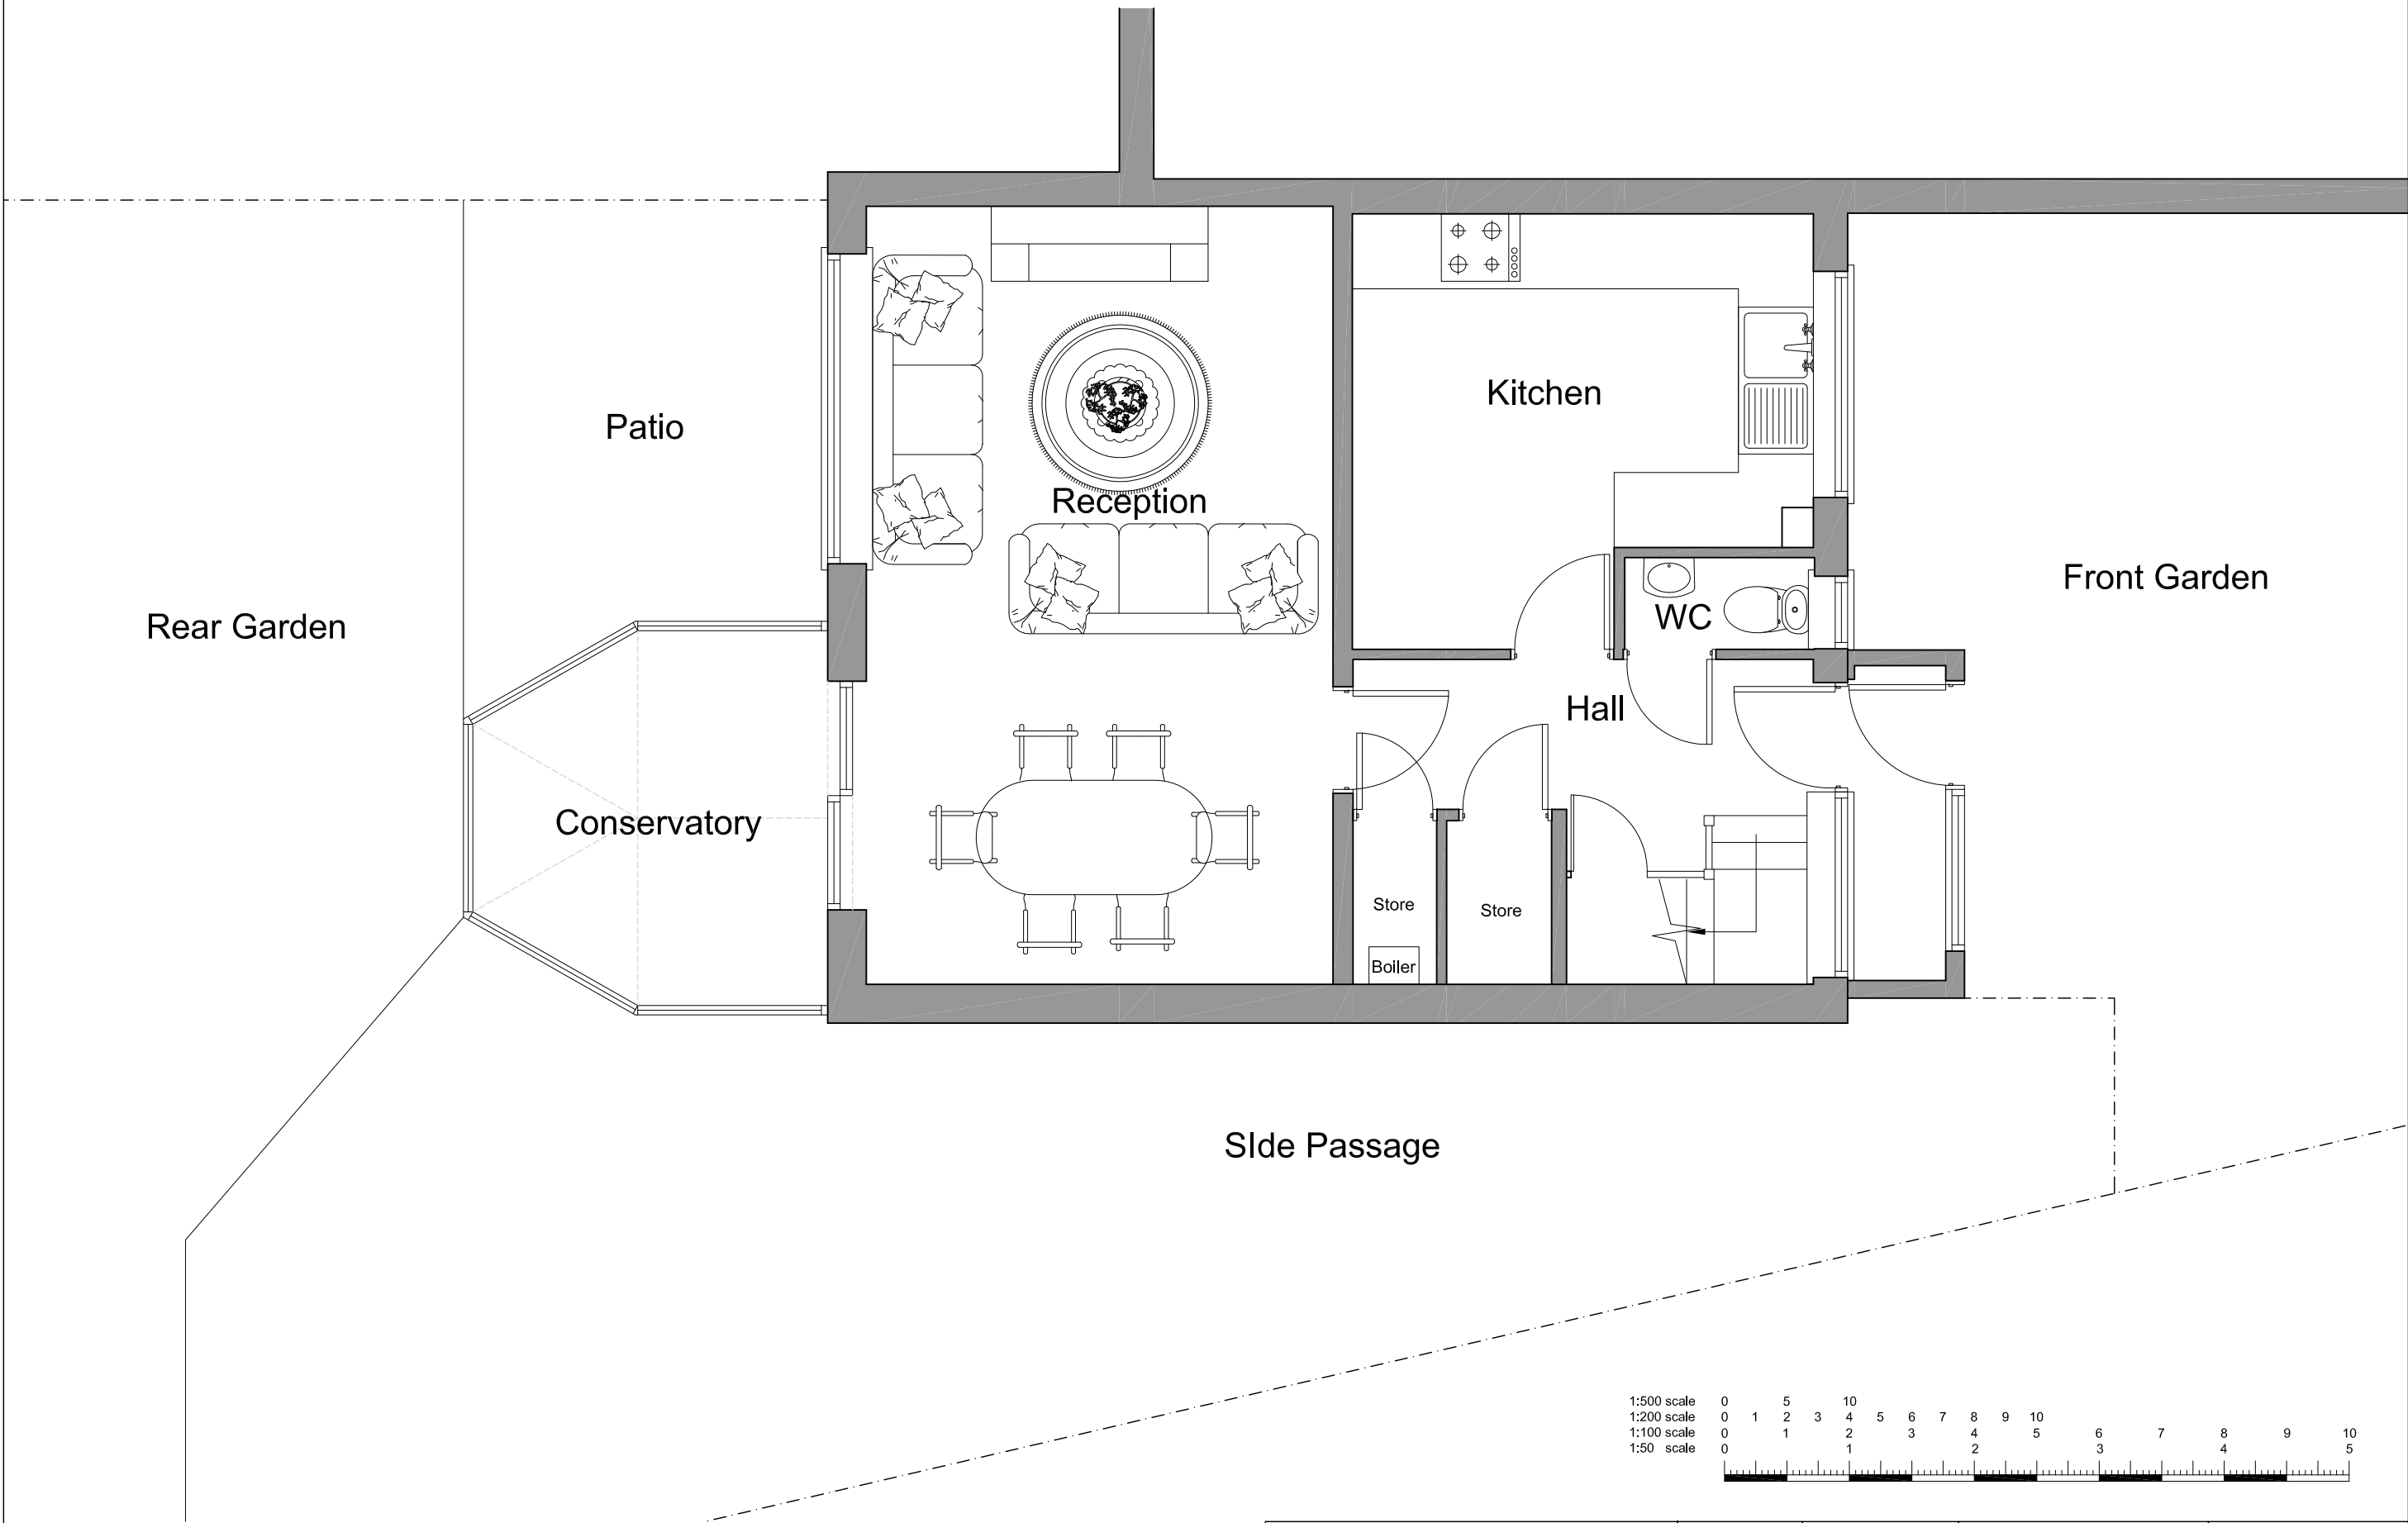

All dimensions and levels to be checked on site by contractor prior to commencement of work. This drawing and the copyrights and patents therein are the property of the Linear Insight Ltd and may not be used or reproduced without consent. This drawing is to be read in conjunction with all relevant consultants and/or specialist's drawings/documents and any discrepancies or variations are to be notified to the designer before the affected work commences. All works on site are to be carried out fully in accordance with current CDM regulations and recommendations, current Building Regulations, British Standards and Codes of Practice as appropriate.	Purpose of Issue	Project	Drawing	
	Preliminary	61 Farmlands	Existing Ground Floor Plan	
	Information	Pinner		
	Approval	Middlesex		
Tender		HA5 2LN		
	Construction	Client	Drawing Scale	Date
		Mr and Mrs Ravindran	1:50@A3	March 2021
				Drawing No. 1478-002-PL Rev. --



Existing Front Elevation - 1:100



Existing Rear Elevation - 1:100





Existing Side Elevation - 1:100

 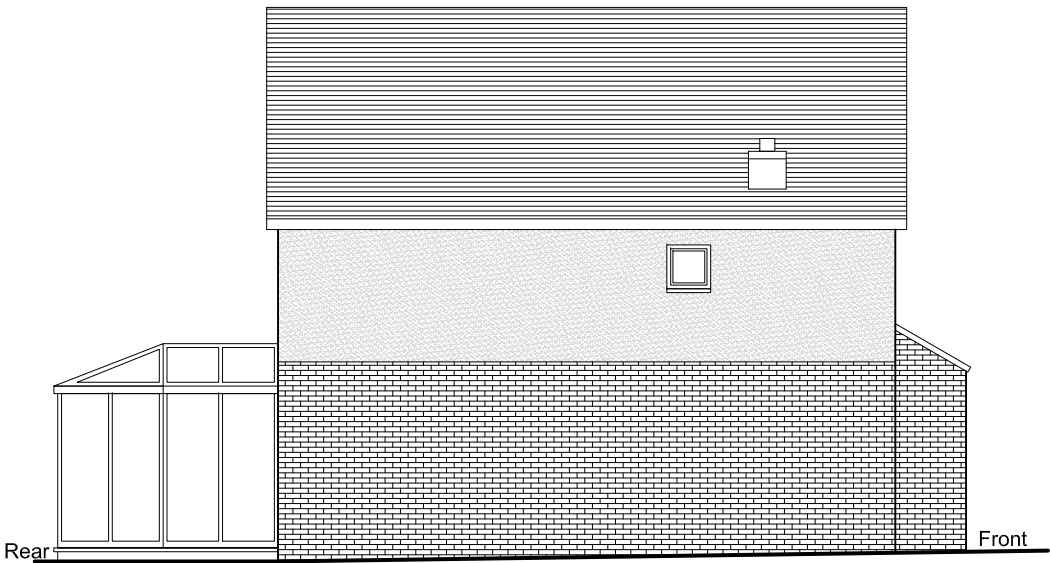

All dimensions and levels to be checked on site by contractor prior to commencement of work. This drawing and the copyrights and patents therein are the property of the Linear Insight Ltd and may not be used or reproduced without consent. This drawing is to be read in conjunction with all relevant consultants and/or specialist's drawings/documents and any discrepancies or variations are to be notified to the designer before the affected work commences. All works on site are to be carried out fully in accordance with current CDM regulations and recommendations, current Building Regulations, British Standards and Codes of Practice as appropriate.	Purpose of Issue		Project		Drawing		LINEAR INSIGHT Ltd Architectural Design and Development Solutions info@linearinsight.com - www.linearinsight.com	
	Preliminary	☒	61 Farmlands		Existing Elevations			
	Information	☐	Pinner					
	Approval	☐	Middlesex					
	Tender	☐	HA5 2LN					
	Construction	☐	Client					
		Mr and Mrs Ravindran		Drawing Scale	Date	Drawing No.	Rev.	
				1:100@A3	March 2021	1478-005-PL	---	

Proposed Ground Floor Plan - 1:50

Revisions		Date
Rev	Detail	

 
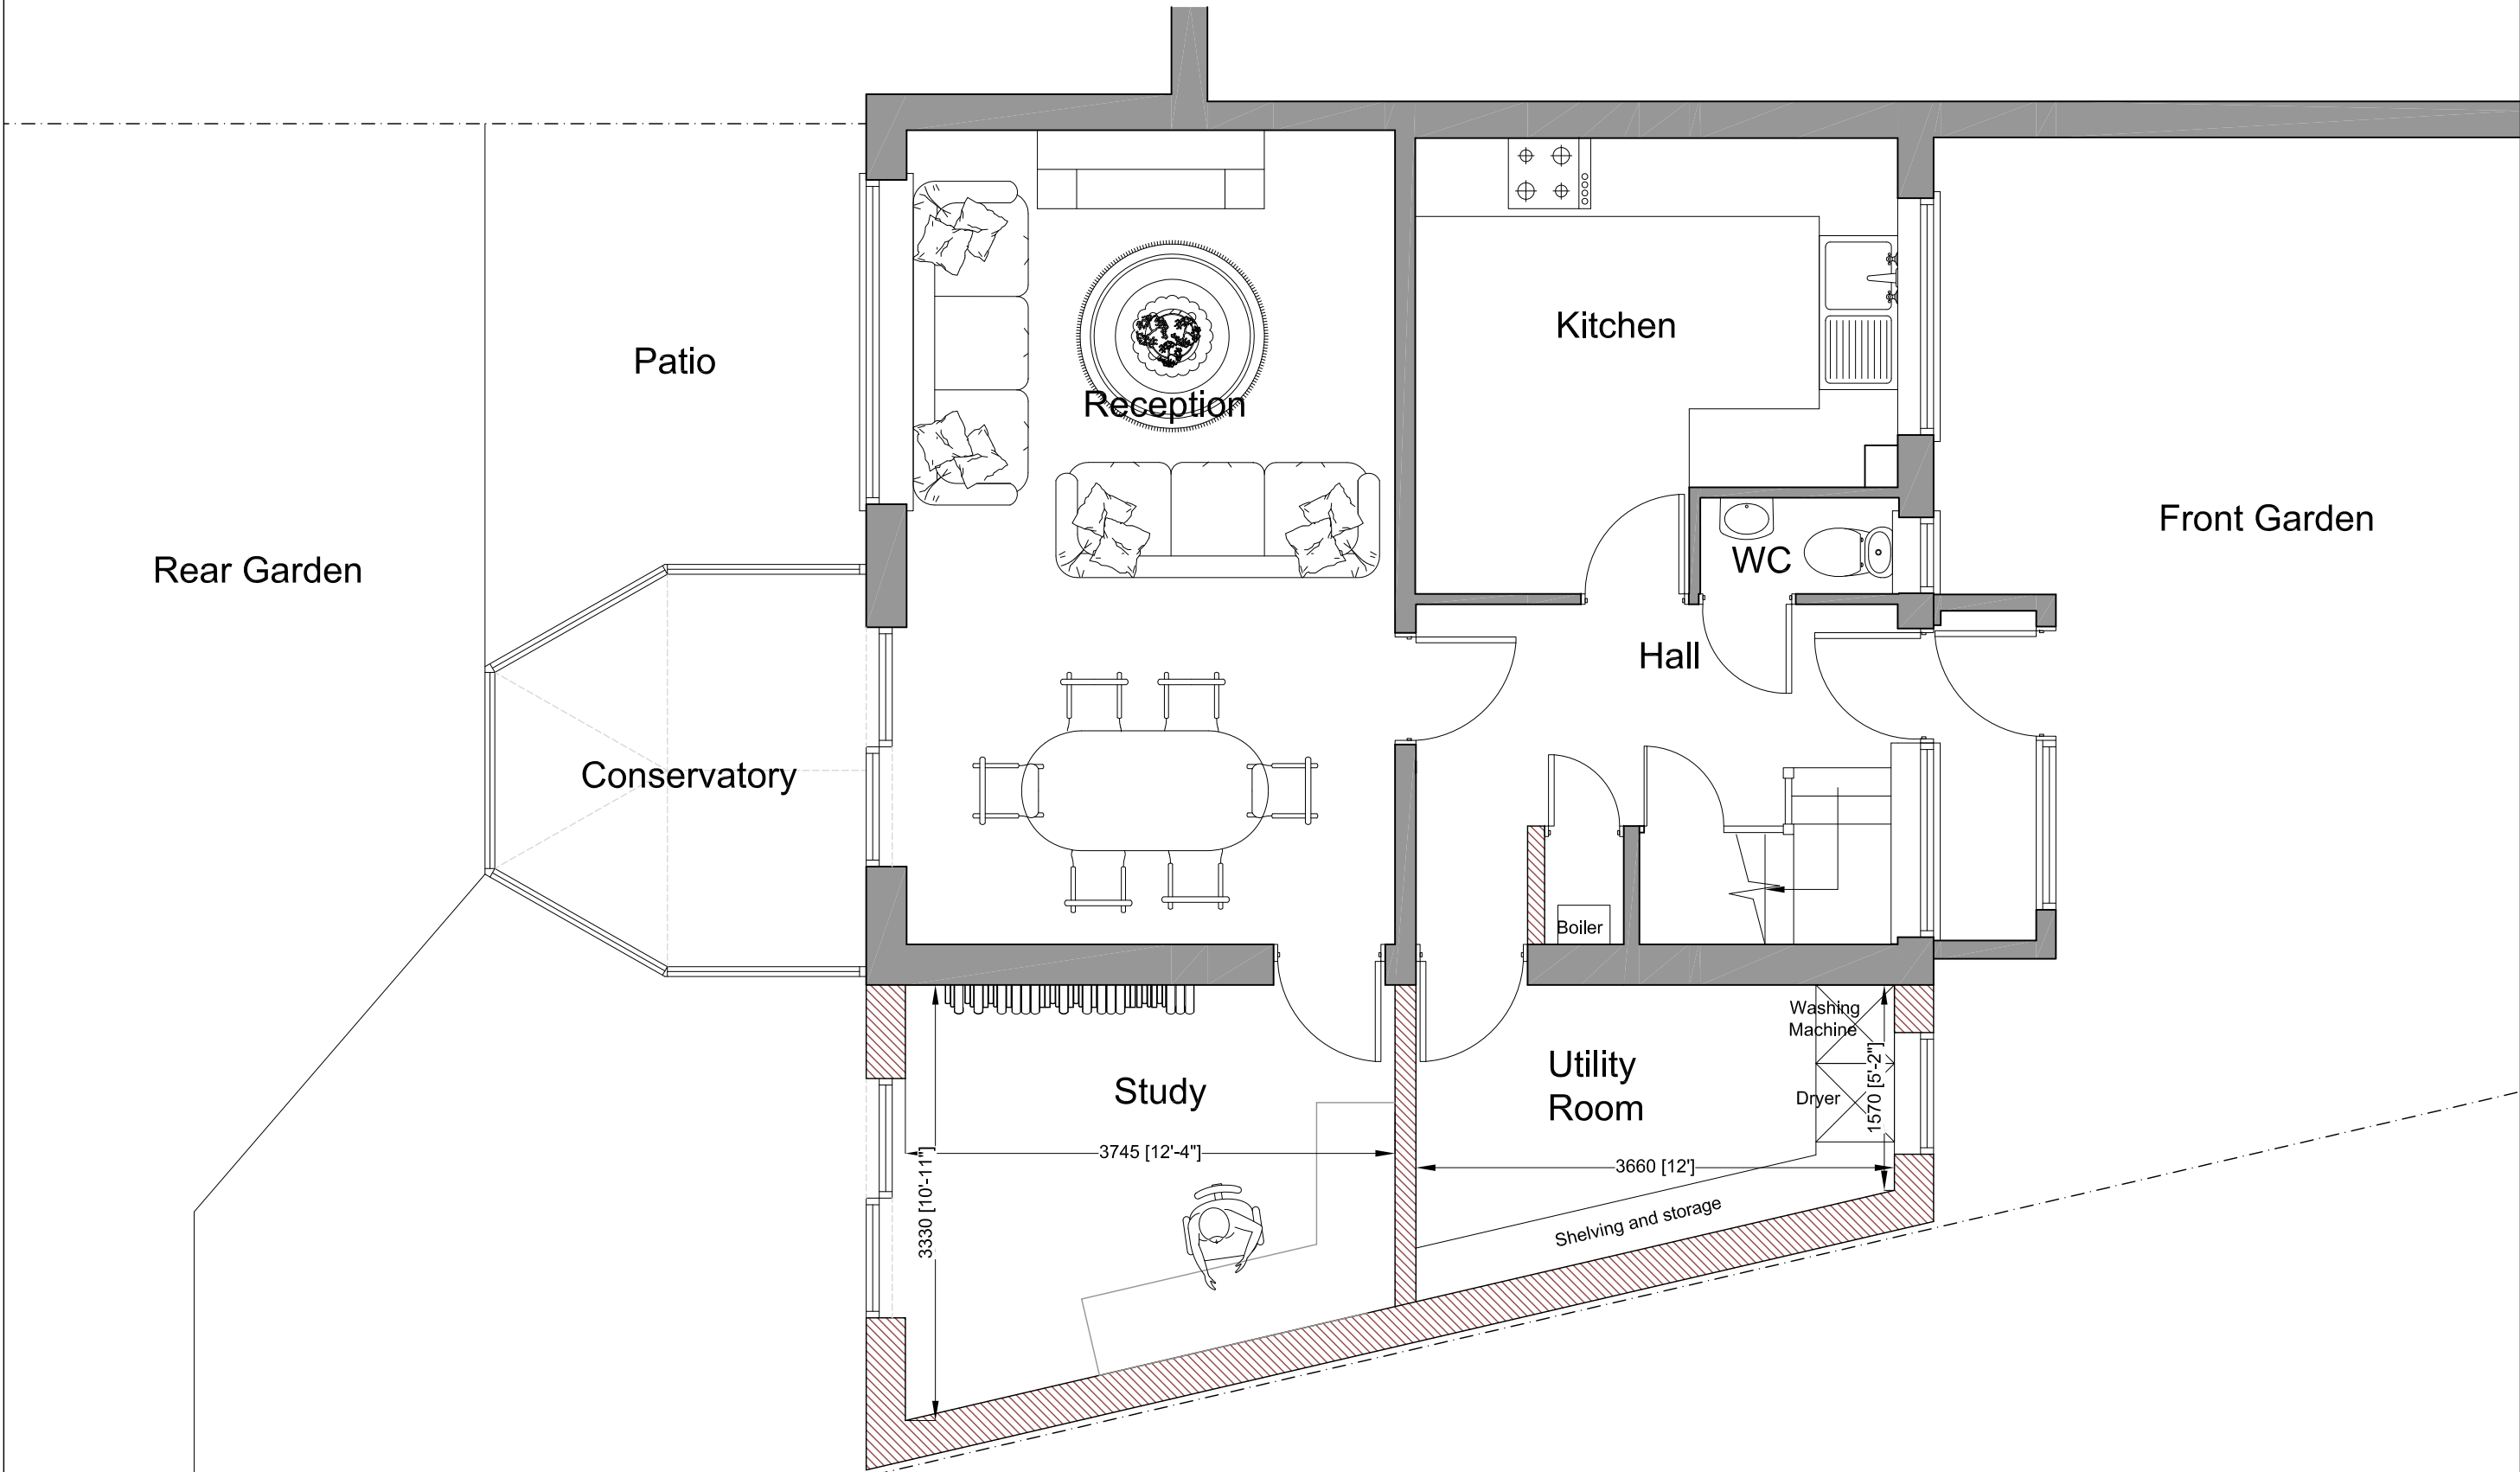


All dimensions and levels to be checked on site by contractor prior to commencement of work. This drawing and the copyrights and patents therein are the property of the Linear Insight Ltd and may not be used or reproduced without consent. This drawing is to be read in conjunction with all relevant consultants and/or specialist's drawings/documents and any discrepancies or variations are to be notified to the designer before the affected work commences. All works on site are to be carried out fully in accordance with current CDM regulations and recommendations, current Building Regulations, British Standards and Codes of Practice as appropriate.		Purpose of Issue Preliminary ☒ Information ☐ Approval ☐ Tender ☐ Construction ☐		Project 61 Farmlands Pinner Middlesex HA5 2LN Client Mr and Mrs Ravindran		Drawing Proposed Ground Floor Plan Drawing Scale 1:50@A3 Date March 2021		LINEAR INSIGHT Ltd Architectural Design and Development Solutions info@linearinsight.com - www.linearinsight.com Drawing No. 1478-006-PL Rev. --	
--	--	--	--	---	--	--	--	---	--

Proposed Front Elevation - 1:100

Proposed Rear Elevation - 1:100

Proposed Side Elevation - 1:100

 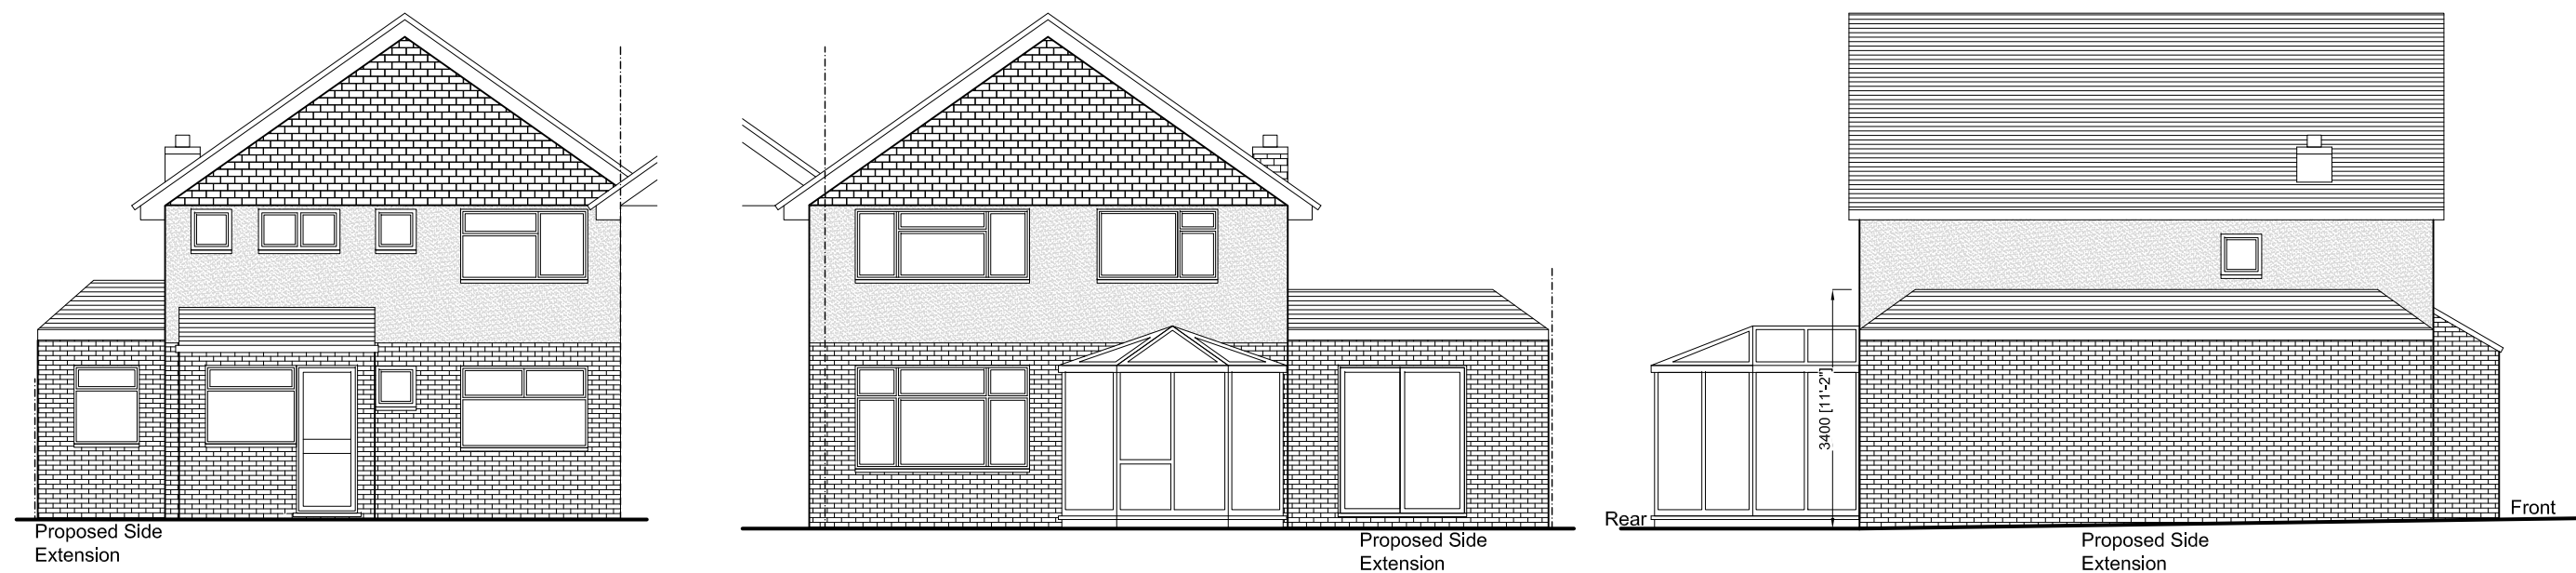

All dimensions and levels to be checked on site by contractor prior to commencement of work. This drawing and the copyrights and patents therein are the property of the Linear Insight Ltd and may not be used or reproduced without consent. This drawing is to be read in conjunction with all relevant consultants and/or specialist's drawings/documents and any discrepancies or variations are to be notified to the designer before the affected work commences. All works on site are to be carried out fully in accordance with current CDM regulations and recommendations, current Building Regulations, British Standards and Codes of Practice as appropriate.	Purpose of Issue		Drawing		LINEAR INSIGHT Ltd Architectural Design and Development Solutions info@linearinsight.com - www.linearinsight.com		
	Preliminary	☒	Proposed Elevations				
	Information	☐					
	Approval	☐					
	Tender	☐					
	Construction	☐					
			Drawing Scale		Date	Drawing No.	Rev.
			1:100@A3		March 2021	1478-010-PL	--