
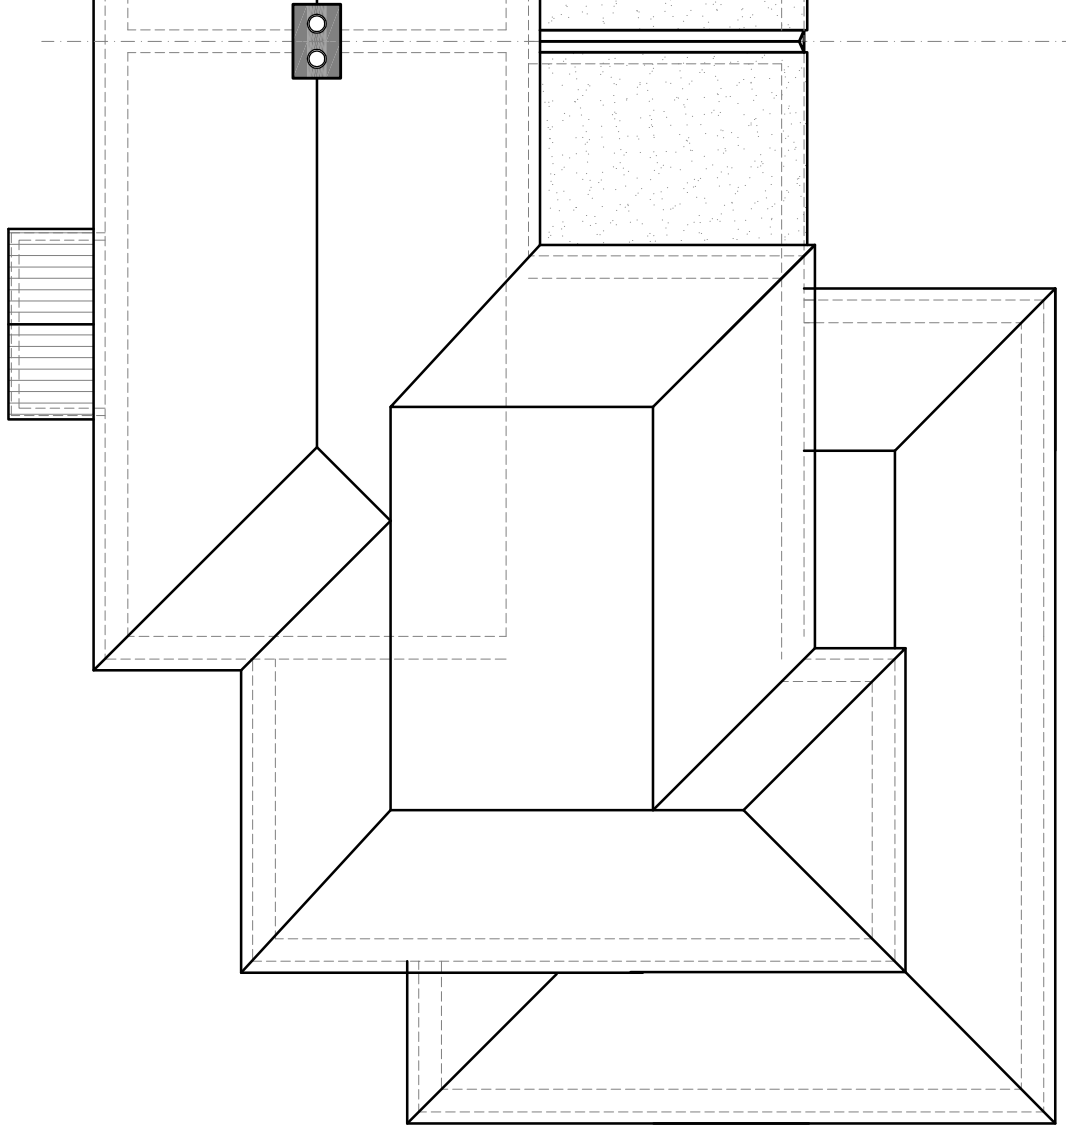
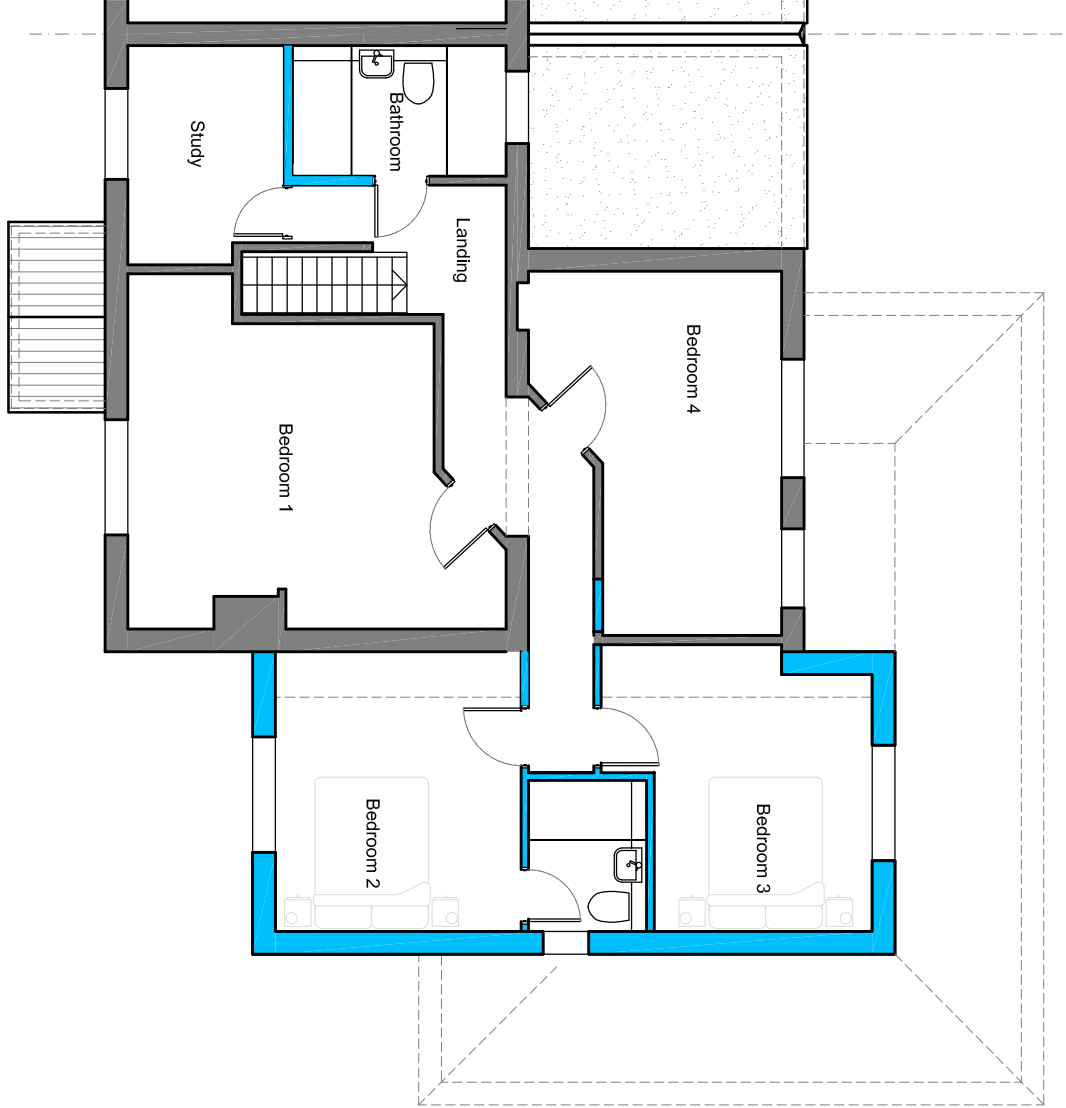
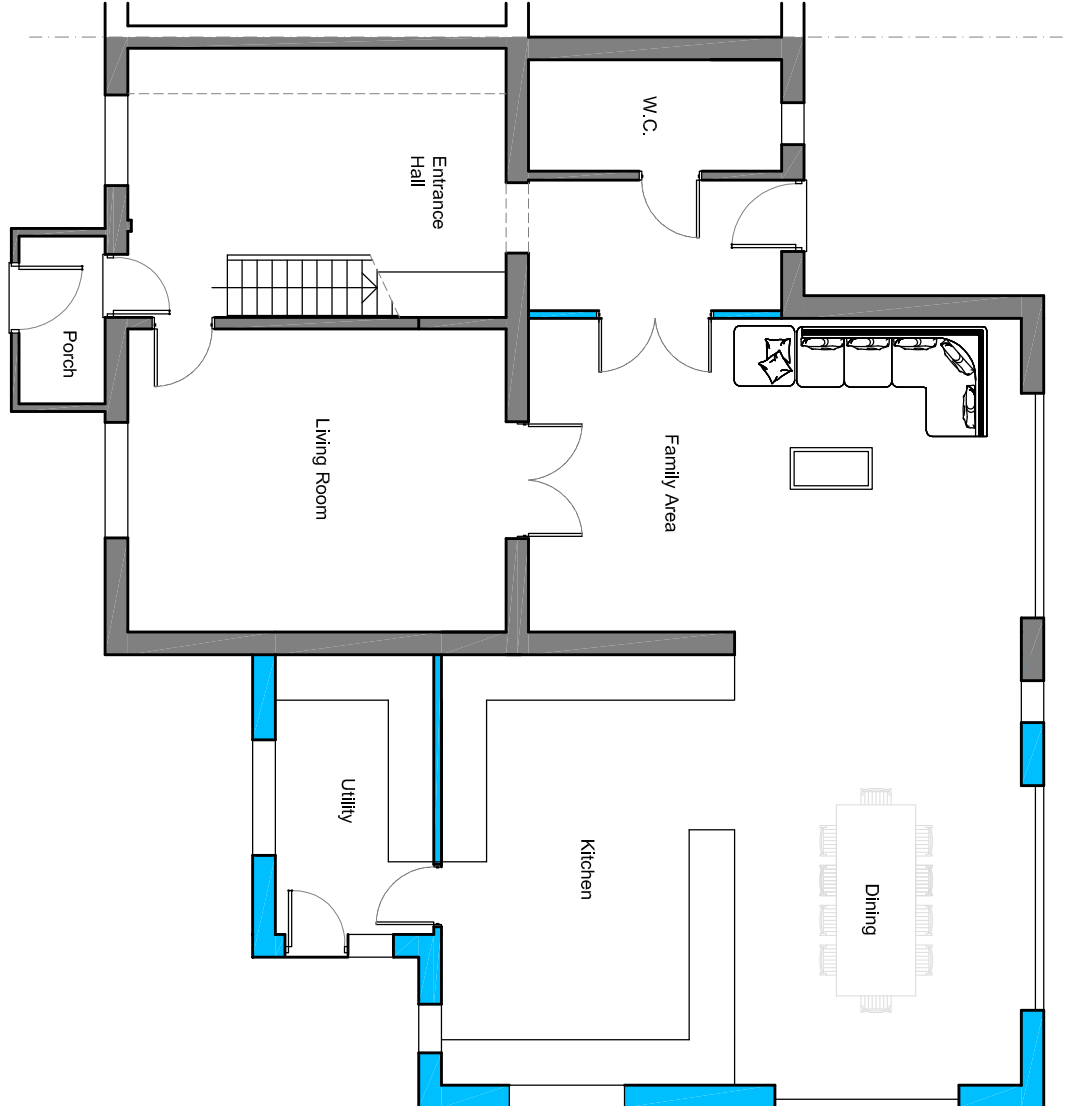


PRIOR TO THE COMMENCEMENT OF ANY WORKS,
THE BUILDER IS TO CHECK AND/OR DETERMINE
ALL CONSTRUCTION DETAILS, INCLUDING CHECKING
EXISTING SITE LEVELS AND DIMENSIONS.

Rev.	Date	Details	Drawn

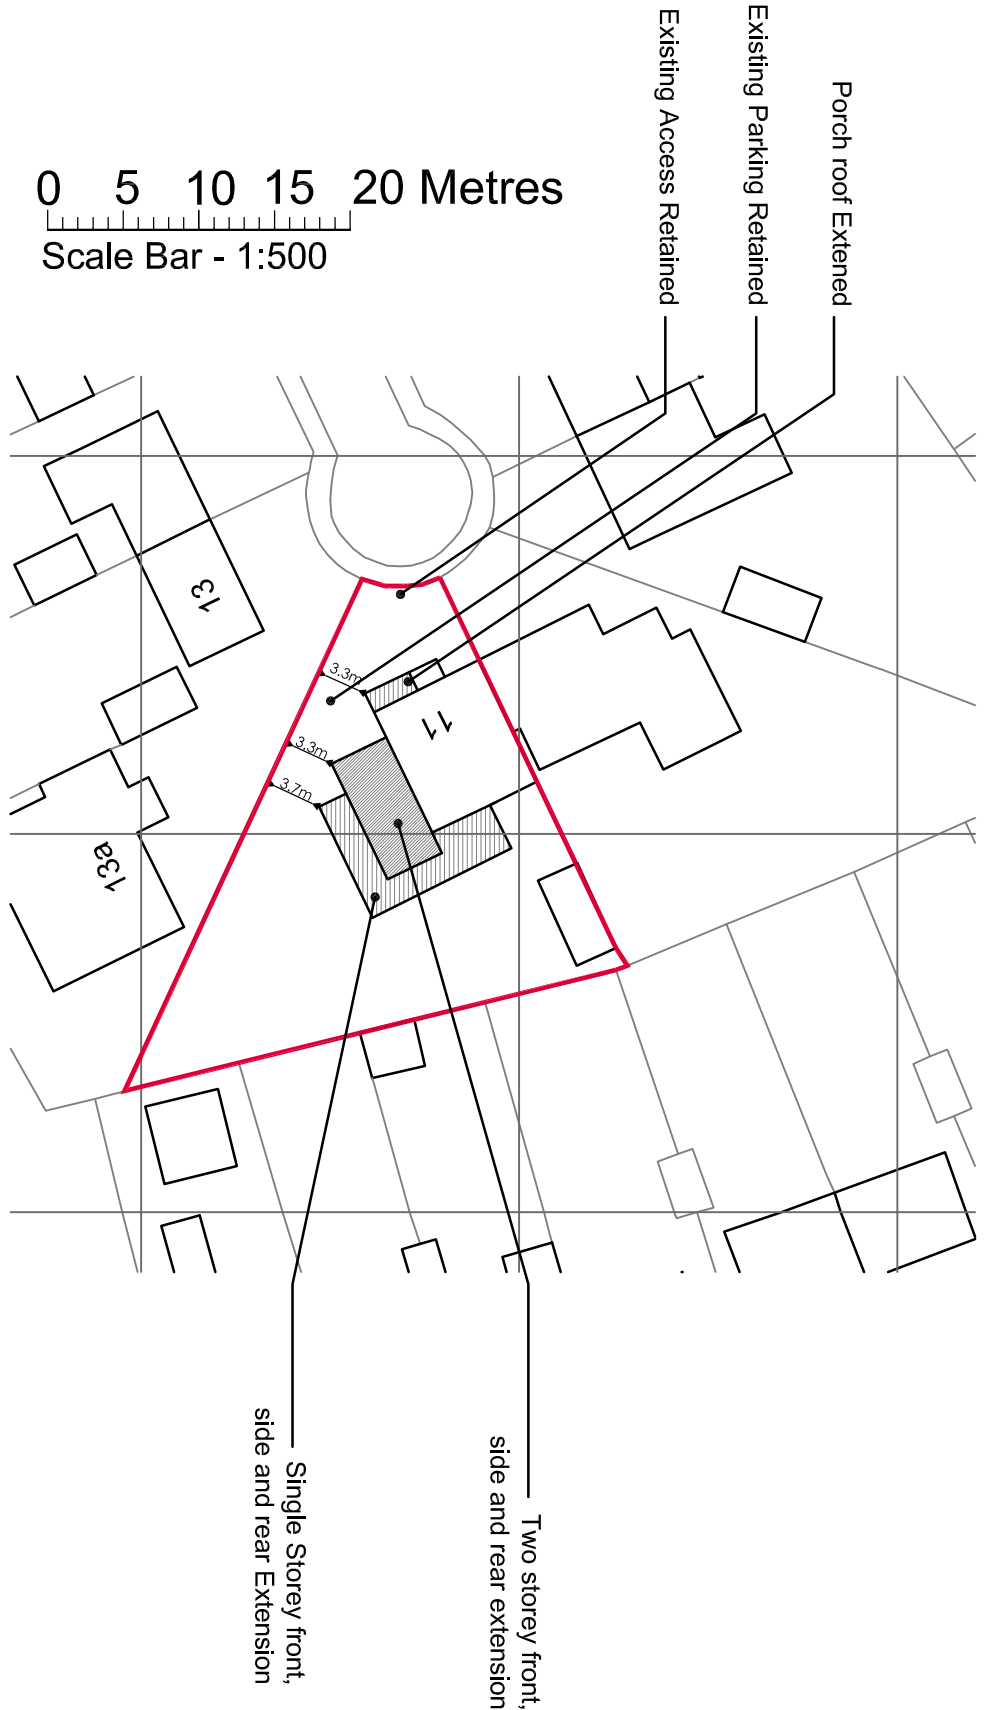

Proposed Ground Floor Plan


1:100 Scale

Proposed First Floor Plan

1:100 Scale


Proposed Roof Plan

1:100 Scale

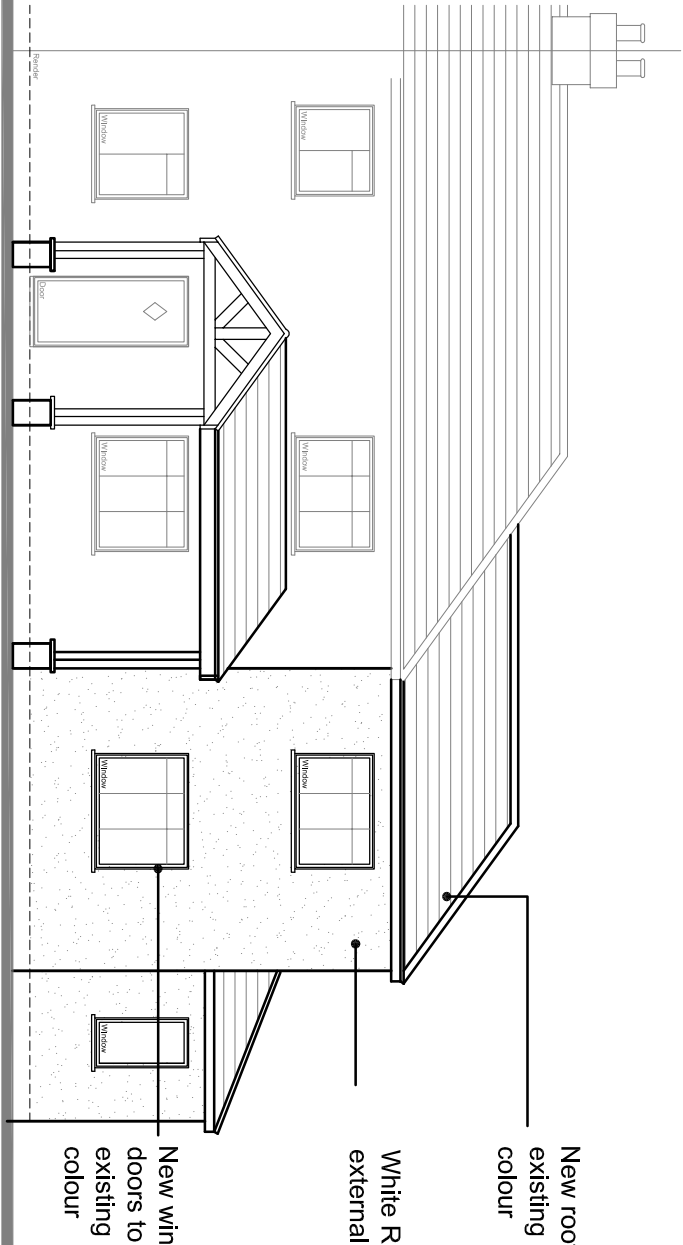


Proposed Front Elevation

1:100 Scale

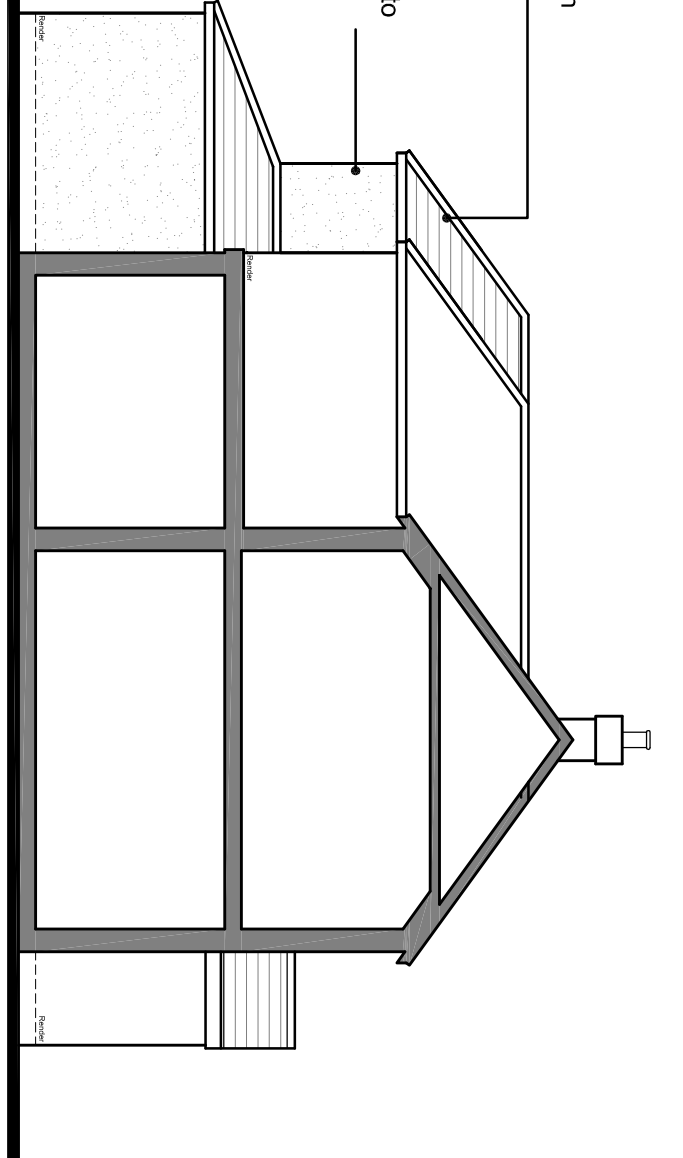


Proposed Side Elevation

1:100 Scale

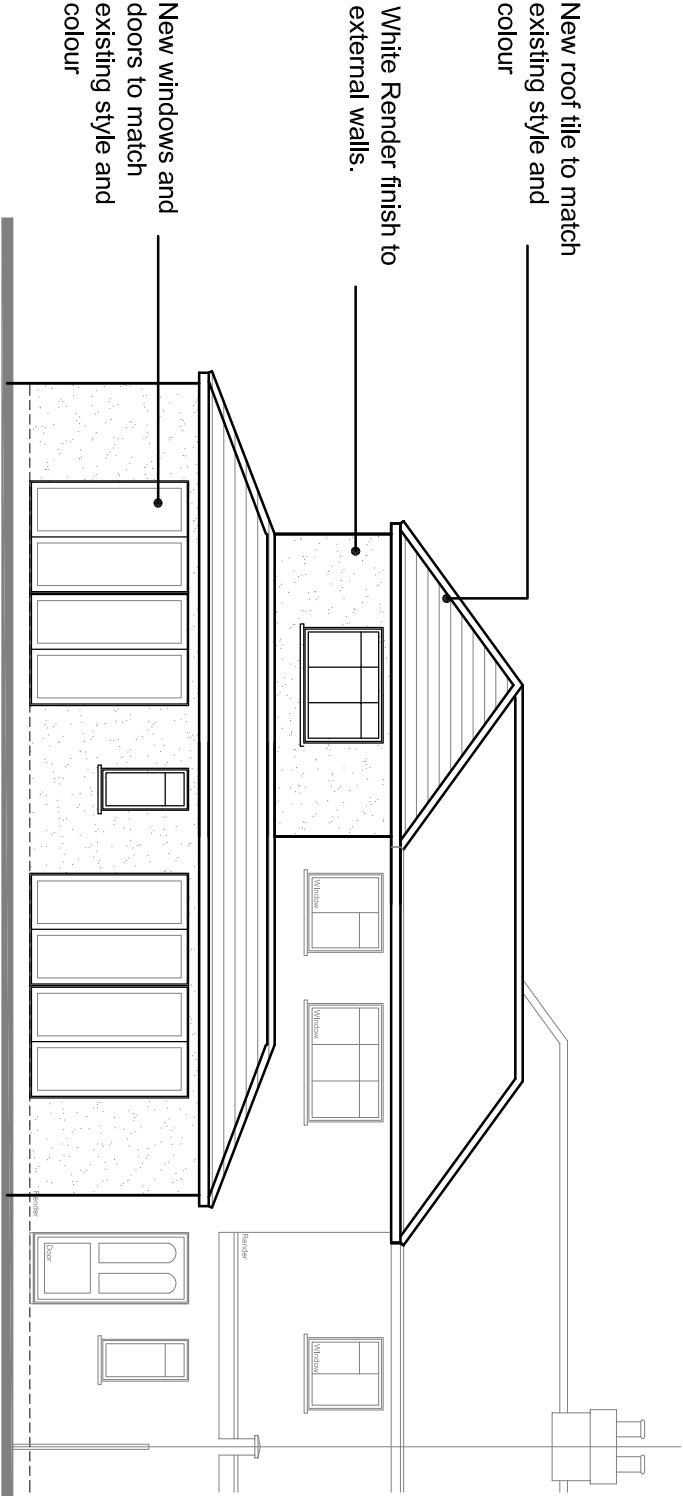

Proposed Rear Elevation

1:100 Scale

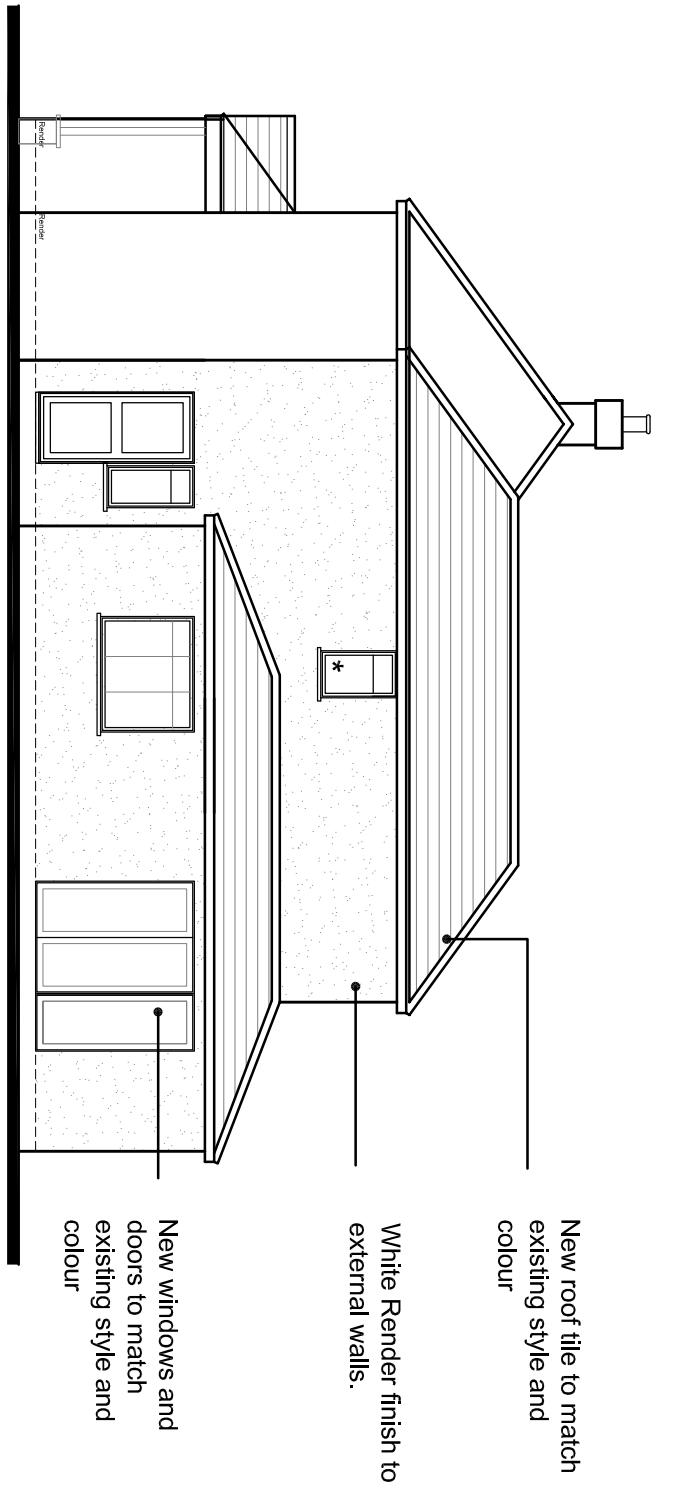

Proposed Side Elevation

1:100 Scale

Client:	Mr and Mrs Bull
---------	------------------------

Site Address:	Description:
11 Myrtle Close West Drayton UB7 9LL	Block Plan and Location Plan Proposed Plans and Elevations

Drawing Number:	21-Myrtle Close- P001
Date:	Dec 2021
Scale:	As shown @A1
Status:	PLANNING APPLICATION
AutoCAD Reference:	000

PSD Architectural Services

189 Lynchford Road, Farnborough
Hampshire, GU14 9RF
Tel / Fax 01252 372 100
E-mail: admin@psd-arch.co.uk

THIS DRAWING IS THE COPYRIGHT OF PSD ARCHITECTURAL SERVICES
AND MUST NOT BE USED IN CONJUNCTION WITH ANY OTHER
PROJECT WITHOUT PSD ARCHITECTURAL SERVICES WRITTEN CONSENT