


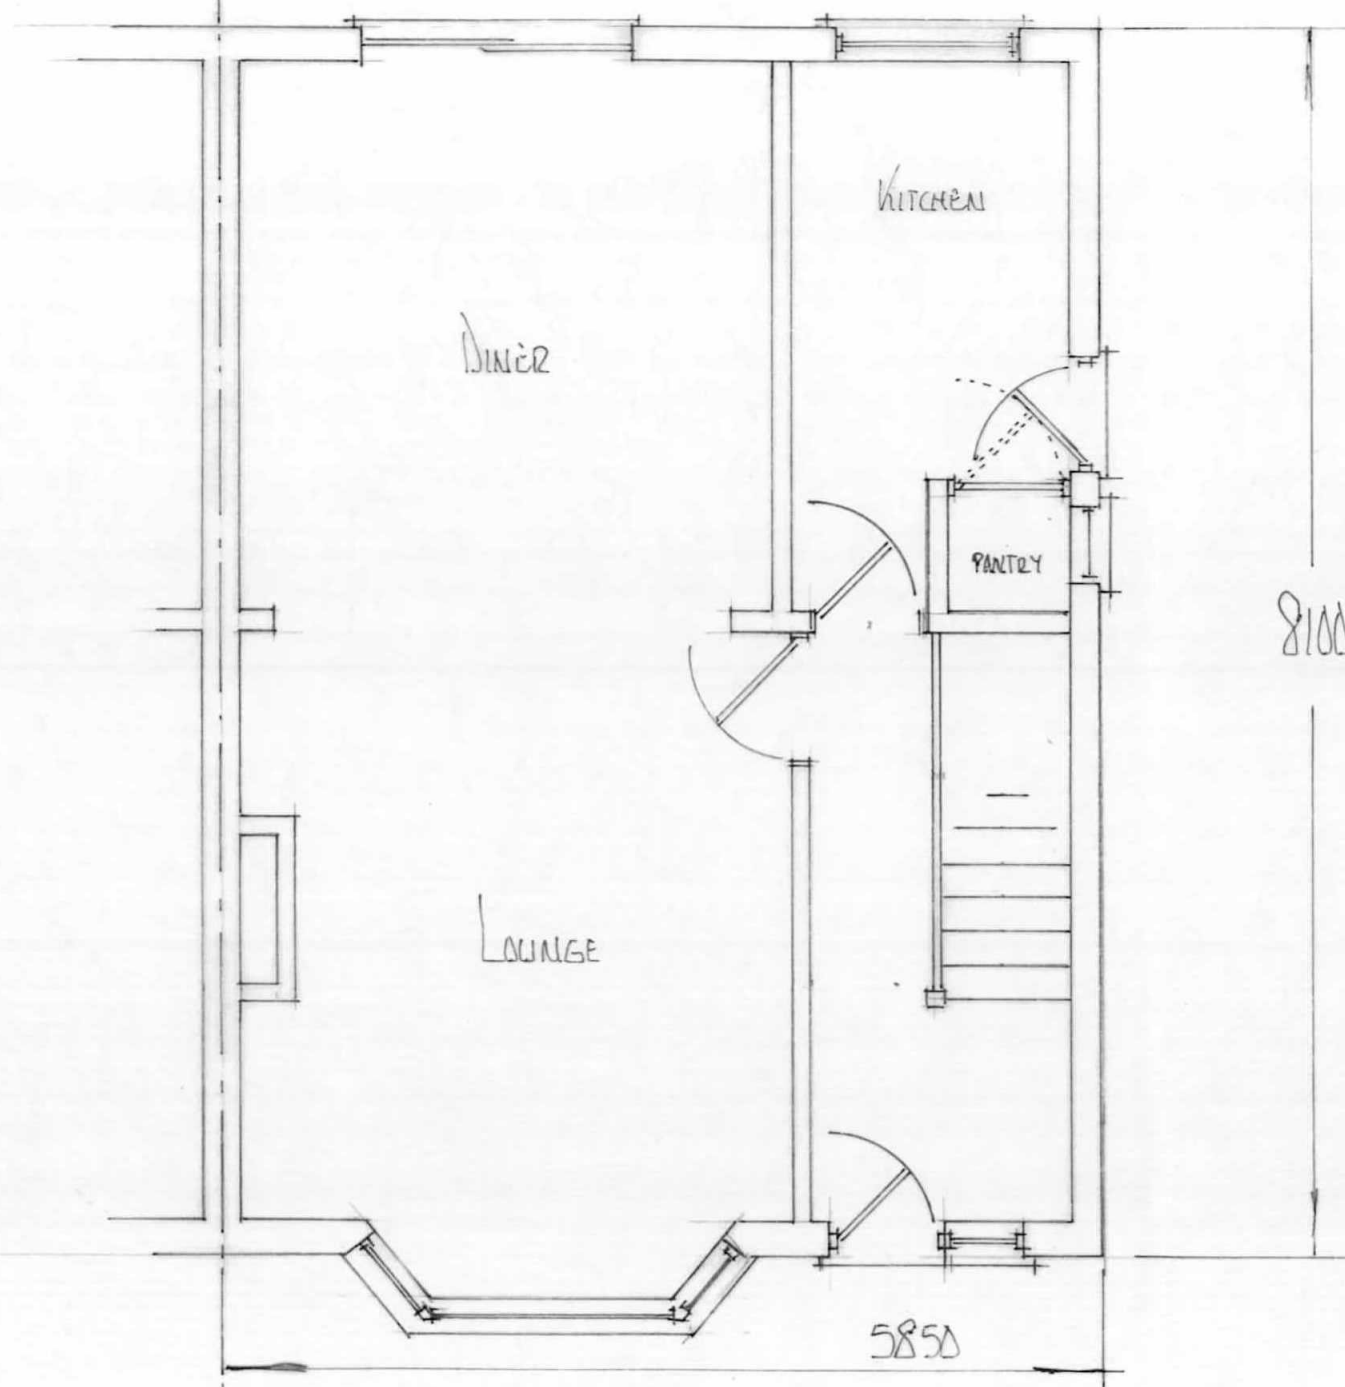

REV A :- JULY '15 - JOB TITLE CHANGED

NOTES: ALL DIMENSIONS IN MM

All dimensions must be checked on site and not scaled from this drawing.

Client Mr & Mrs M. S. SAHAB.
60 WIMBORNE AVE, HAYES, UB4 8HH

Job Title PROPOSED GROUND FLOOR
REAR EXTENSION & SIDE PORCH

Scale 1:50

Drawn by MB DESIGNS

Date MAY 2015

Drawing Title EXISTING
GROUND FLOOR PLAN

Drg No. 2015-05-201

Rev A