


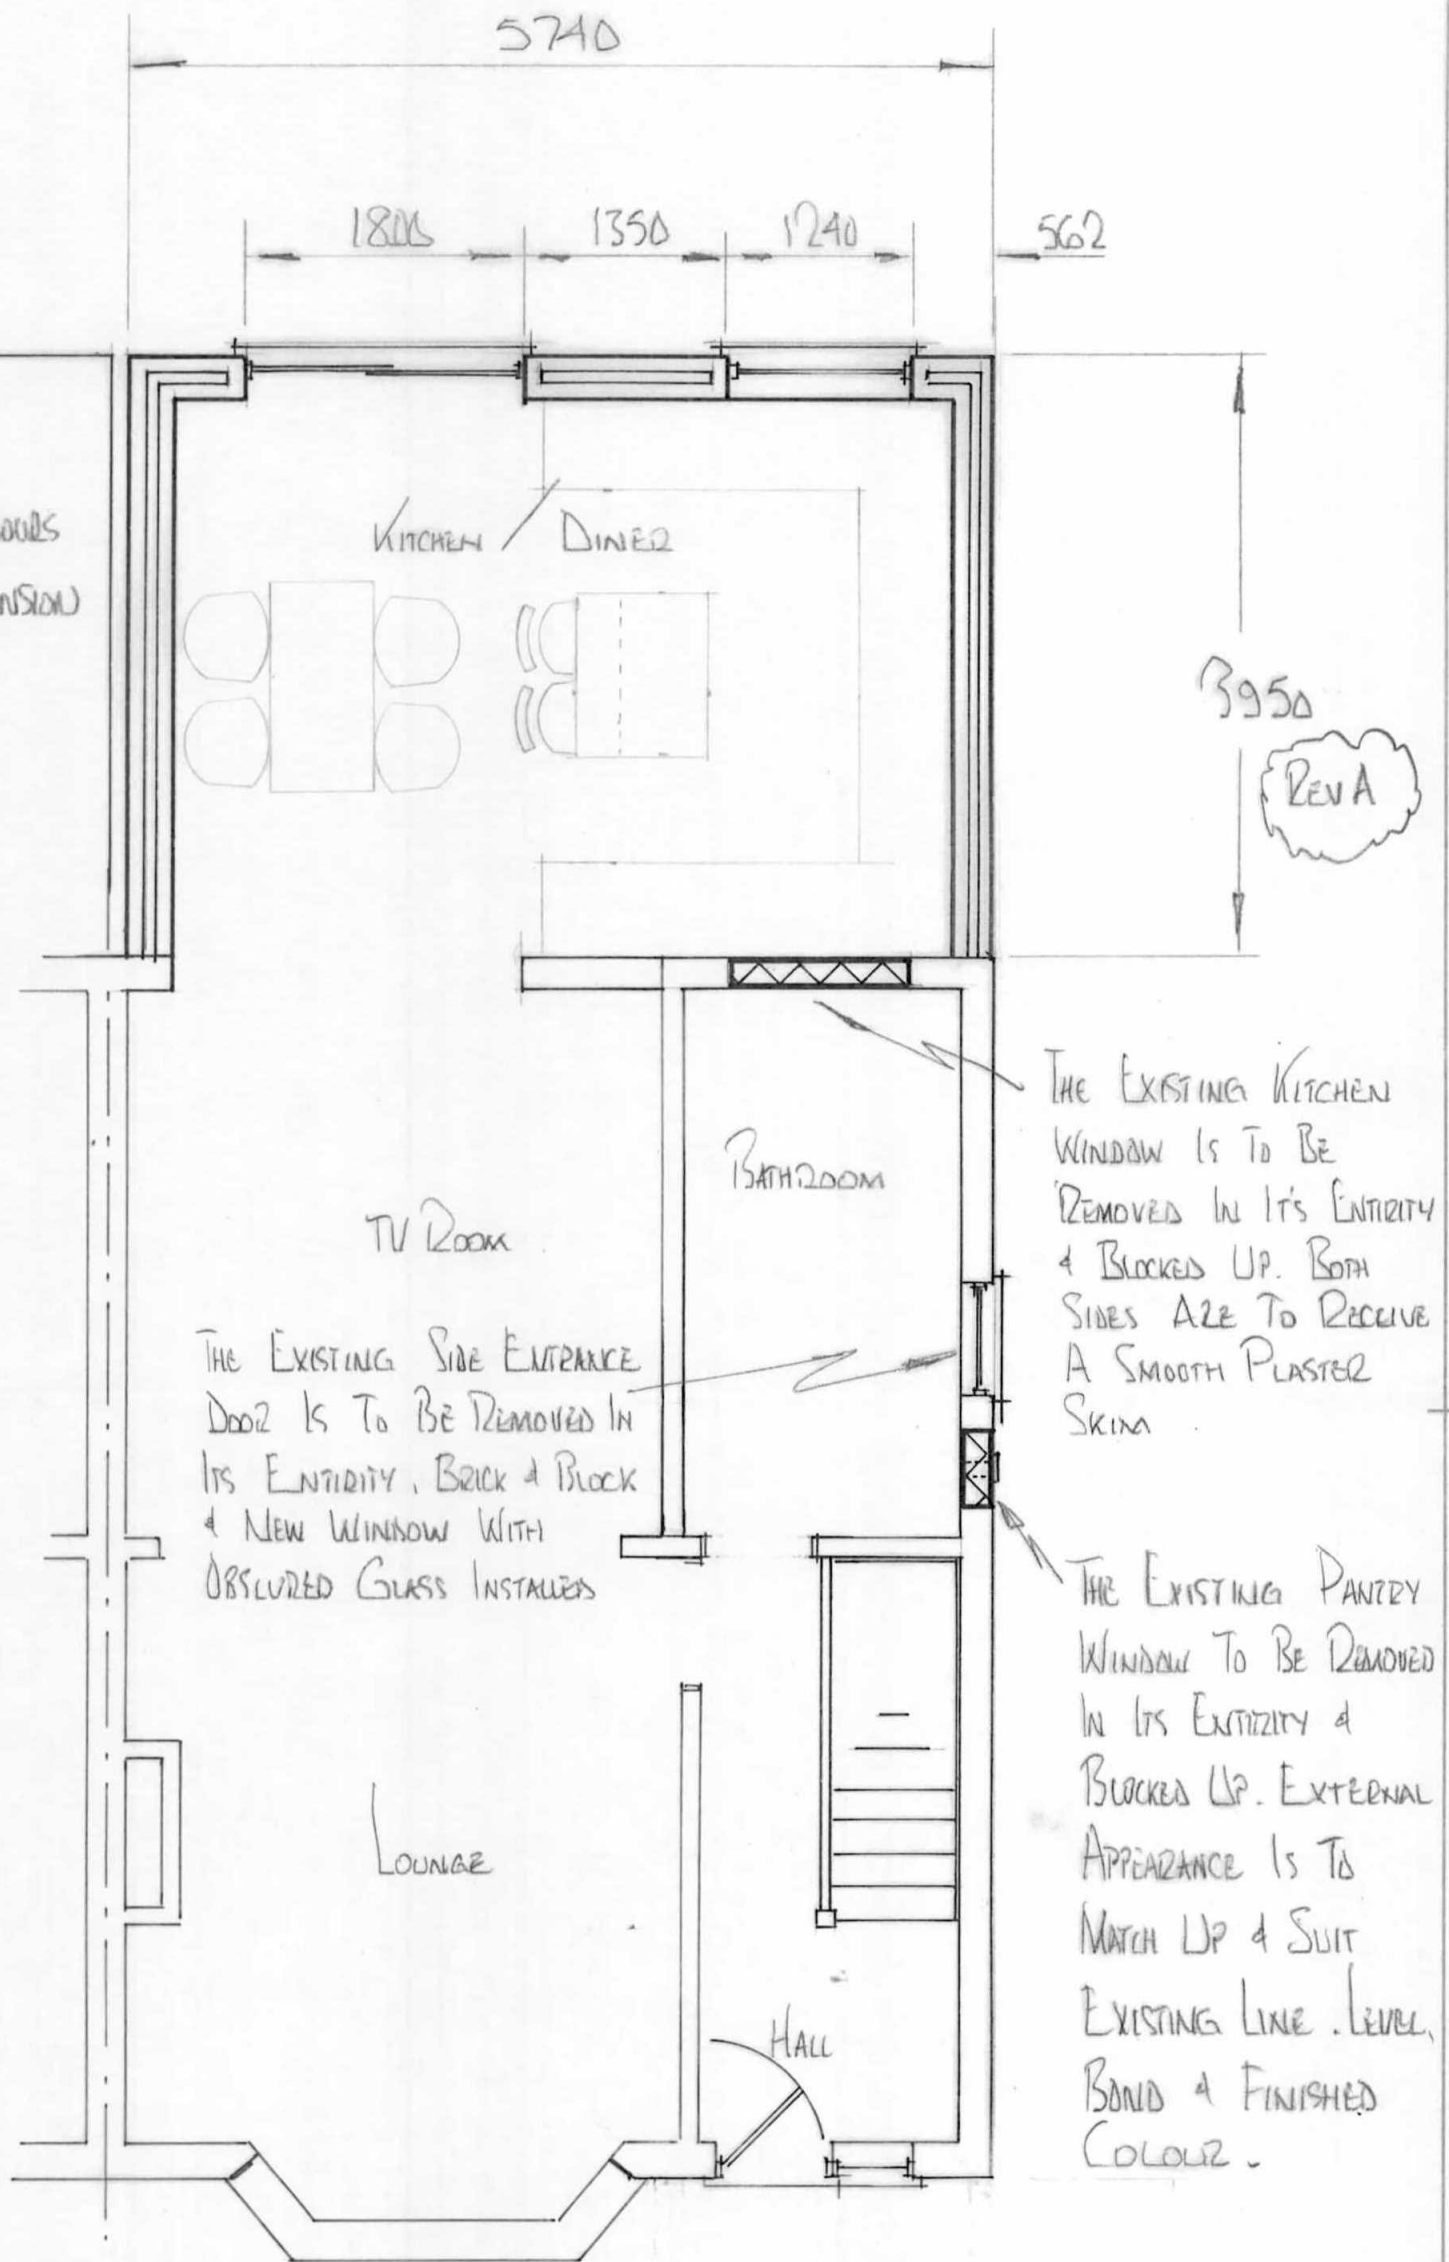

Rev A
Extent Of Neighbours
Grounds Floor Extension

The Existing Kitchen
Window Is To Be
Removed In Its Entirety
& Blocked Up. Both
Sides Are To Receive
A Smooth Plaster
Skin

The Existing Side Entrance
Door Is To Be Removed In
Its Entirety, Brick & Block
& New Window With
Obscured Glass Installed

The Existing Pantry
Window To Be Removed
In Its Entirety &
Blocked Up. External
Appearance Is To
Match Up & Suit
Existing Line. Level,
Bond & Finished
Colour.

Rev A
Proposed Porch Is Removed
From The Application

NOTES:

All Dimensions In mm

All dimensions must be checked on site and
not scaled from this drawing.

Client

Mr & Mrs M.S. SAHAI

Scale

1:50

Drawing Title

Proposed Ground Floor Plan

Job Title

Proposed Ground Floor

Drawn by

MR. BHAGAT

Dwg No.

2015-05-204

Rev

A

Lead Extension

Date

MAY 2015