





NOTES:
All dimensions must be checked on site and not scaled from this drawing.

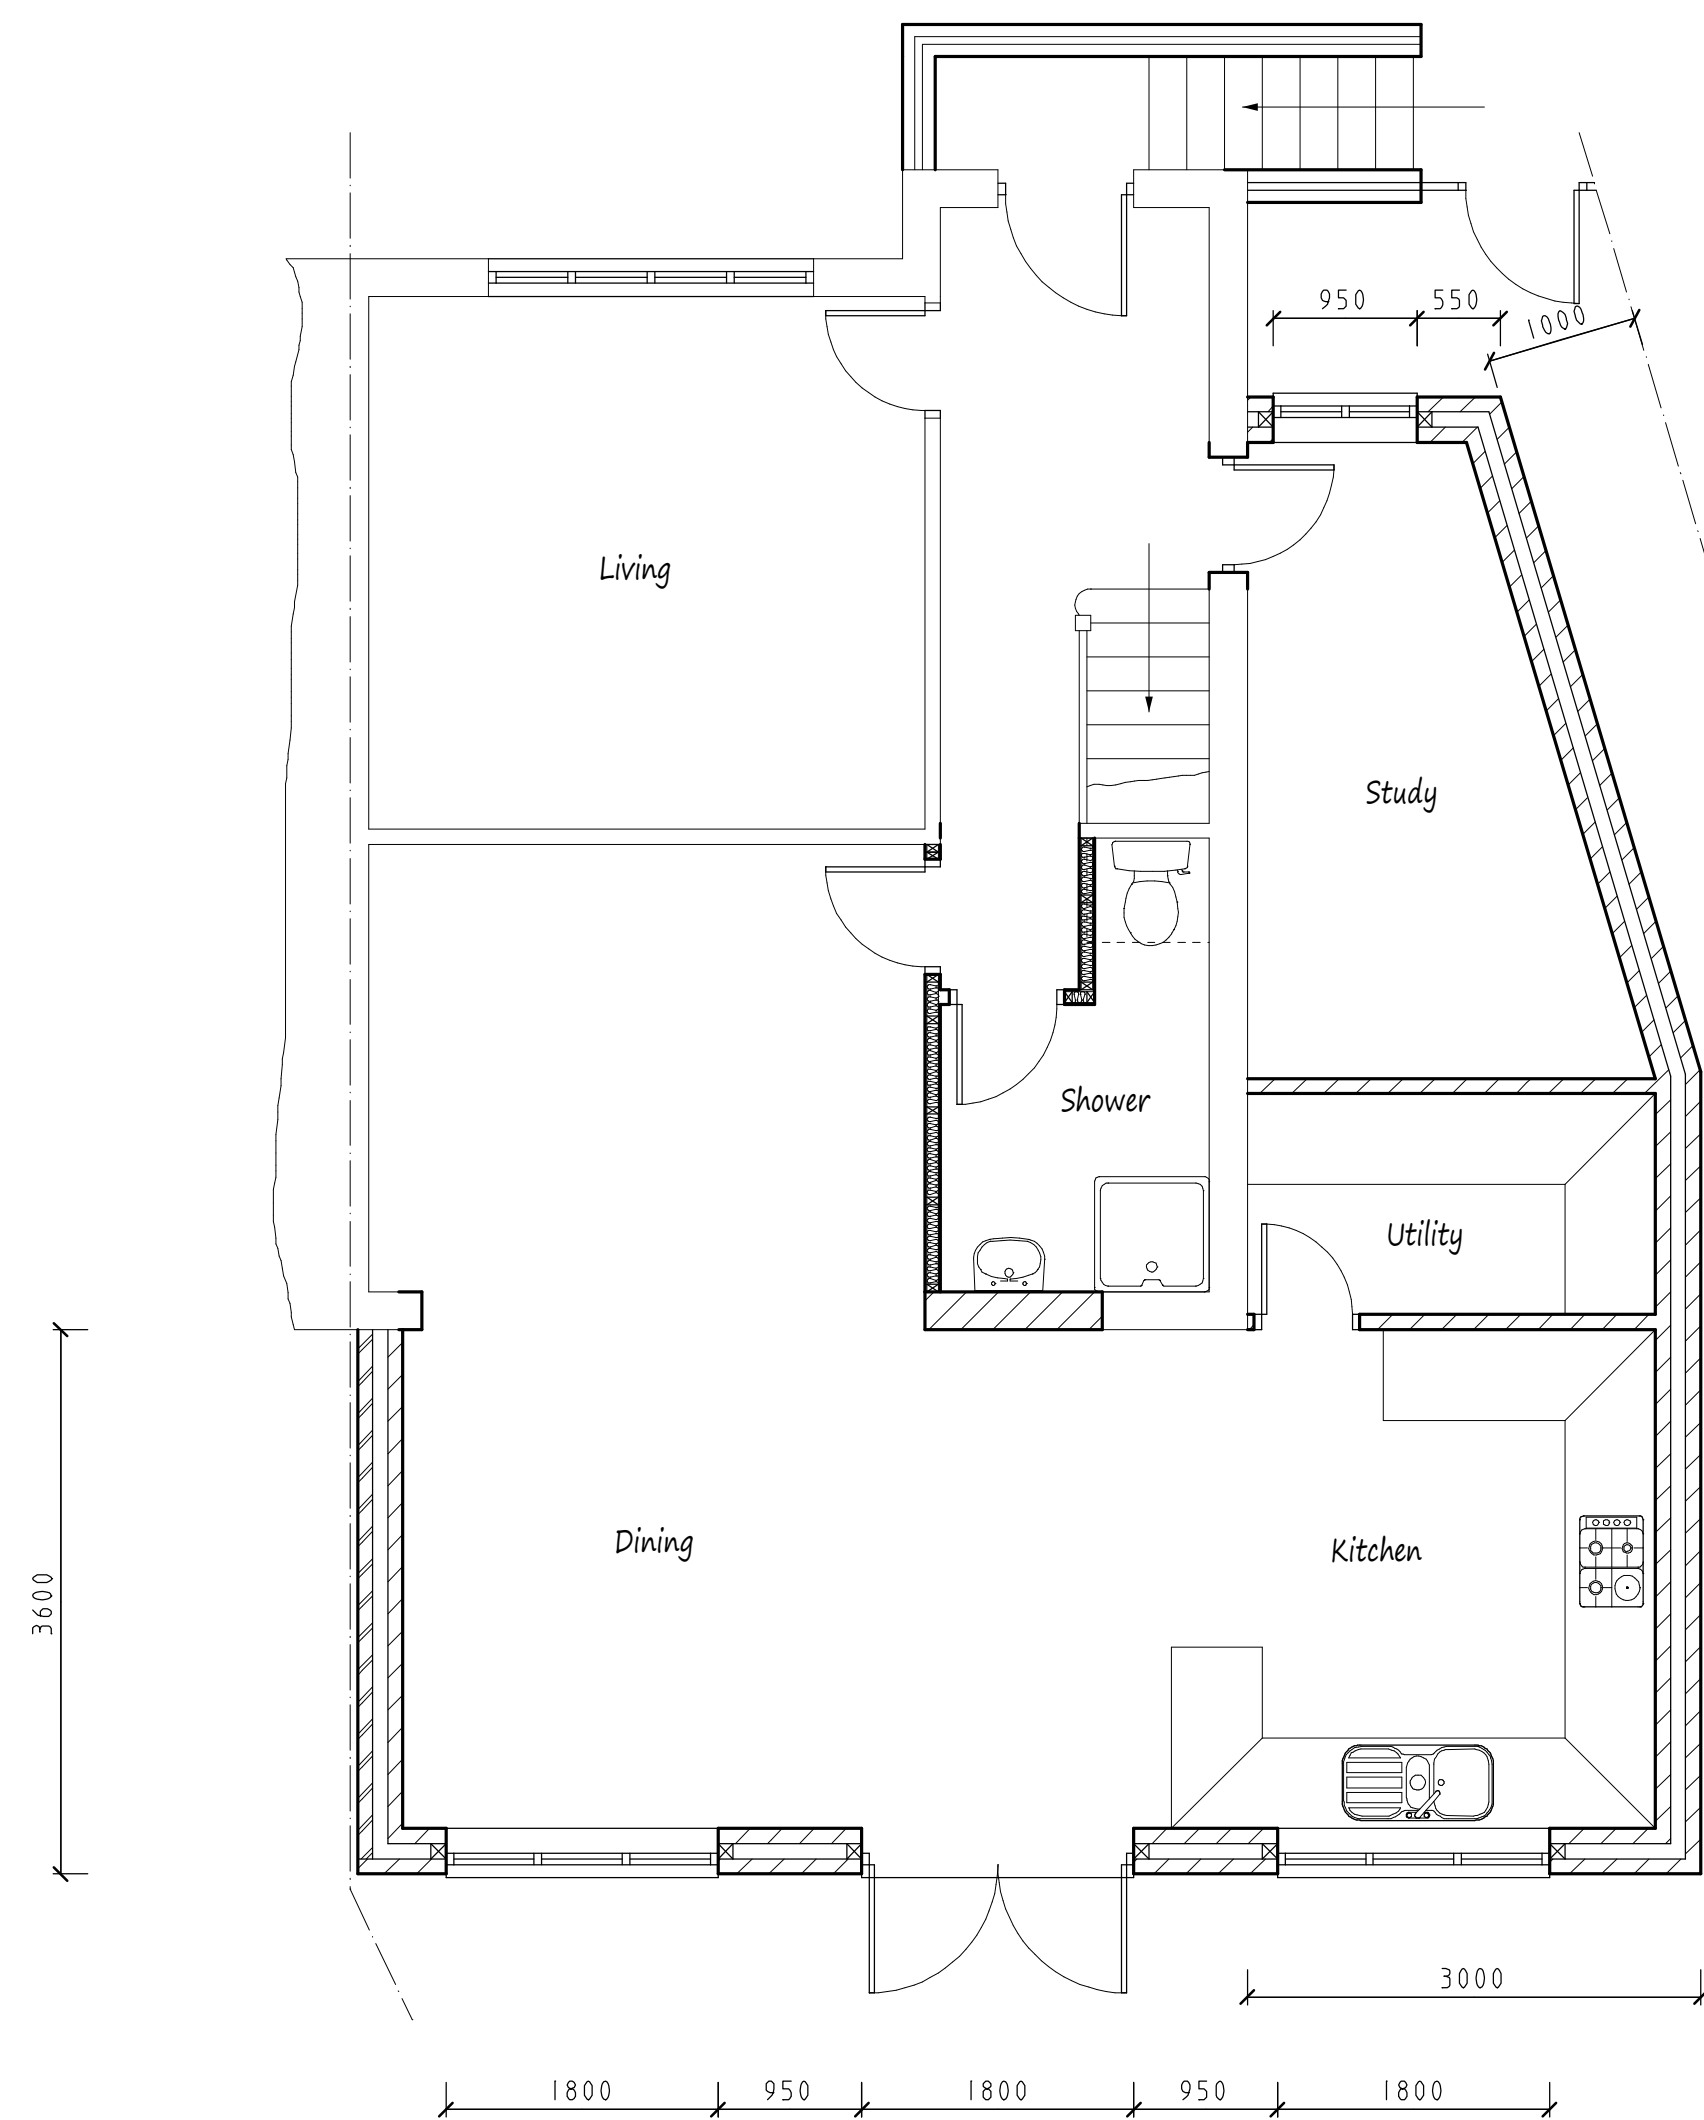

Proposed Ground Floor Plan

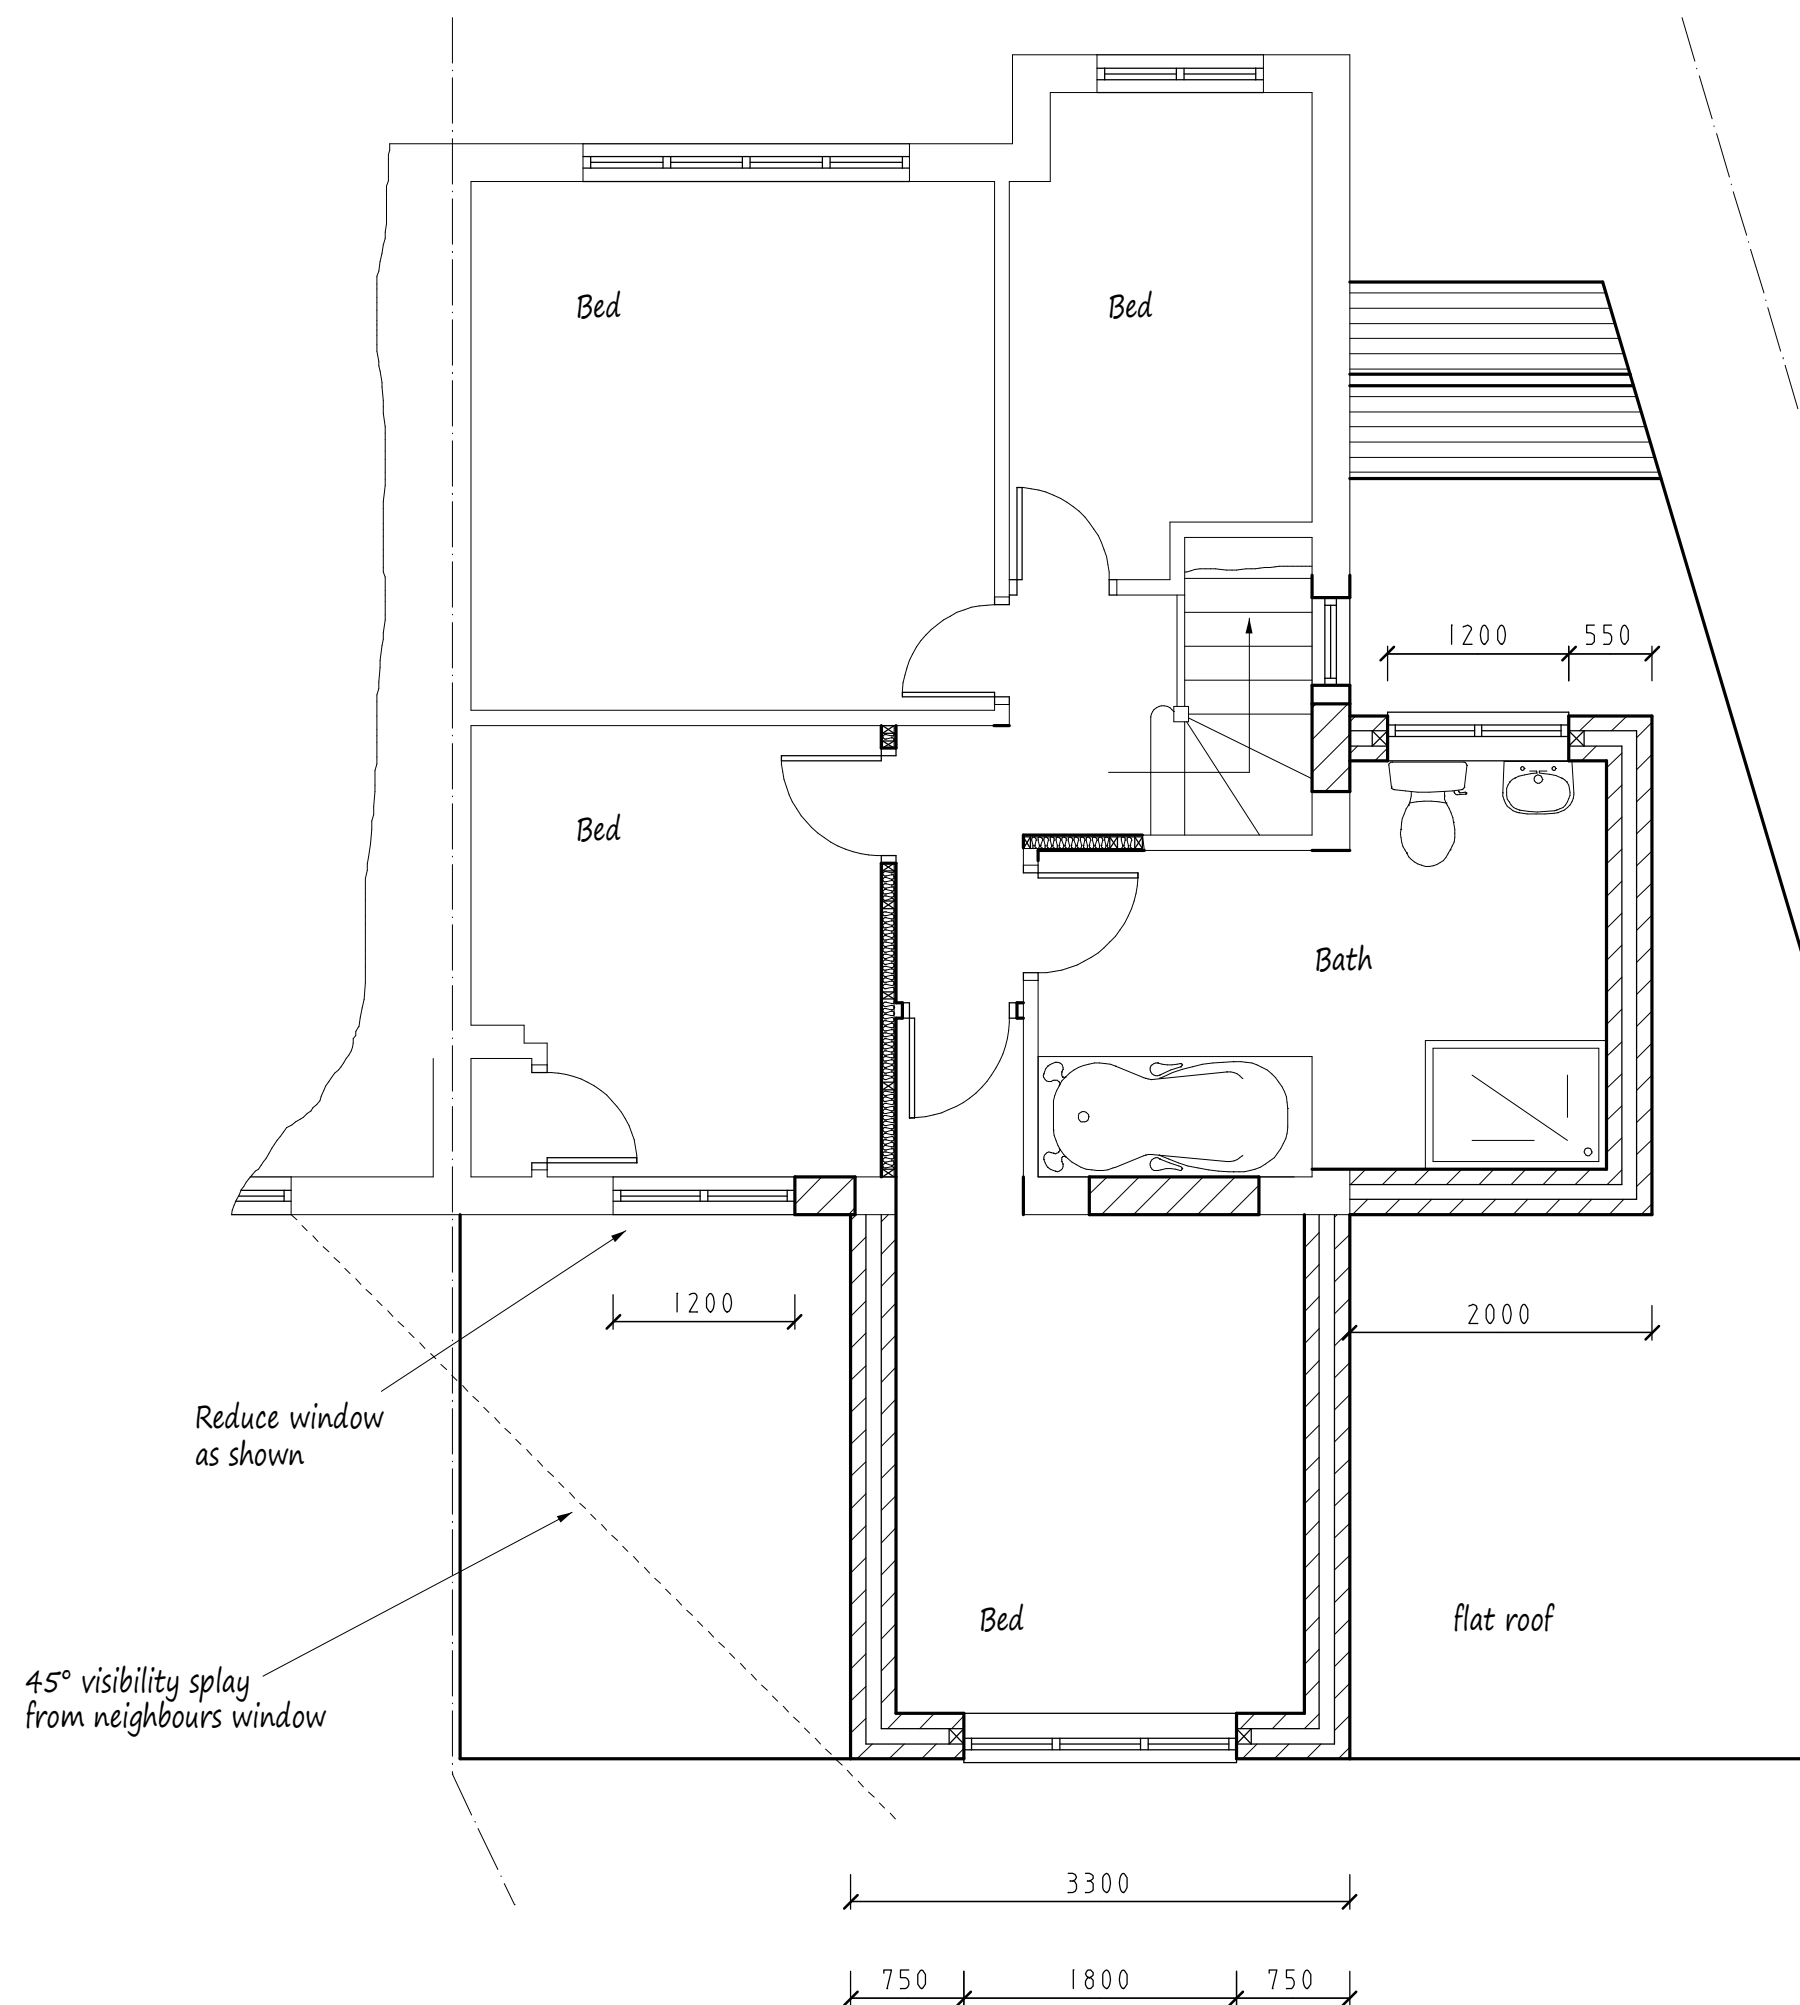

Proposed First Floor Plan

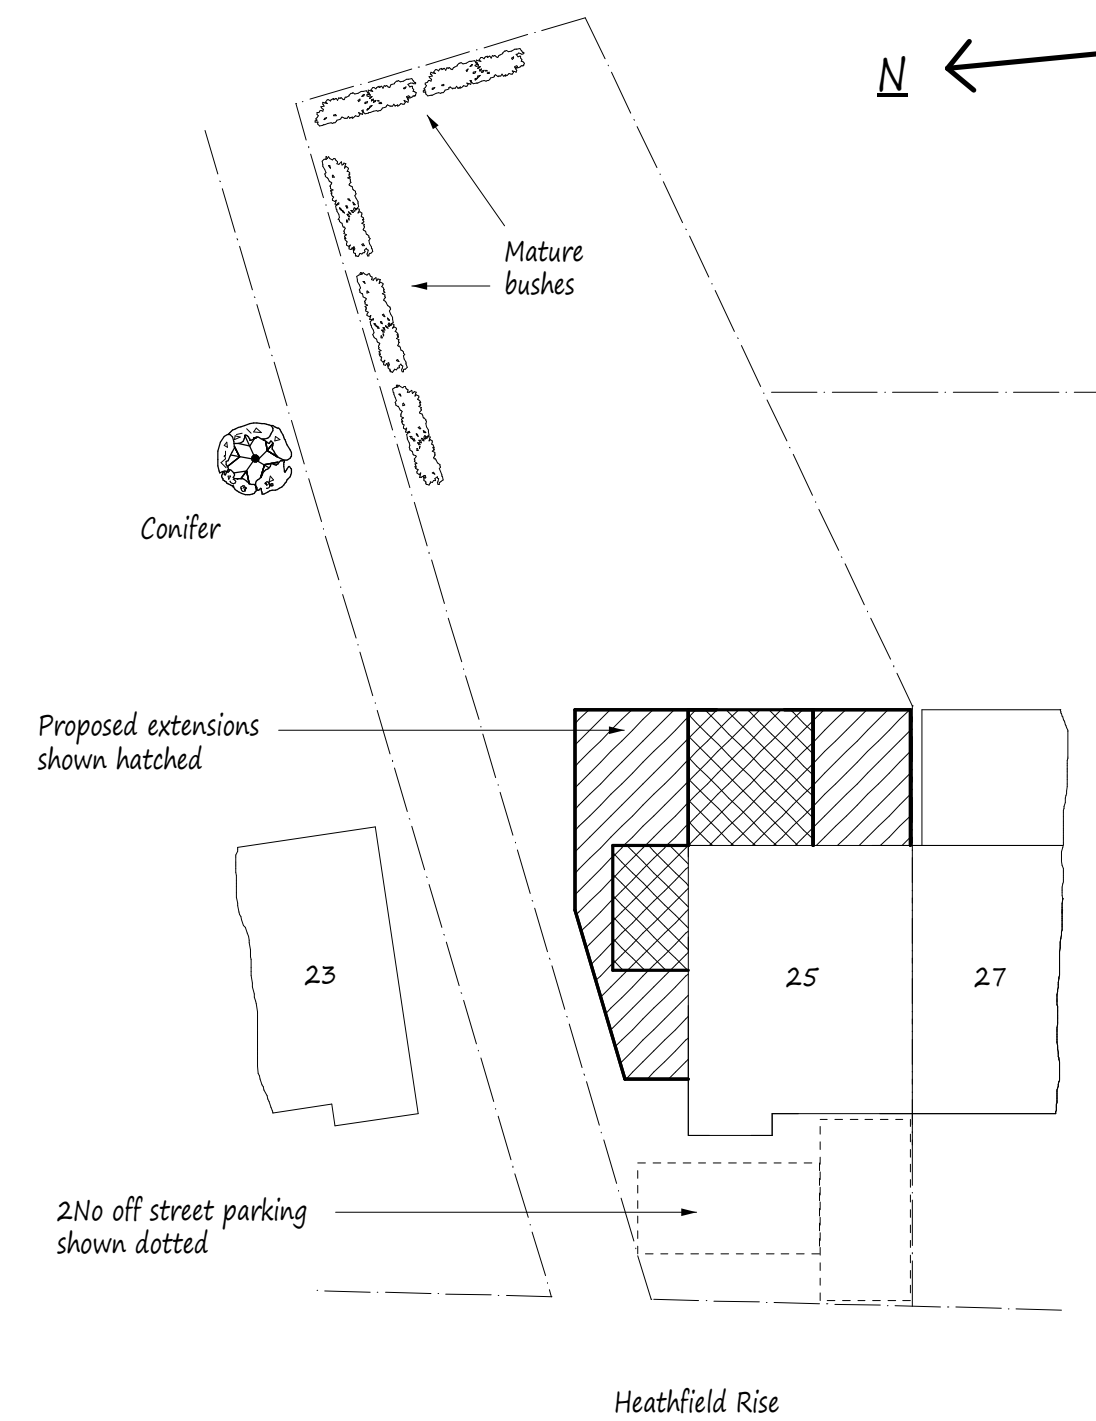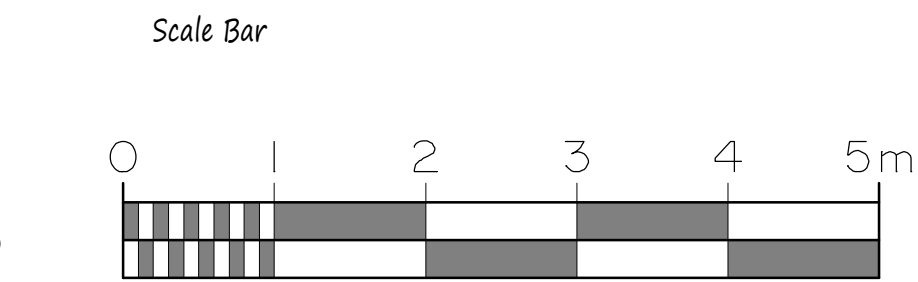


Site Plan scale 1:200

This drawing to be read in conjunction with Drg No 3414/O1

All Materials to Match Existing




Front Elevation

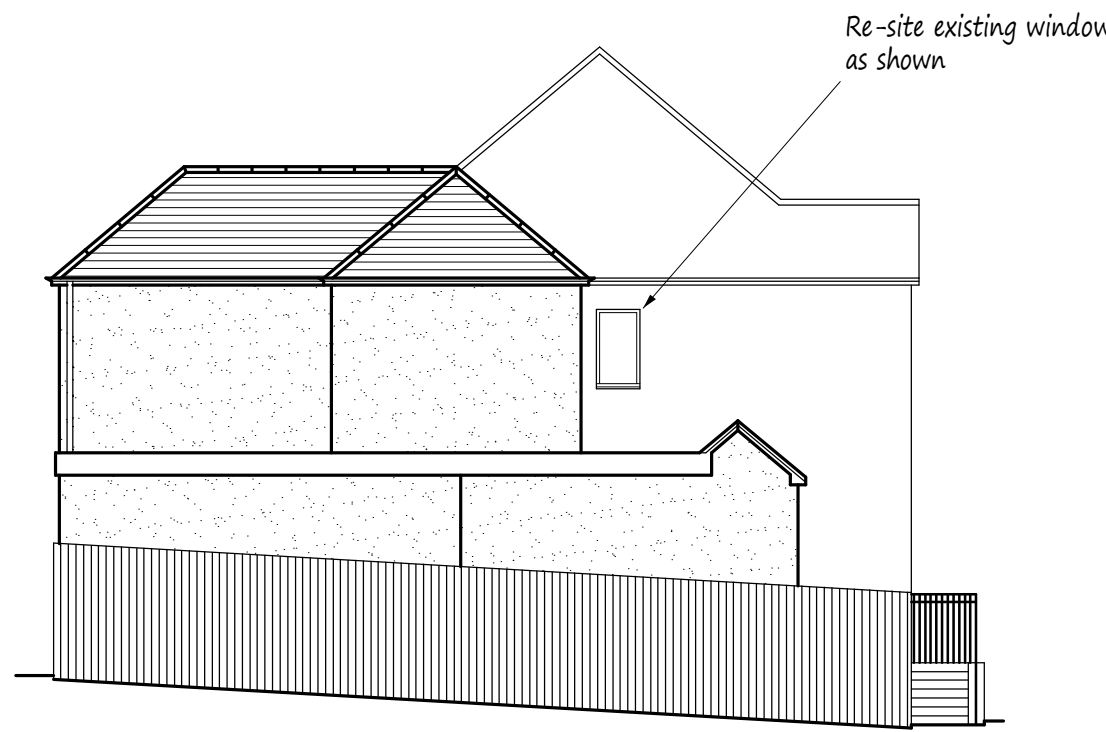

Side Elevation



Rear Elevation

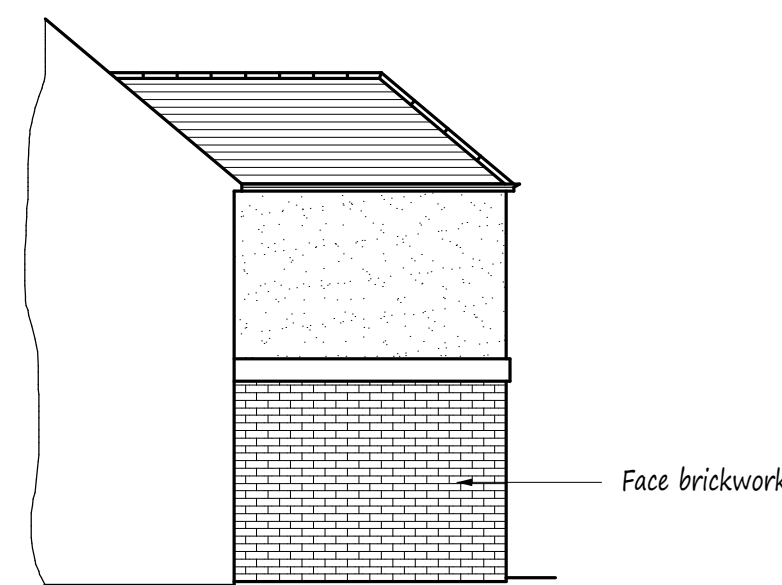

Side Elevation

A		
	Date	Revisions
Copyright		
G.E. Pottle & Co.		
Building Design &		
Management Services		
Suite B		
128 Manor Way		
Ruislip		
Middlesex		
HA4 8HR		
Tel: 01895 622800		
Fax: 01895 622900		
www.planning-pottle.co.uk		
Client		
Mr & Mrs Connick		
Job Title		
25 Heathfield Rise		
Ruislip		
Middlesex		
Drawing Title		
Proposed Part Two Storey, Part		
Single Storey Side and Rear		
Extensions.		
Scale		
1:50. 100. 200		
Date		Drawn by
August 2014		MDP
Drg No.		
3414/02		