


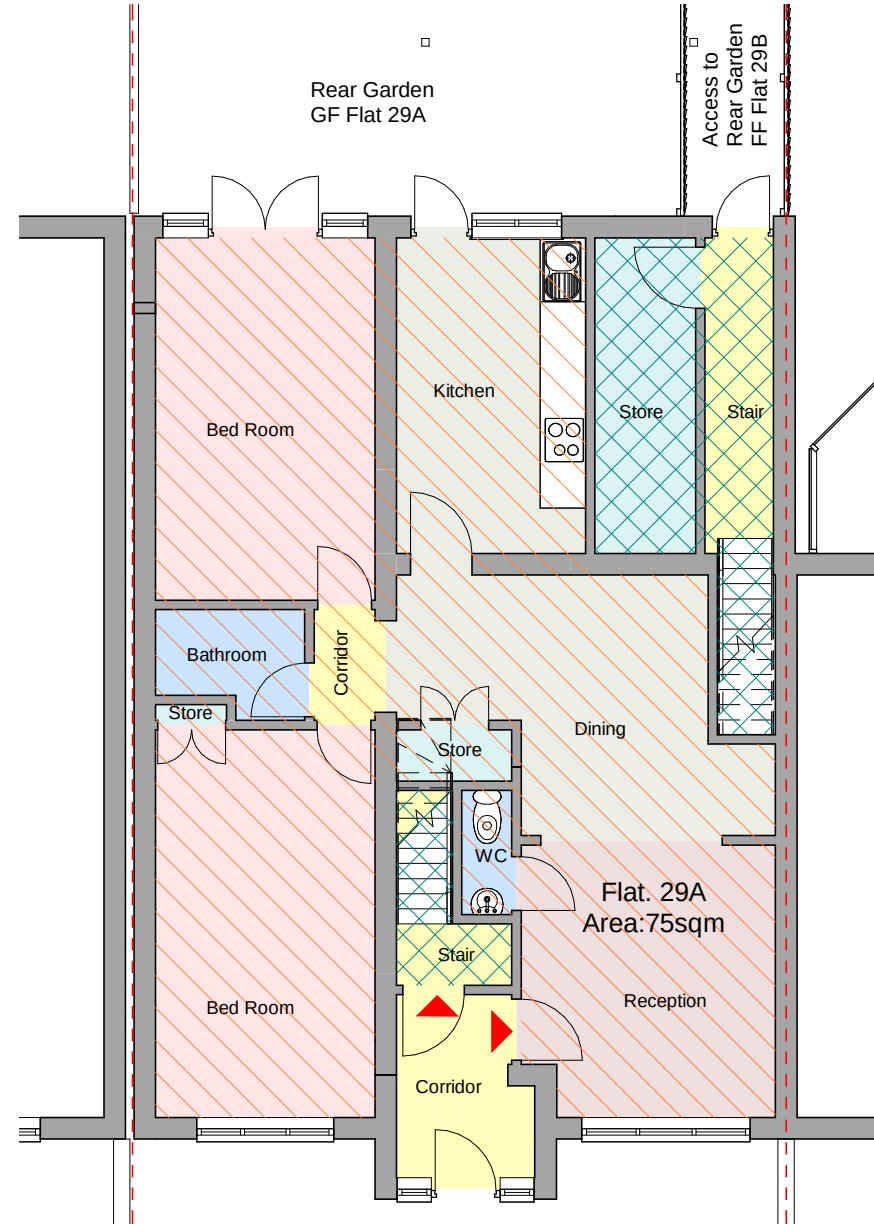


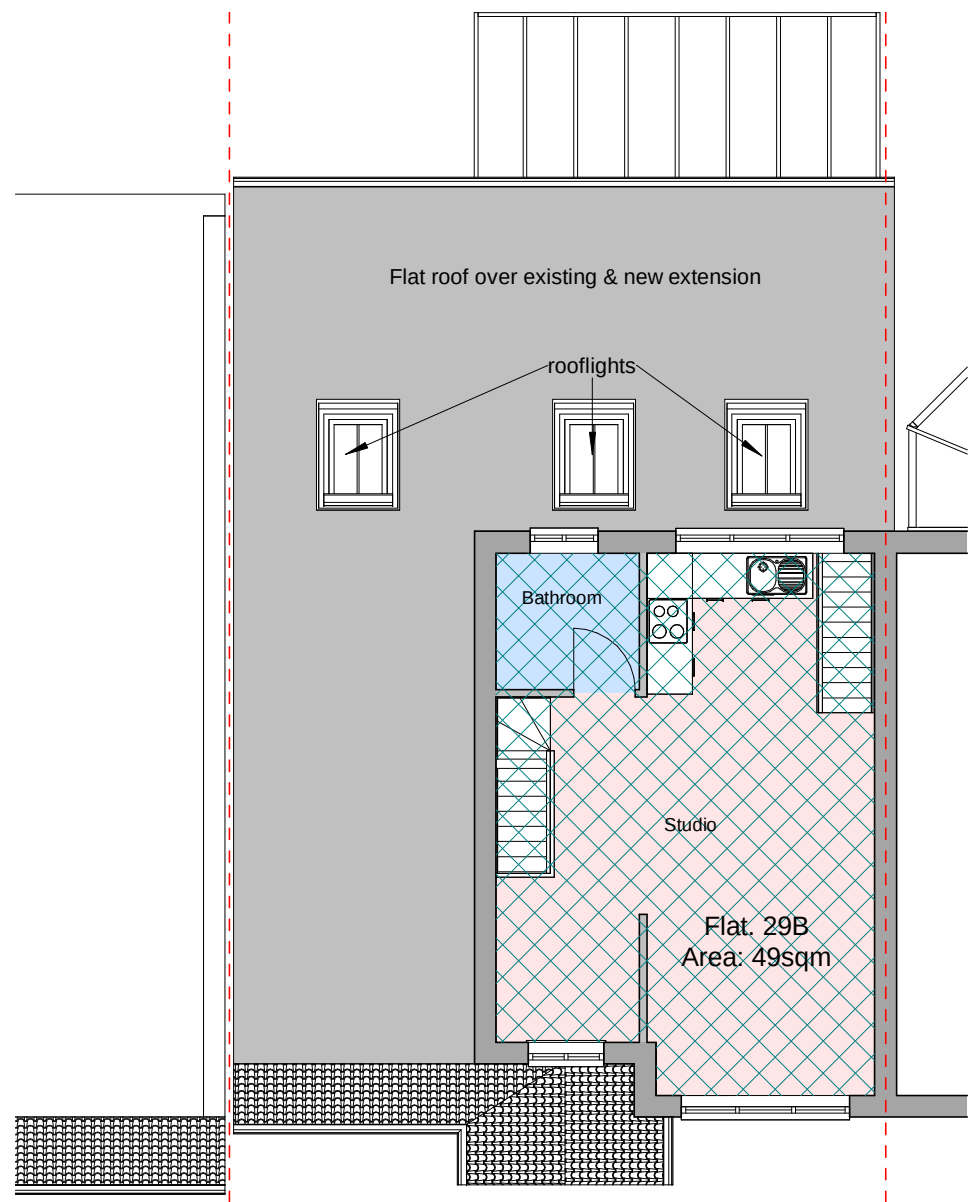

1 Ground Floor
2005-A-301 1 : 100

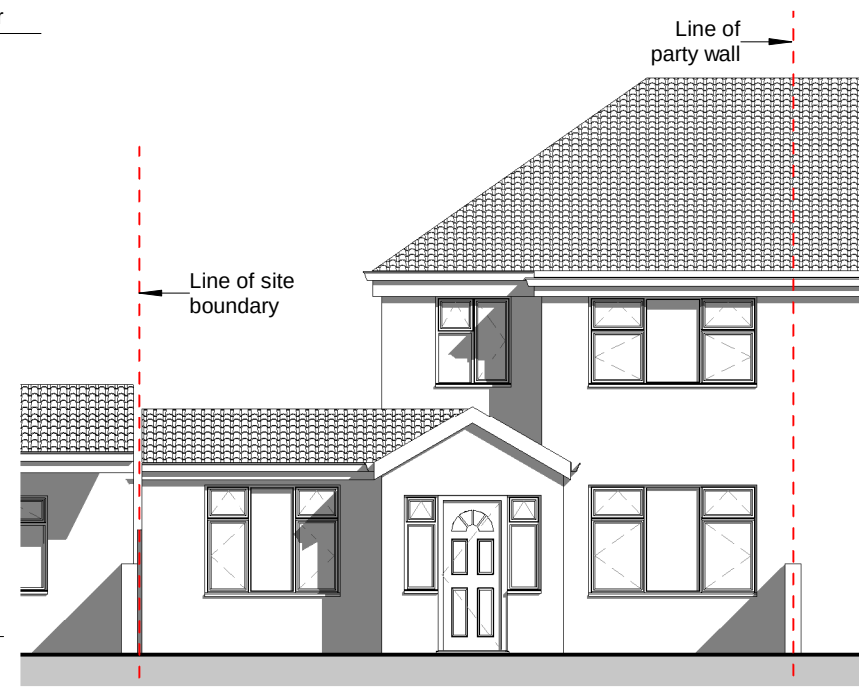

2 First Floor
2005-A-301 1 : 100

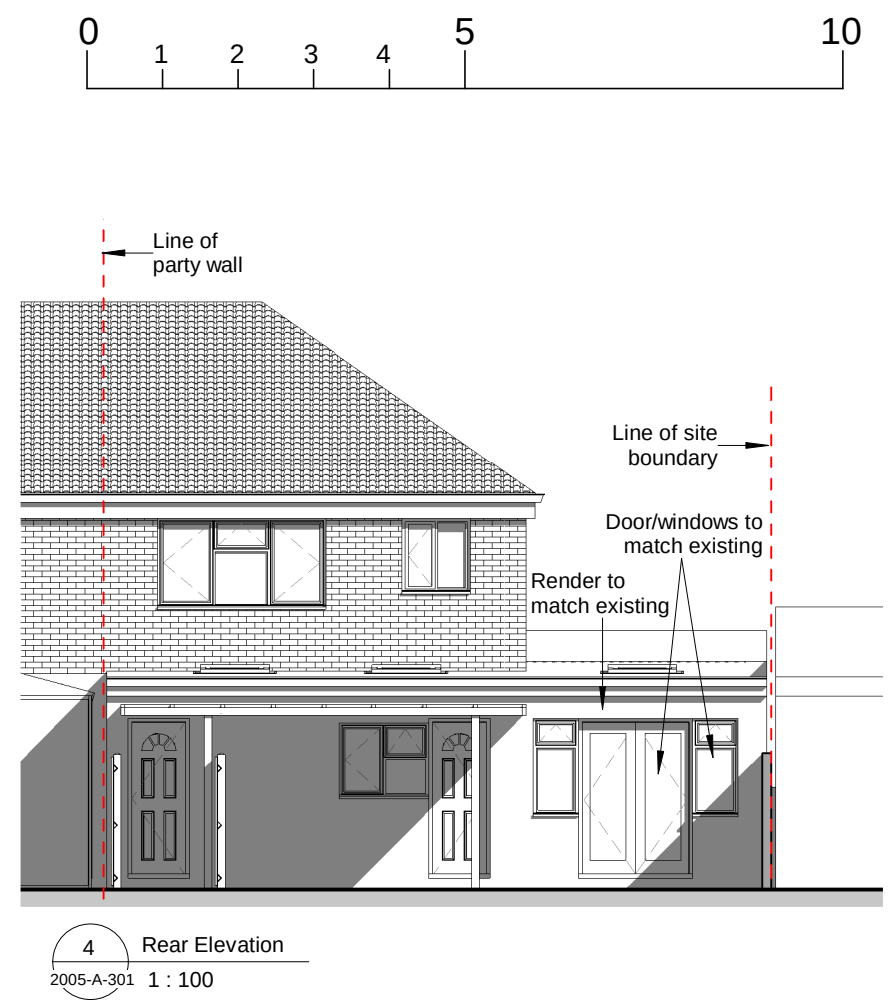


3 Front Elevation
2005-A-301 1 : 100

Flat 29A - 2b4p
Total - 75 sq.m

Flat 29B - 1b1p
Total - 49 sq.m

5 Side Elevation (Proposed)
2005-A-301 1 : 100

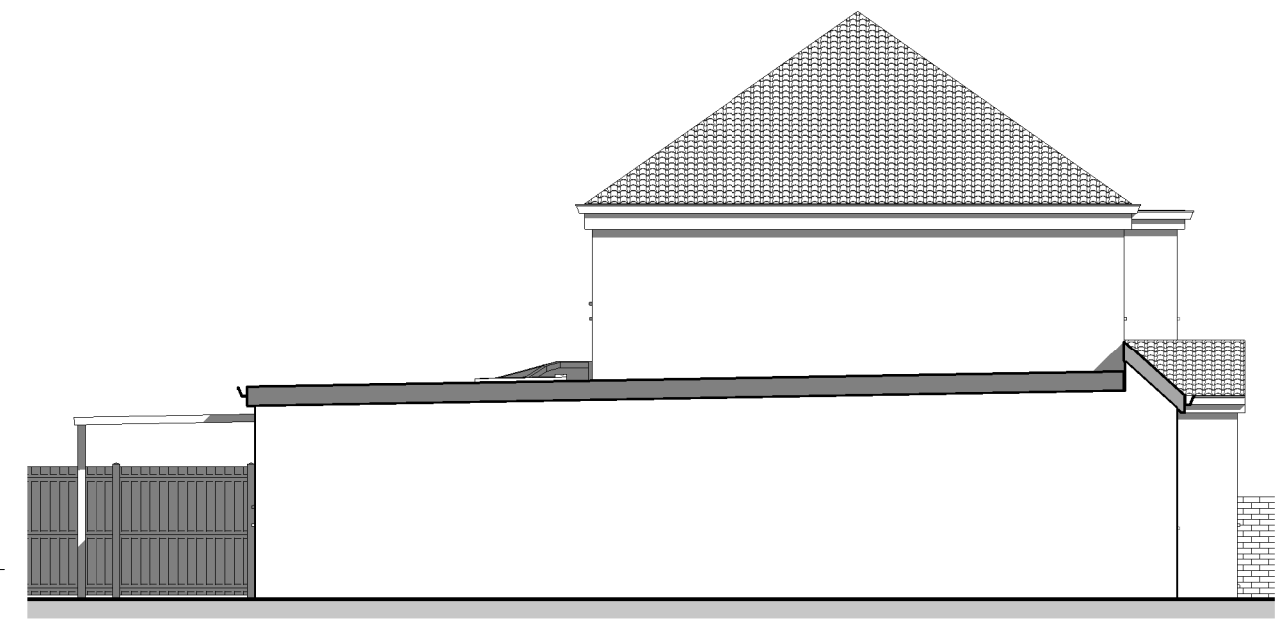

Rev. No.	Description	Date	Project:
			Single Storey Rear Infill & Conversion of Dwelling into 2 Units
			Address: 29, Coronation Road, Hayes UB3 4JT
			Client: Mr. Jasmel Gill
			Title: Proposed Plans and Elevations
			Project No: 20P0511-005
			Drg No: 2005-A-301
			Rev:
			Scale: 1 : 100
			@A3
			Date: 09/2020