


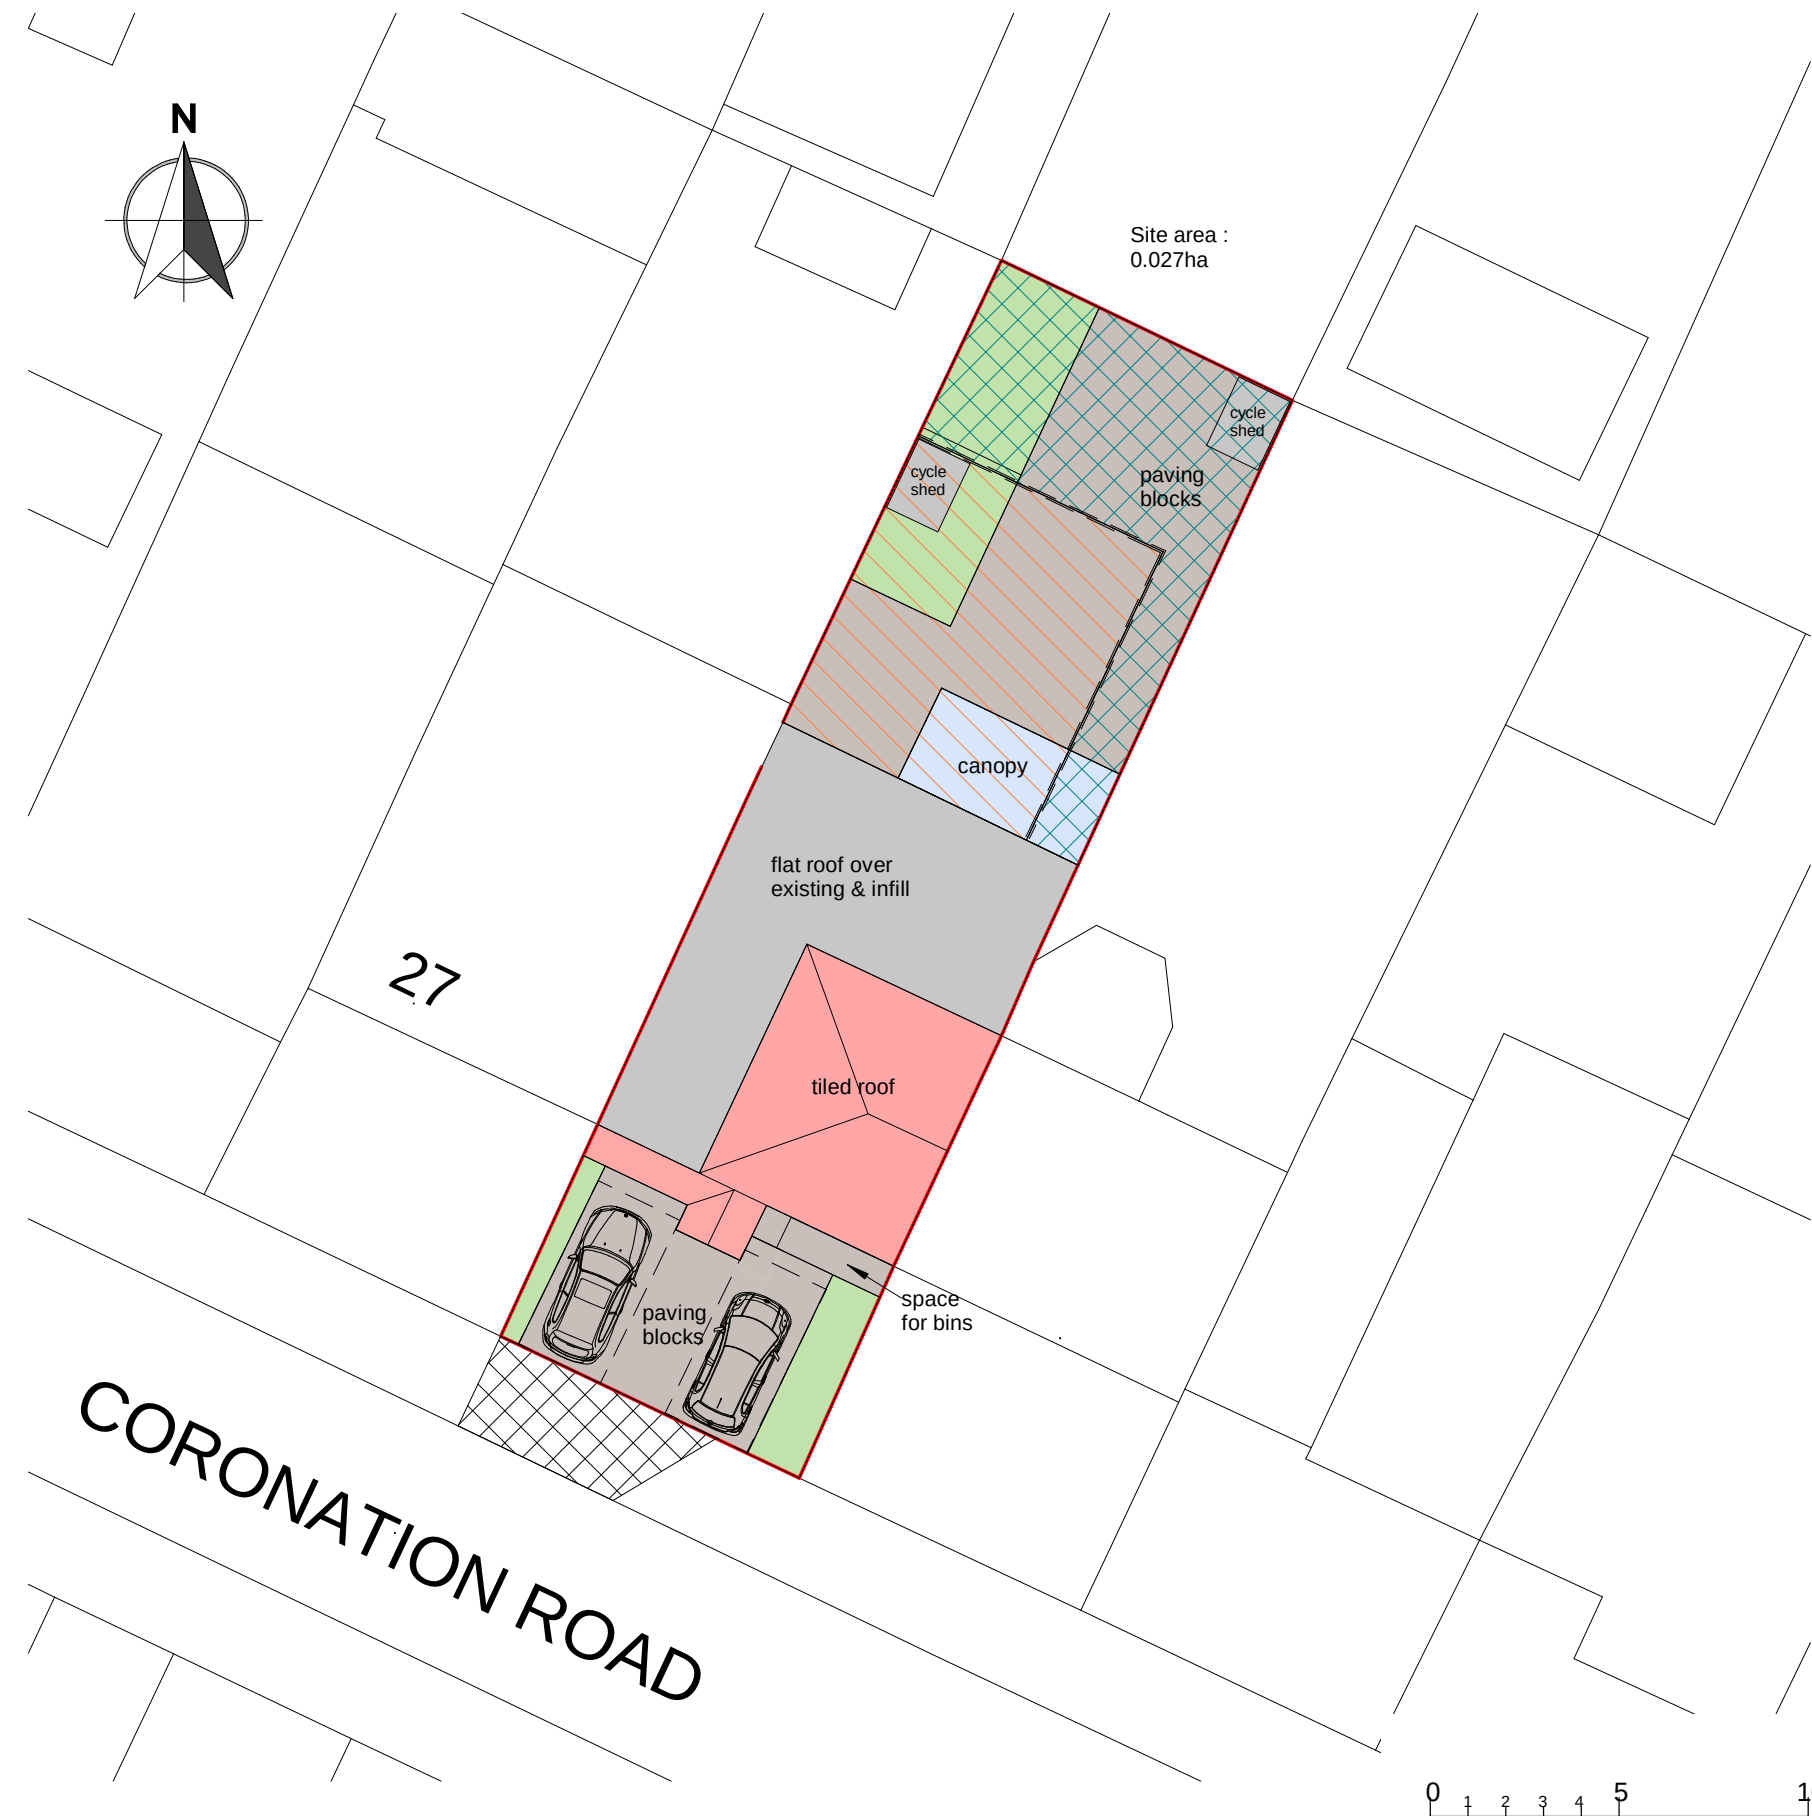

Ground Floor Flat 29A - 2b4p
Proposed amenity area (rear garden only ; excluding car park) - 61 sq.m

First Floor Flat 29B - 1b1p
Proposed amenity area (rear garden only) - 43sq.m (excluding passage)

Rev. No.	Description	Date			
			●	Project:	Single Storey Rear Infill & Conversion of Dwelling into 2 Units
			●	Address:	29, Coronation Road, Hayes UB3 4JT
			●	Client:	Mr. Jasmel Gill
			●	Title:	Proposed Site Plan
			●	Project No:	20P0511-005
			●	Drg No:	2005-L-101
			●	Rev:	
			●	Scale:	1 : 200
			●	@A3	
			●	Date:	September 2018