



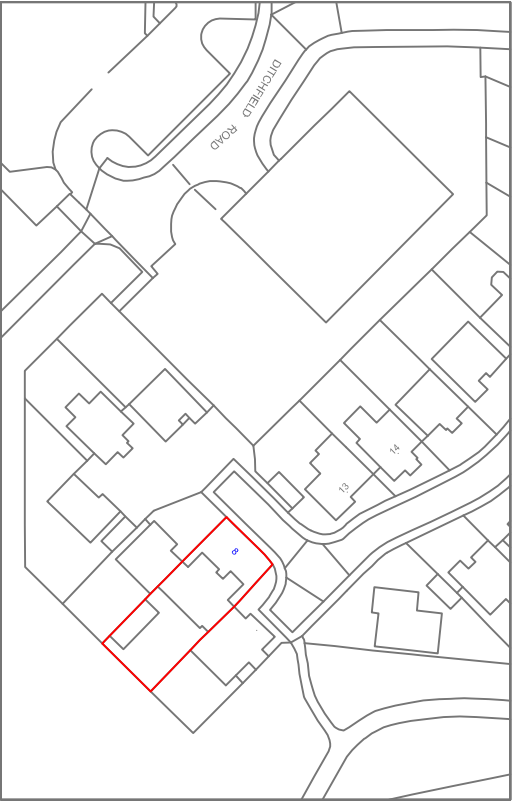

0 10 20 30 40 50
SCALE 1:1250 Metres

©Crown Copyright and database rights 2016 OS 100019980

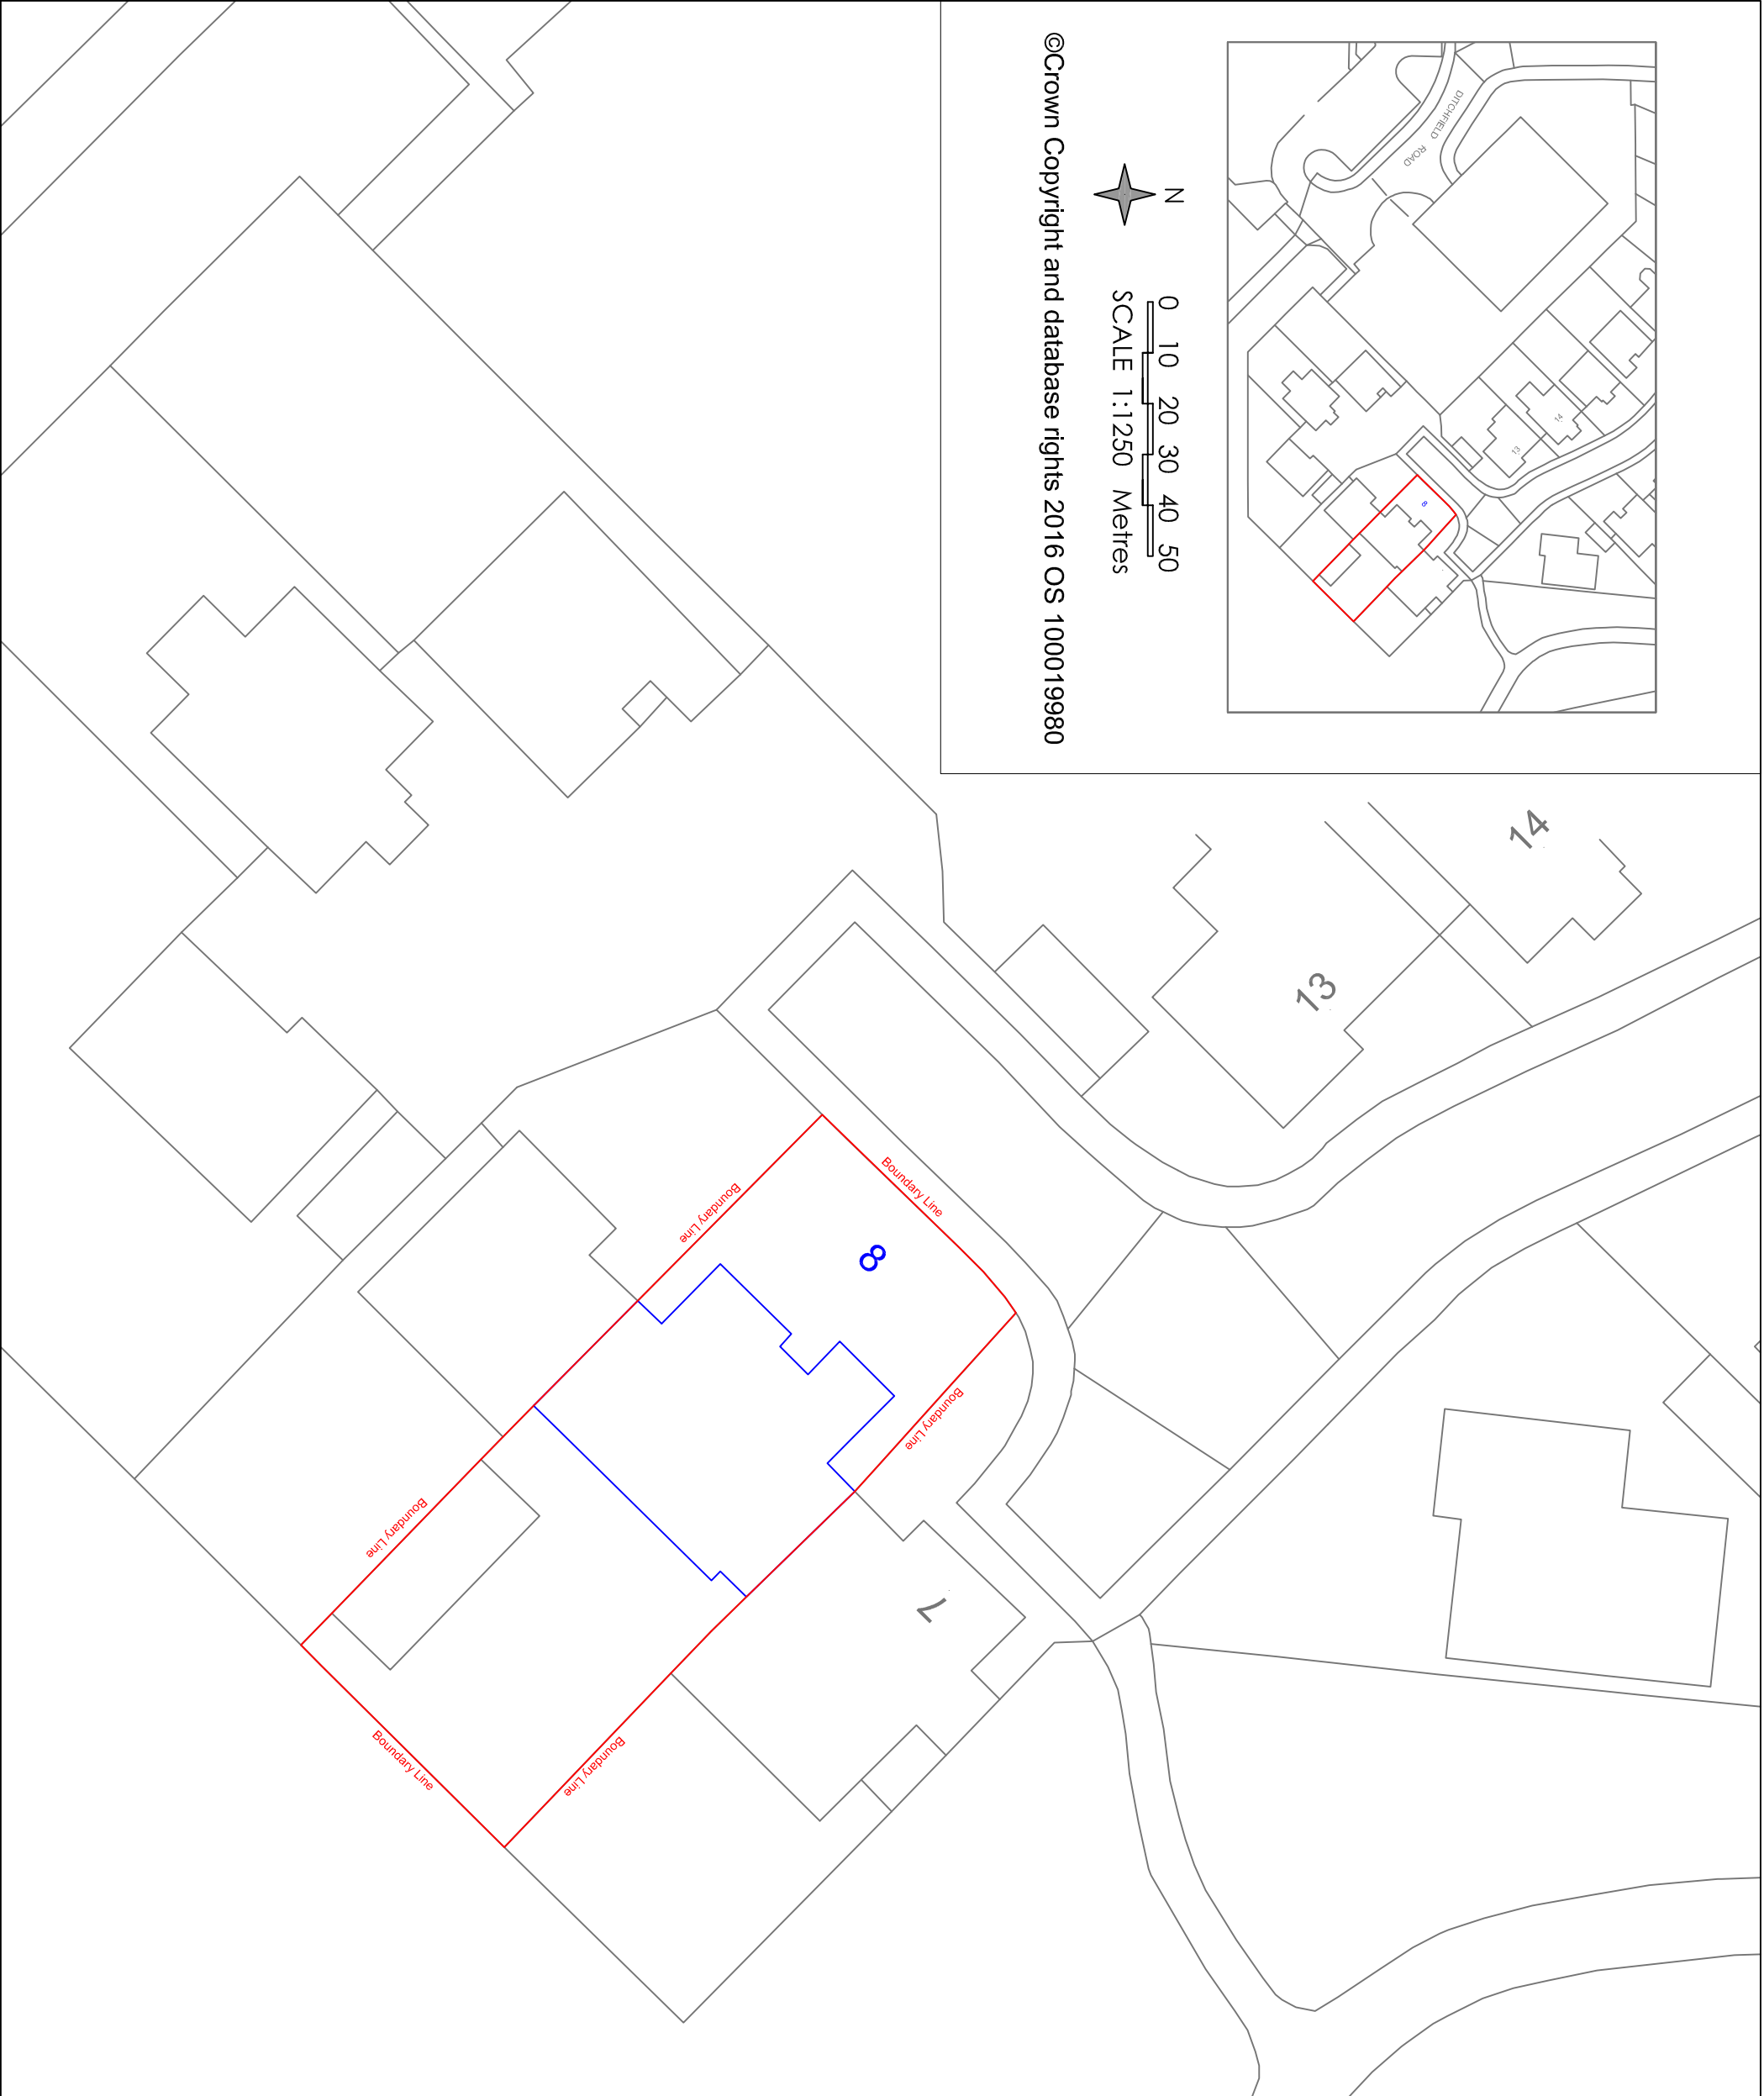

8SW/ENG/PP/01

Scale at A3 : 1:1250 and 1:250

Dw	MEH	App	Rev
Chk		Date	Date

8 Stone Way
Hayes UB4 9RU

Site Plan



338A Regent's Park Road
Finchley, London N3 2LN

T: 020 8371 9861
E: info@engconsulting.co.uk
W: www.engconsulting.co.uk