



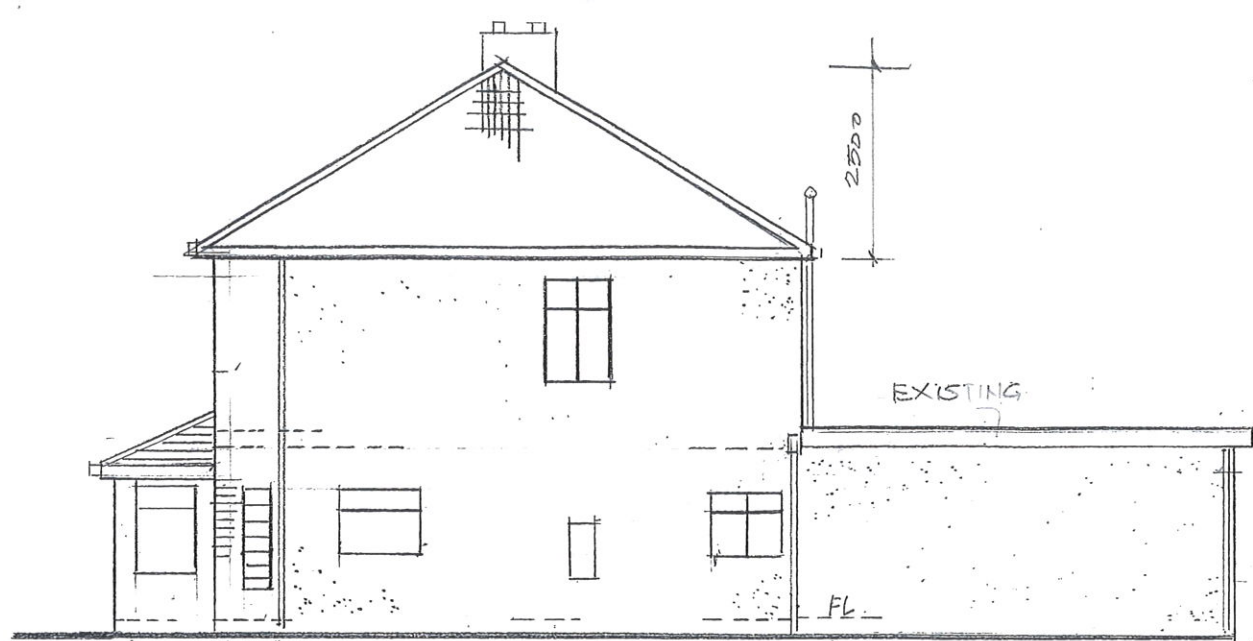


SIDE ELEVATION 1. AS EXISTING DRIVEWAY

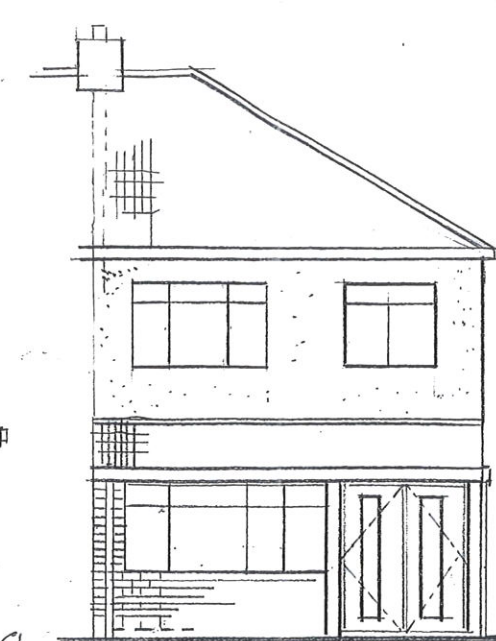


FRONT ELEVATION.
AS EXISTING.




REAR ELEVATION
AS EXISTING.

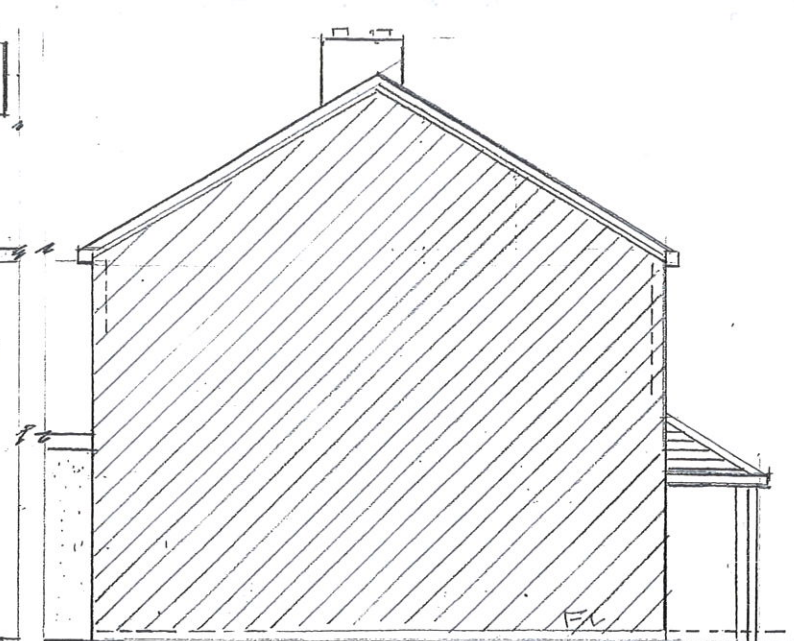


SIDE ELEVATION 2.
AS EXISTING

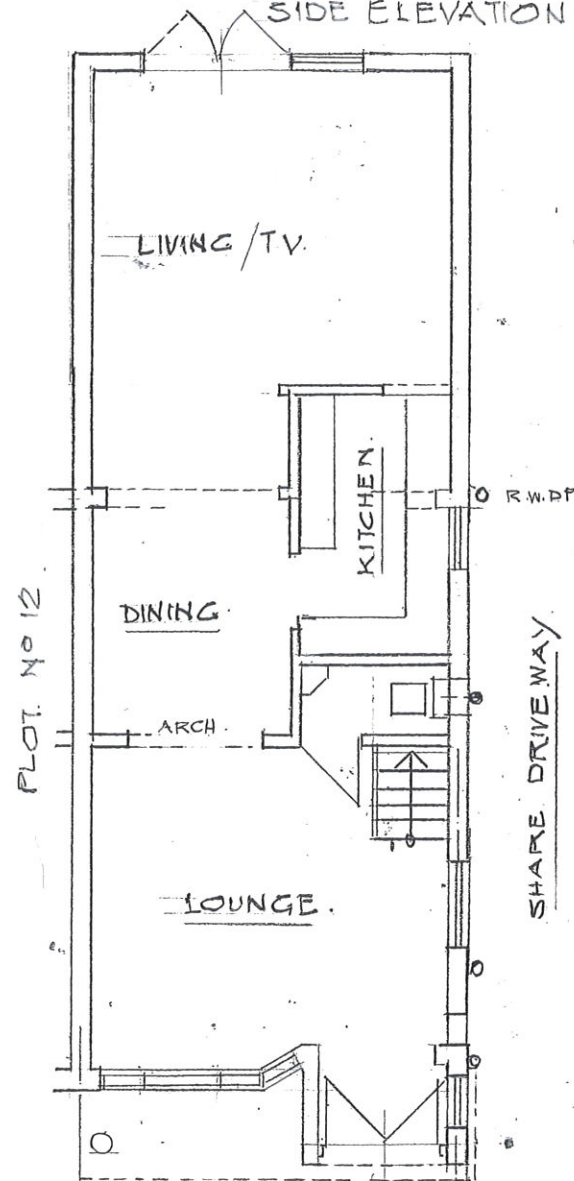

GROUND FLOOR PLAN.
AS EXISTING.

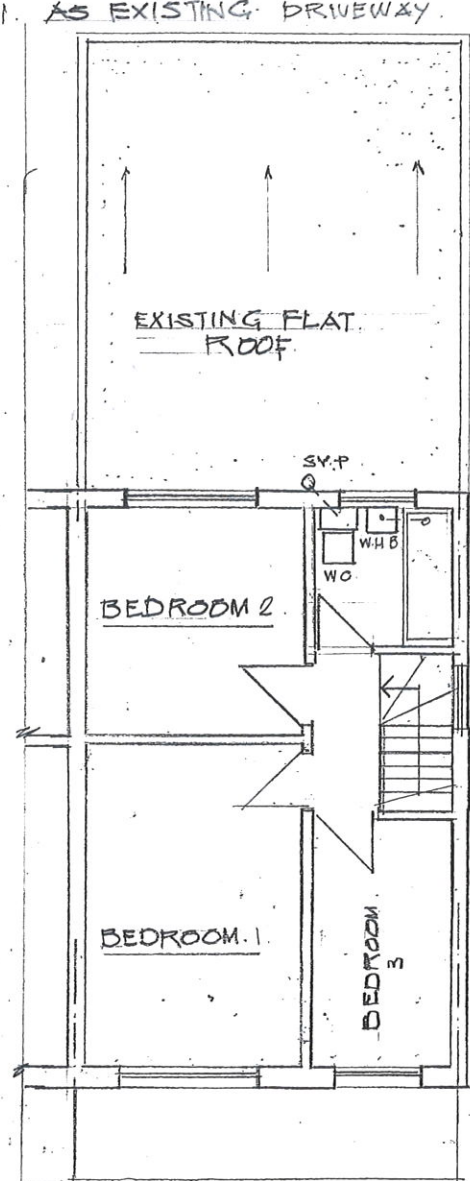

FIRST FLOOR PLAN.
AS EXISTING

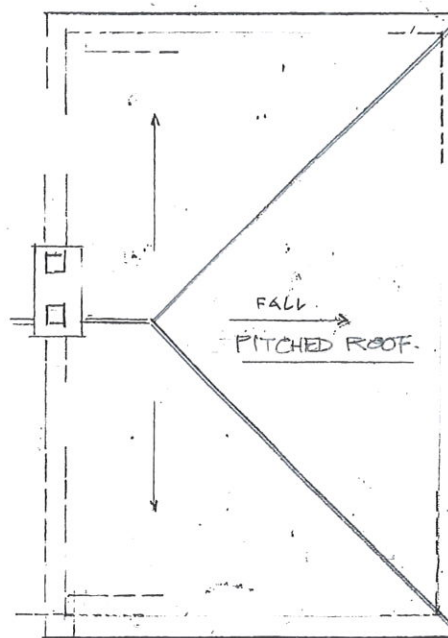

ROOF PLAN.
AS EXISTING



LOCATION PLAN.
PLOT NO 14.

CLIENT/ADDRESS

PROPOSED LOFT CONVERSION TO EXISTING SEMI-DETACHED HOUSE.
PLOT NO 14, CARLTON AVENUE, HAYES MIDDLESEX UB3 4AE, LONDON

SIGNATURE

DATE

AGENTS

MICKEY PANESAR
5, BUCKLANS AVE, LANGLEY

SCALE: 1:100

DATE: 1/100

DRAWING NO

2019-1-1