





SIDE ELEVATION 1 FROM RIGHT AS PROPOSED

FRONT ELEVATION AS PROPOSED


REAR ELEVATION AS PROPOSED

SIDE ELEVATION 2 AS PROPOSED


LEGEND:  
 EXIST WORK  
 WORK TO DEMOLISH  
 PROPOSED WORK

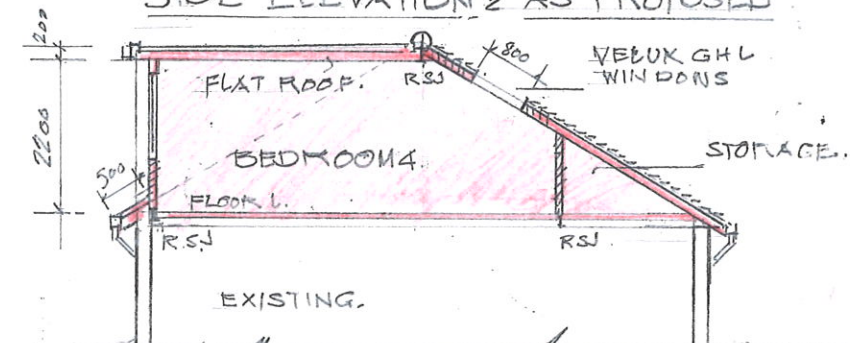 


PART DETAIL SECTION, LOFT

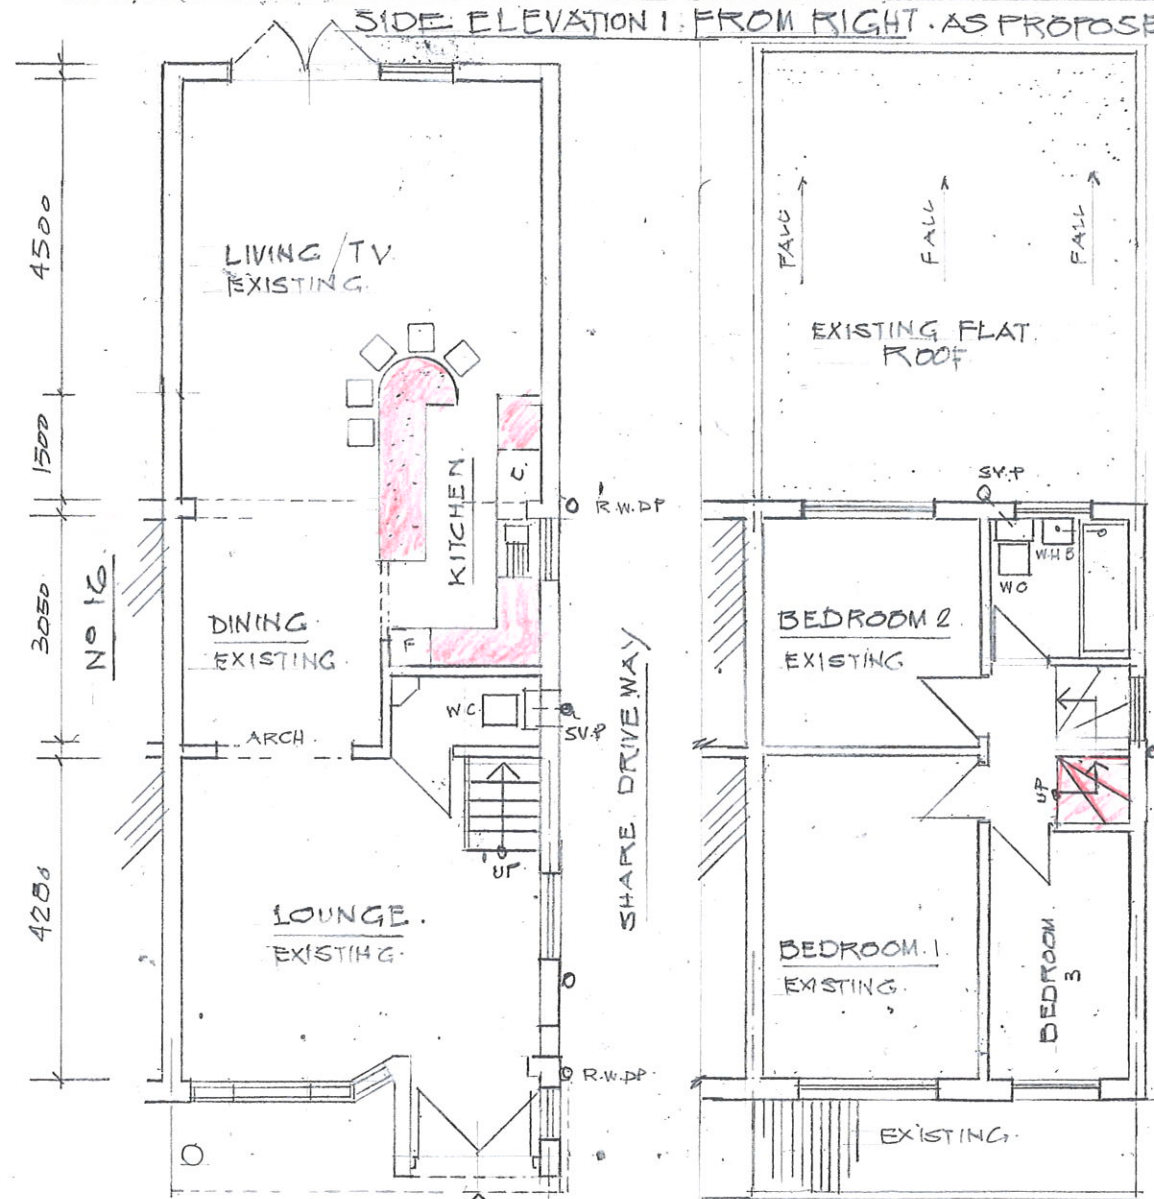


GROUND FLOOR PLAN AS EXISTING/PROPOSED

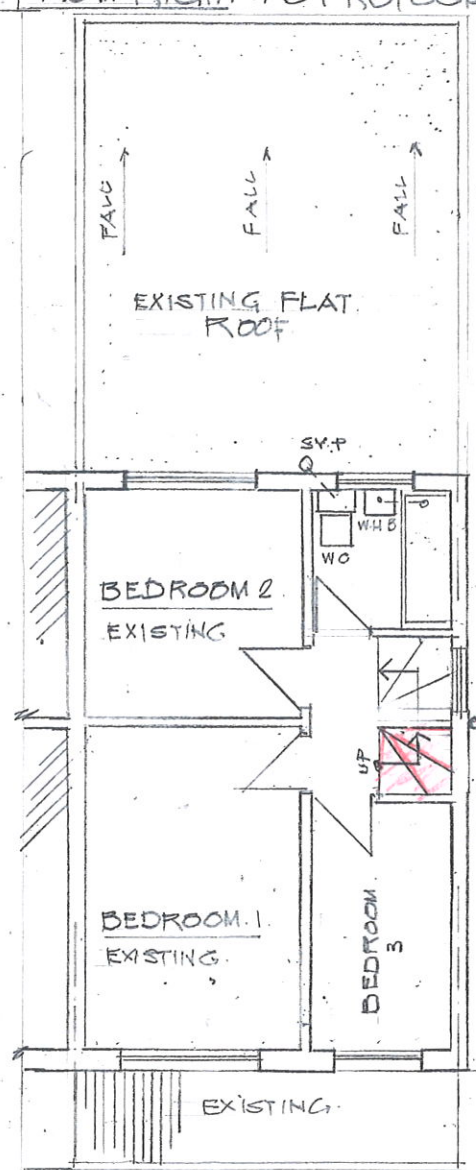


FIRST FLOOR PLAN AS EXISTING/PROPOSED

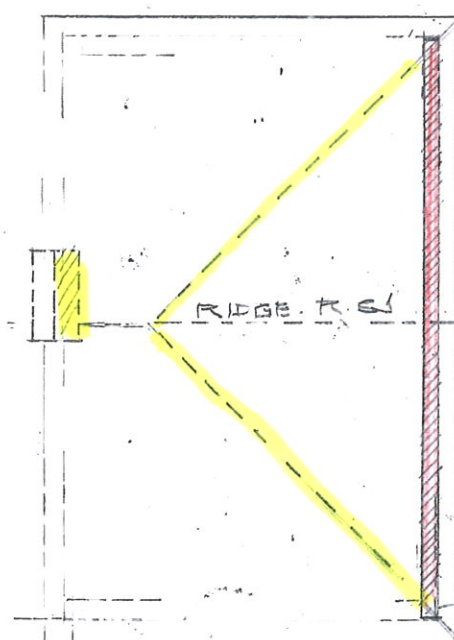

ROOF PLAN 1:100 EXISTING/PROPOSED

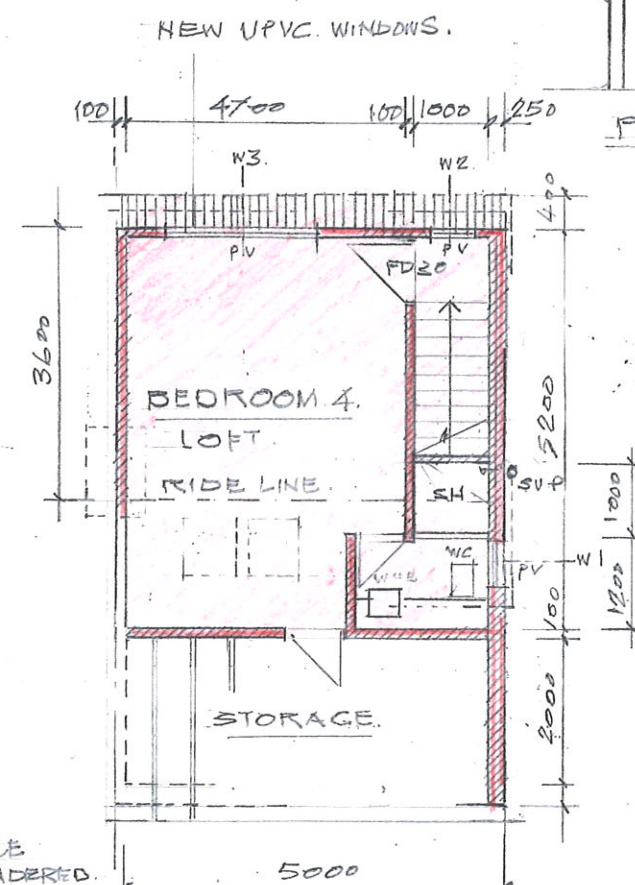

SECOND FLOOR - LOFT AS PROPOSED

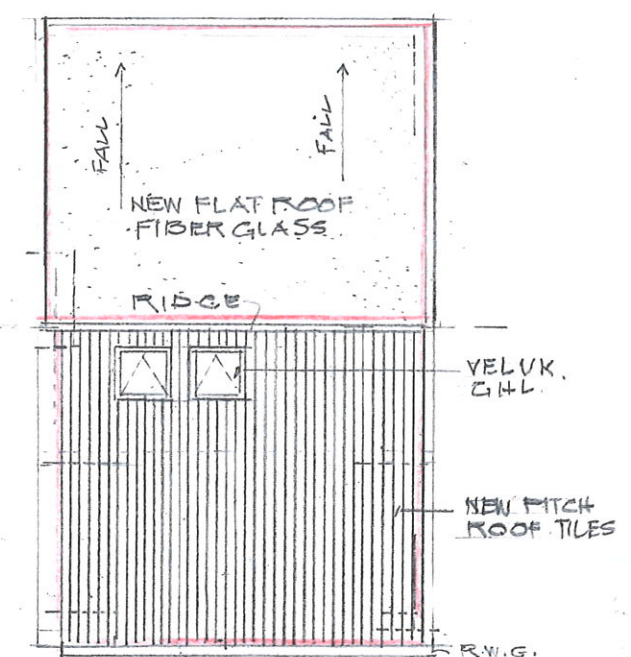

ROOF PLAN AS PROPOSED

CLIENT/ADDRESS

PROPOSED LOFT CONVERSION TO EXISTING SEMI-DETACHED HOUSE.  
 PLOT NO 14, CARLTON AVENUE, HAYES MIDDLESEX UB3 4AE, LONDON

CLIENTS SIG.

DATE

AGENTS

MICKEY PANESAR  
 5, BUCKLANS AVE, LANGLEY

SCALE: 1:100

DATE: 4 Jan 19

DRAWING NO

2019-1-2