





EXISTING FRONT ELEVATION




EXISTING REAR ELEVATION

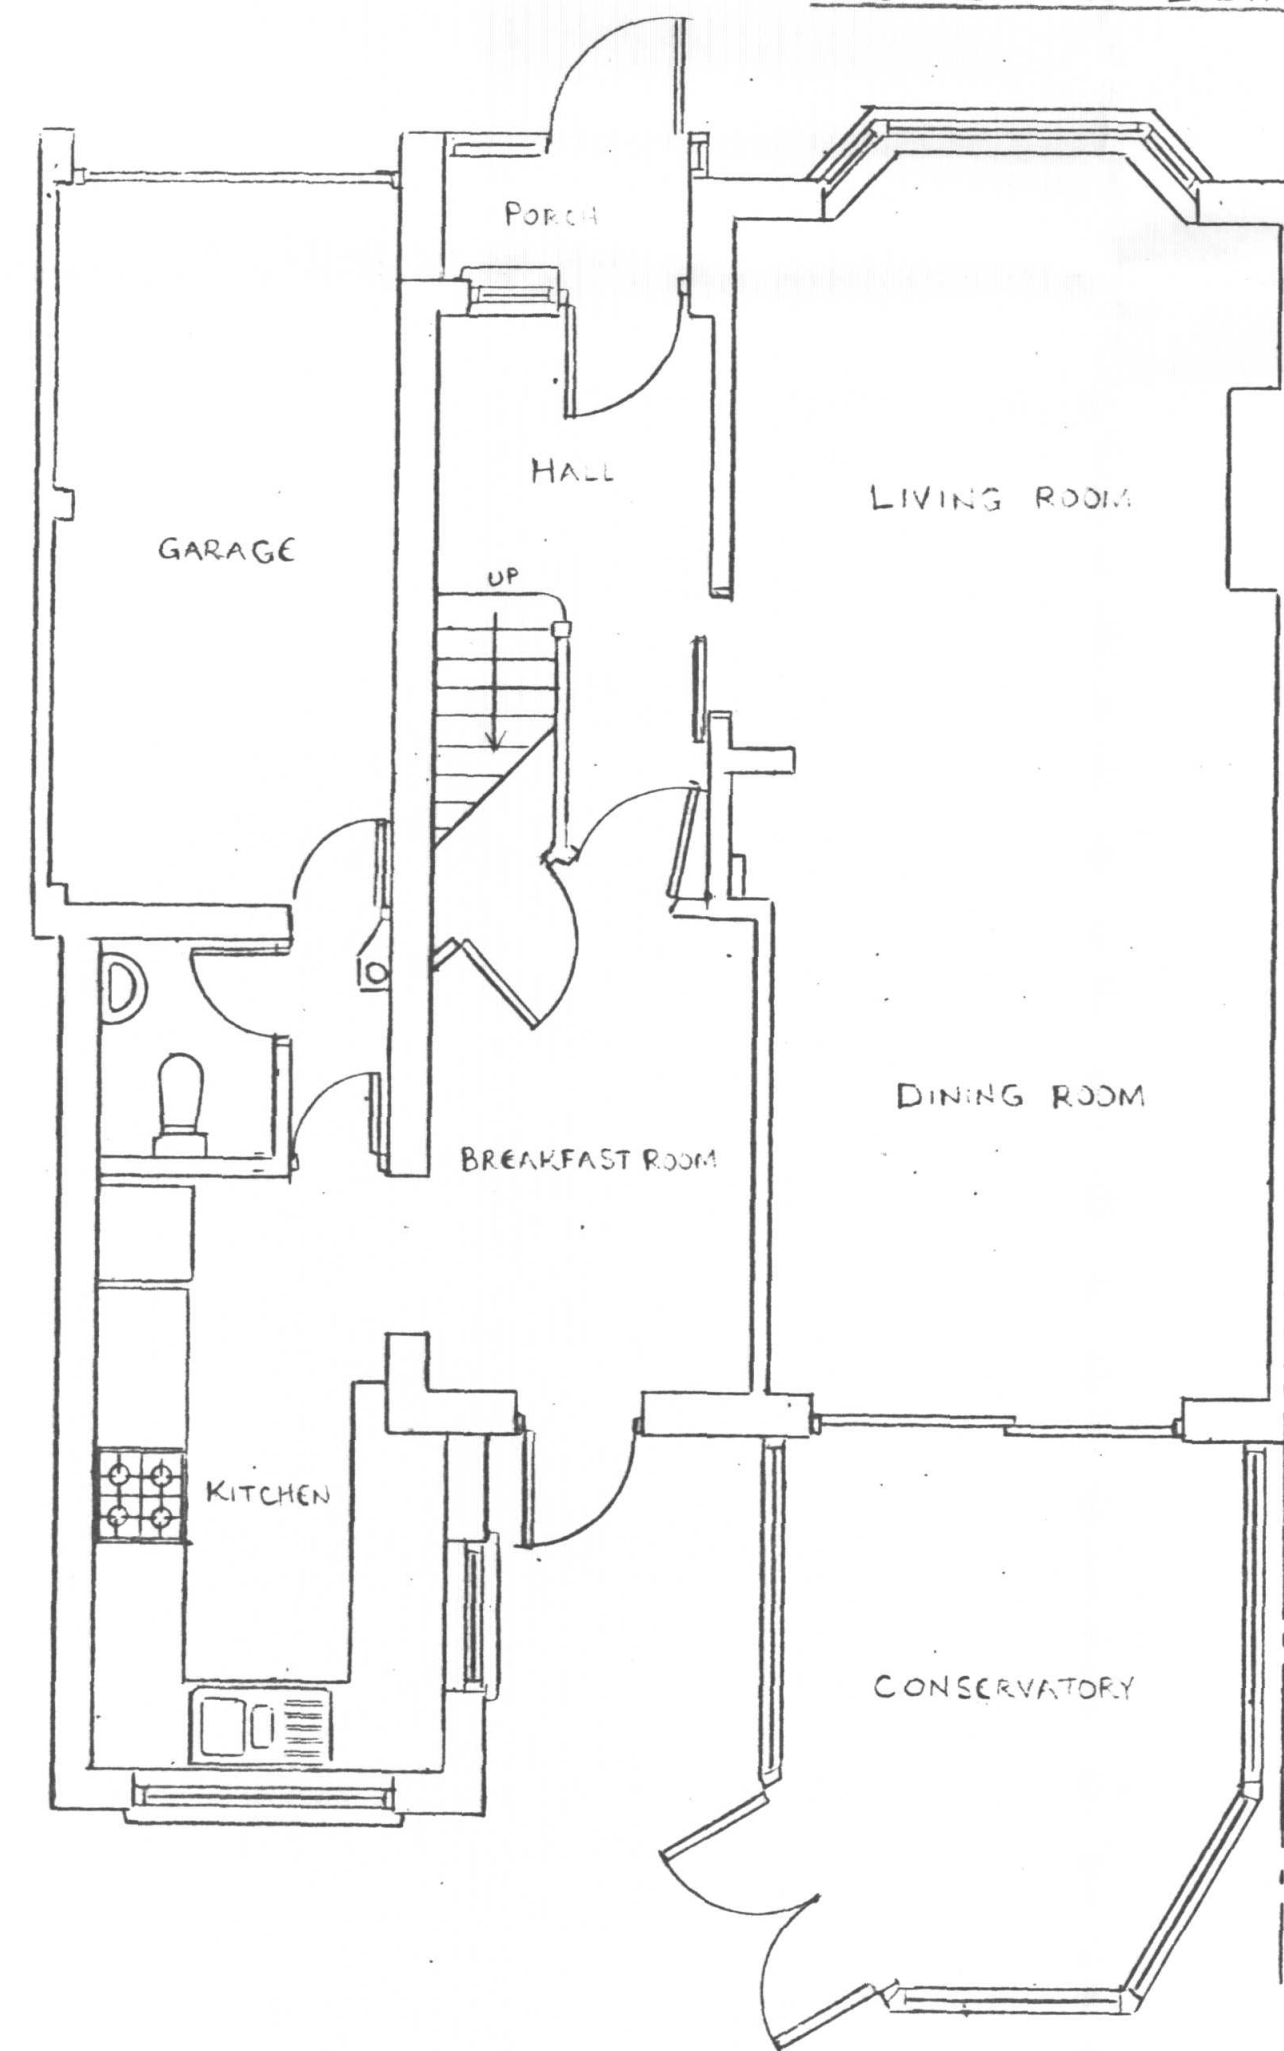

EXISTING GROUND FLOOR PLAN

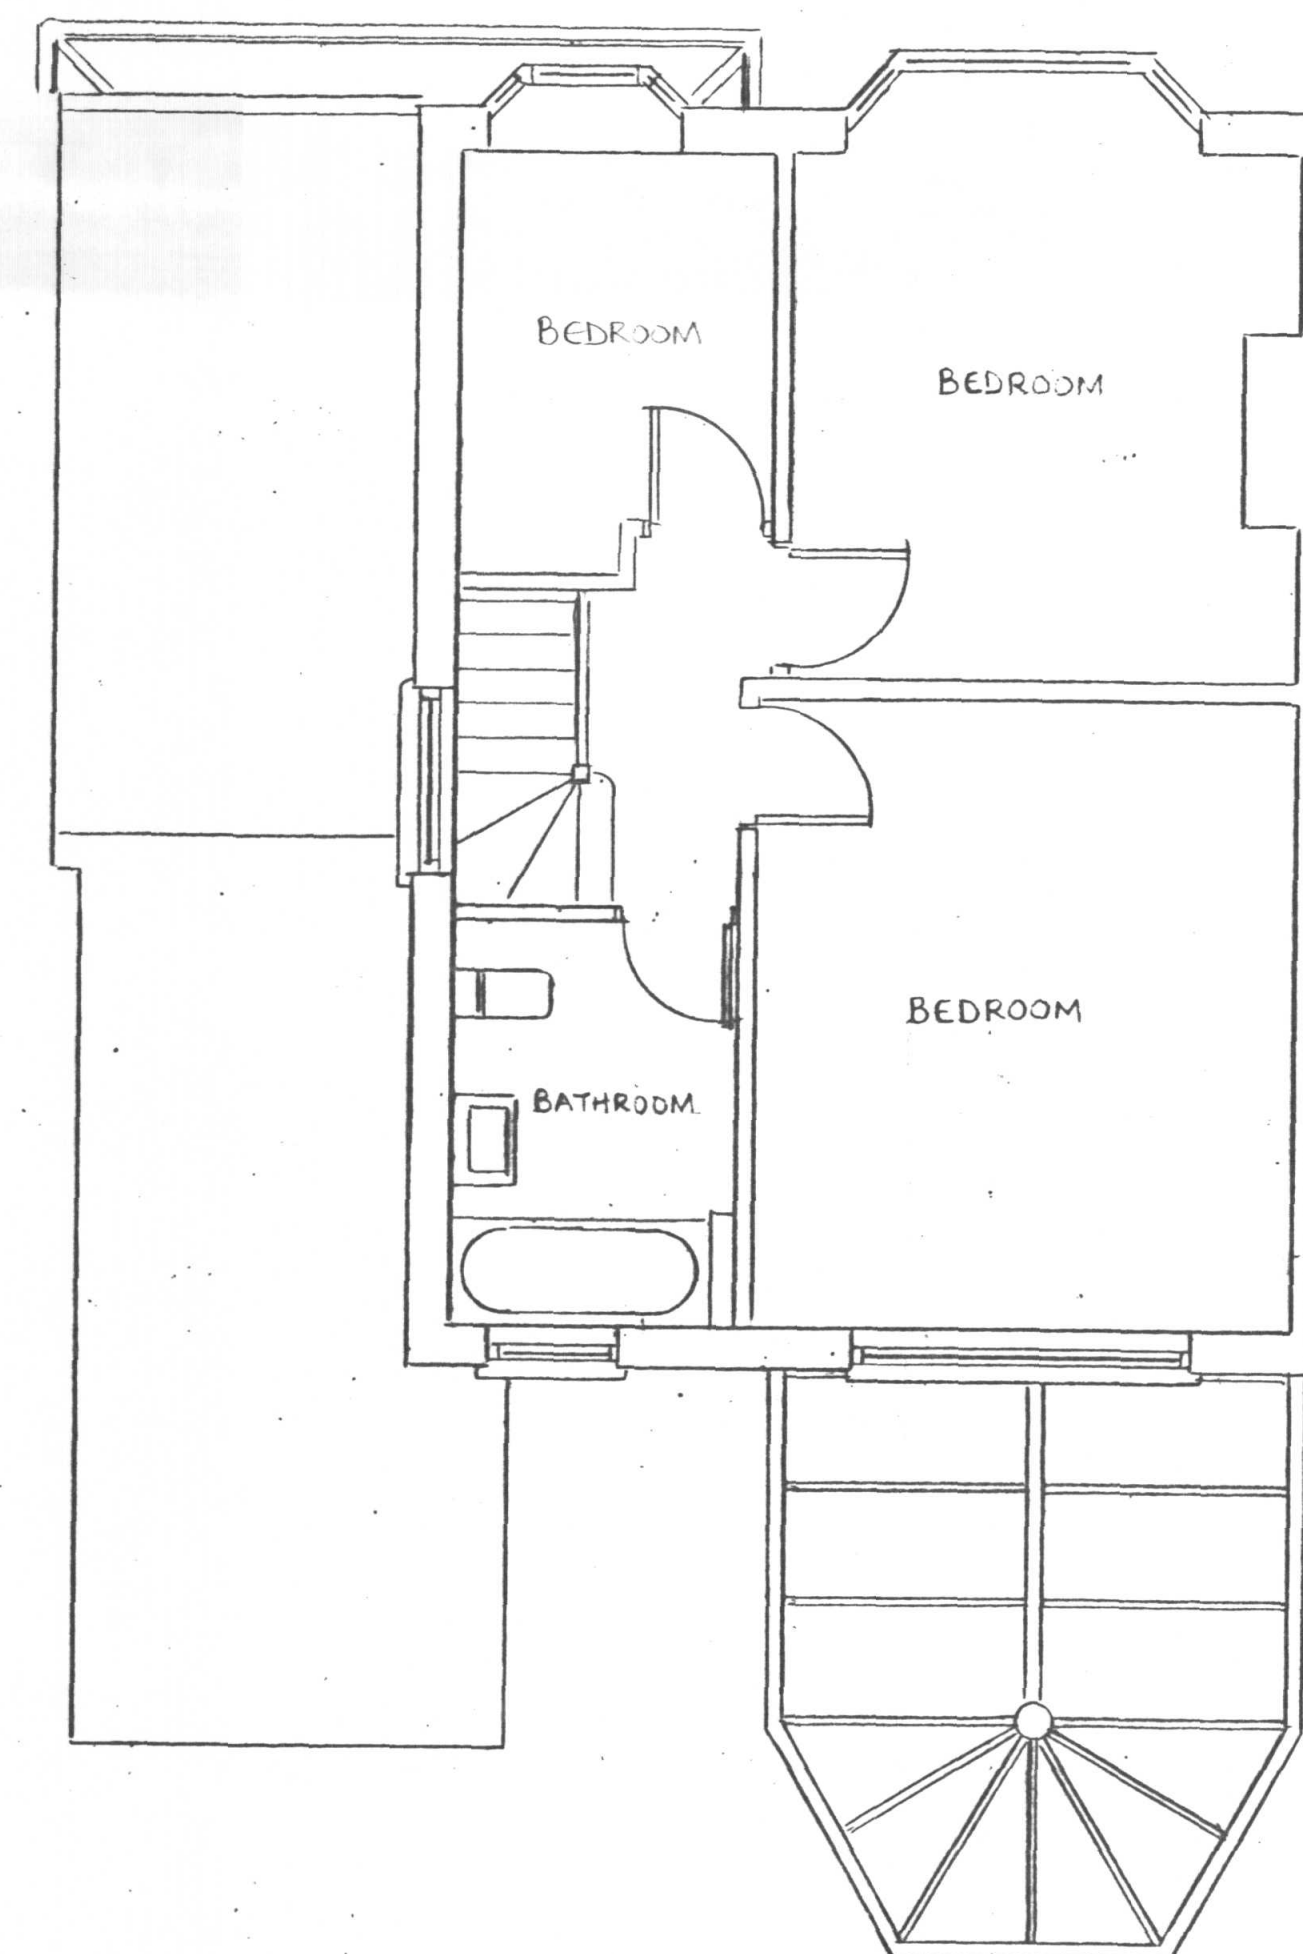

EXISTING FIRST FLOOR PLAN

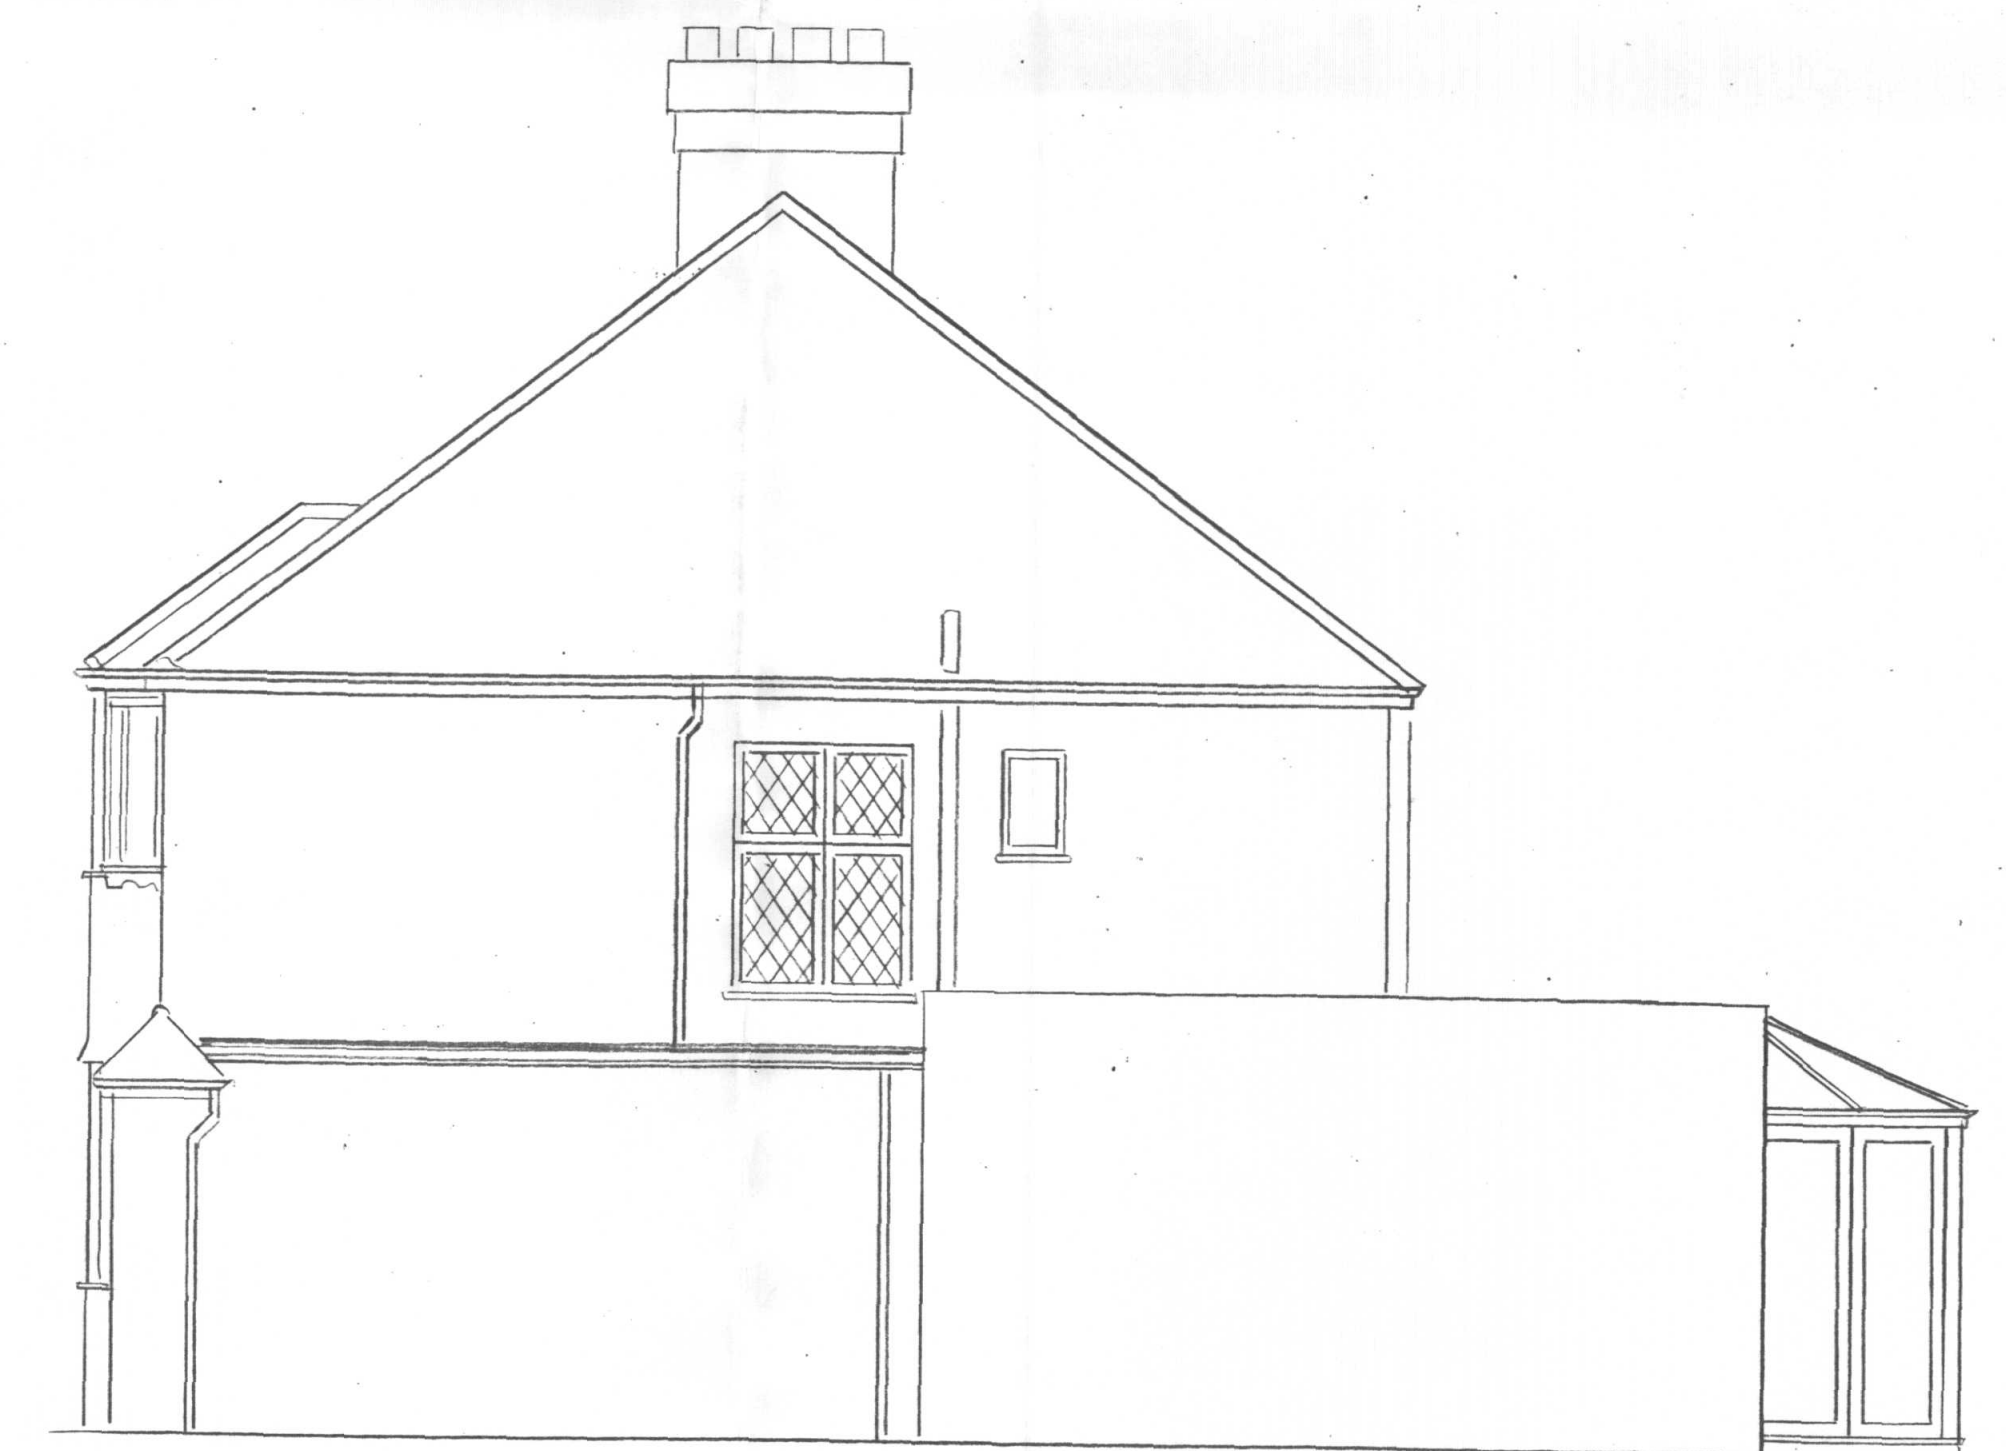

EXISTING SIDE ELEVATION



36 WINDERMERE AVENUE RUISLIP, MIDDLESEX, HA4 9RF	
DRAWN BY C. MCKENZIE LTD 020 8863 7957	SCALE 1:50 DATE NOVEMBER 2015
DRAWING NO. CHM / 3564 / A1 SHEET 3	REV