



24. WHOLESOME WATER AND HEATED WHOLESOME WATER
PART G1 / G3 - THERE MUST BE SUITABLE INSTALLATION FOR THE PROVISION OF WHOLESOME WATER AND HEATED WHOLESOME WATER TO ANY PLACE WHERE DRINKING WATER IS DRAWN OFF, ANY WASH HAND BASIN OR SHOWER. THE WATER IS CONSIDERED TO BE WHOLESOME IF IT IS PROVIDED BY A STATUTORY WATER UNDERTAKER OR LICENSED WATER SUPPLIER OR BY A SOURCE COMPLYING WITH THE PRIVATE WATER SUPPLY REGULATION 2009


BEAM TO BEAM CONNECTION

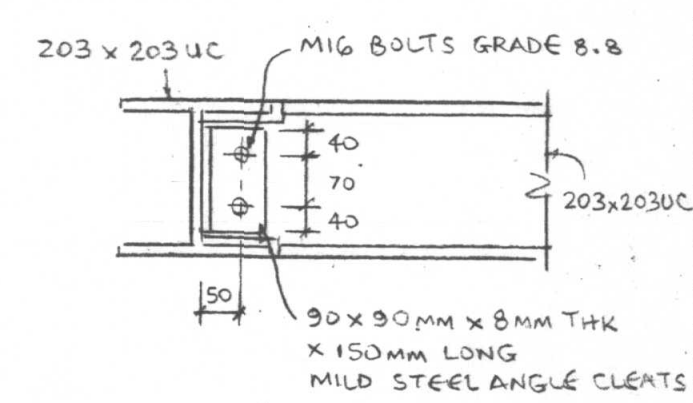


PROPOSED FRONT ELEVATION

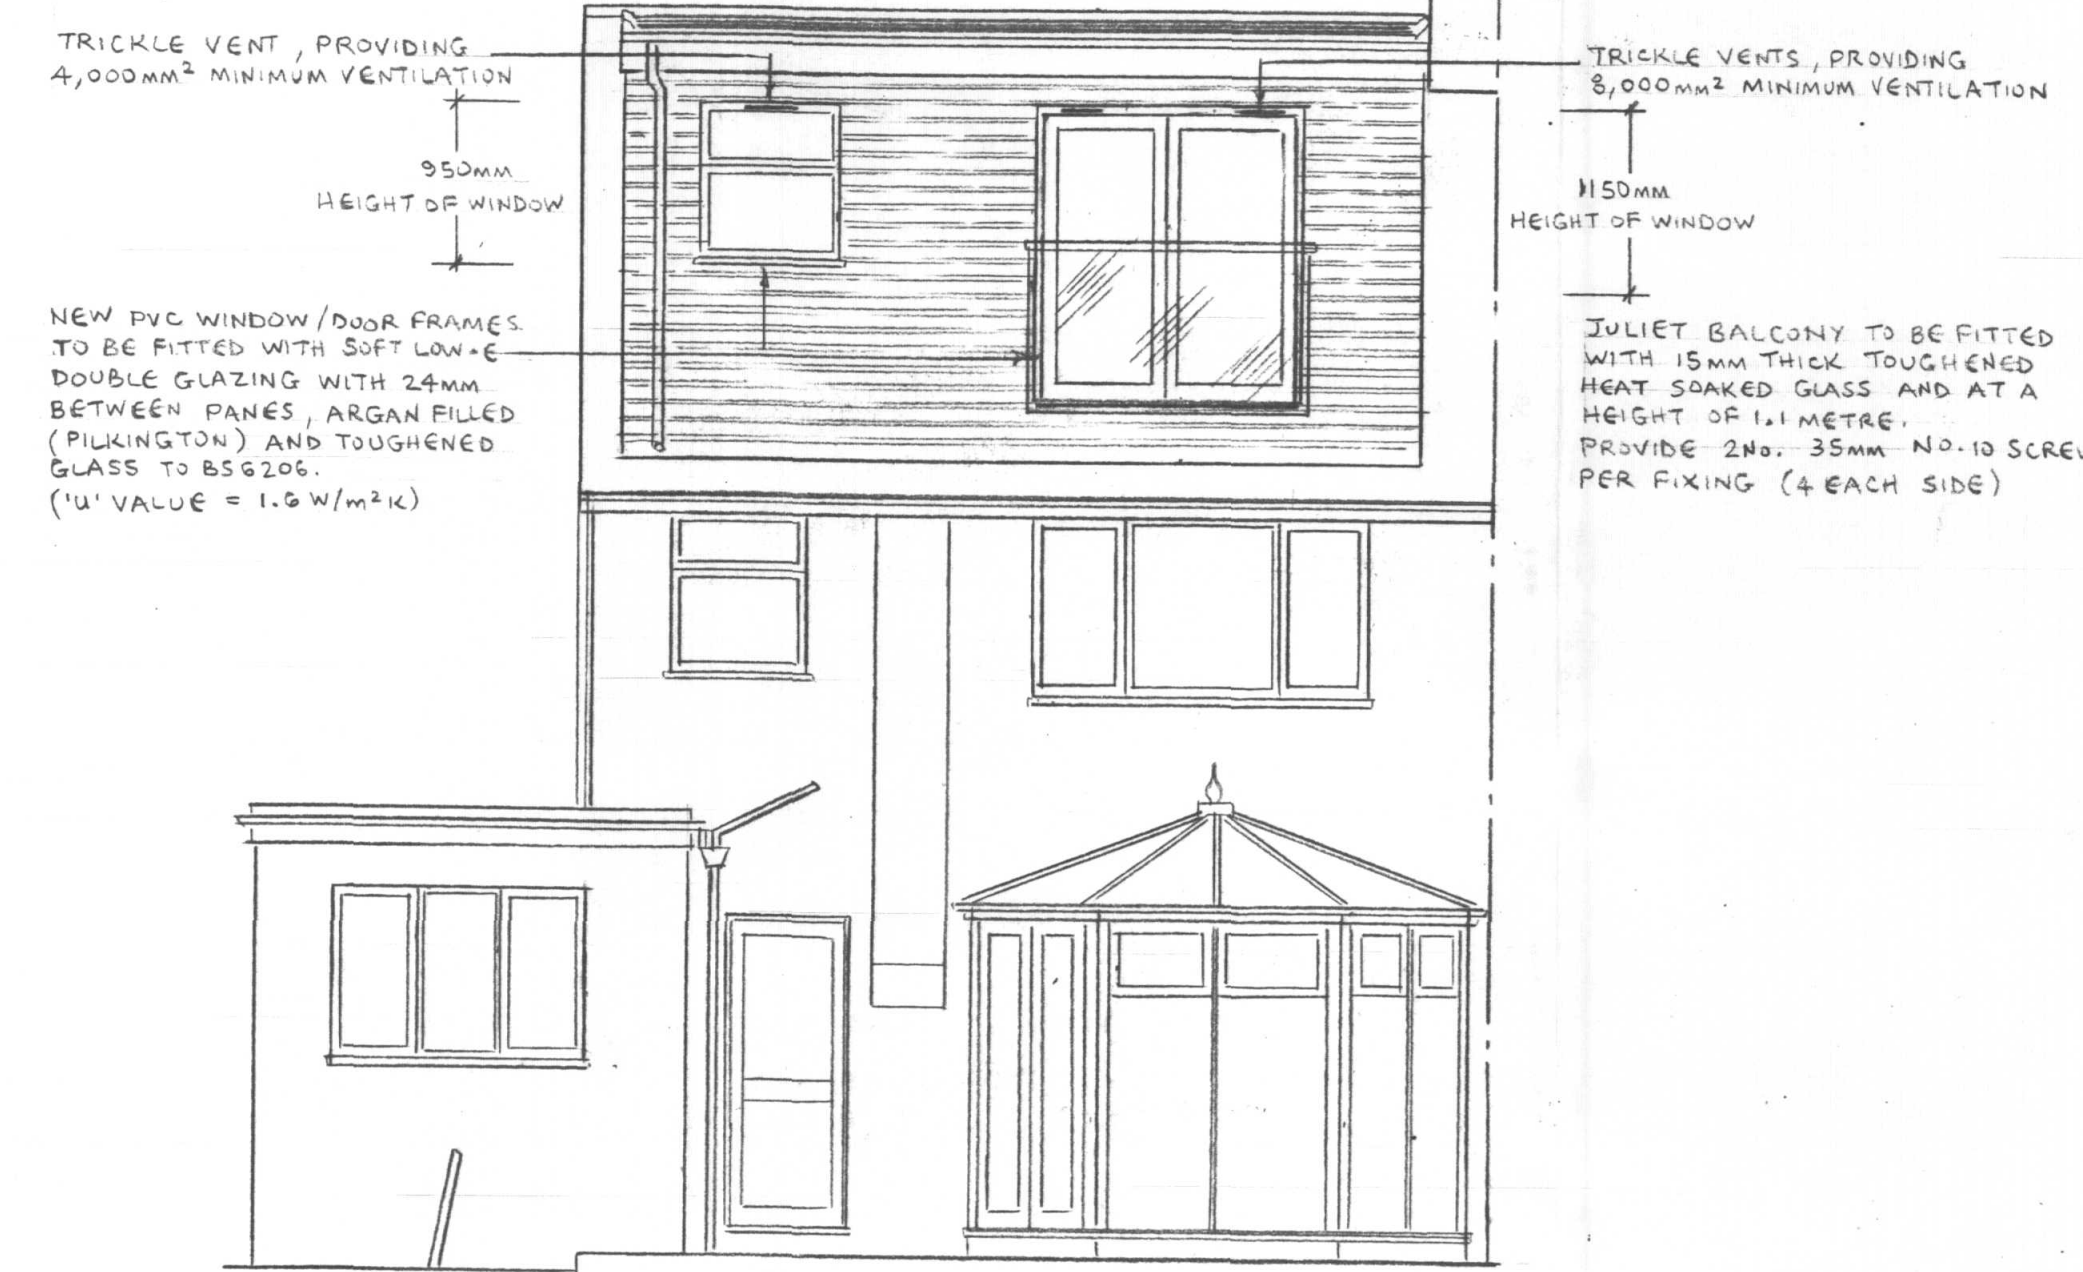


PROPOSED REAR ELEVATION

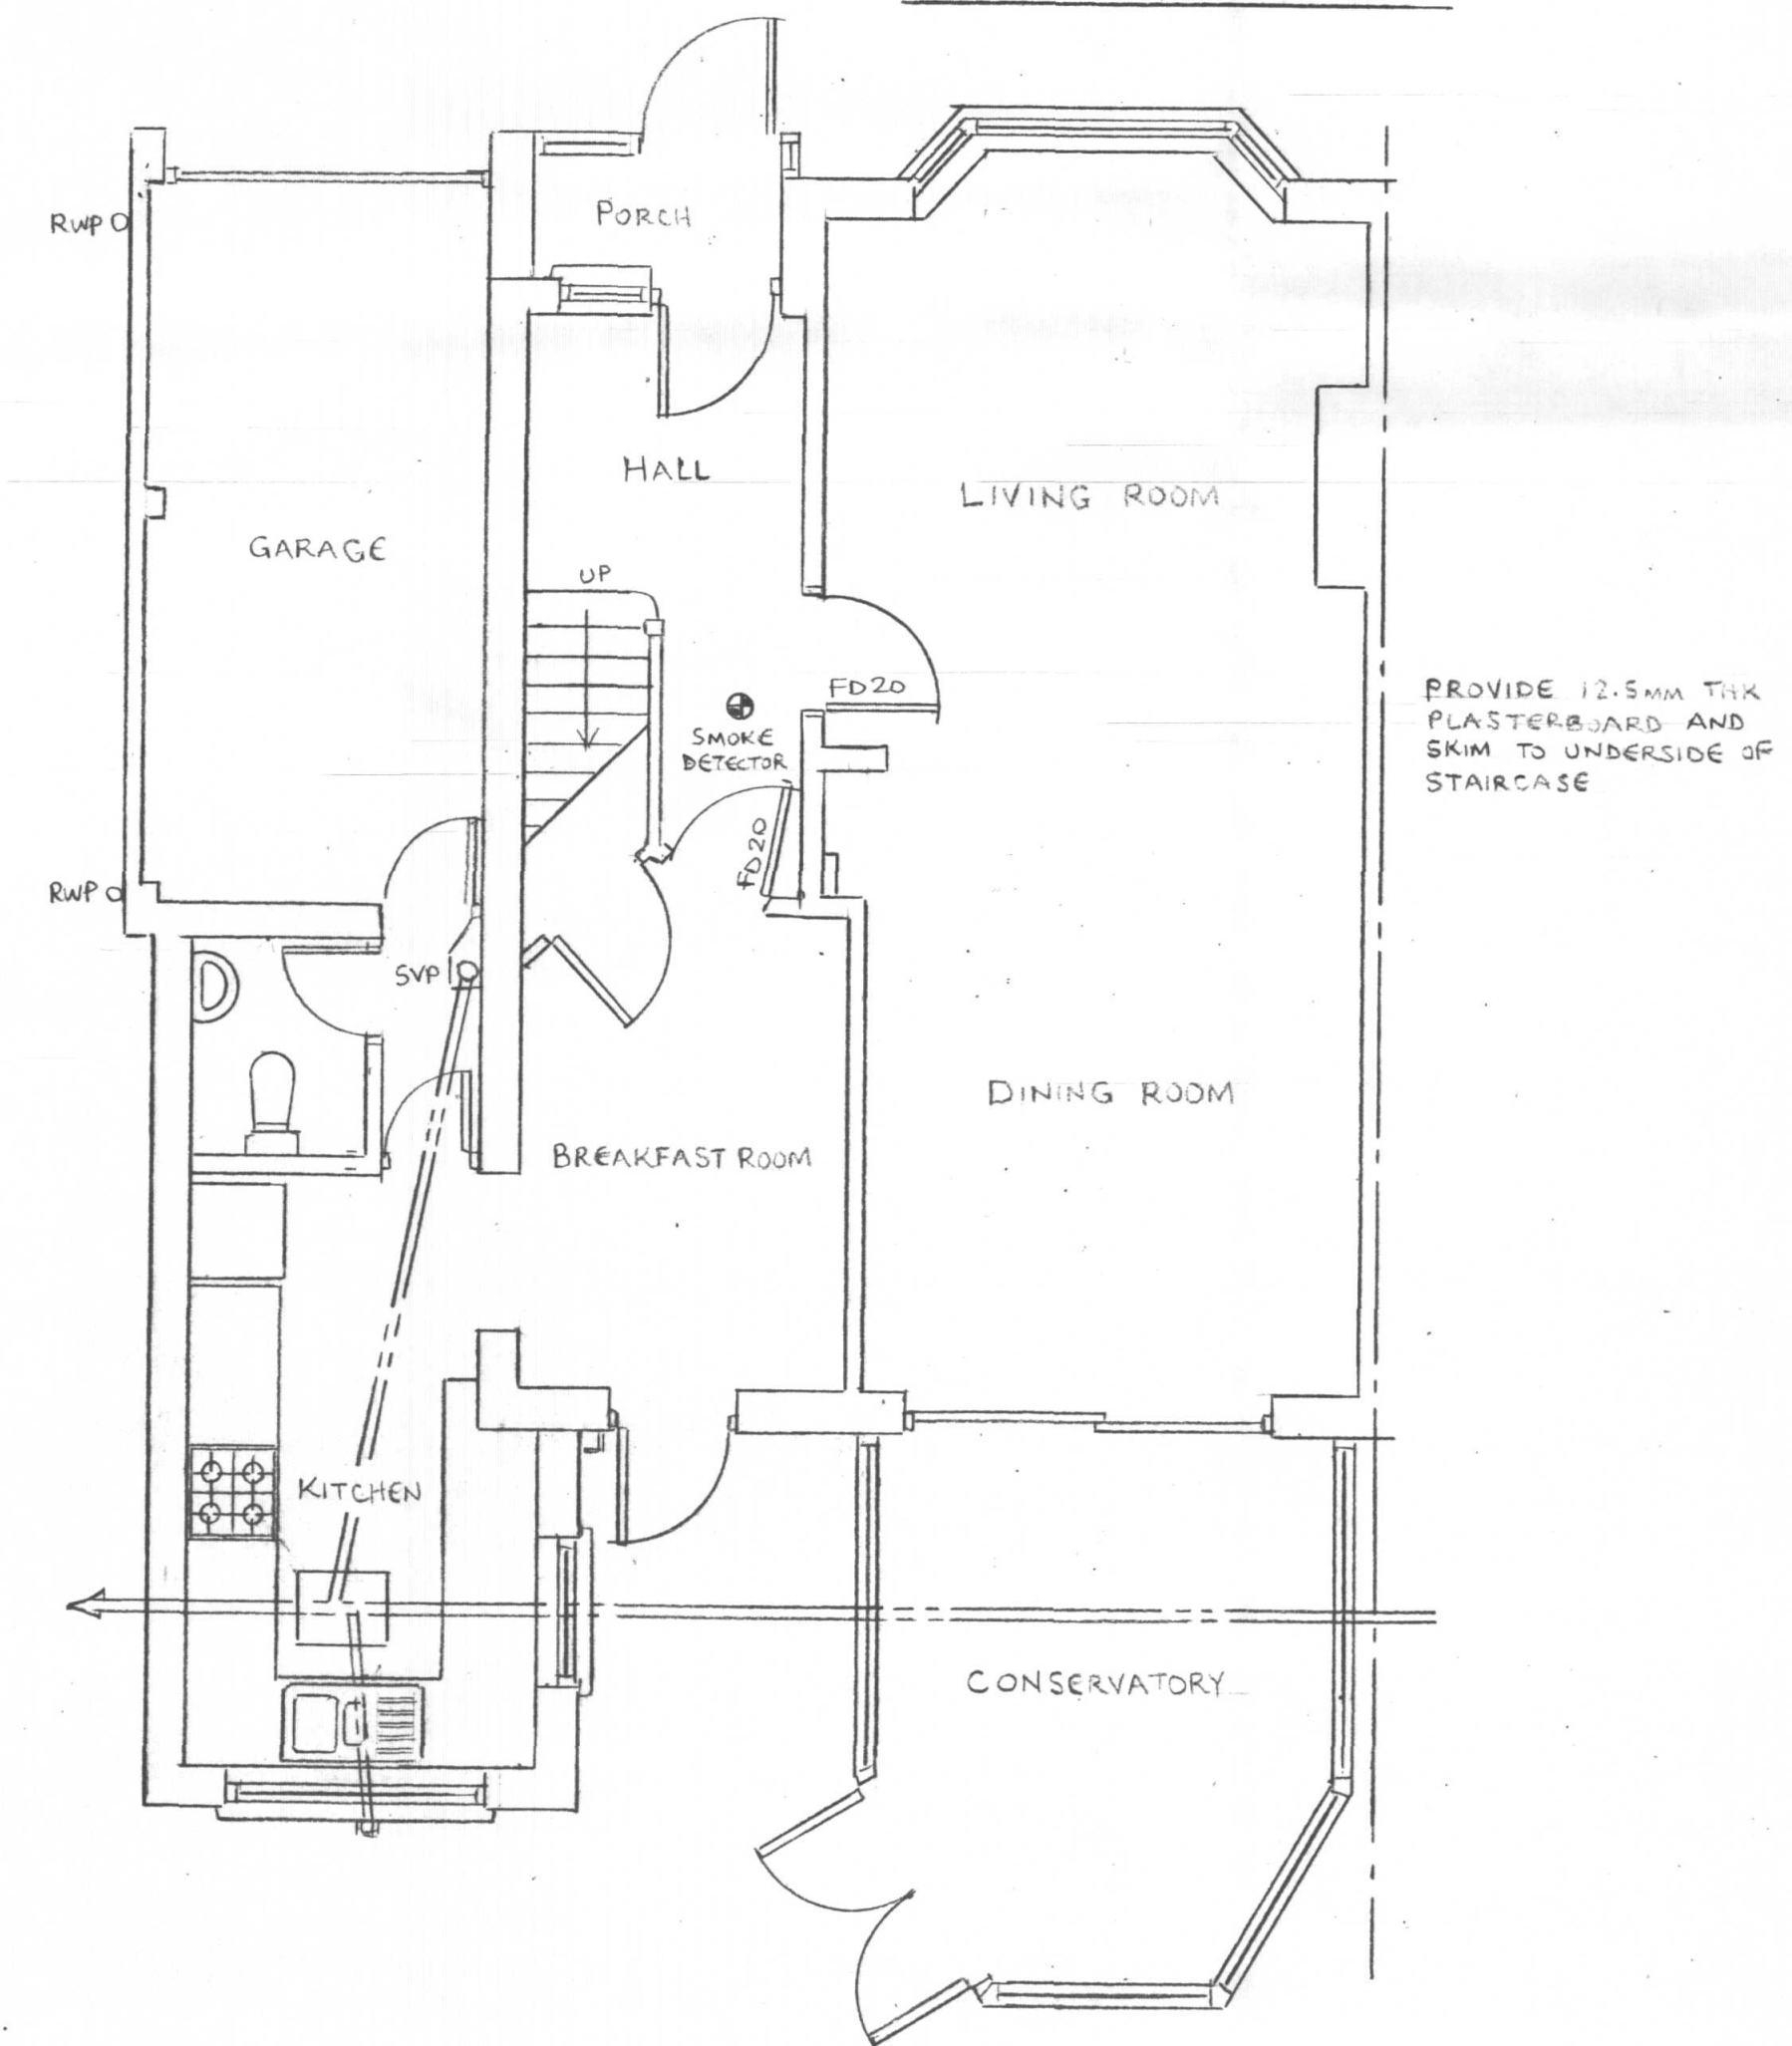

PROPOSED GROUND FLOOR PLAN

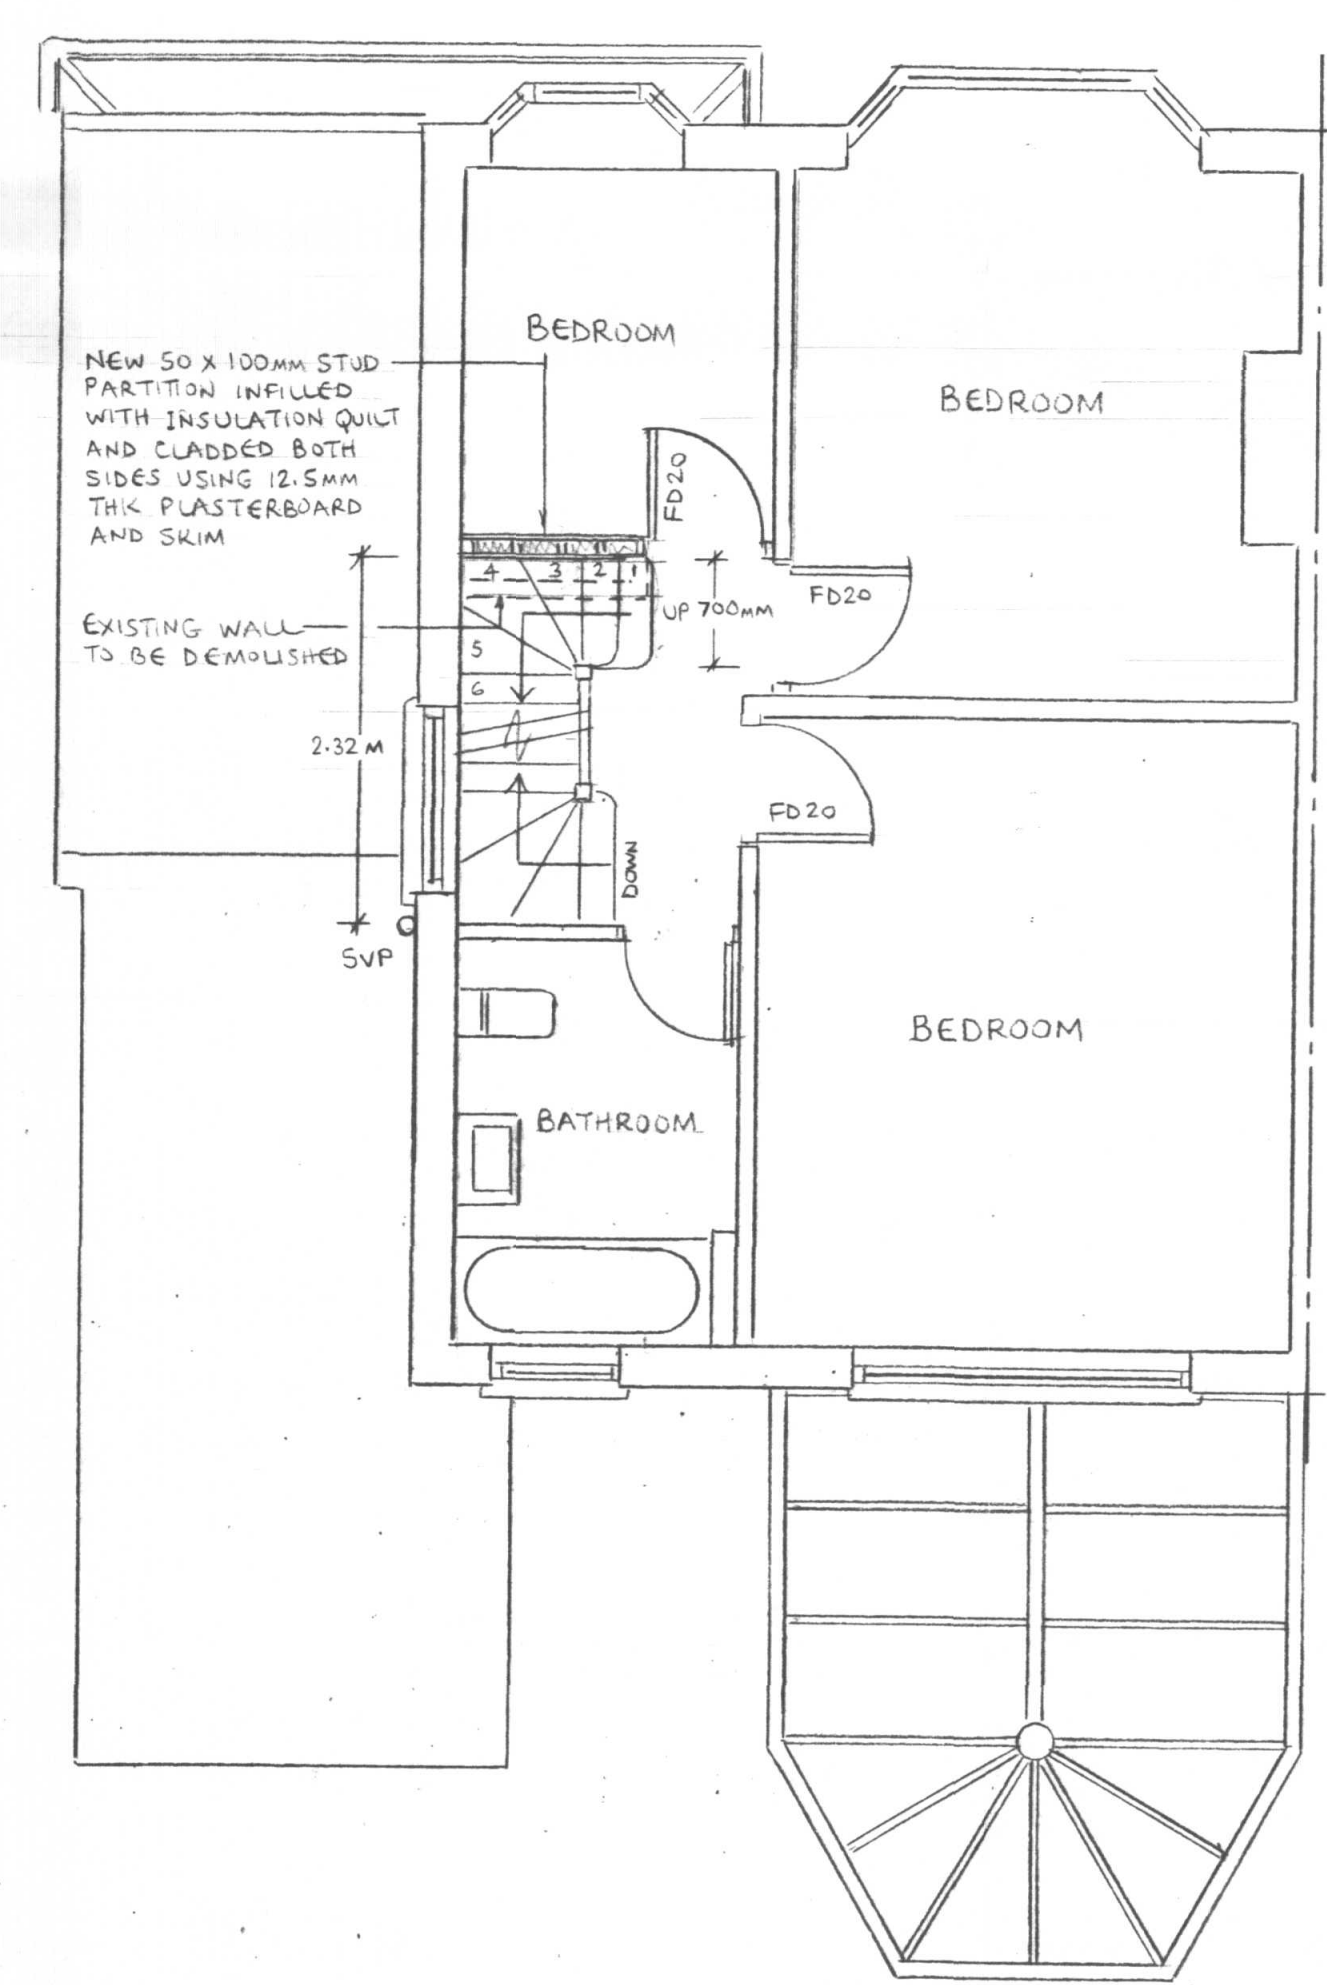

PROPOSED FIRST FLOOR PLAN

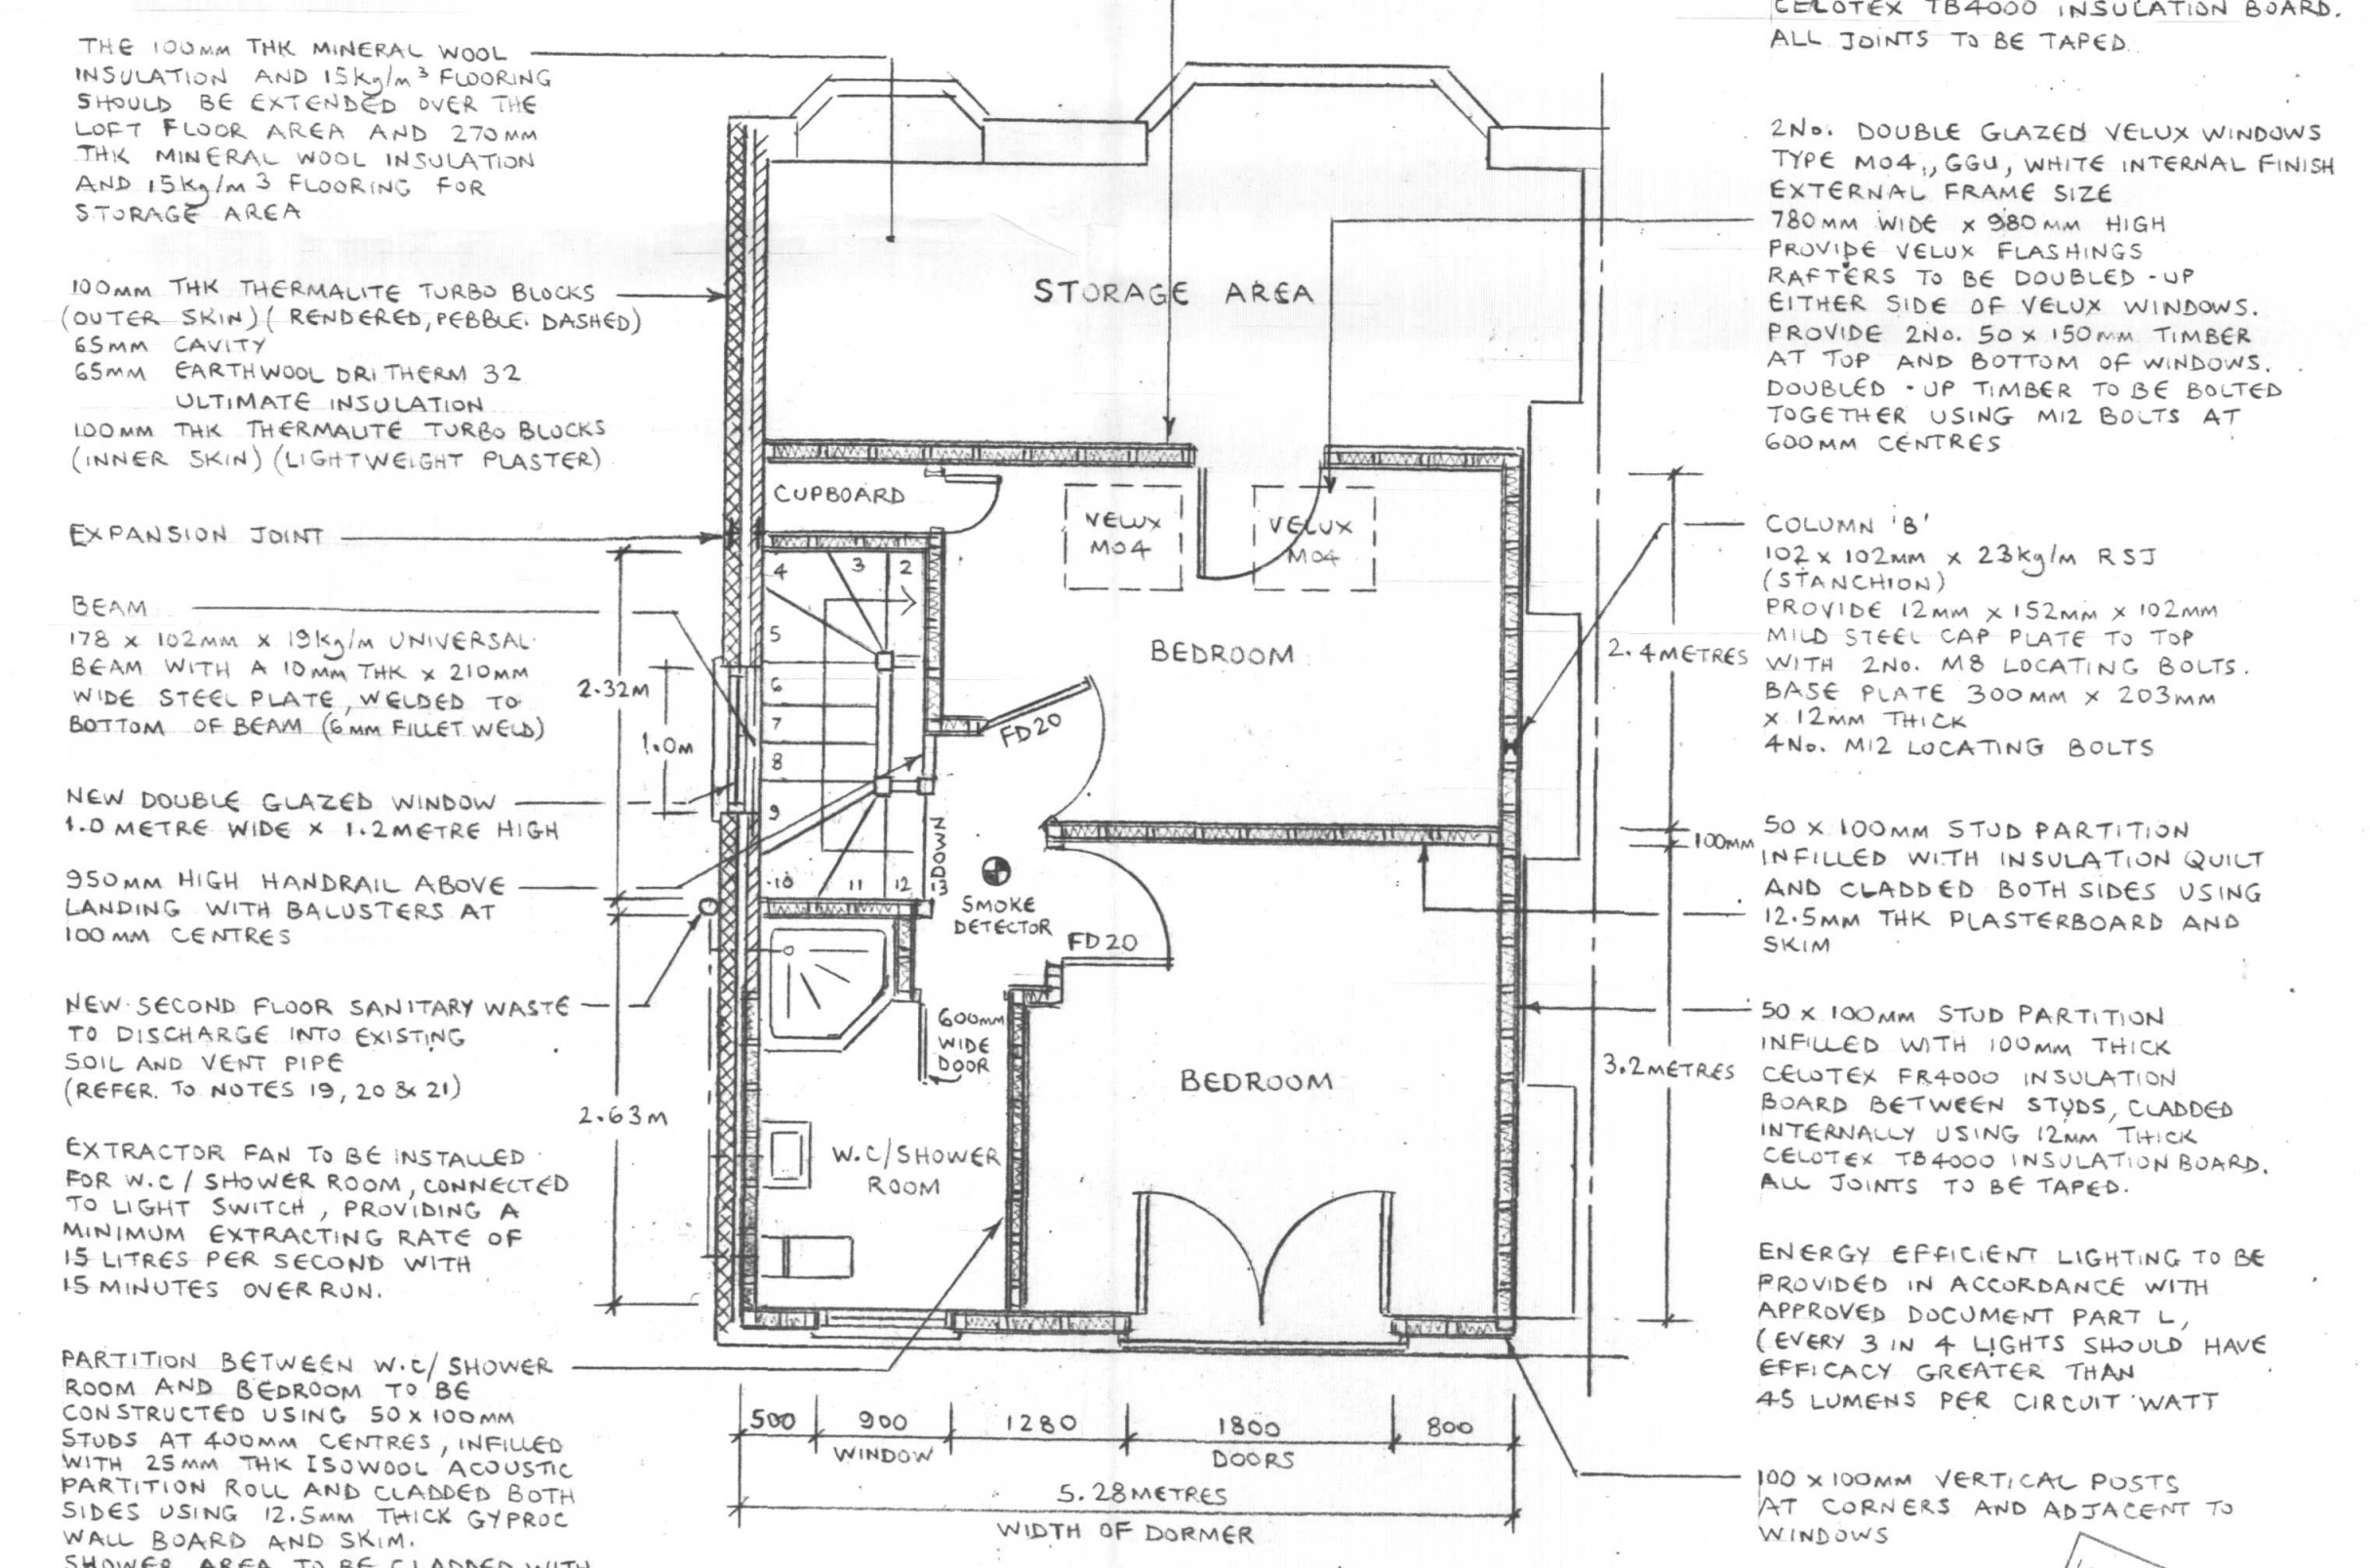

PROPOSED SECOND FLOOR PLAN

36 WINDERMERE AVENUE RUISLIP, MIDDLESEX, HA4 9RF	
PROPOSED LOFT CONVERSION	
DRAWN BY C. MCKENZIE LTD 020 8943 7957	SCALE 1:50 DATE NOVEMBER 2015
DRAWING NO CHM / 3564 / A1 SHEET 1	REV