



Existing Front
Elevation



Existing Rear
Elevation



Existing Side
Elevation

REV	DATE	COMMENT	DRW	CHK
-----	------	---------	-----	-----



NOTES
Do not scale from this drawing. All dimensions to be confirmed on site. Architect to be informed of any discrepancies before any action is taken. This drawing is copyright © My-architect

My-architect


36 Keeling House, E2 6PG
T 07912325101 E harry.molyneux@my-architect.io

PROJECT
53 York Road
DRAWING
Existing Elevations


SCALE
1:100 @ A3

STATUS
Planning

DRAWINGNo.	REVISION
2301/01/200	P01

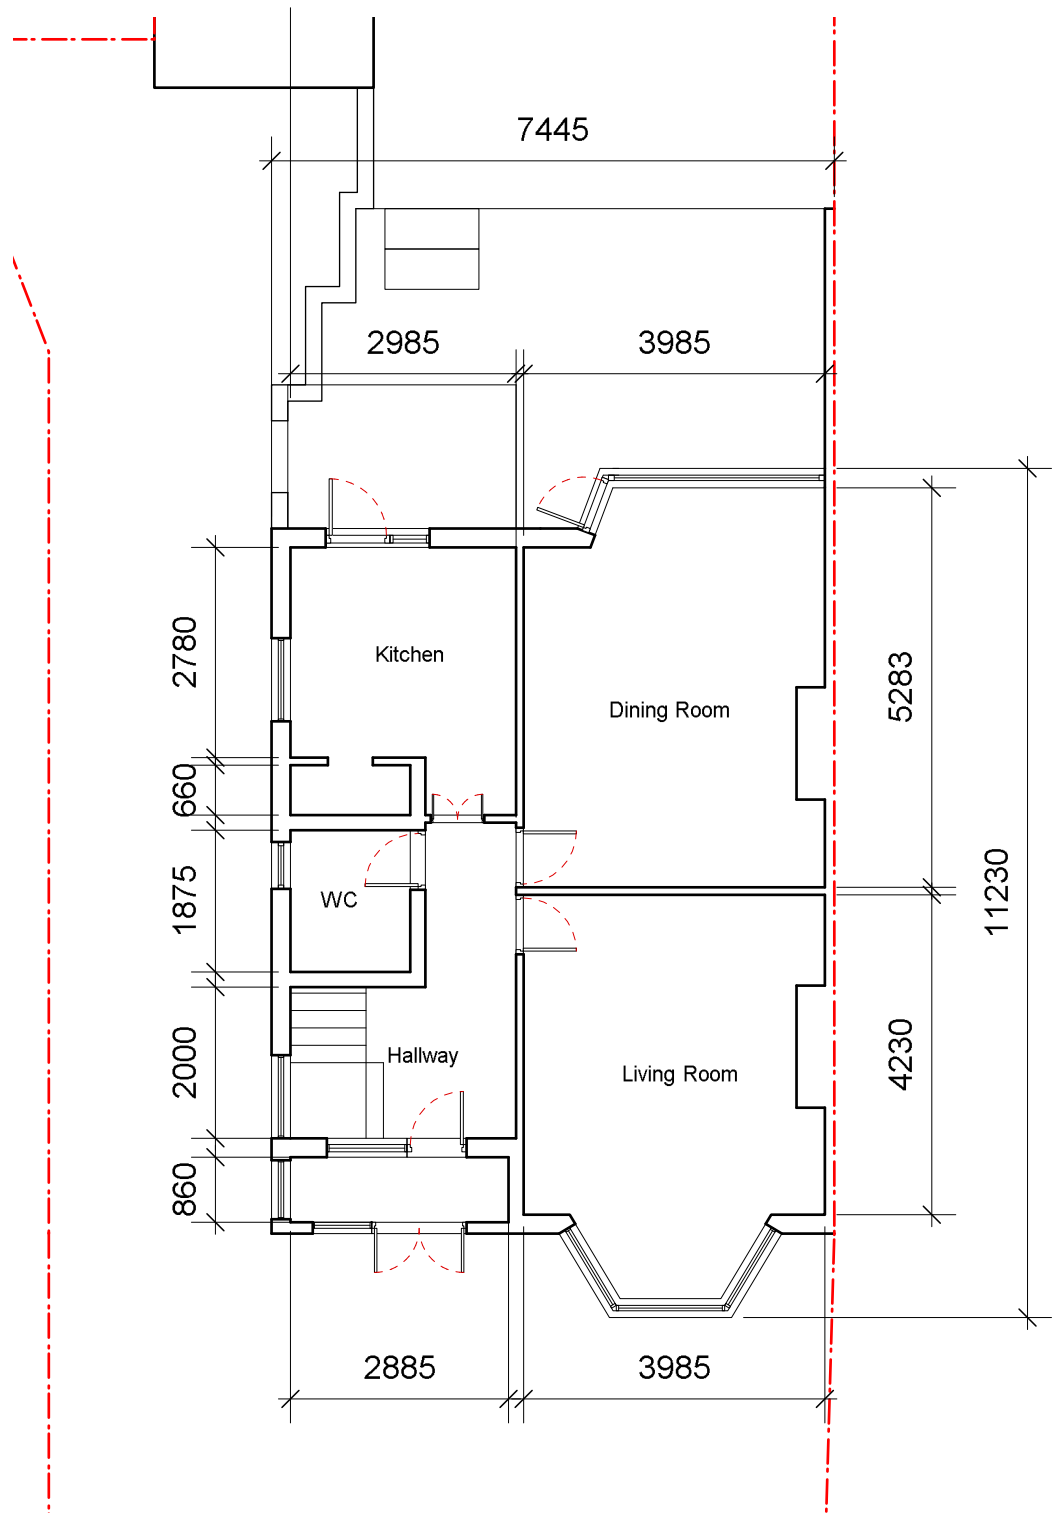

Existing Ground
Floor Plan

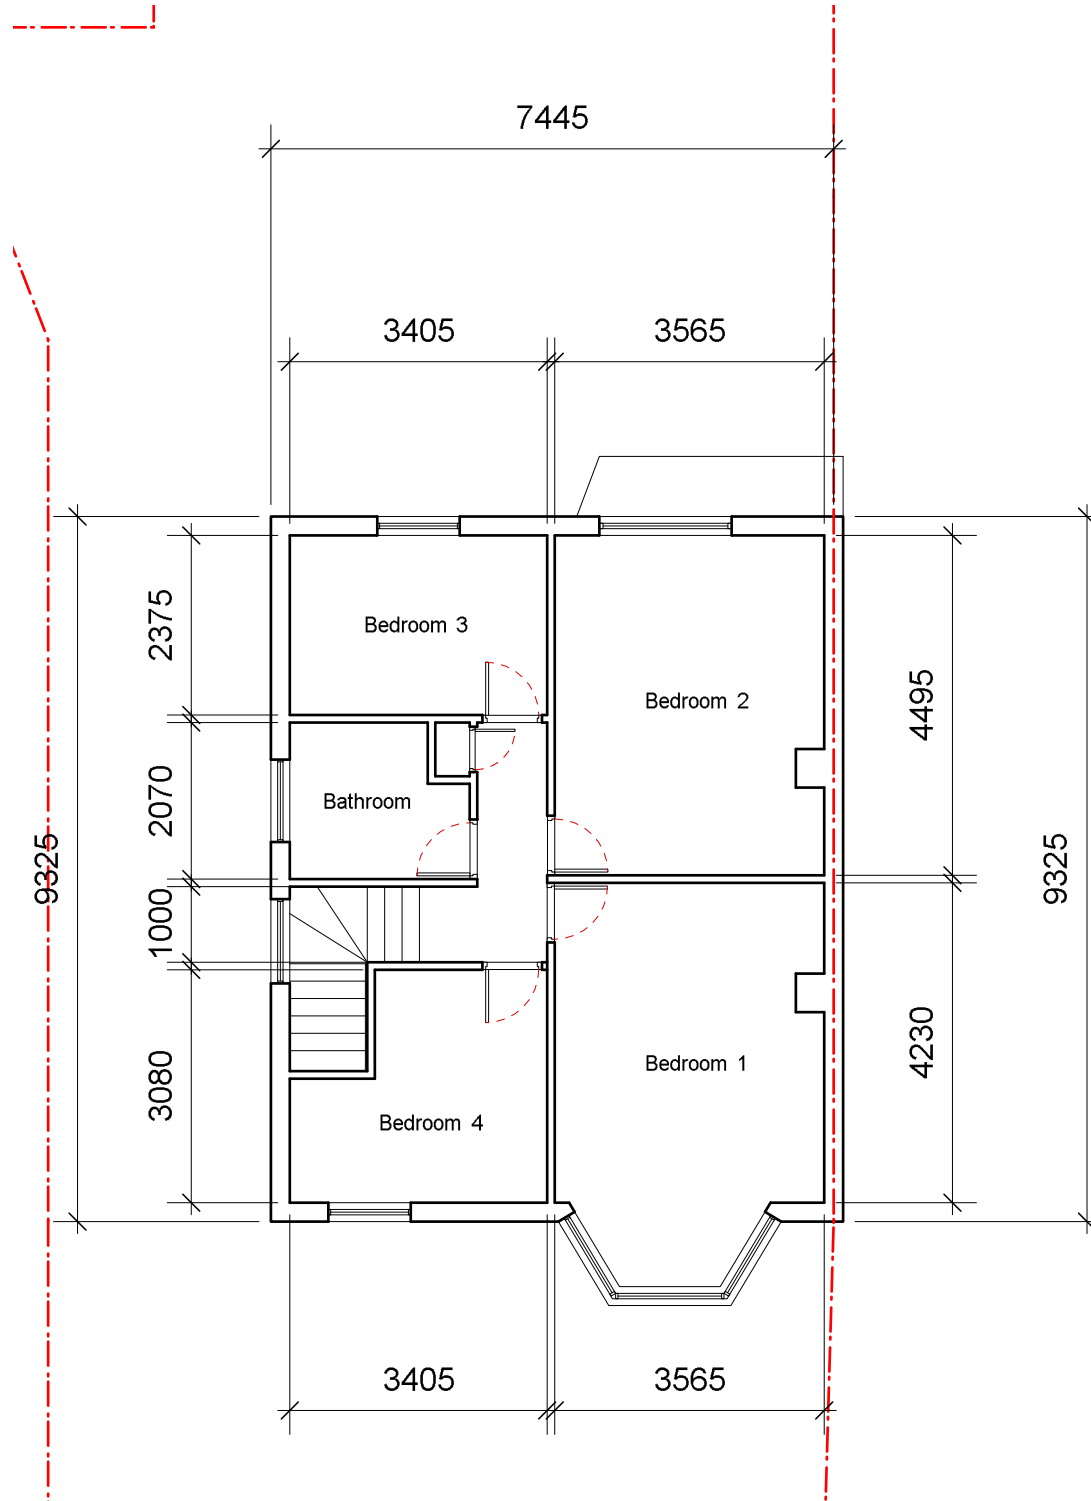

Existing First
Floor Plan

REV	DATE	COMMENT	DRW	CHK
-----	------	---------	-----	-----



1:100
0 1 2 3m

NOTES
Do not scale from this drawing. All dimensions to be confirmed on site. Architect to be informed of any discrepancies before any action is taken. This drawing is copyright © My-architect

My-architect

36 Keeling House, E2 6PG
T 07912325101 E harry.molyneux@my-architect.io


PROJECT
53 York Road
DRAWING
Existing Plans

SCALE
1:100 @ A3

STATUS
Planning

DRAWINGNo.	REVISION
------------	----------

2301/01/400	P01
-------------	-----

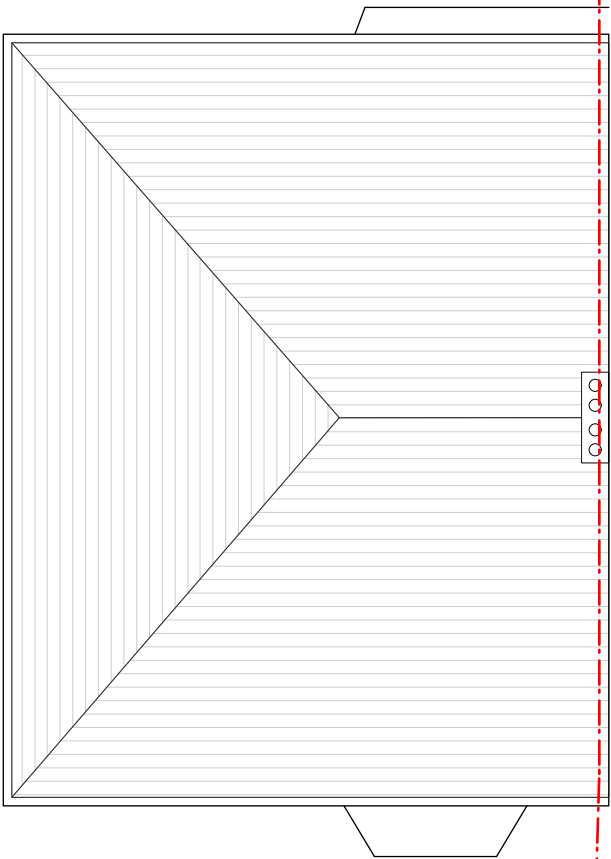

Existing Roof
Plan

REV	DATE	COMMENT	DRW	CHK
-----	------	---------	-----	-----



NOTES
Do not scale from this drawing. All dimensions to be confirmed on site. Architect to be informed of any discrepancies before any action is taken. This drawing is copyright © My-architect

My-architect

36 Keeling House, E2 6PG
T 07912325101 E harry.molyneux@my-architect.io

PROJECT
53 York Road
DRAWING
Existing Plans

SCALE
1:100 @ A3

STATUS
Planning

DRAWINGNo.	REVISION
2301/01/401	P01



Proposed Front
Elevation



Proposed Rear
Elevation



Proposed
Side Elevation

REV	DATE	COMMENT	DRW	CHK
-----	------	---------	-----	-----




NOTES
Do not scale from this drawing. All dimensions to be confirmed on site. Architect to be informed of any discrepancies before any action is taken. This drawing is copyright © My-architect

My-architect


36 Keeling House, E2 6PG
T 07912325101 E harry.molyneux@my-architect.io

PROJECT
53 York Road
DRAWING
Proposed Elevations
SCALE
1:100 @ A3
STATUS
Planning

DRAWINGNo.	REVISION
2301/03/400	P01

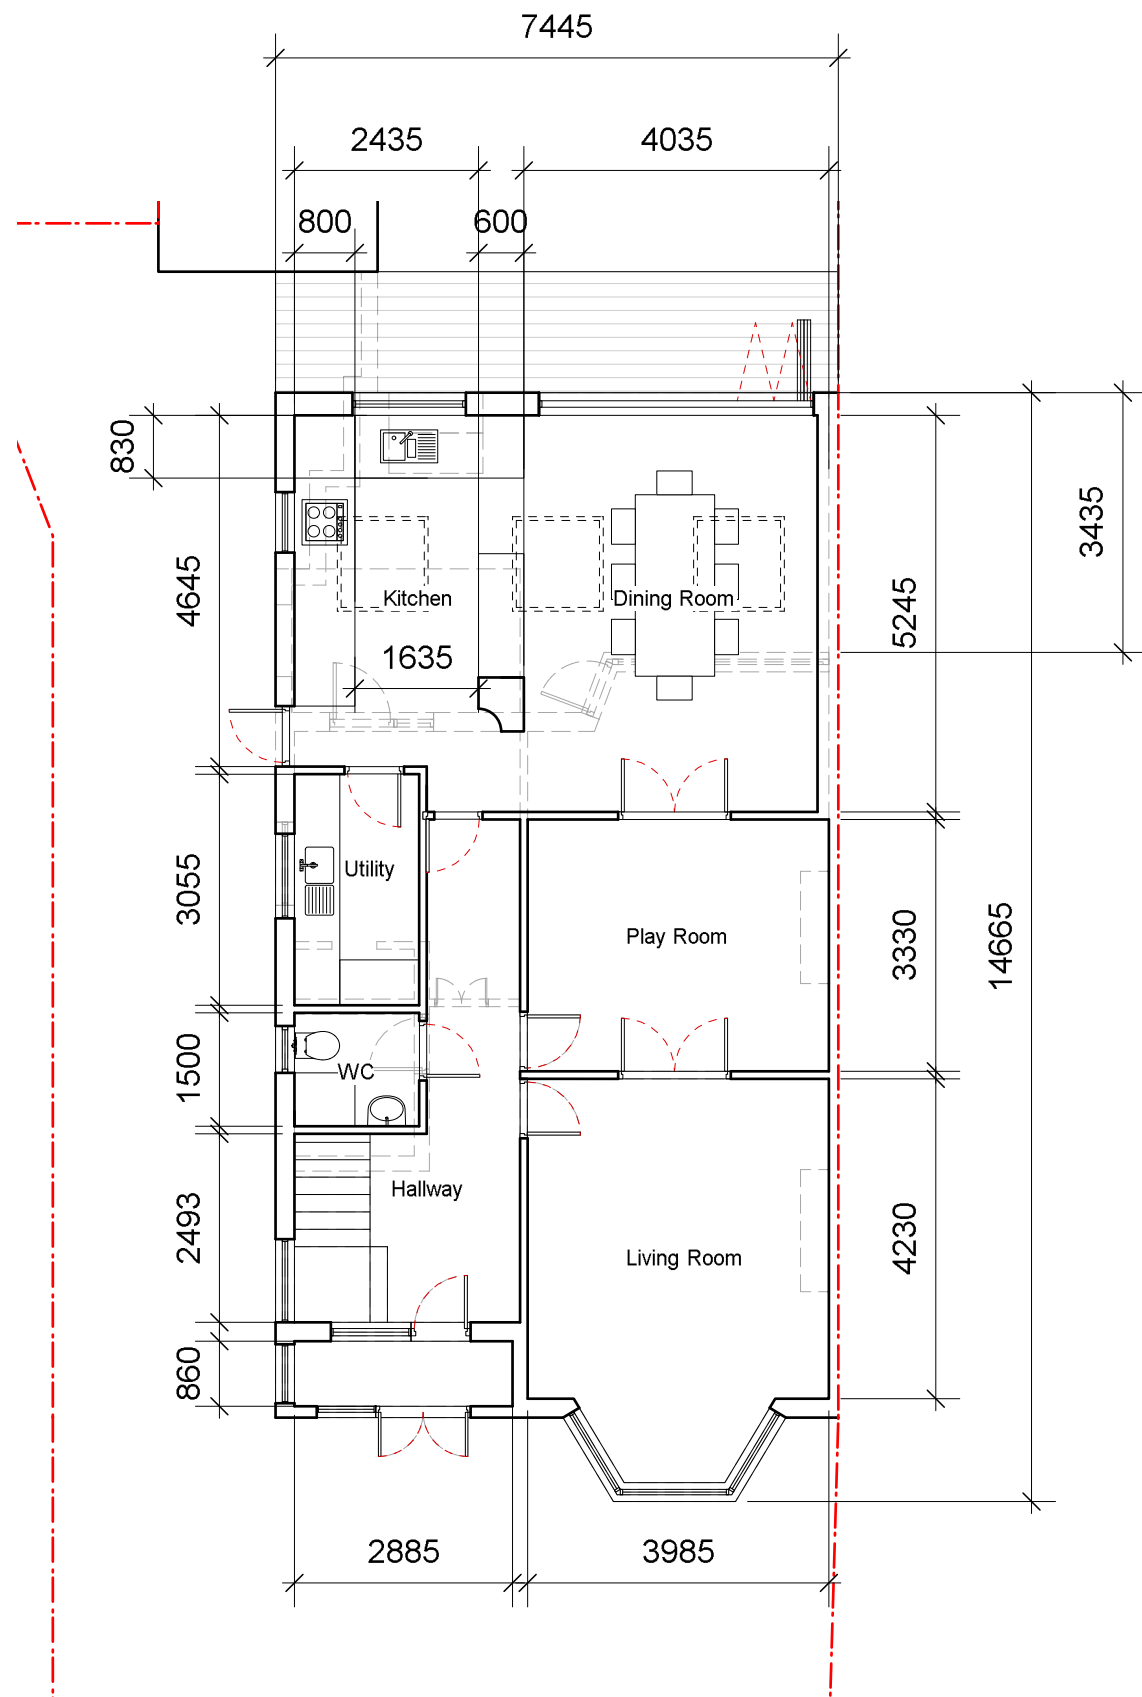

Proposed Ground
Floor Plan

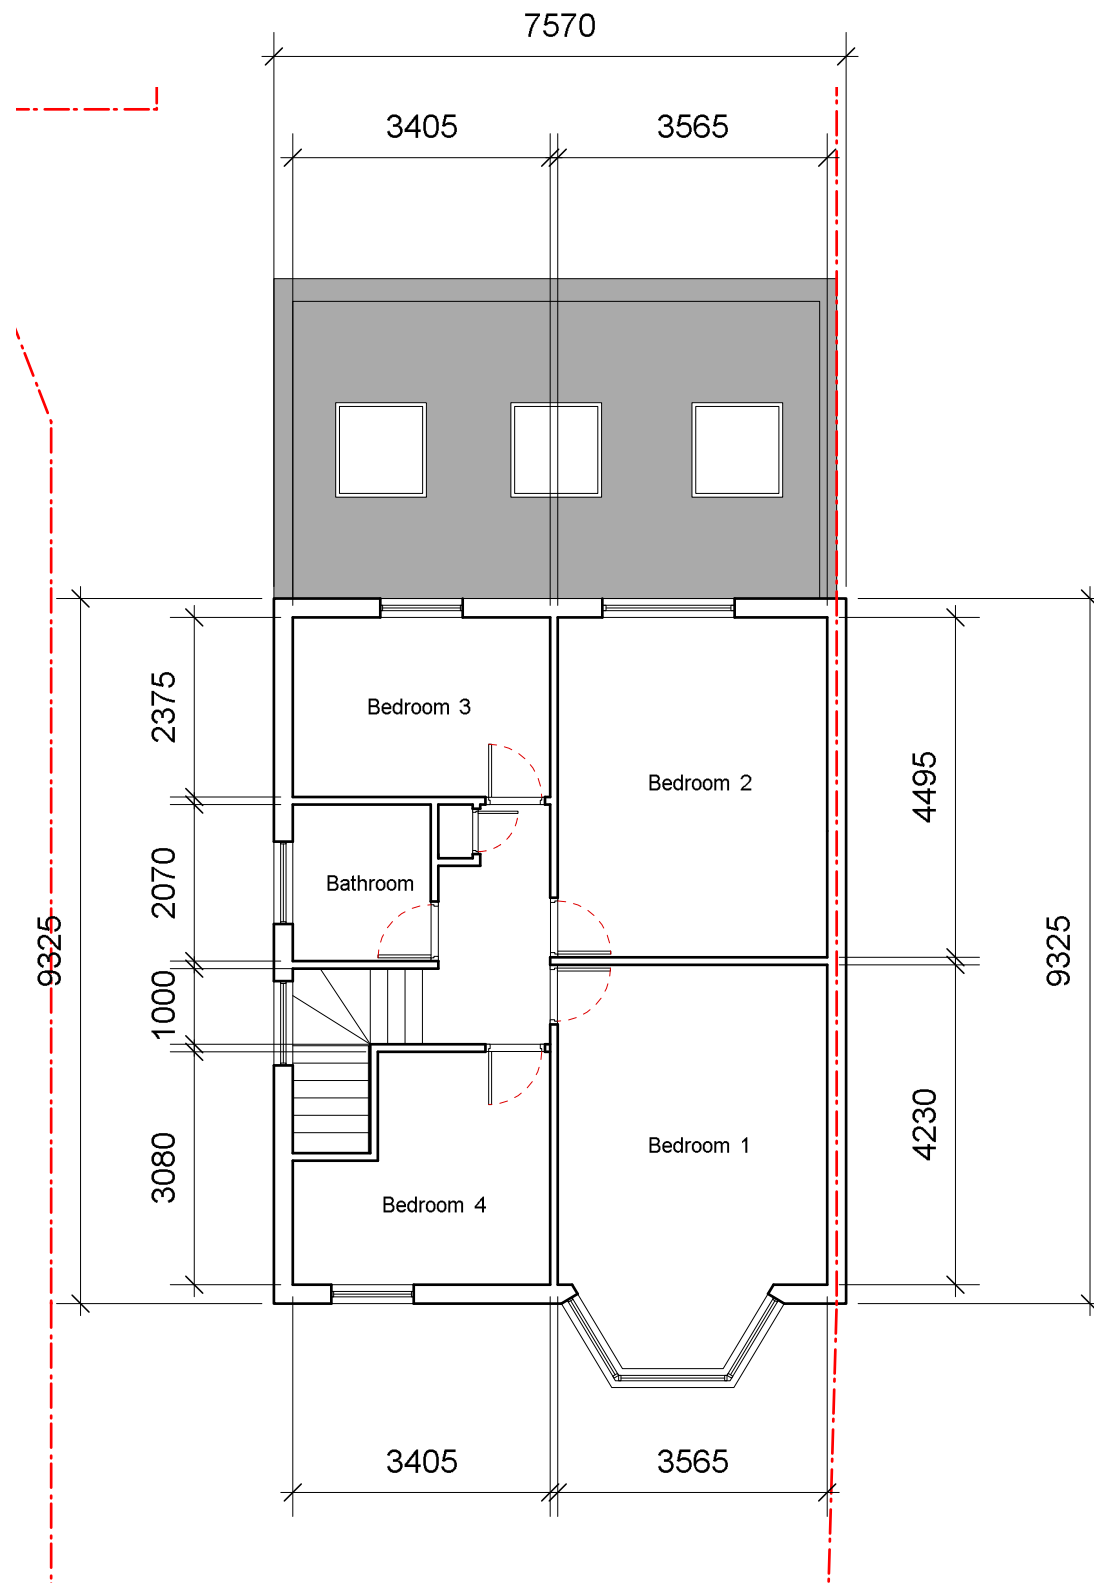

Proposed First
Floor Plan

REV	DATE	COMMENT	DRW	CHK
-----	------	---------	-----	-----



1:100
0 1 2 3m

NOTES
Do not scale from this drawing. All dimensions to be confirmed on site. Architect to be informed of any discrepancies before any action is taken. This drawing is copyright © My-architect


My-architect

36 Keeling House, E2 6PG
T 07912325101 E harry.molyneux@my-architect.io

PROJECT
53 York Road
DRAWING
Proposed Plans
SCALE
1:100 @ A3
STATUS
Planning

DRAWING No.	REVISION
-------------	----------

2301/03/400 P01

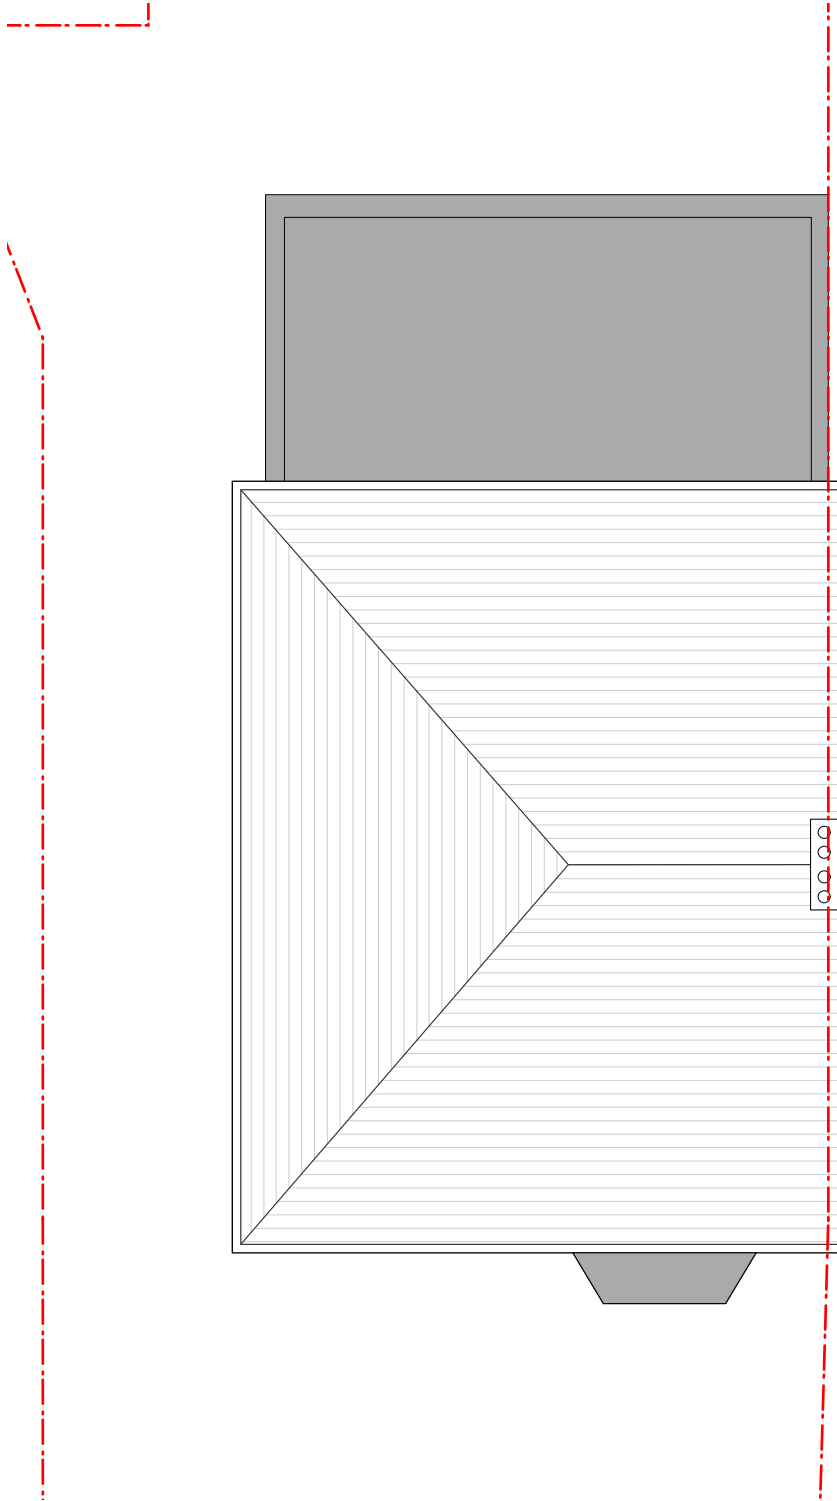

Proposed Roof Plan

REV	DATE	COMMENT	DRW	CHK
-----	------	---------	-----	-----




NOTES
Do not scale from this drawing. All dimensions to be confirmed on site. Architect to be informed of any discrepancies before any action is taken. This drawing is copyright © My-architect

My-architect


36 Keeling House, E2 6PG
T 07912325101 E harry.molyneux@my-architect.io

PROJECT
53 York Road
DRAWING
Proposed Plans
SCALE
1:100 @ A3
STATUS
Planning

DRAWINGNo.	REVISION
2301/03/401	P01

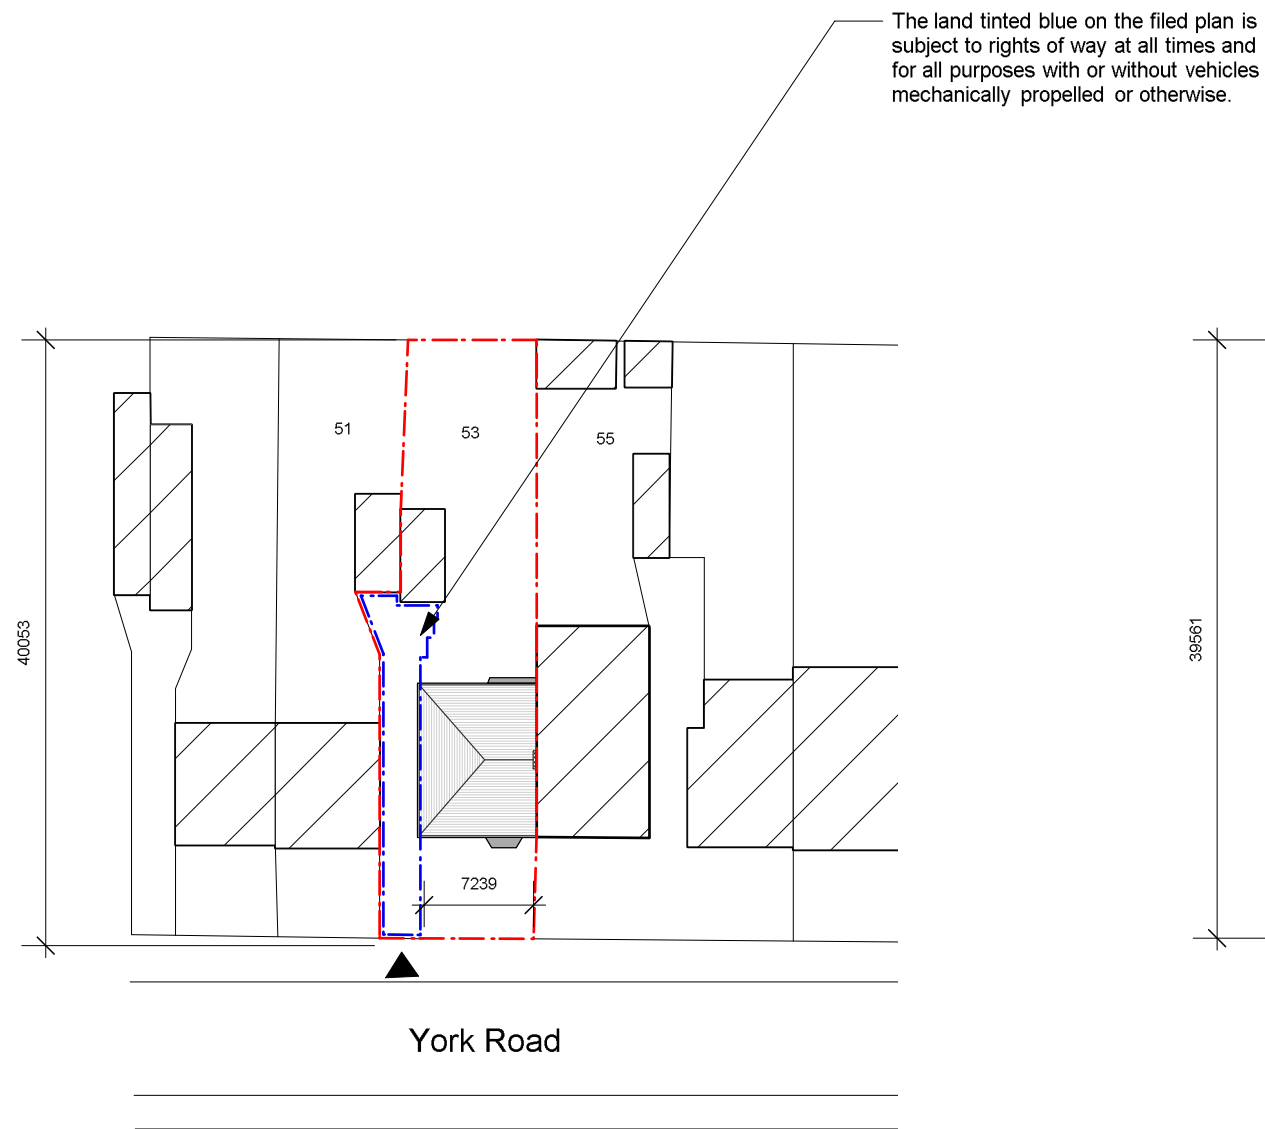

Existing
Block Plan

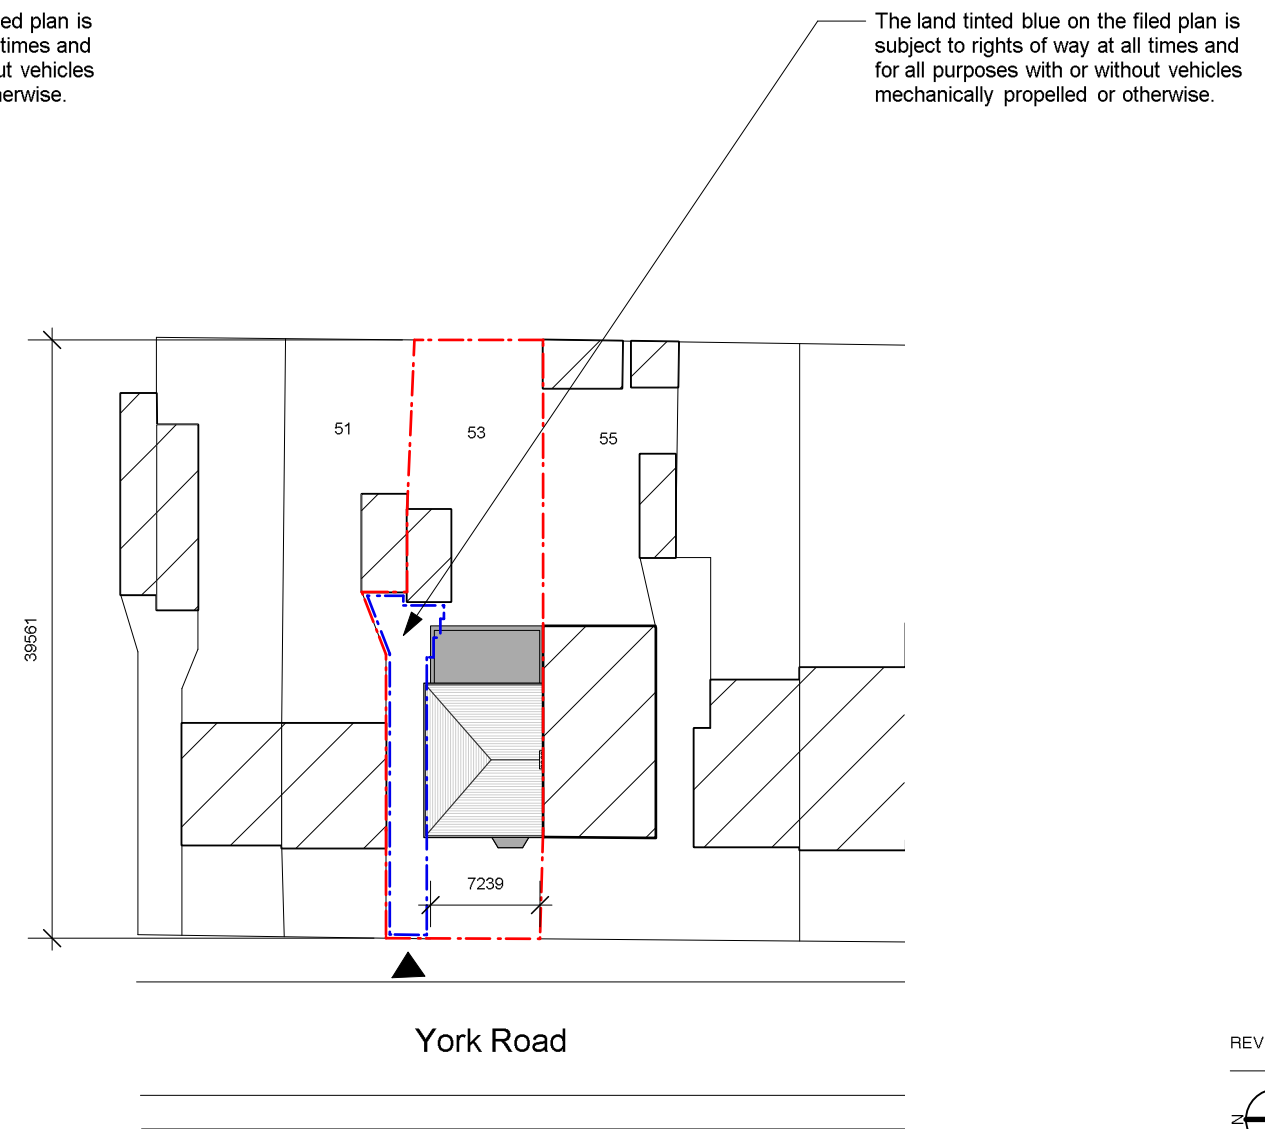

Proposed
Block Plan

REV	DATE	COMMENT	DRW	CHK
-----	------	---------	-----	-----



1:100
0 1 2 3m

NOTES
Do not scale from this drawing. All dimensions to be confirmed on site. Architect to be informed of any discrepancies before any action is taken. This drawing is copyright © My-architect

My-architect

36 Keeling House, E2 6PG
T 07912325101 E harry.molyneux@my-architect.io

PROJECT
53 York Road

DRAWING
Block plans

SCALE
1:100 @ A3

STATUS
Planning

DRAWINGNo.	REVISION
------------	----------

2301/03/500	P01
-------------	-----