




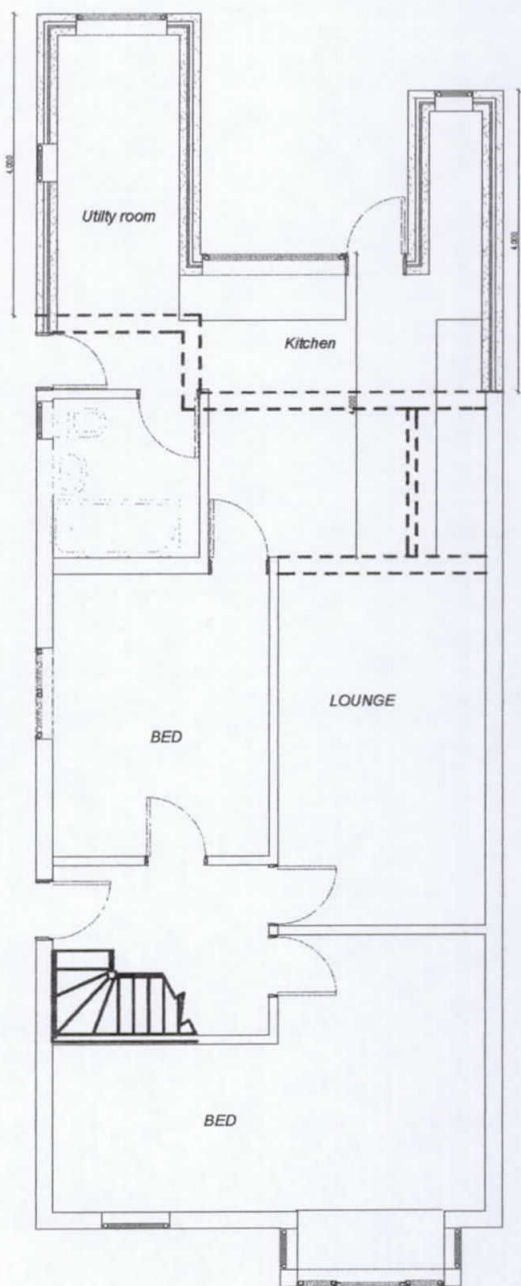


PRO GROUND FLOOR PLANS

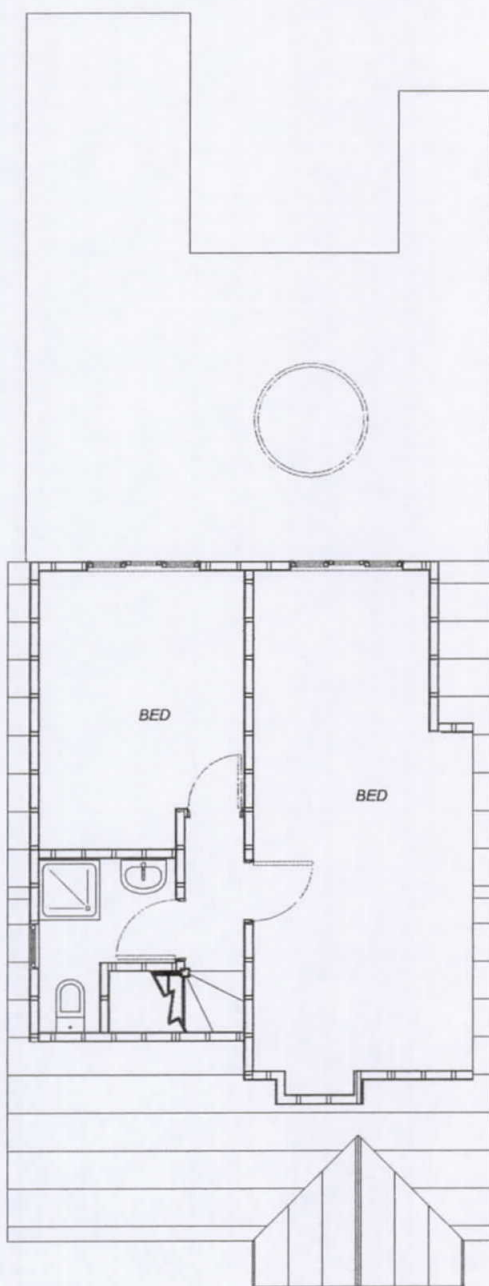


PRO FIRST FLOOR PLAN

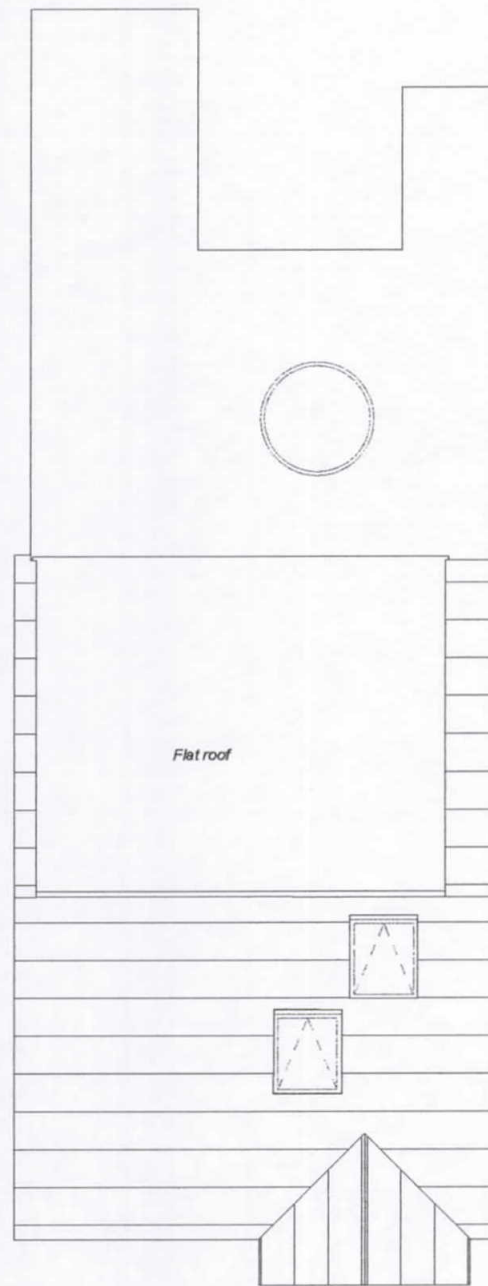


PRO ROOF PLAN

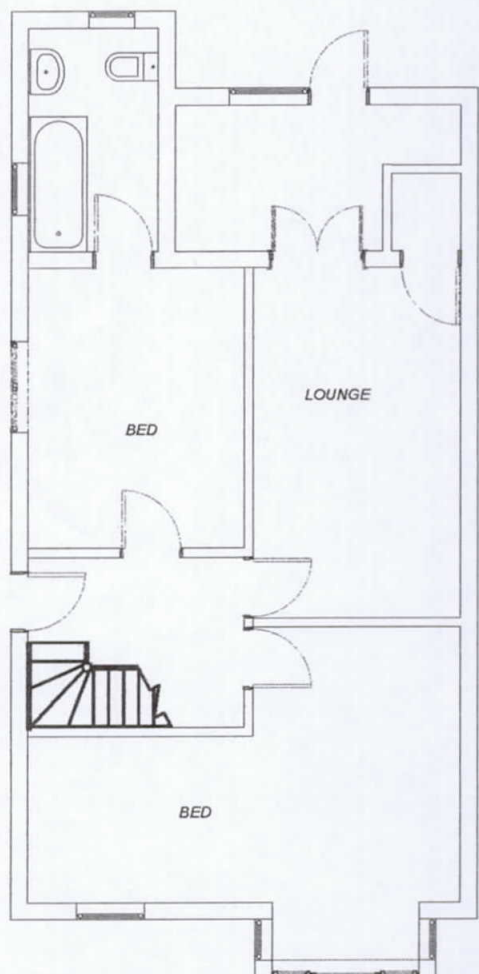

EXISTING GROUND FLOOR PLANS

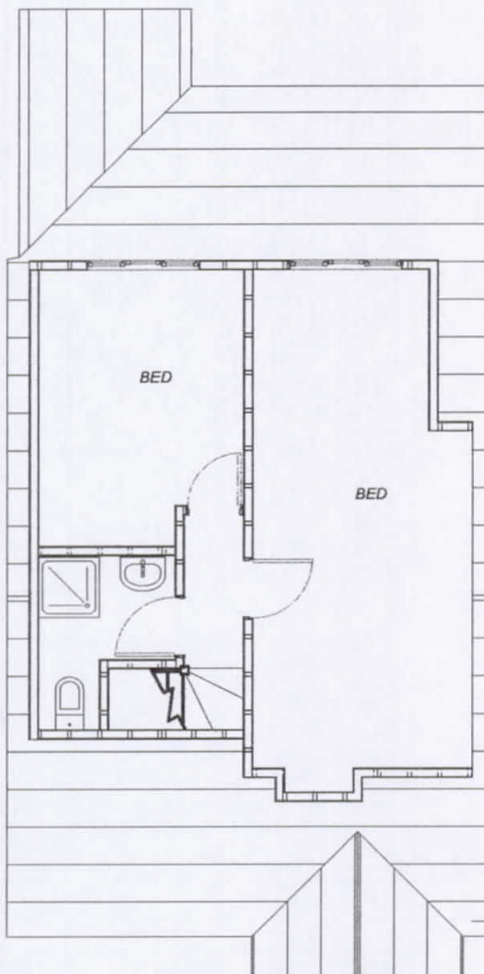

EXISTING FIRST FLOOR PLAN

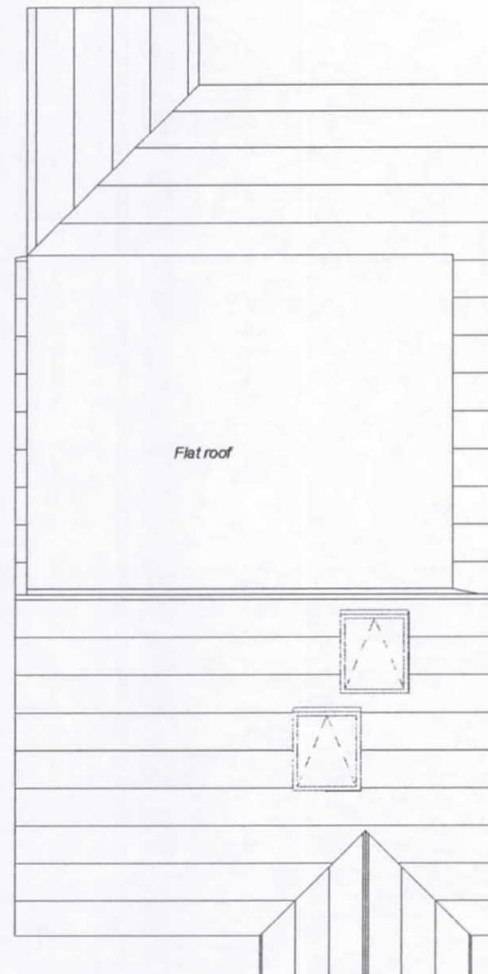

EXTING ROOF PLAN


PRIOR APPROVAL EXTENSION PLANS

Site
37 PINKWELL AVE
HAYES UB3 1NQ

London Borough of Hillingdon
RECEIVED

27 JUL 2015

Planning
Residents Services

 

HSRBUILDING SERVICES

WEMBLEY 0208 795 0535
Mobile No 07809367811

DRAWN HSR	SCALE 1:100	DATE 3/4/15
DRAWING No P37PA1	REV A	