




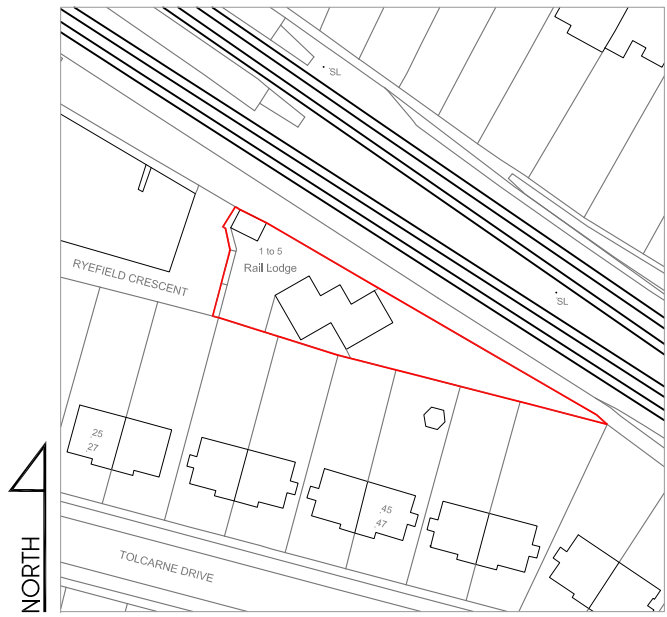

LOCATION PLAN
SCALE 1:1250

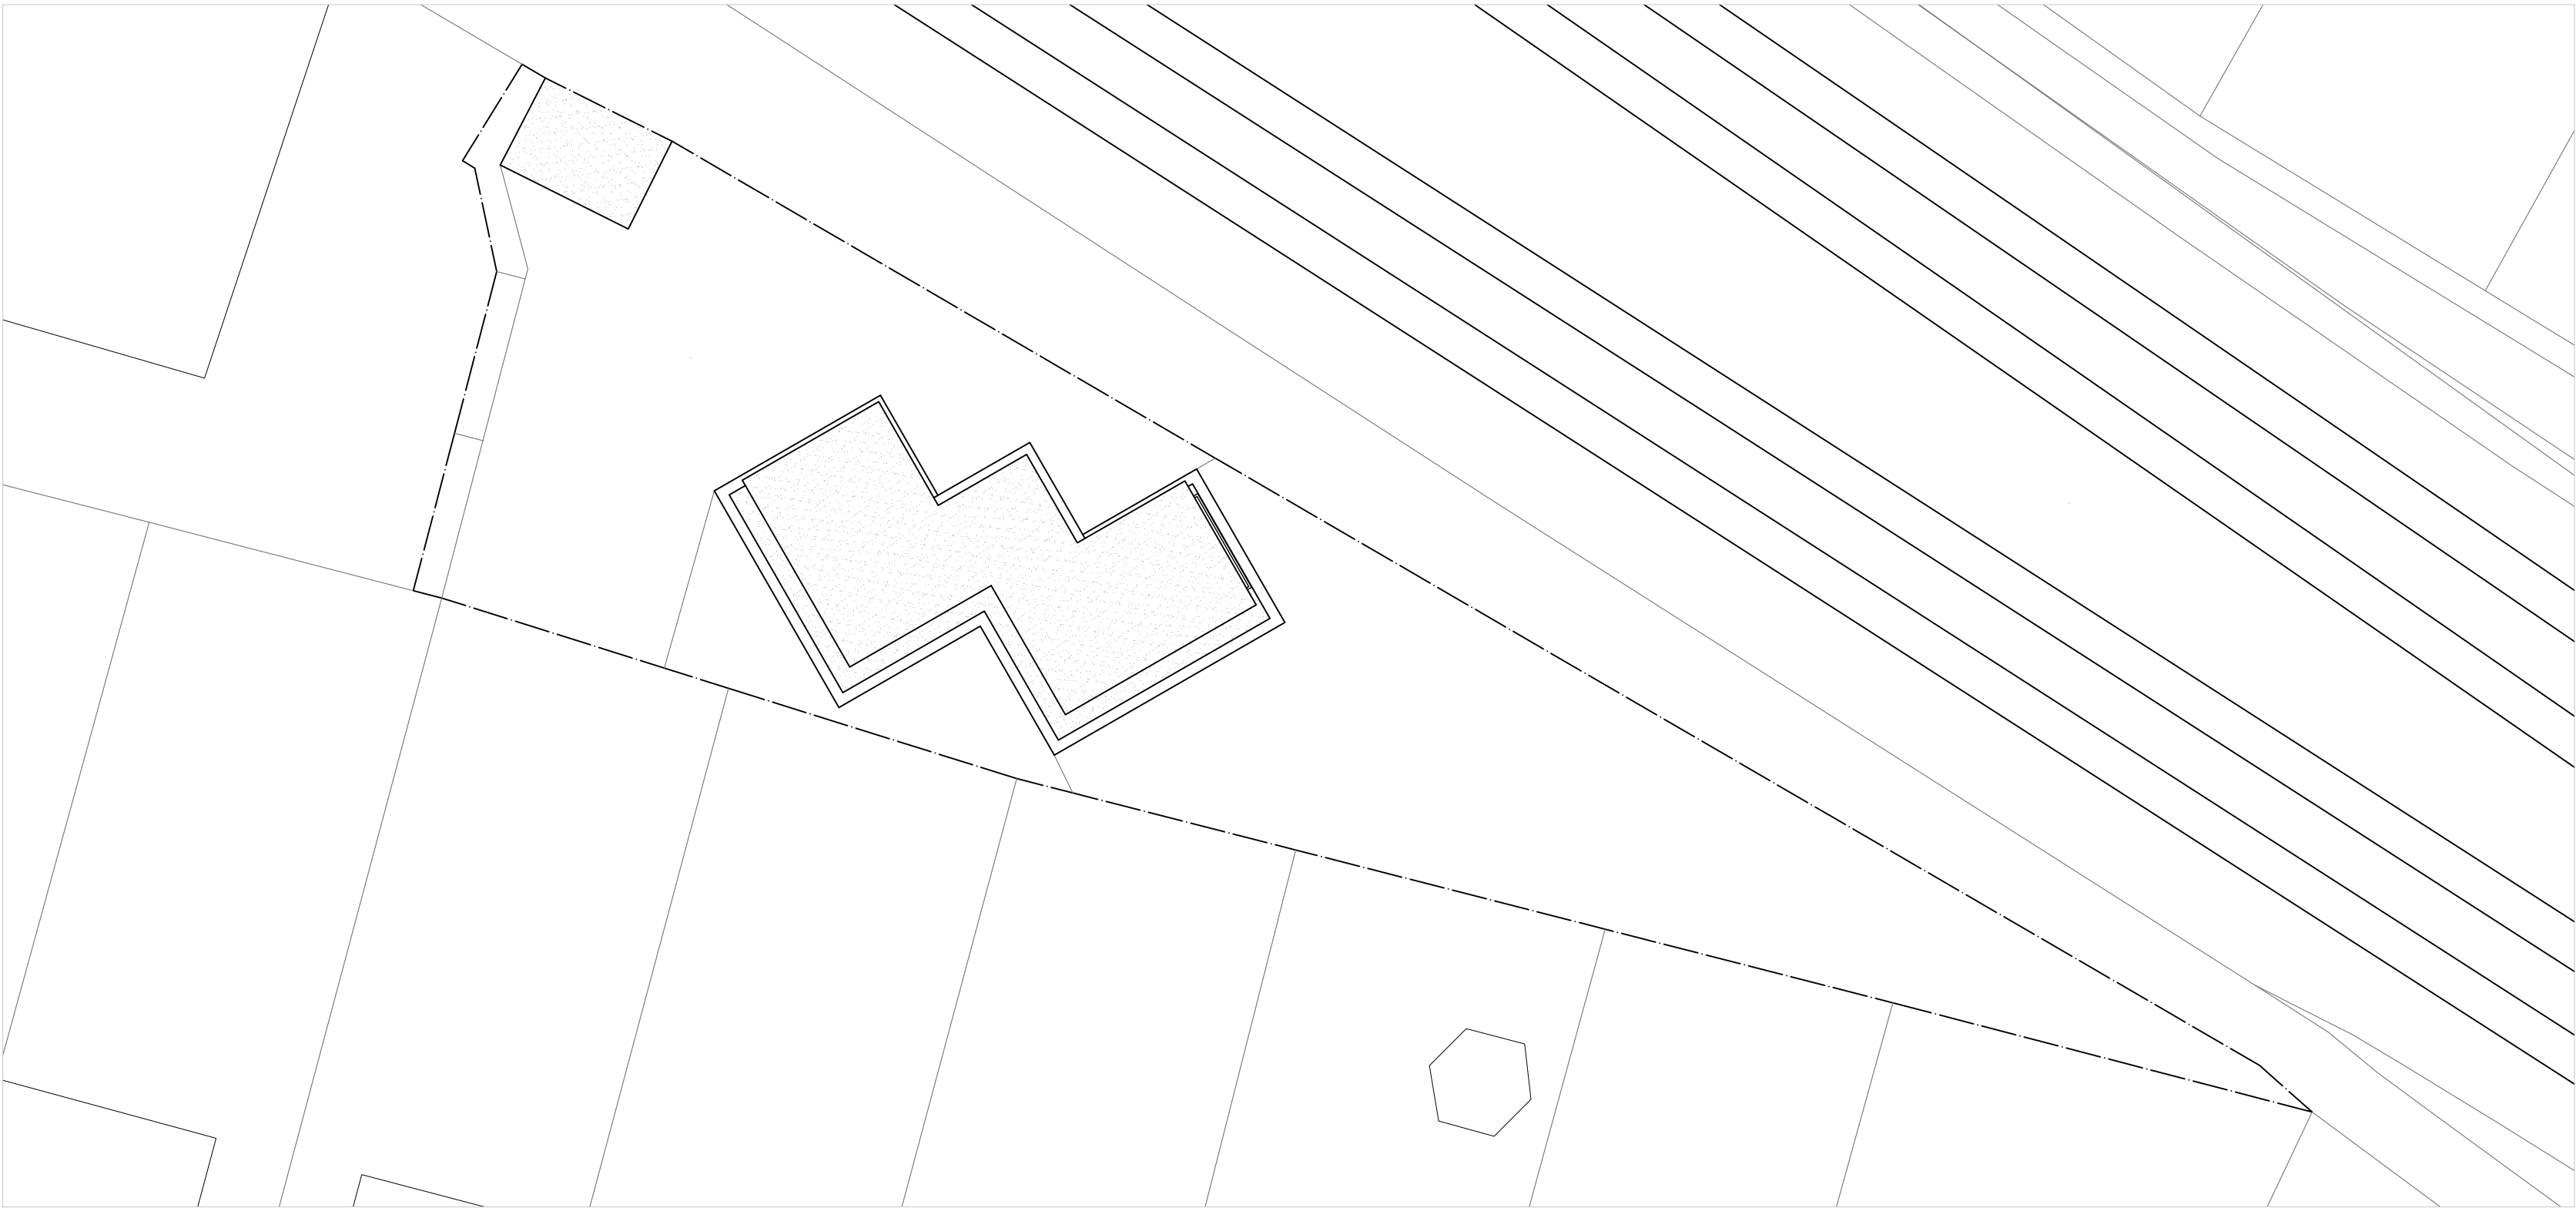

EXISTING SITE PLAN
Scale 1:200

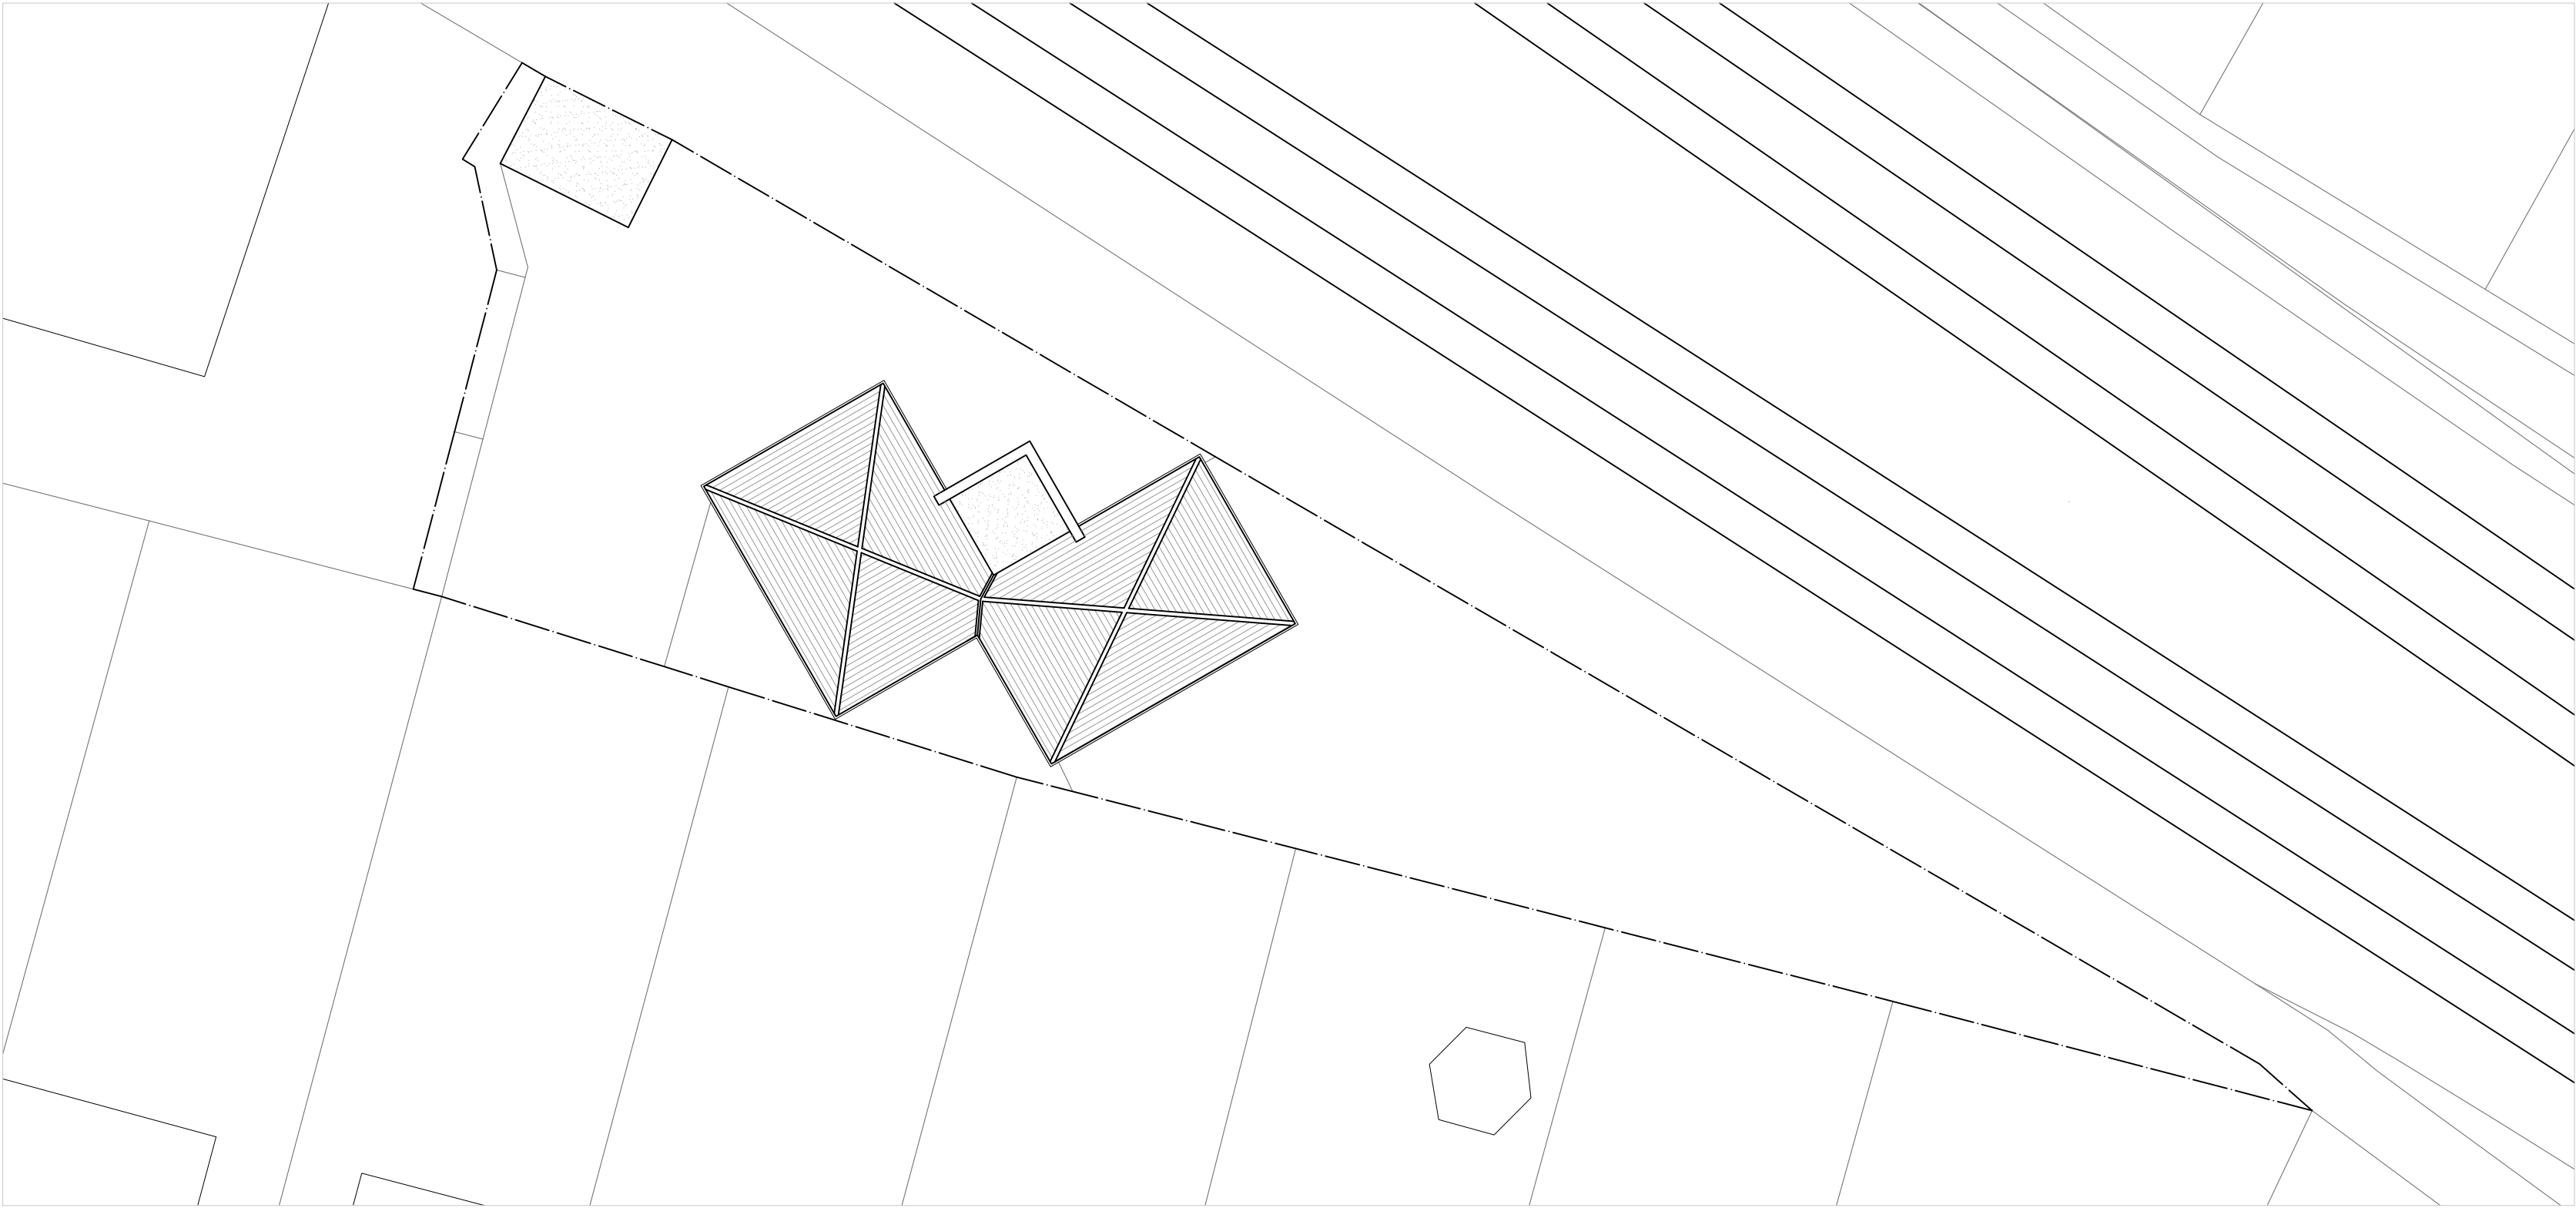

PROPOSED SITE PLAN
Scale 1:200

-	-	-	-
Rev.	Date	Description	Init.

Client

MAGHELLA LTD

Project Title
PROPOSED ALTERATIONS

RAIL LODGE, RYEFIELD CRESCENT, HA6 1LJ
Drawing Title

EXISTING & PROPOSED SITE PLAN

Cad File	Sheet Size	Scale
P001	A1	1:200
Drawn by	Drawing Date	Approved by
AG	SEP 2020	NJ
Project No.	Drawing No.	Revision
1766	P201	-



2-4 High Street, Ruislip,
Middlesex, HA4 7AR
t 01923 840077 f 01923 840078
info@juttla-architects.com
juttla-architects.com

This drawing is property of Juttla Architects Ltd © and must not be
copied or otherwise reproduced. All dimensions must be checked on
site before commencing work. No dimensions to be scaled from this
drawing. This drawing was produced using AutoCad 2016.