


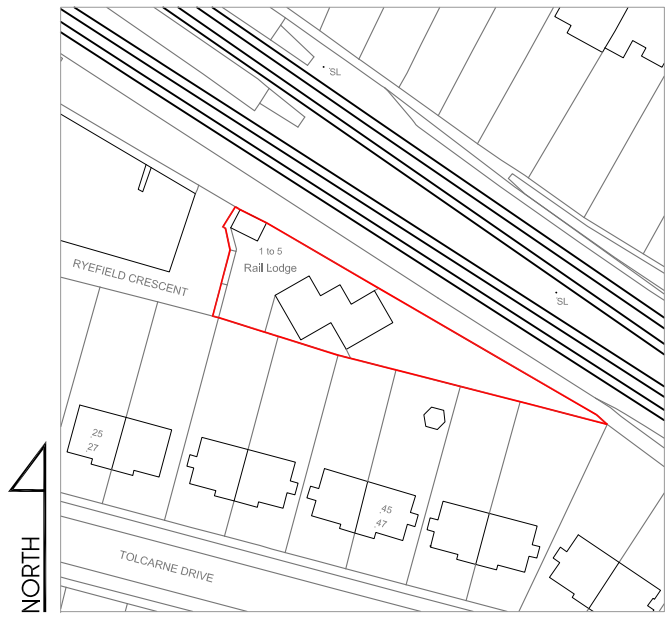


 


LOCATION PLAN
SCALE 1:1250

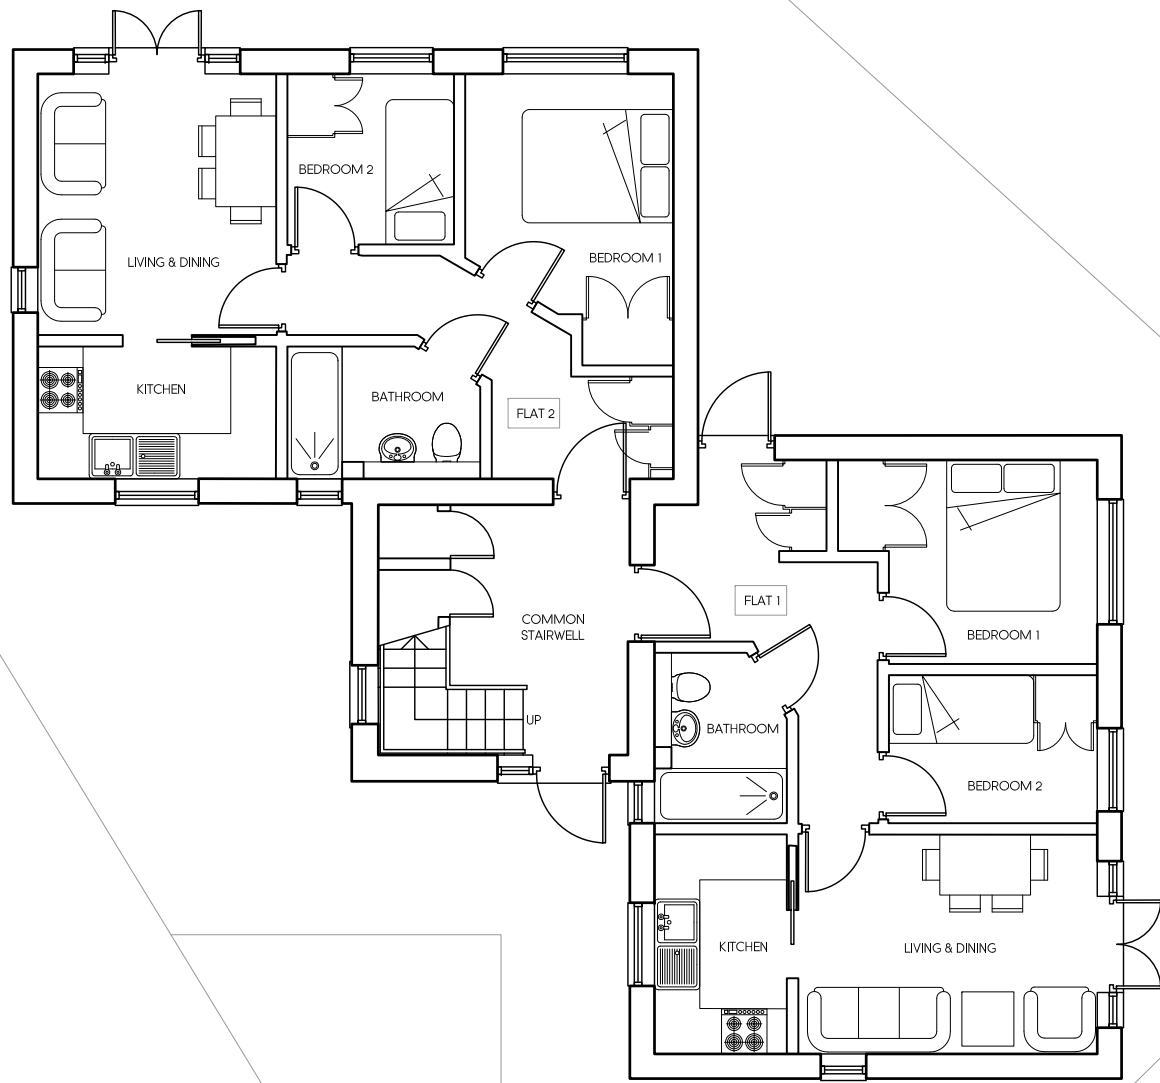


EXISTING GROUND
FLOOR PLAN

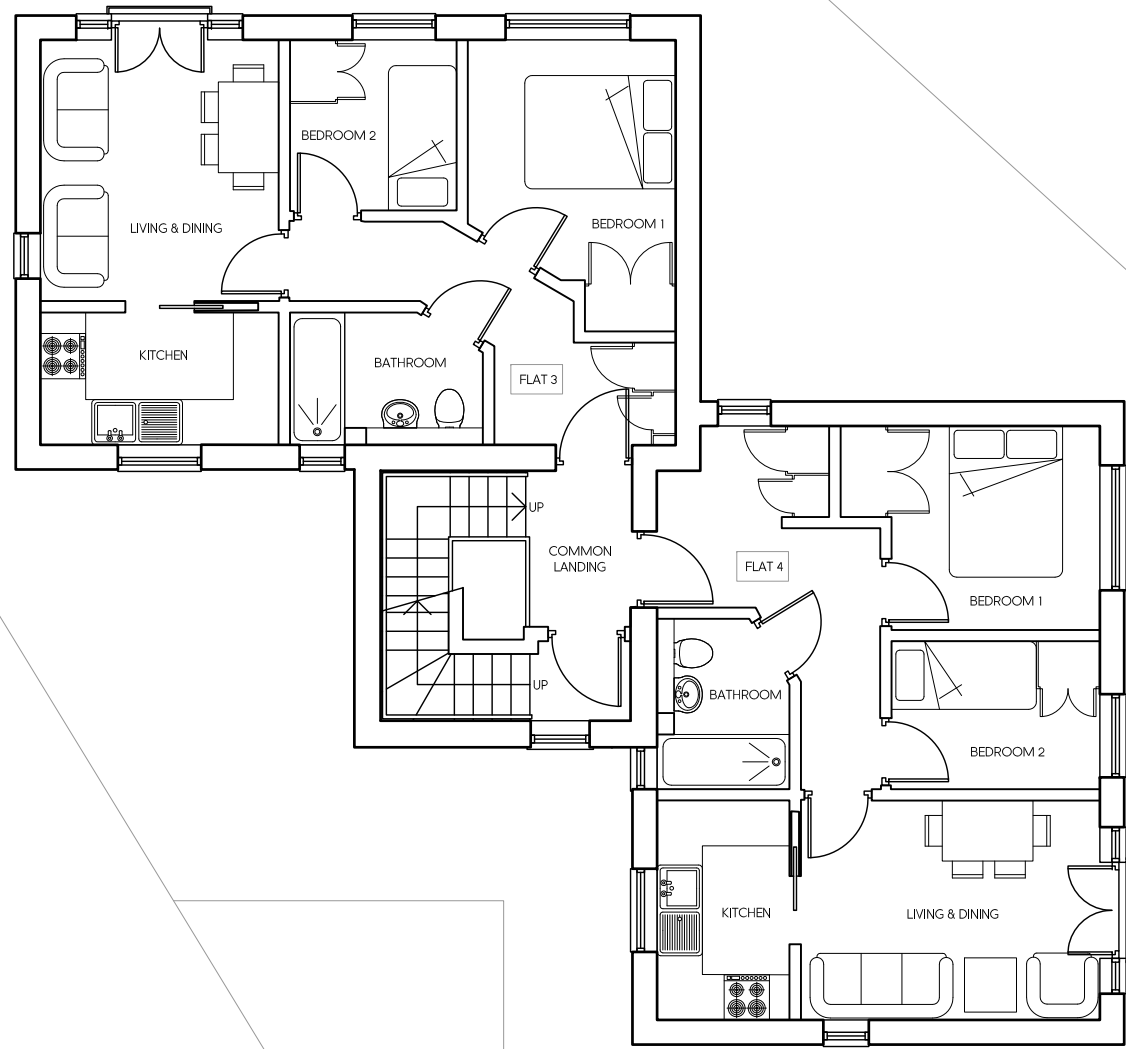

EXISTING FIRST
FLOOR PLAN

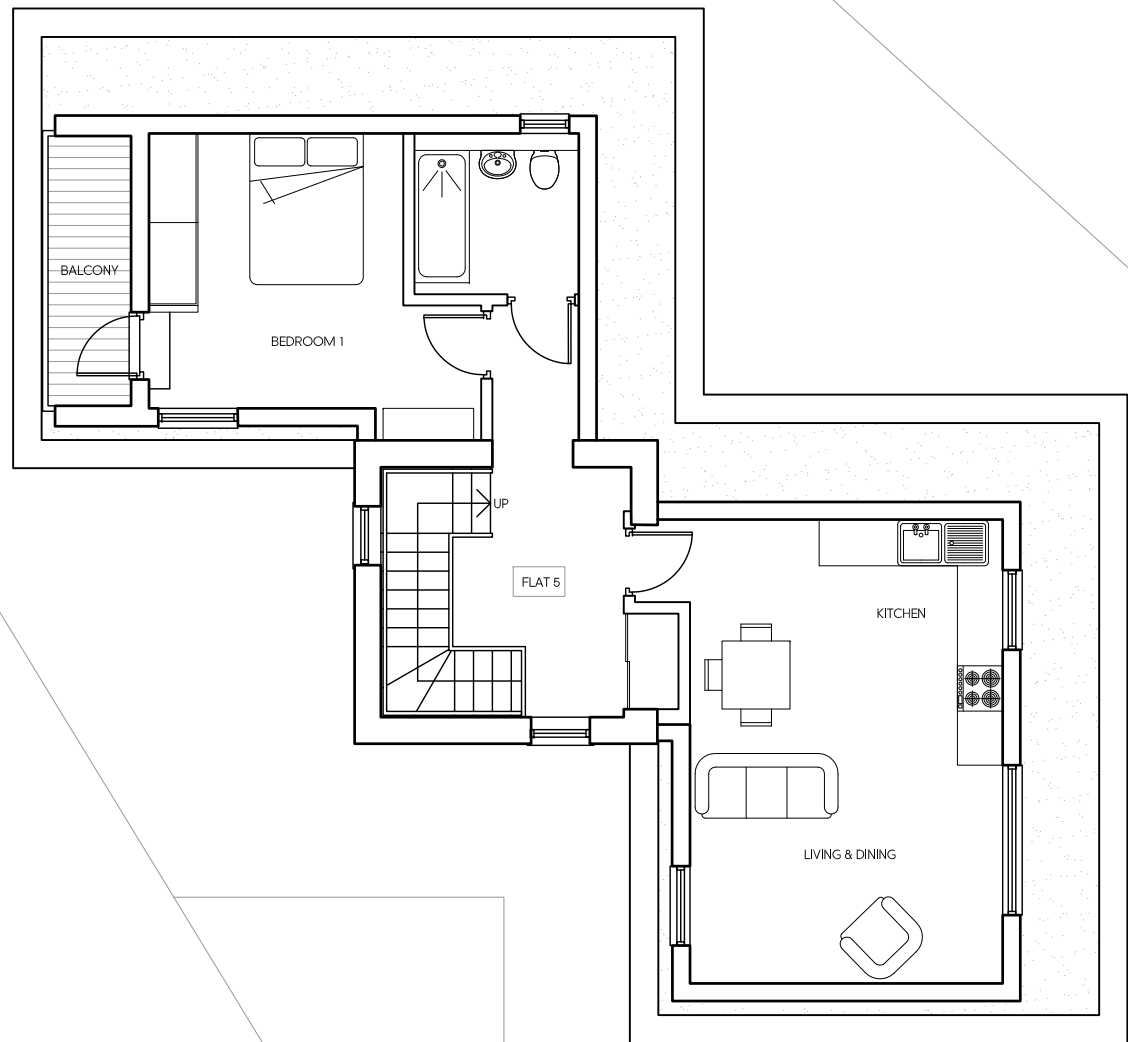

EXISTING SECOND
FLOOR PLAN

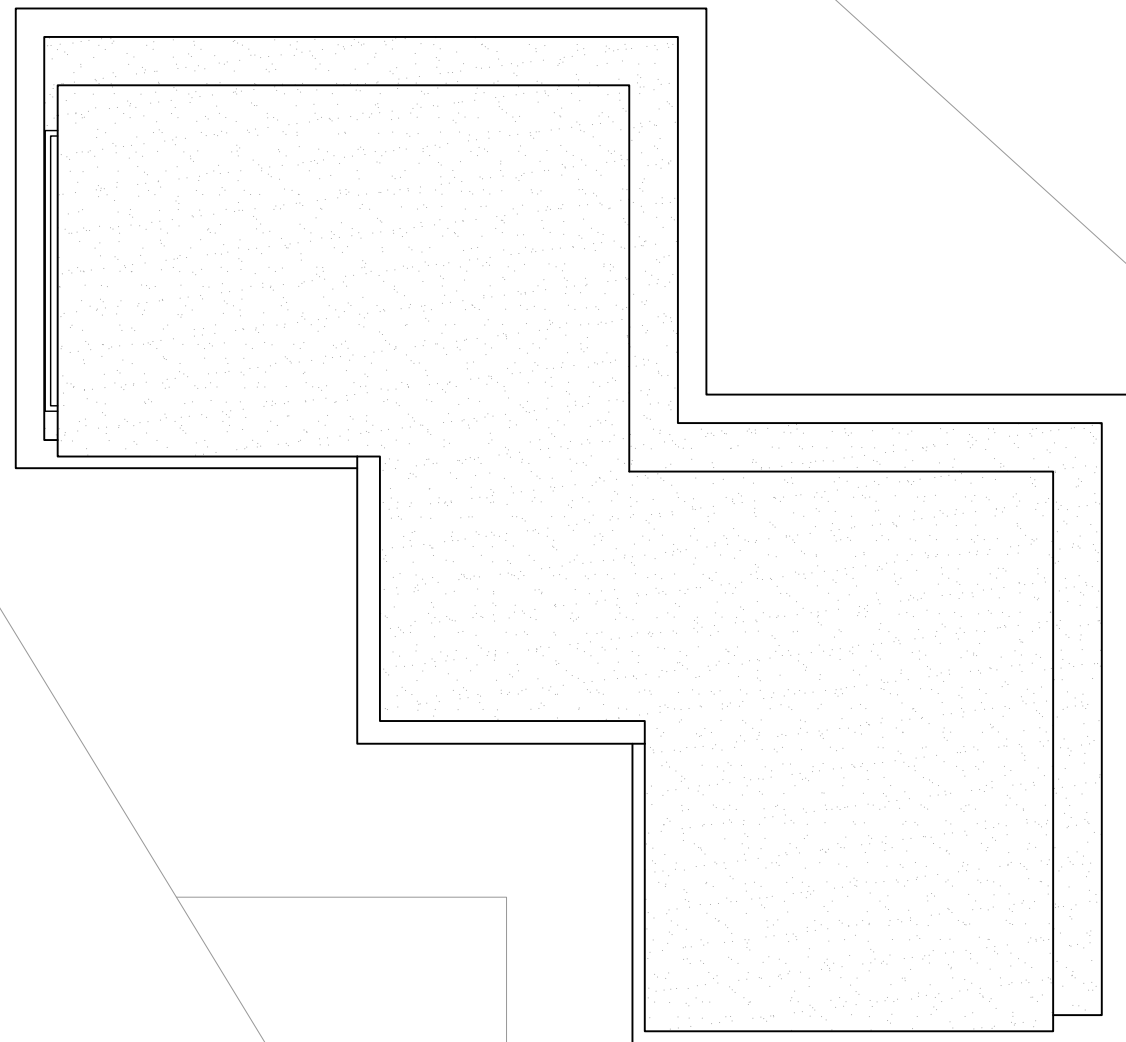

EXISTING ROOF PLAN

Rev	Date	Description	Init.
-	-	-	-

Client

MAGHELLA LTD

Project Title

PROPOSED ALTERATIONS

Rail Lodge, Ryefield Crescent, HA6 1LJ

Drawing Title

EXISTING FLOOR PLANS AND ROOF PLAN

Cad File	Sheet Size	Scale
P001	A1	1:100
Drawn by	Drawing Date	Approved by
AG	SEP 2020	NJ
Project No.	Drawing No.	Revision
1766	P202	-



2-4 High Street, Ruislip,
Middlesex, HA4 7AR

t 01923 840077 f 01923 840078
info@jutla-architects.com
jutla-architects.com

This drawing is property of Jutla Architects Ltd © and must not be
copied or otherwise reproduced. All dimensions must be checked on
site before commencing work. No dimensions to be scaled from this
drawing. This drawing was produced using AutoCad 2016.

PLANNING ISSUE