




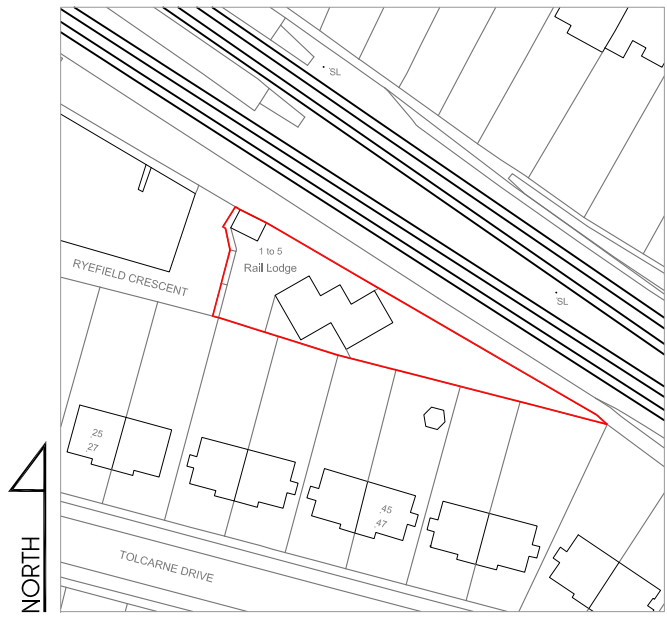


LOCATION PLAN
SCALE 1:1250

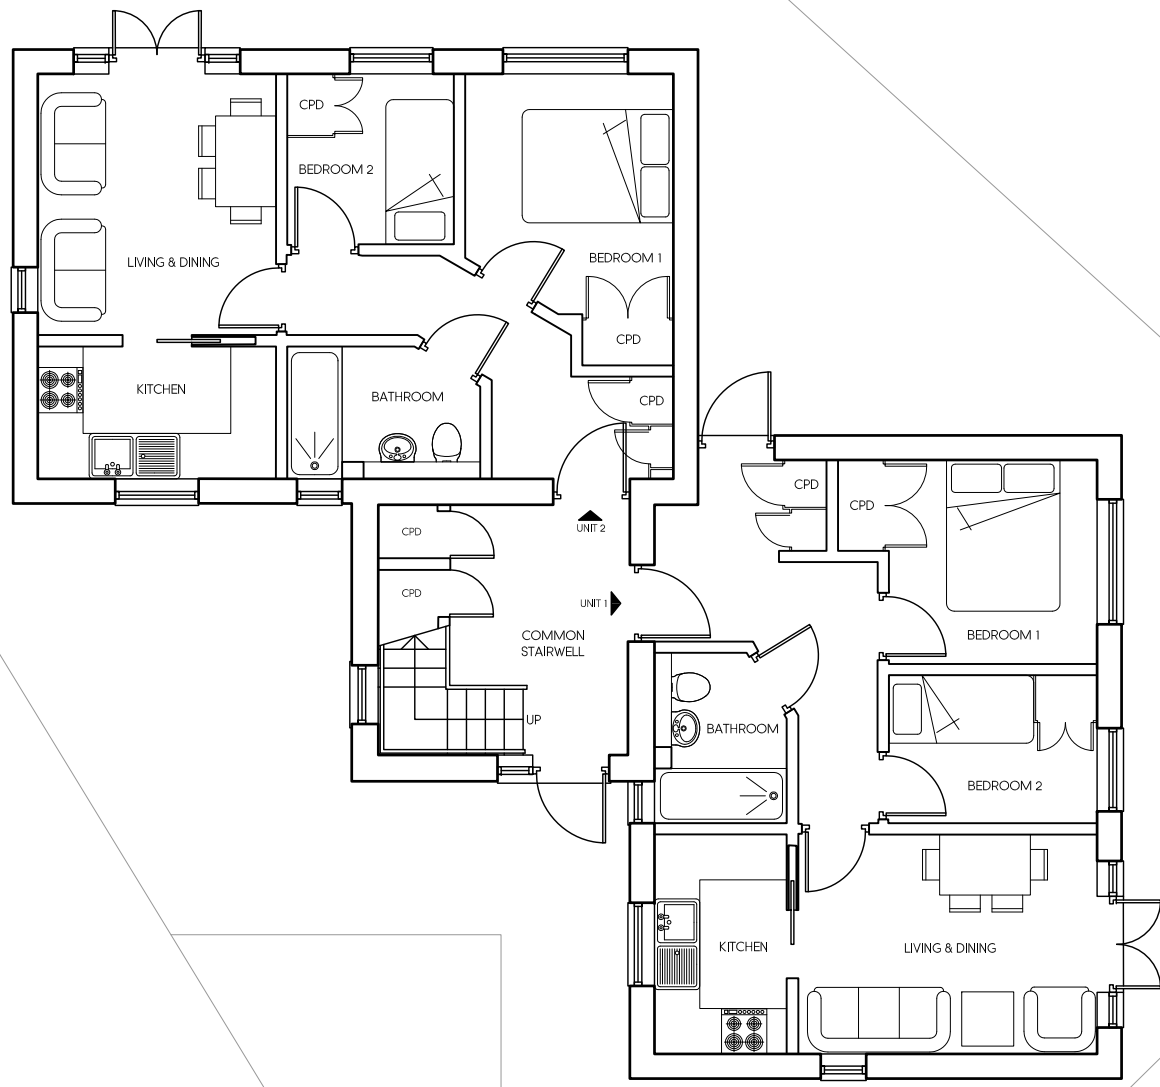


GROUND FLOOR PLAN
- NO PROPOSED CHANGE

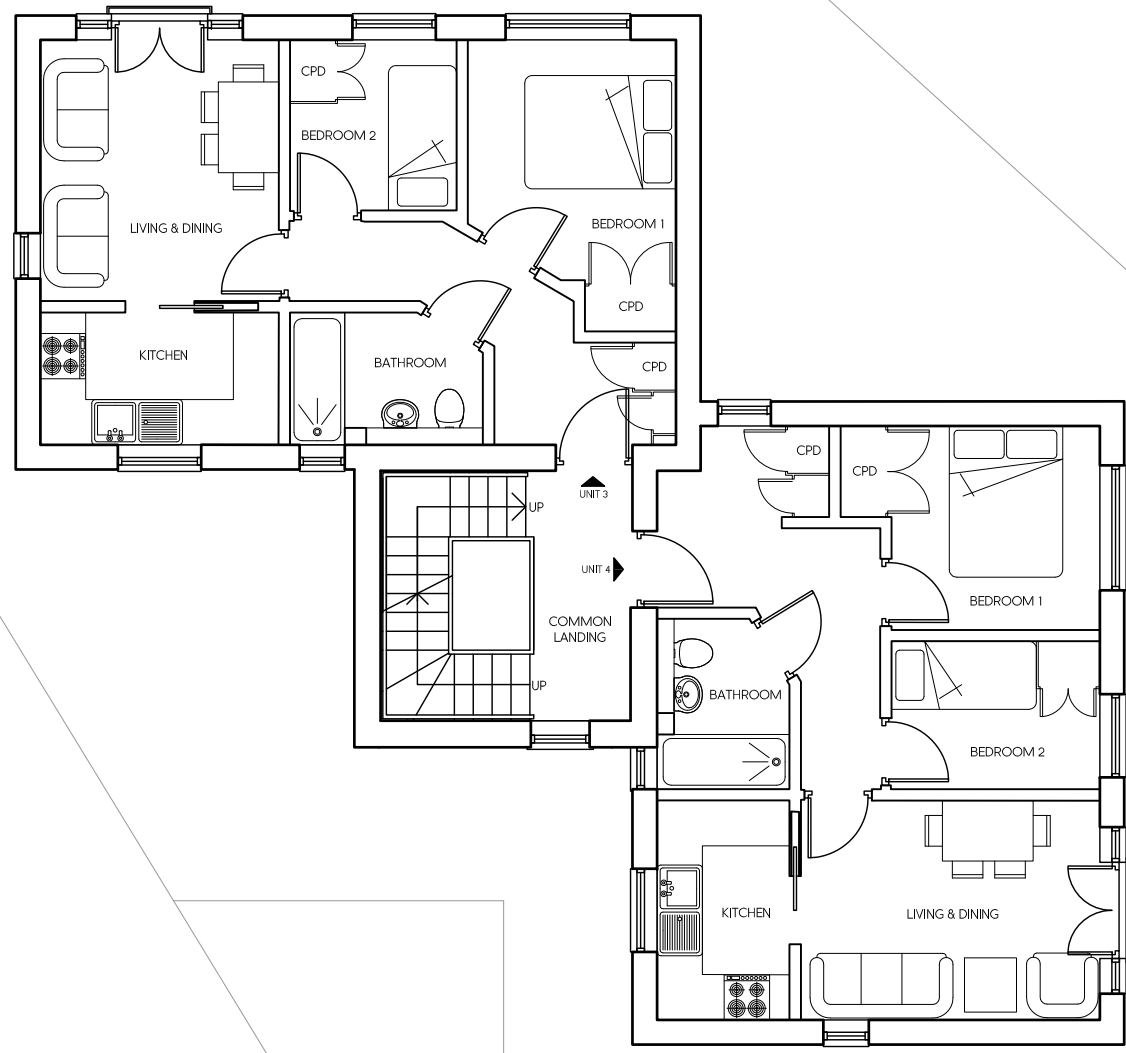

PROPOSED FIRST
FLOOR PLAN

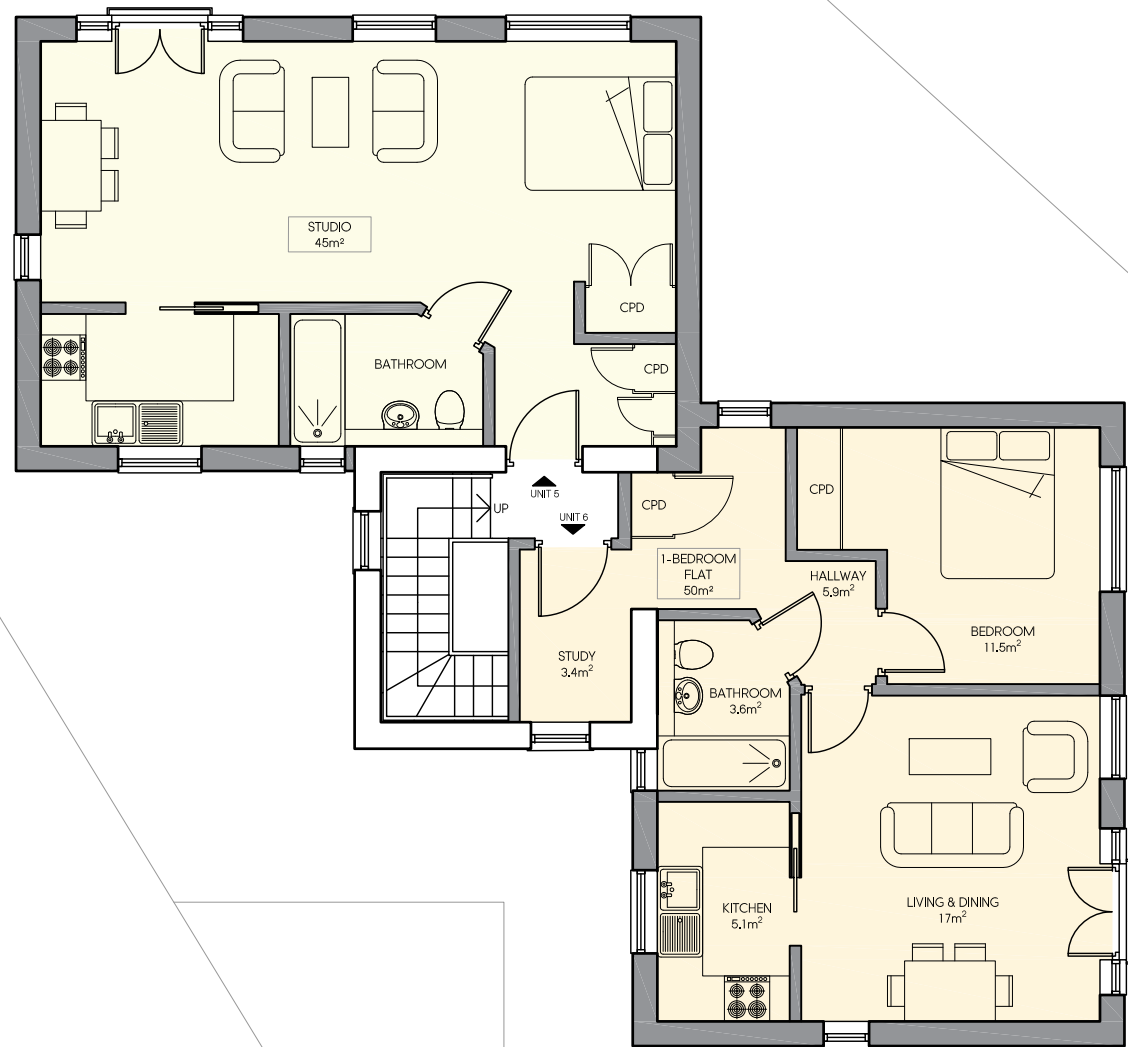

PROPOSED SECOND
FLOOR PLAN

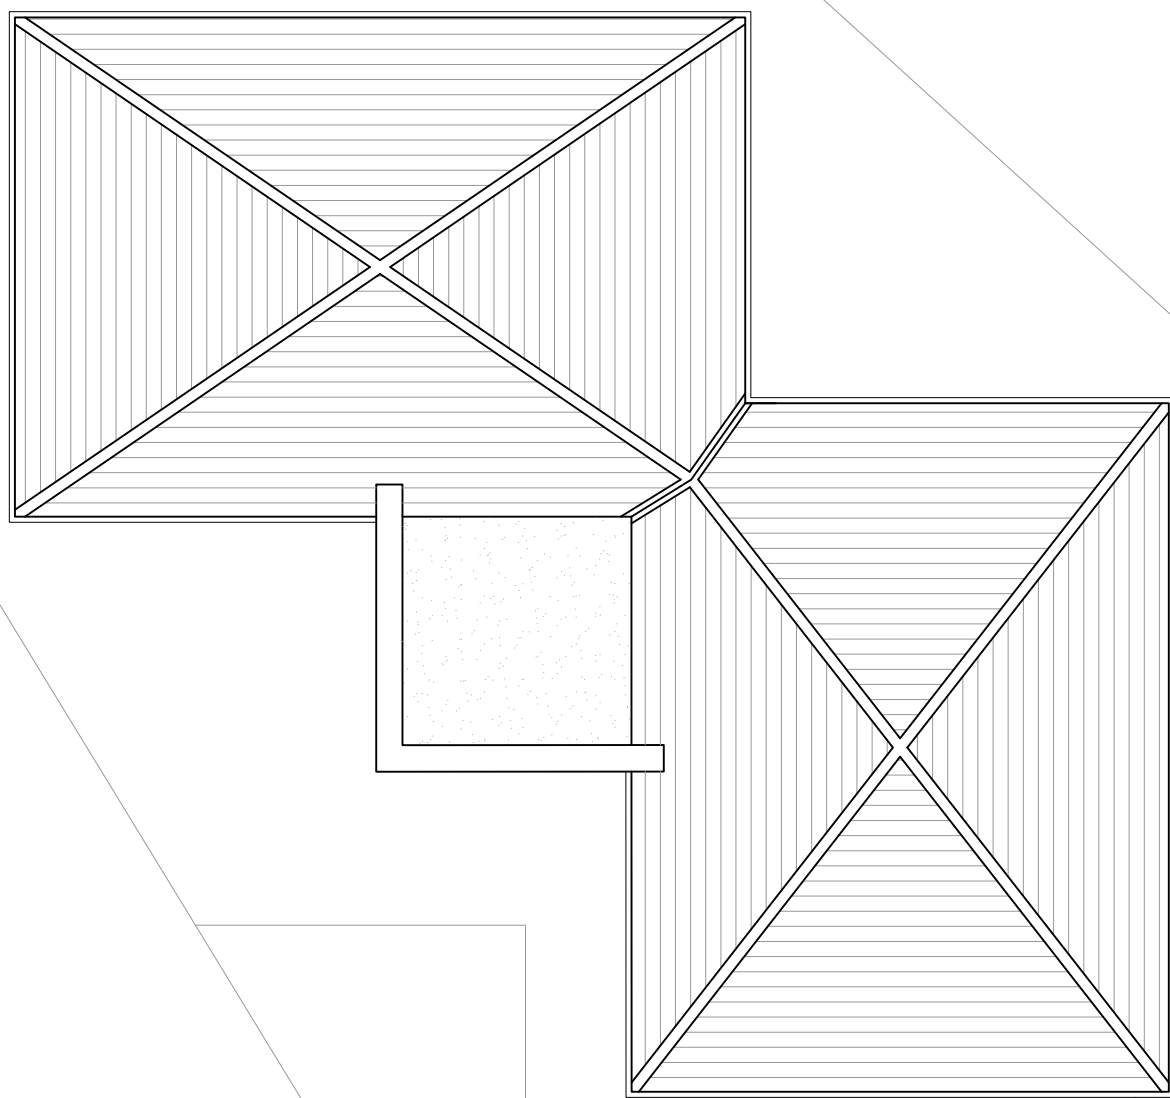

PROPOSED ROOF PLAN

KEY

- UNIT 05 - STUDIO - 45m²
- UNIT 06 - 1 BEDROOM FLAT - 50m²

-	-	-	-
Rev	Date	Description	Init.
Client			

MAGHELLA LTD

Project Title
PROPOSED ALTERATIONS

RAIL LODGE, RYEFIELD CRESCENT, HA6 1LJ
Drawing Title

PROPOSED FLOOR PLANS AND ROOF PLAN

Cad File	Sheet Size	Scale
P001	A1	1:100
Drawn by	Drawing Date	Approved by
AG	SEP 2020	NJ
Project No.	Drawing No.	Revision
1766	P204	-

Juttla Architects

2-4 High Street, Ruislip,
Middlesex, HA4 7AR

t 01923 840077 f 01923 840078
info@juttla-architects.com
juttla-architects.com

This drawing is property of Juttla Architects Ltd © and must not be copied or otherwise reproduced. All dimensions must be checked on site before commencing work. No dimensions to be scaled from this drawing. This drawing was produced using AutoCad 2016.