


Revisions




Existing Front Elevation

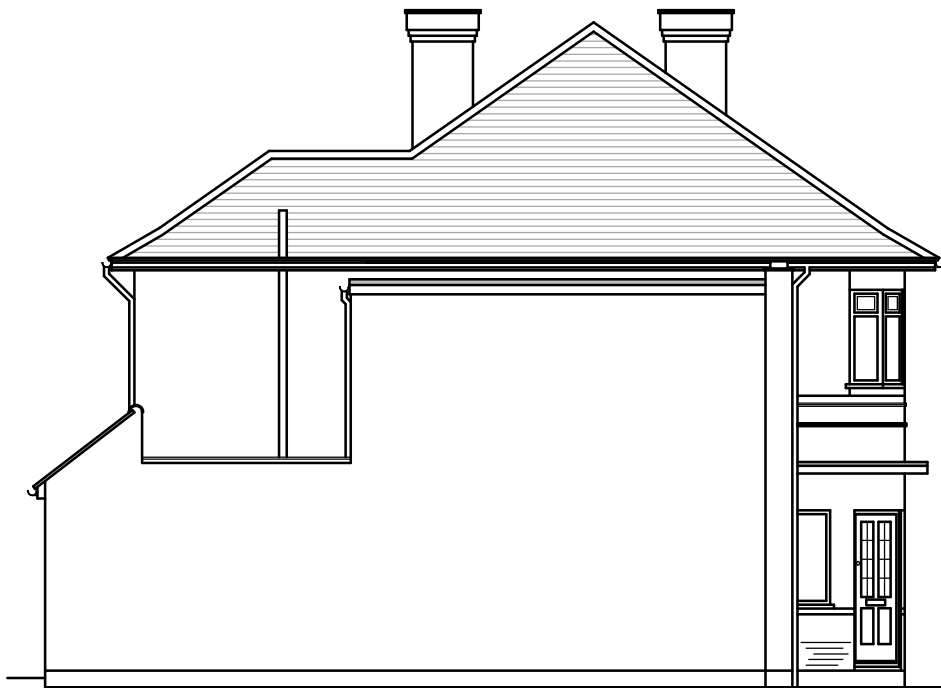


Existing Side Elevation




Existing Rear Elevation

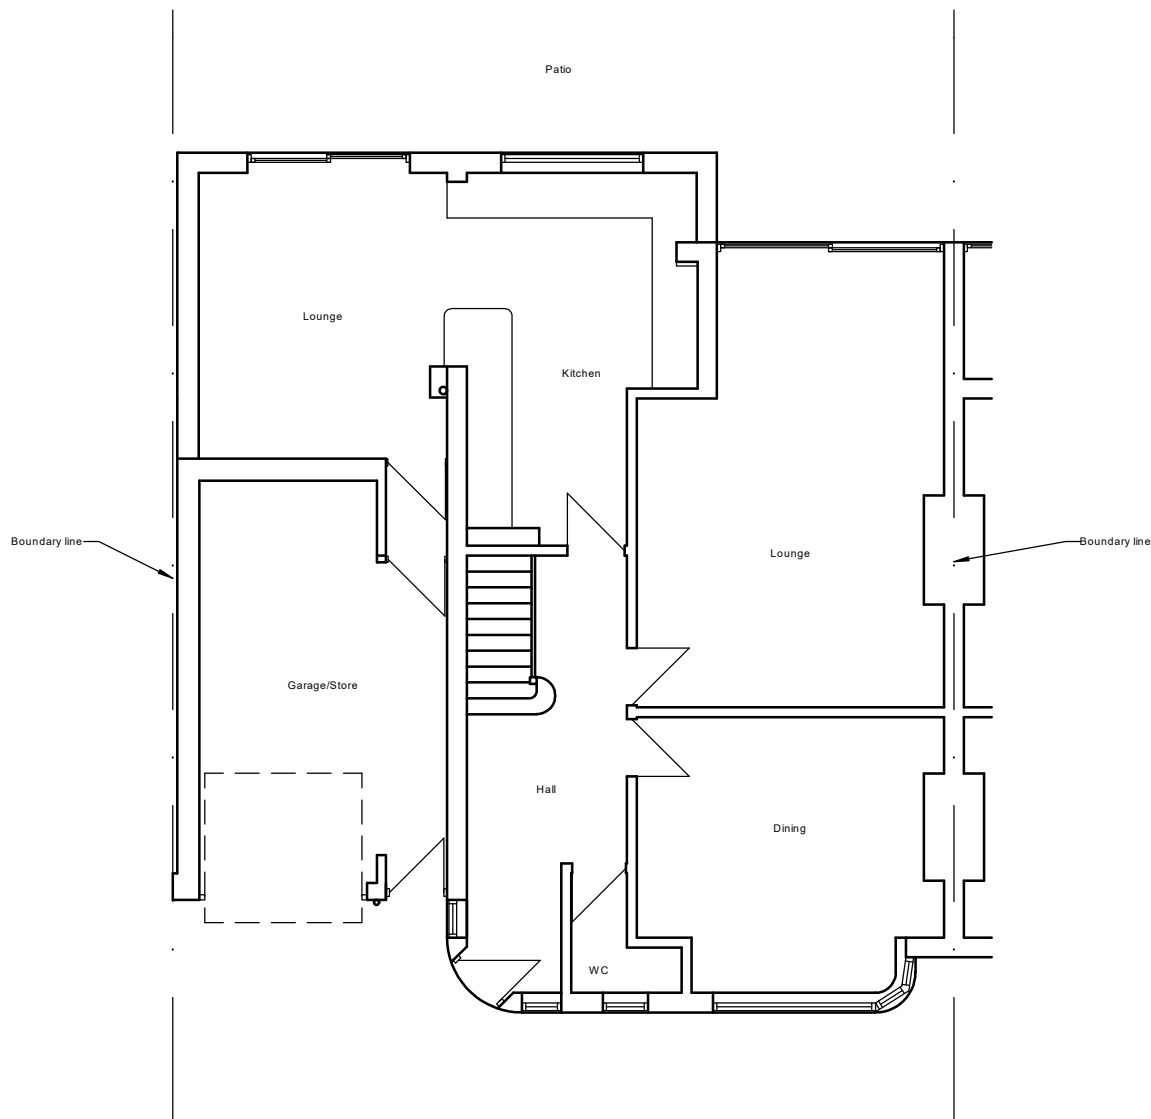

Existing Ground Floor Plan

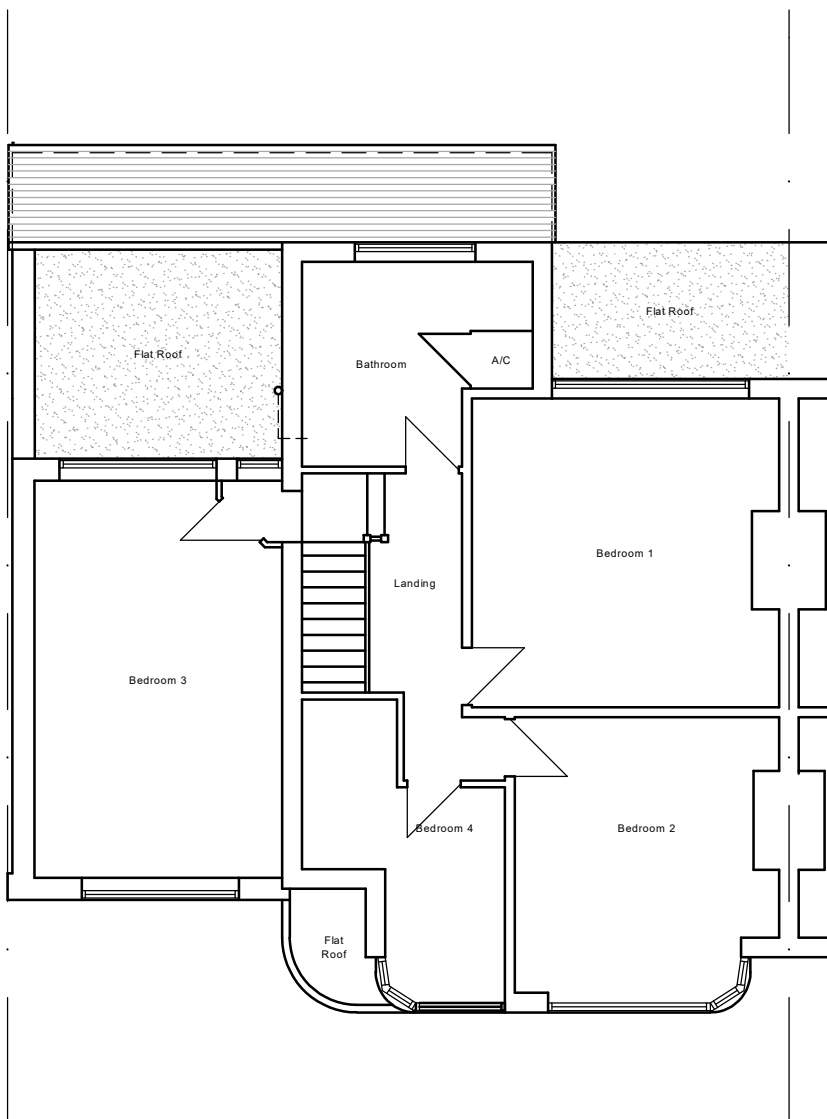

Existing First Floor Plan

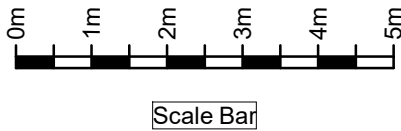

Notes

The contractor is responsible for checking dimensions on site before work is carried out.
SGT Building Design to be notified of any discrepancies.
© SGT Building Design unless otherwise agreed.

SGT Building Design
The Holly, 70 Harlech Road, Abbots Langley, Herts. WD5 0BF

Tel: 01923 462949

drawing title

First Floor Rear Extension and Alterations to Roof

site

54 The Chase, Eastcote HA5 1SN

scale 1:100 @ A2

date May 2021

drawing no. 2114-01

revision