



Revisions

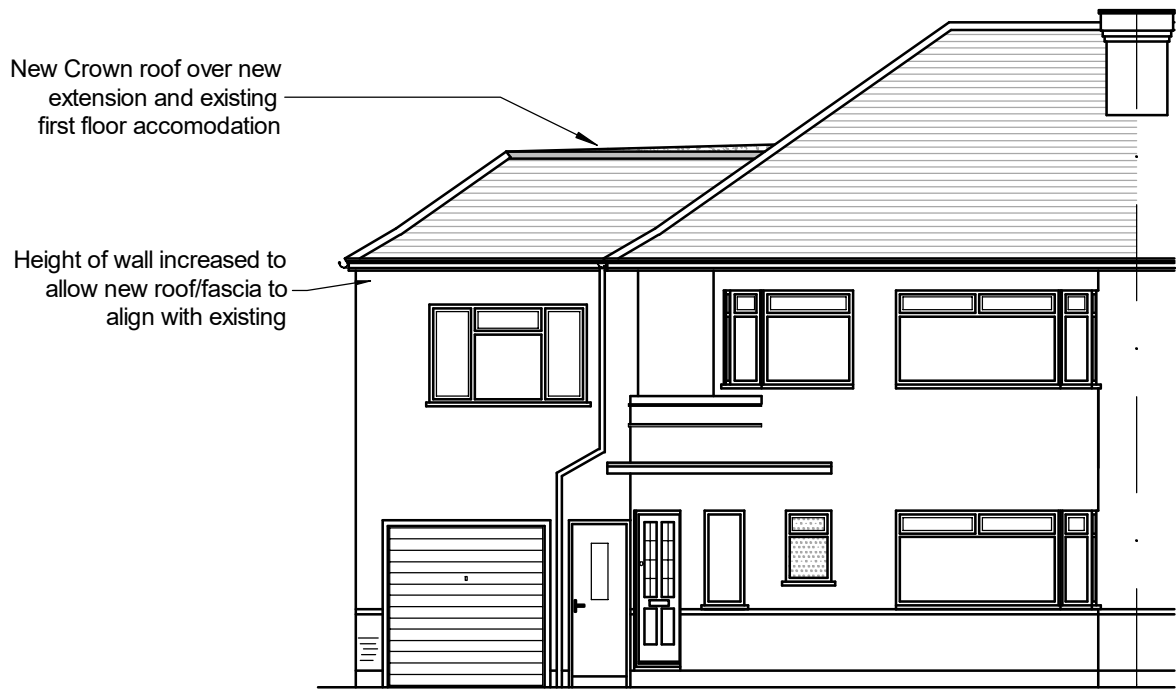


Proposed Front Elevation

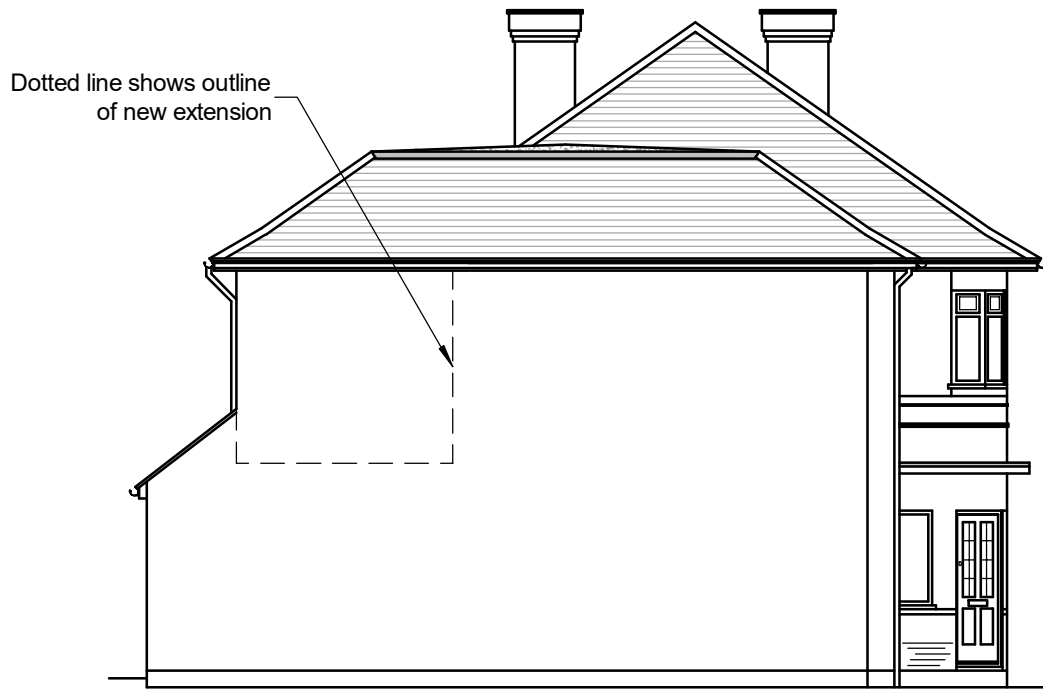


Proposed Side Elevation




Proposed Rear Elevation

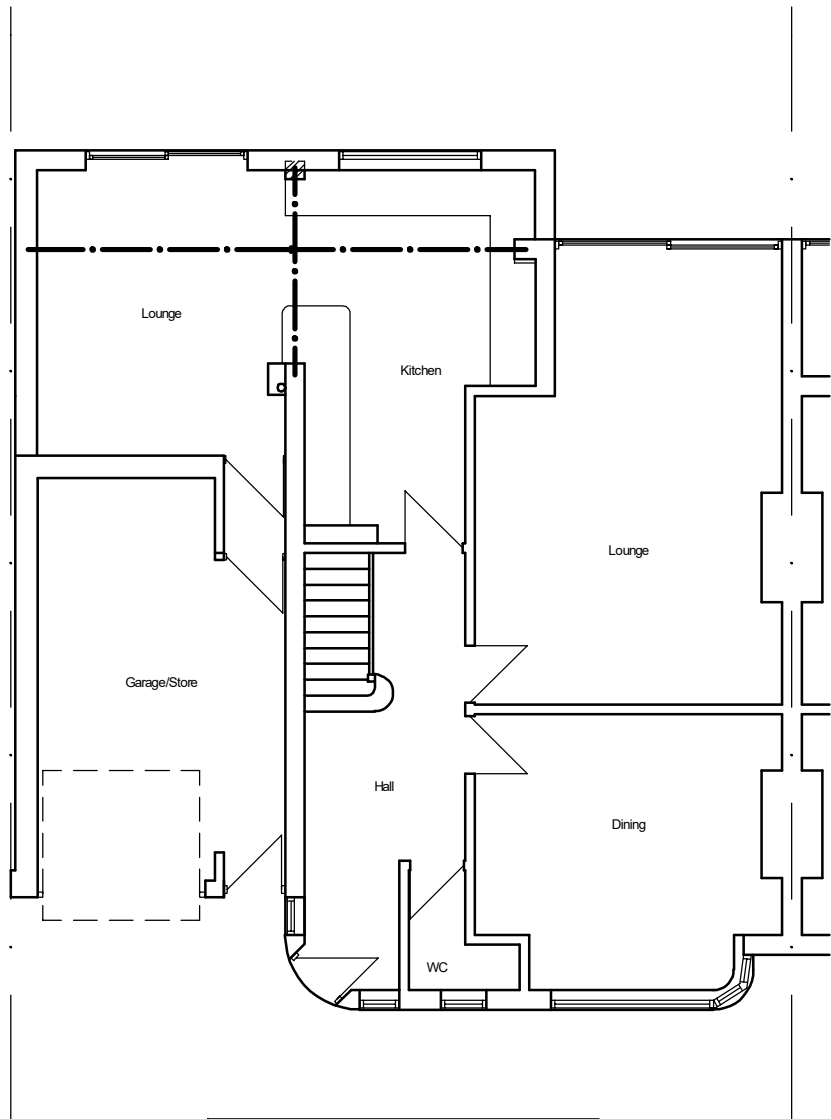

Proposed Ground Floor Plan

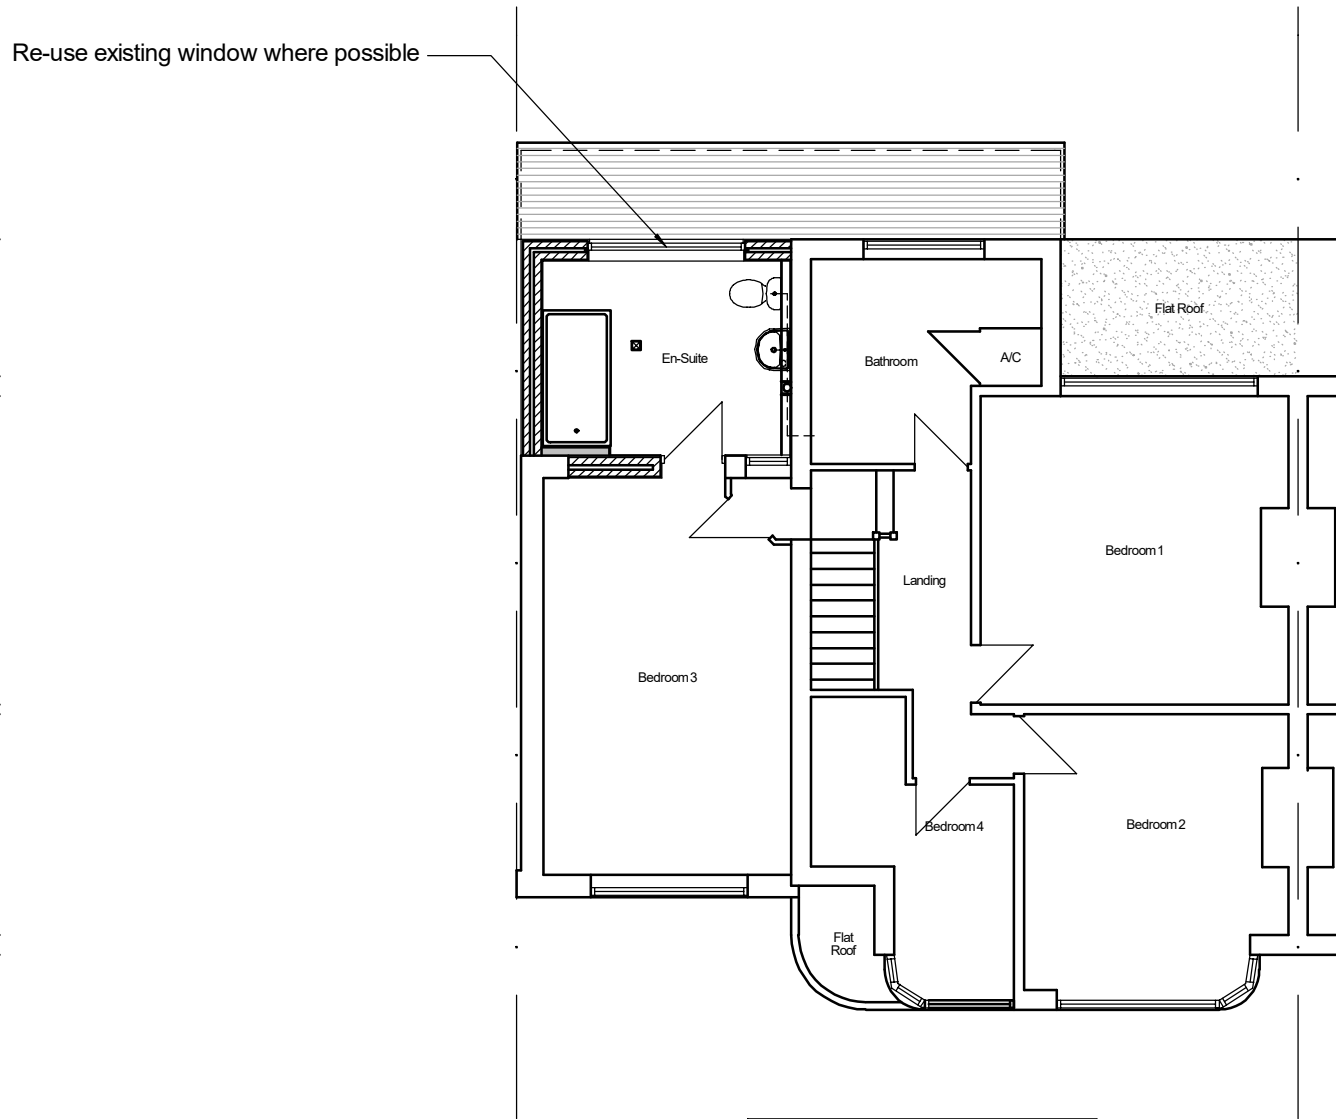

Proposed First Floor Plan

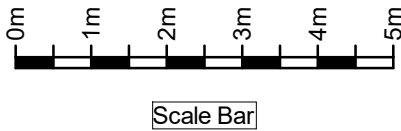

Notes

The contractor is responsible for checking dimensions on site before work is carried out.
SGT Building Design to be notified of any discrepancies.
© SGT Building Design unless otherwise agreed.

SGT Building Design Tel: 01923 462949
The Holly, 70 Harlech Road, Abbots Langley, Herts. WD5 0BF

drawing title
First Floor Rear Extension and
Alterations to Roof

site
54 The Chase, Eastcote HA5 1SN

scale 1:100 @ A2	drawing no. 2114-02
date May 2021	revision