



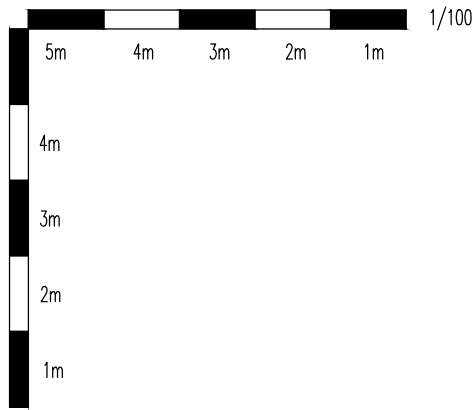


Front Elevation

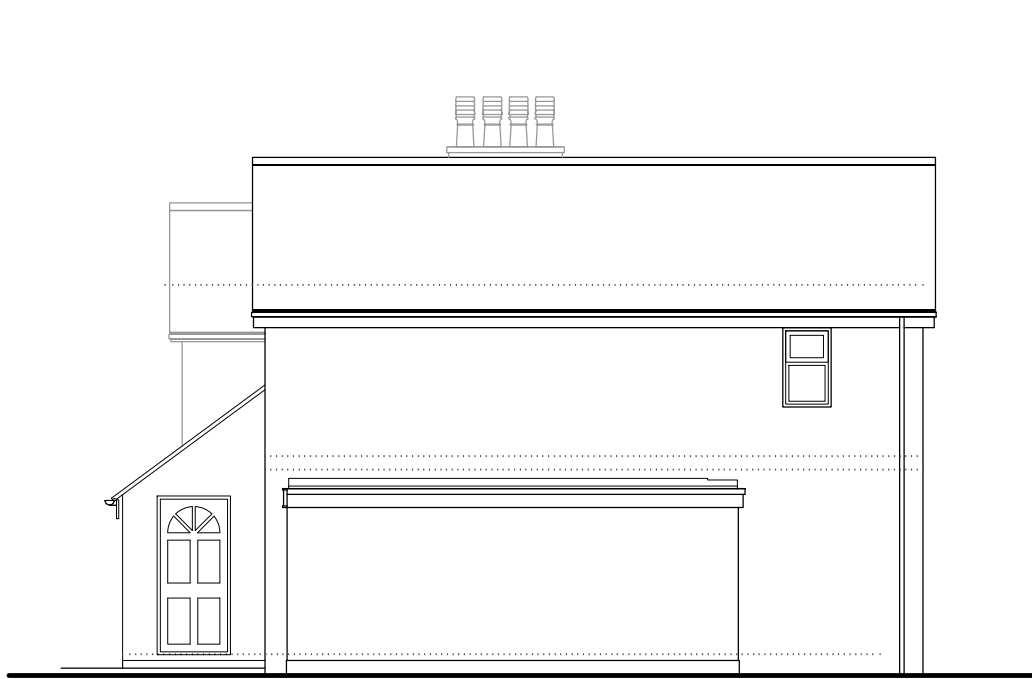


Side Elevation




Rear Elevation

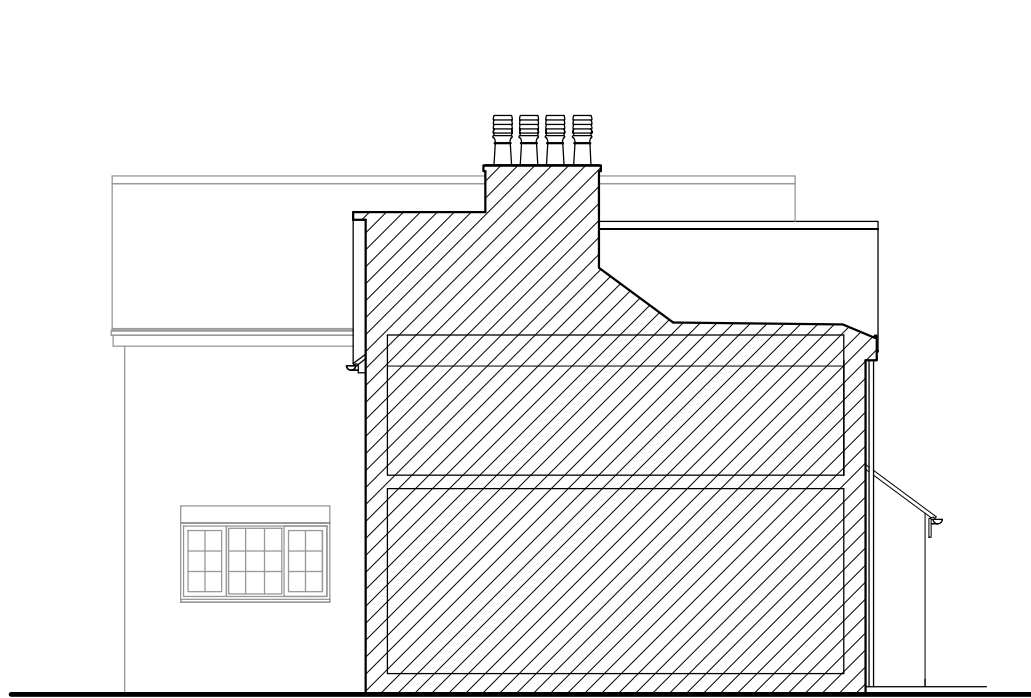

Side Elevation / Section

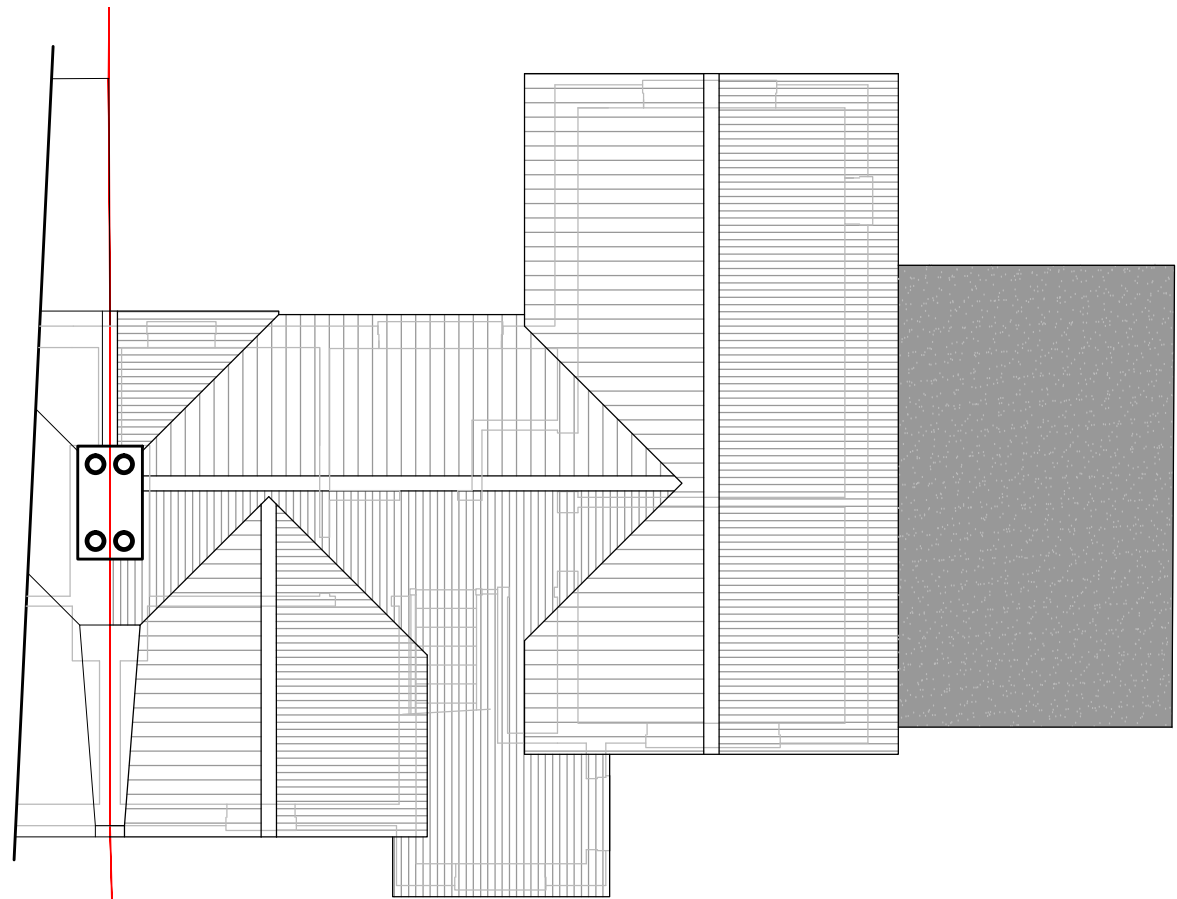


Roof Plan

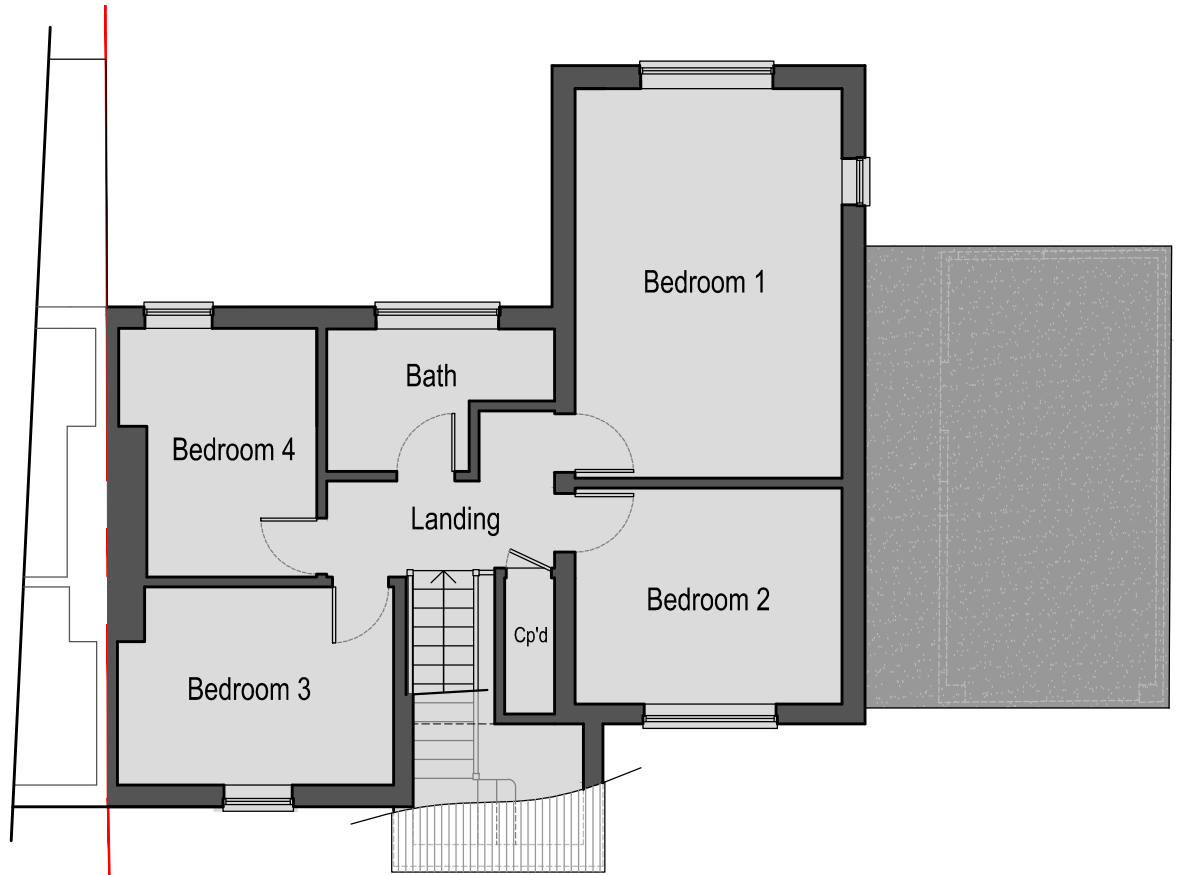

First Floor



Ground Floor

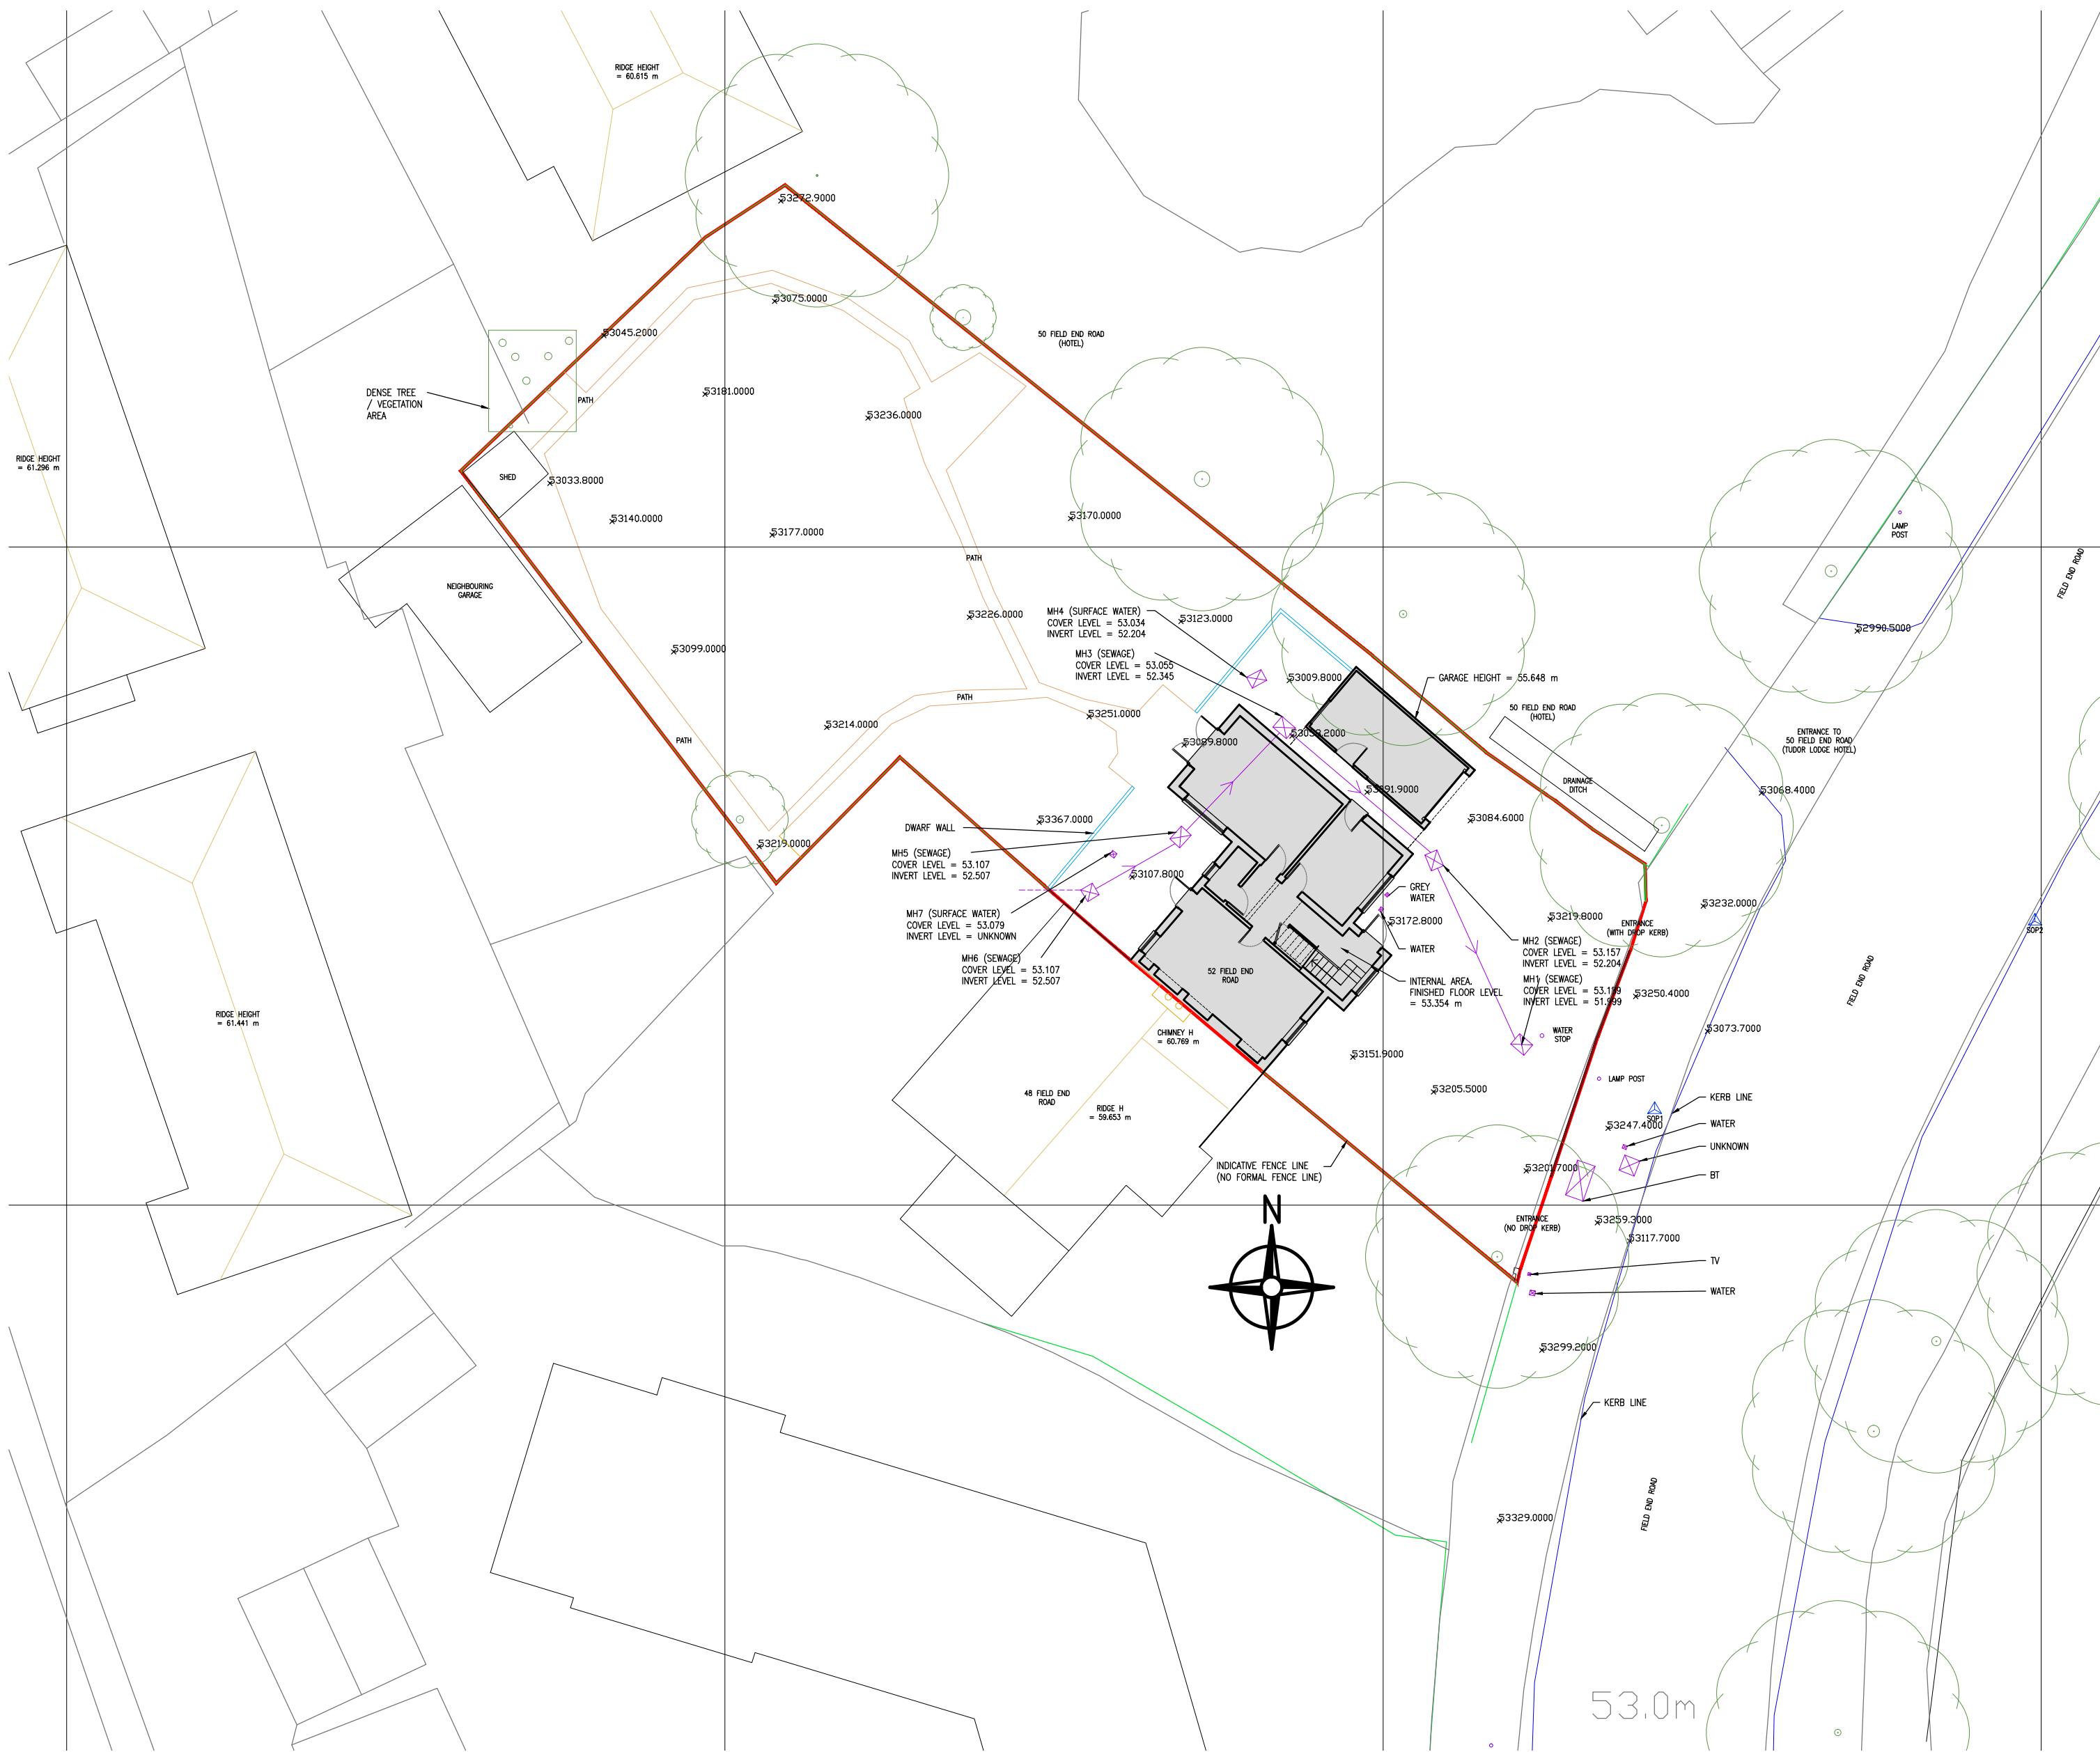

Site plan 1:200

PLANNING ISSUE

PROJECT No.	1610
DRAWING No.	01 - C
SCALE	1:100 - 1:200 @ A1
DATE	01/03/2016
DRAWN BY	TOC
CLIENT	RICHARDSON

52 FIELD END ROAD
EASTCOTE
HA5 2QN

EXISTING PLANS,
ELEVATIONS, & SECTIONS



12 Cambridge Road,
Sandy, Bedfordshire
SG19 1JE

T. 01767 683 692
M. 07846 507 883
E. info@toc-a.uk

Thomas O'Connor Architecture