



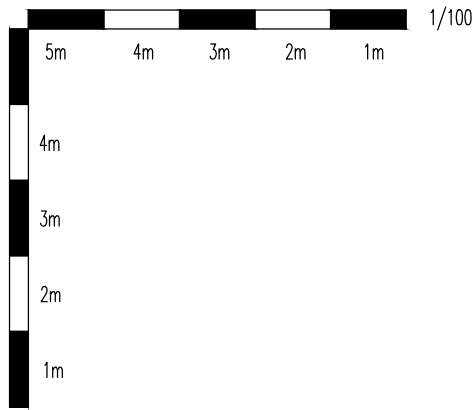


Front Elevation

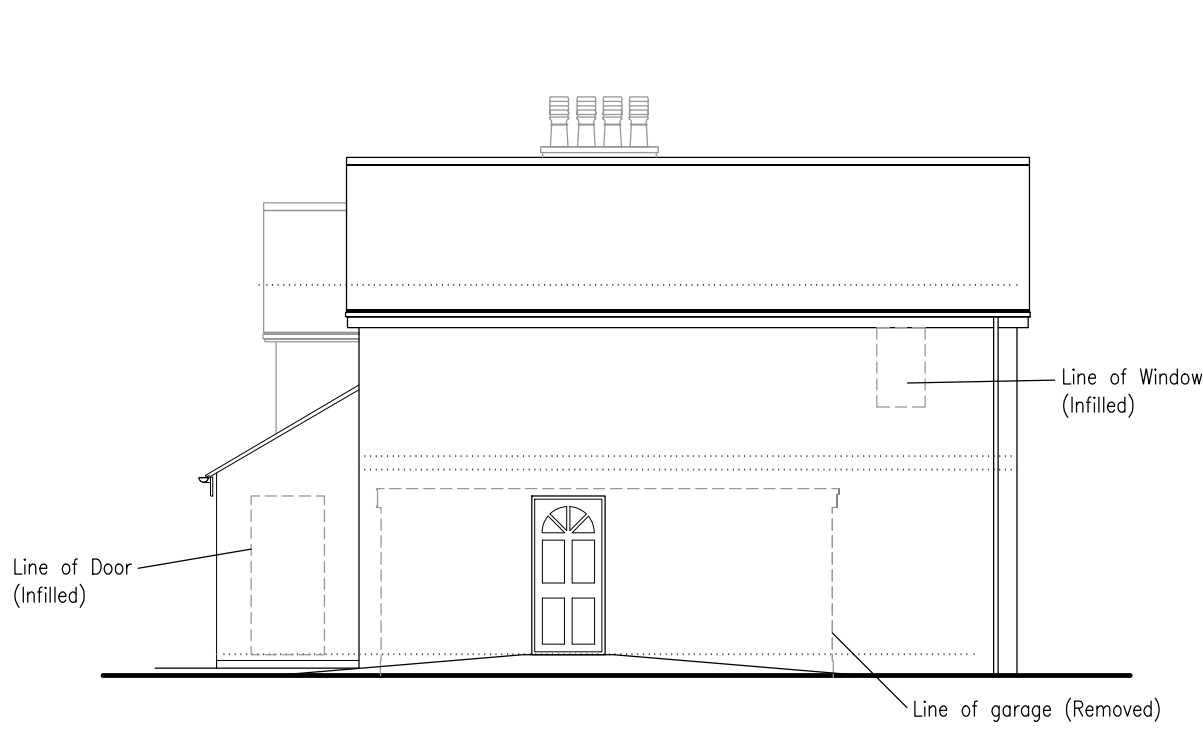


Side Elevation




Rear Elevation

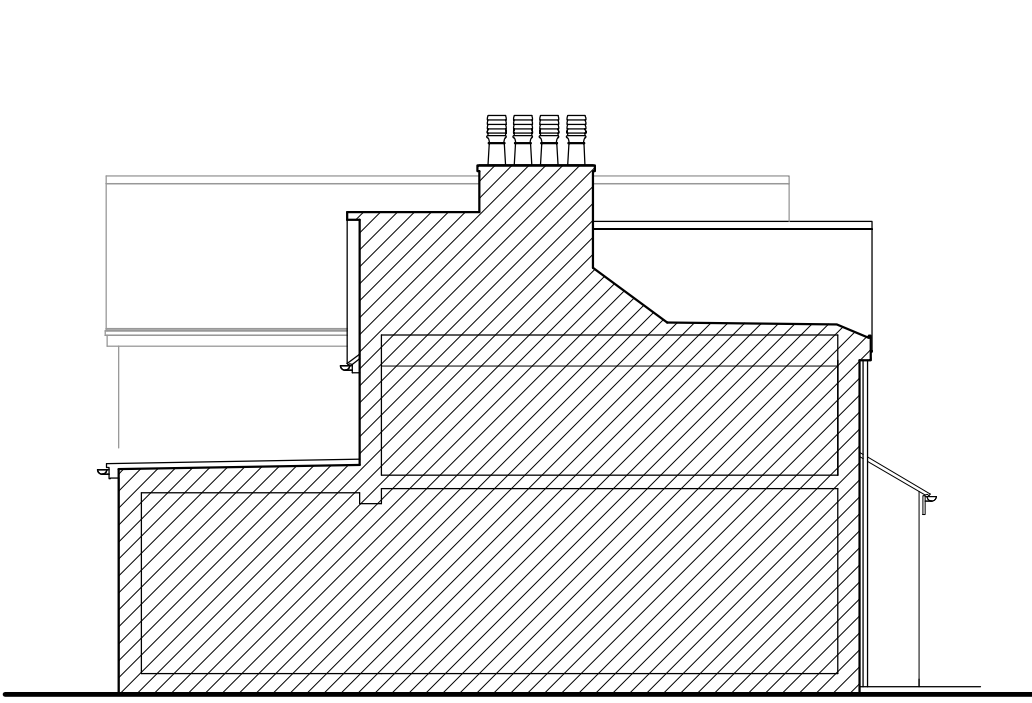


Side Elevation / Section

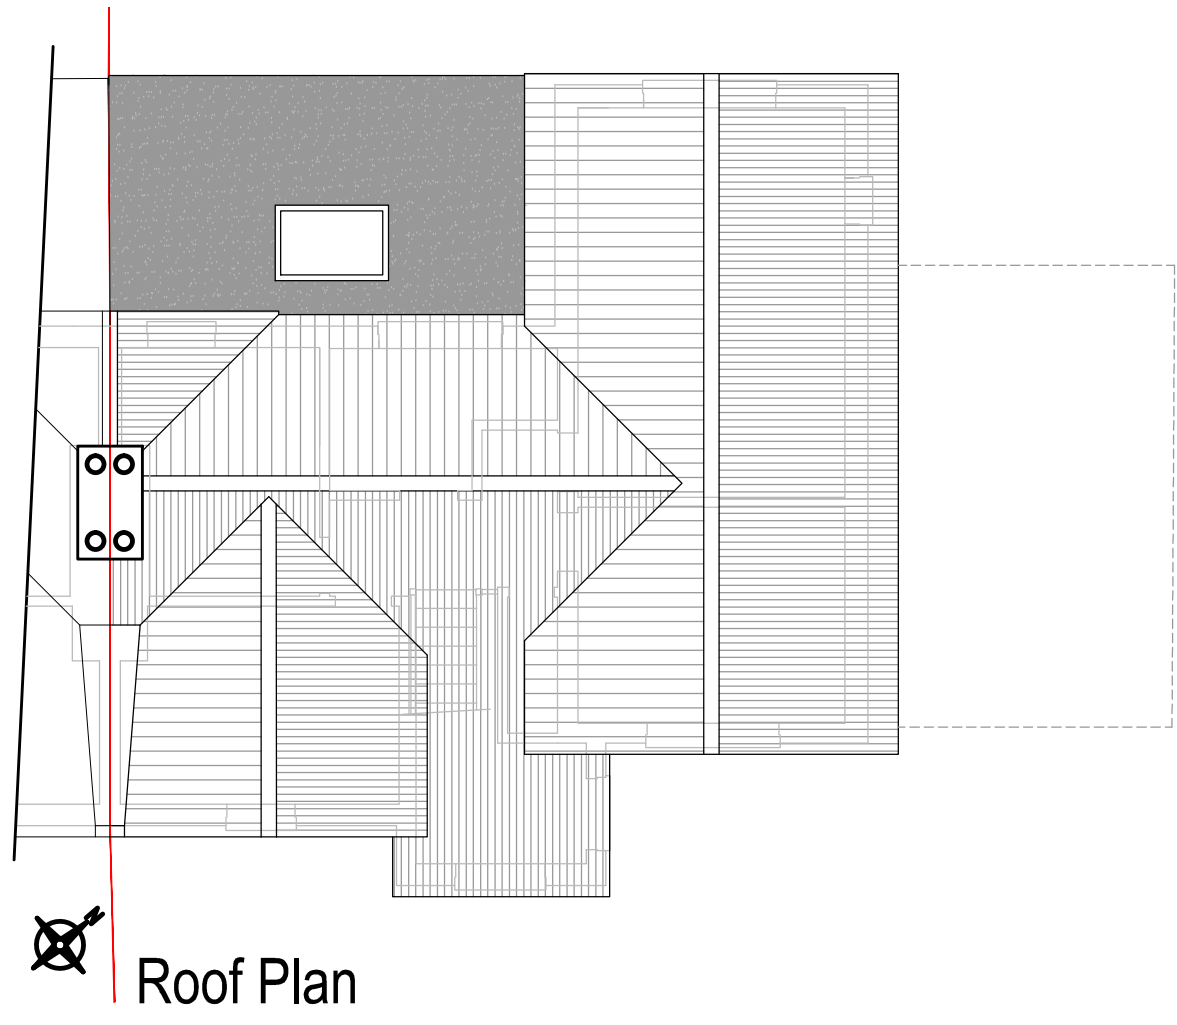


Roof Plan

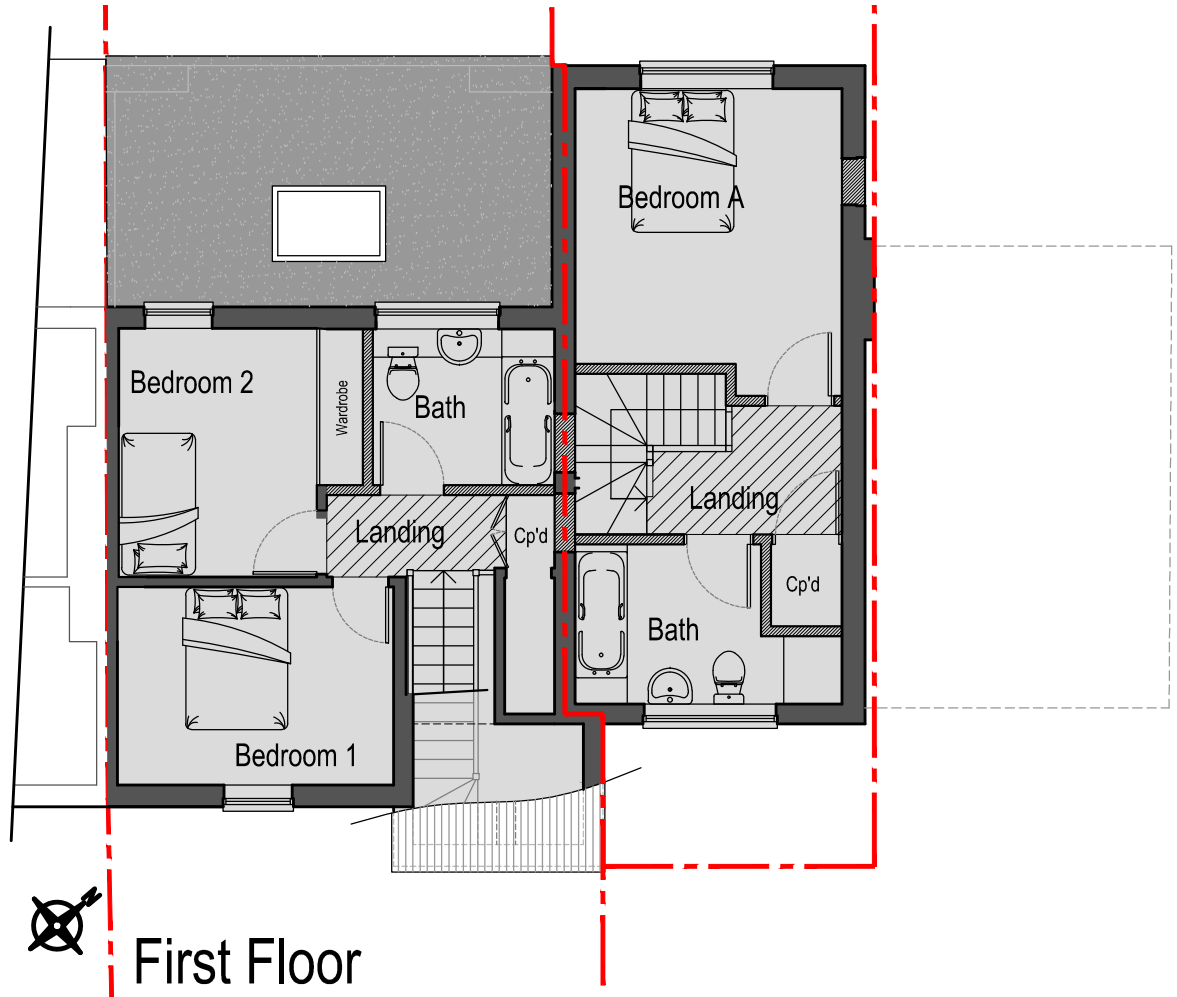

First Floor

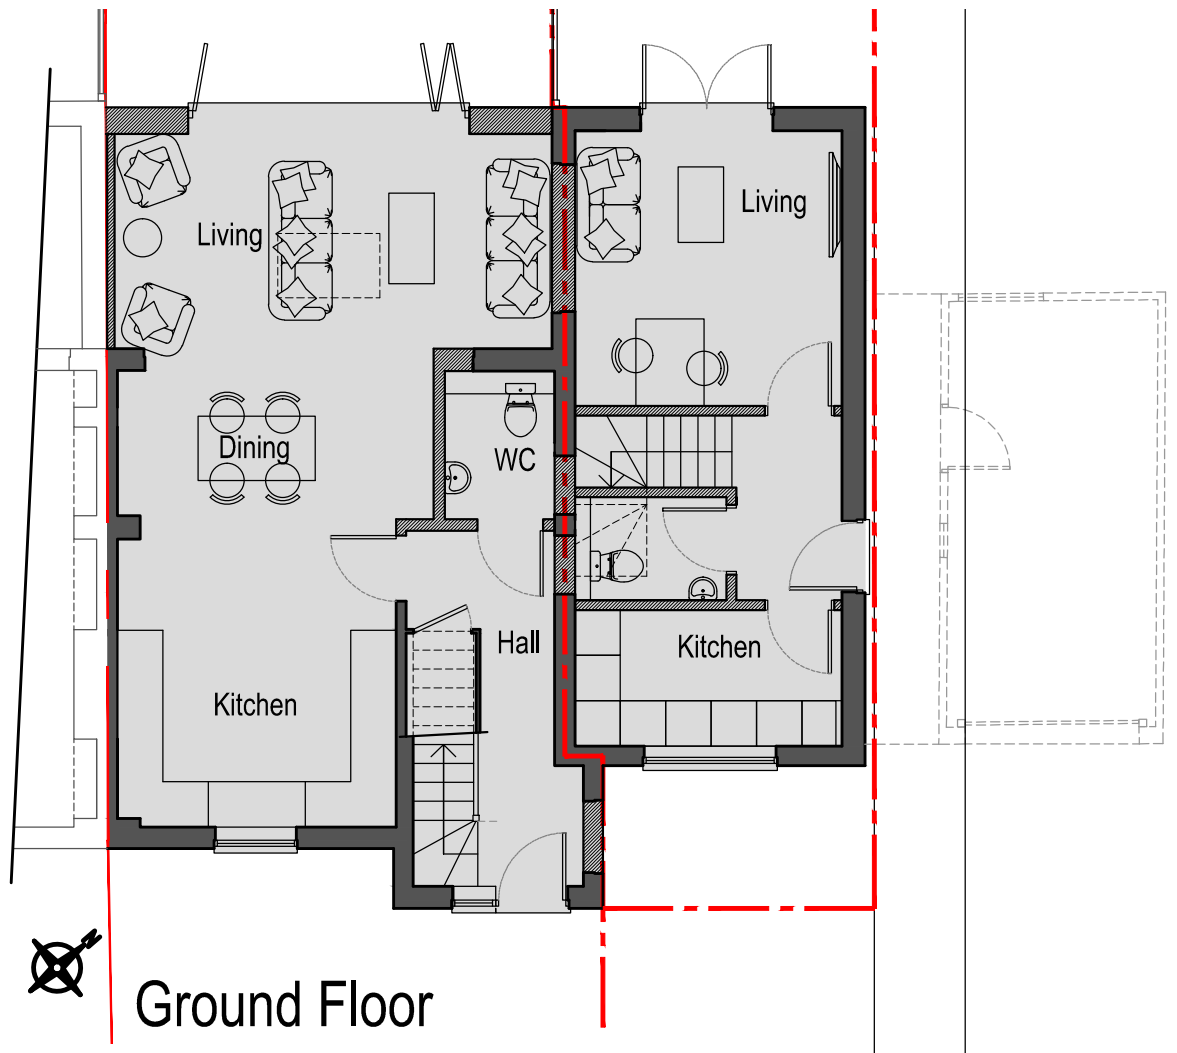

Ground Floor

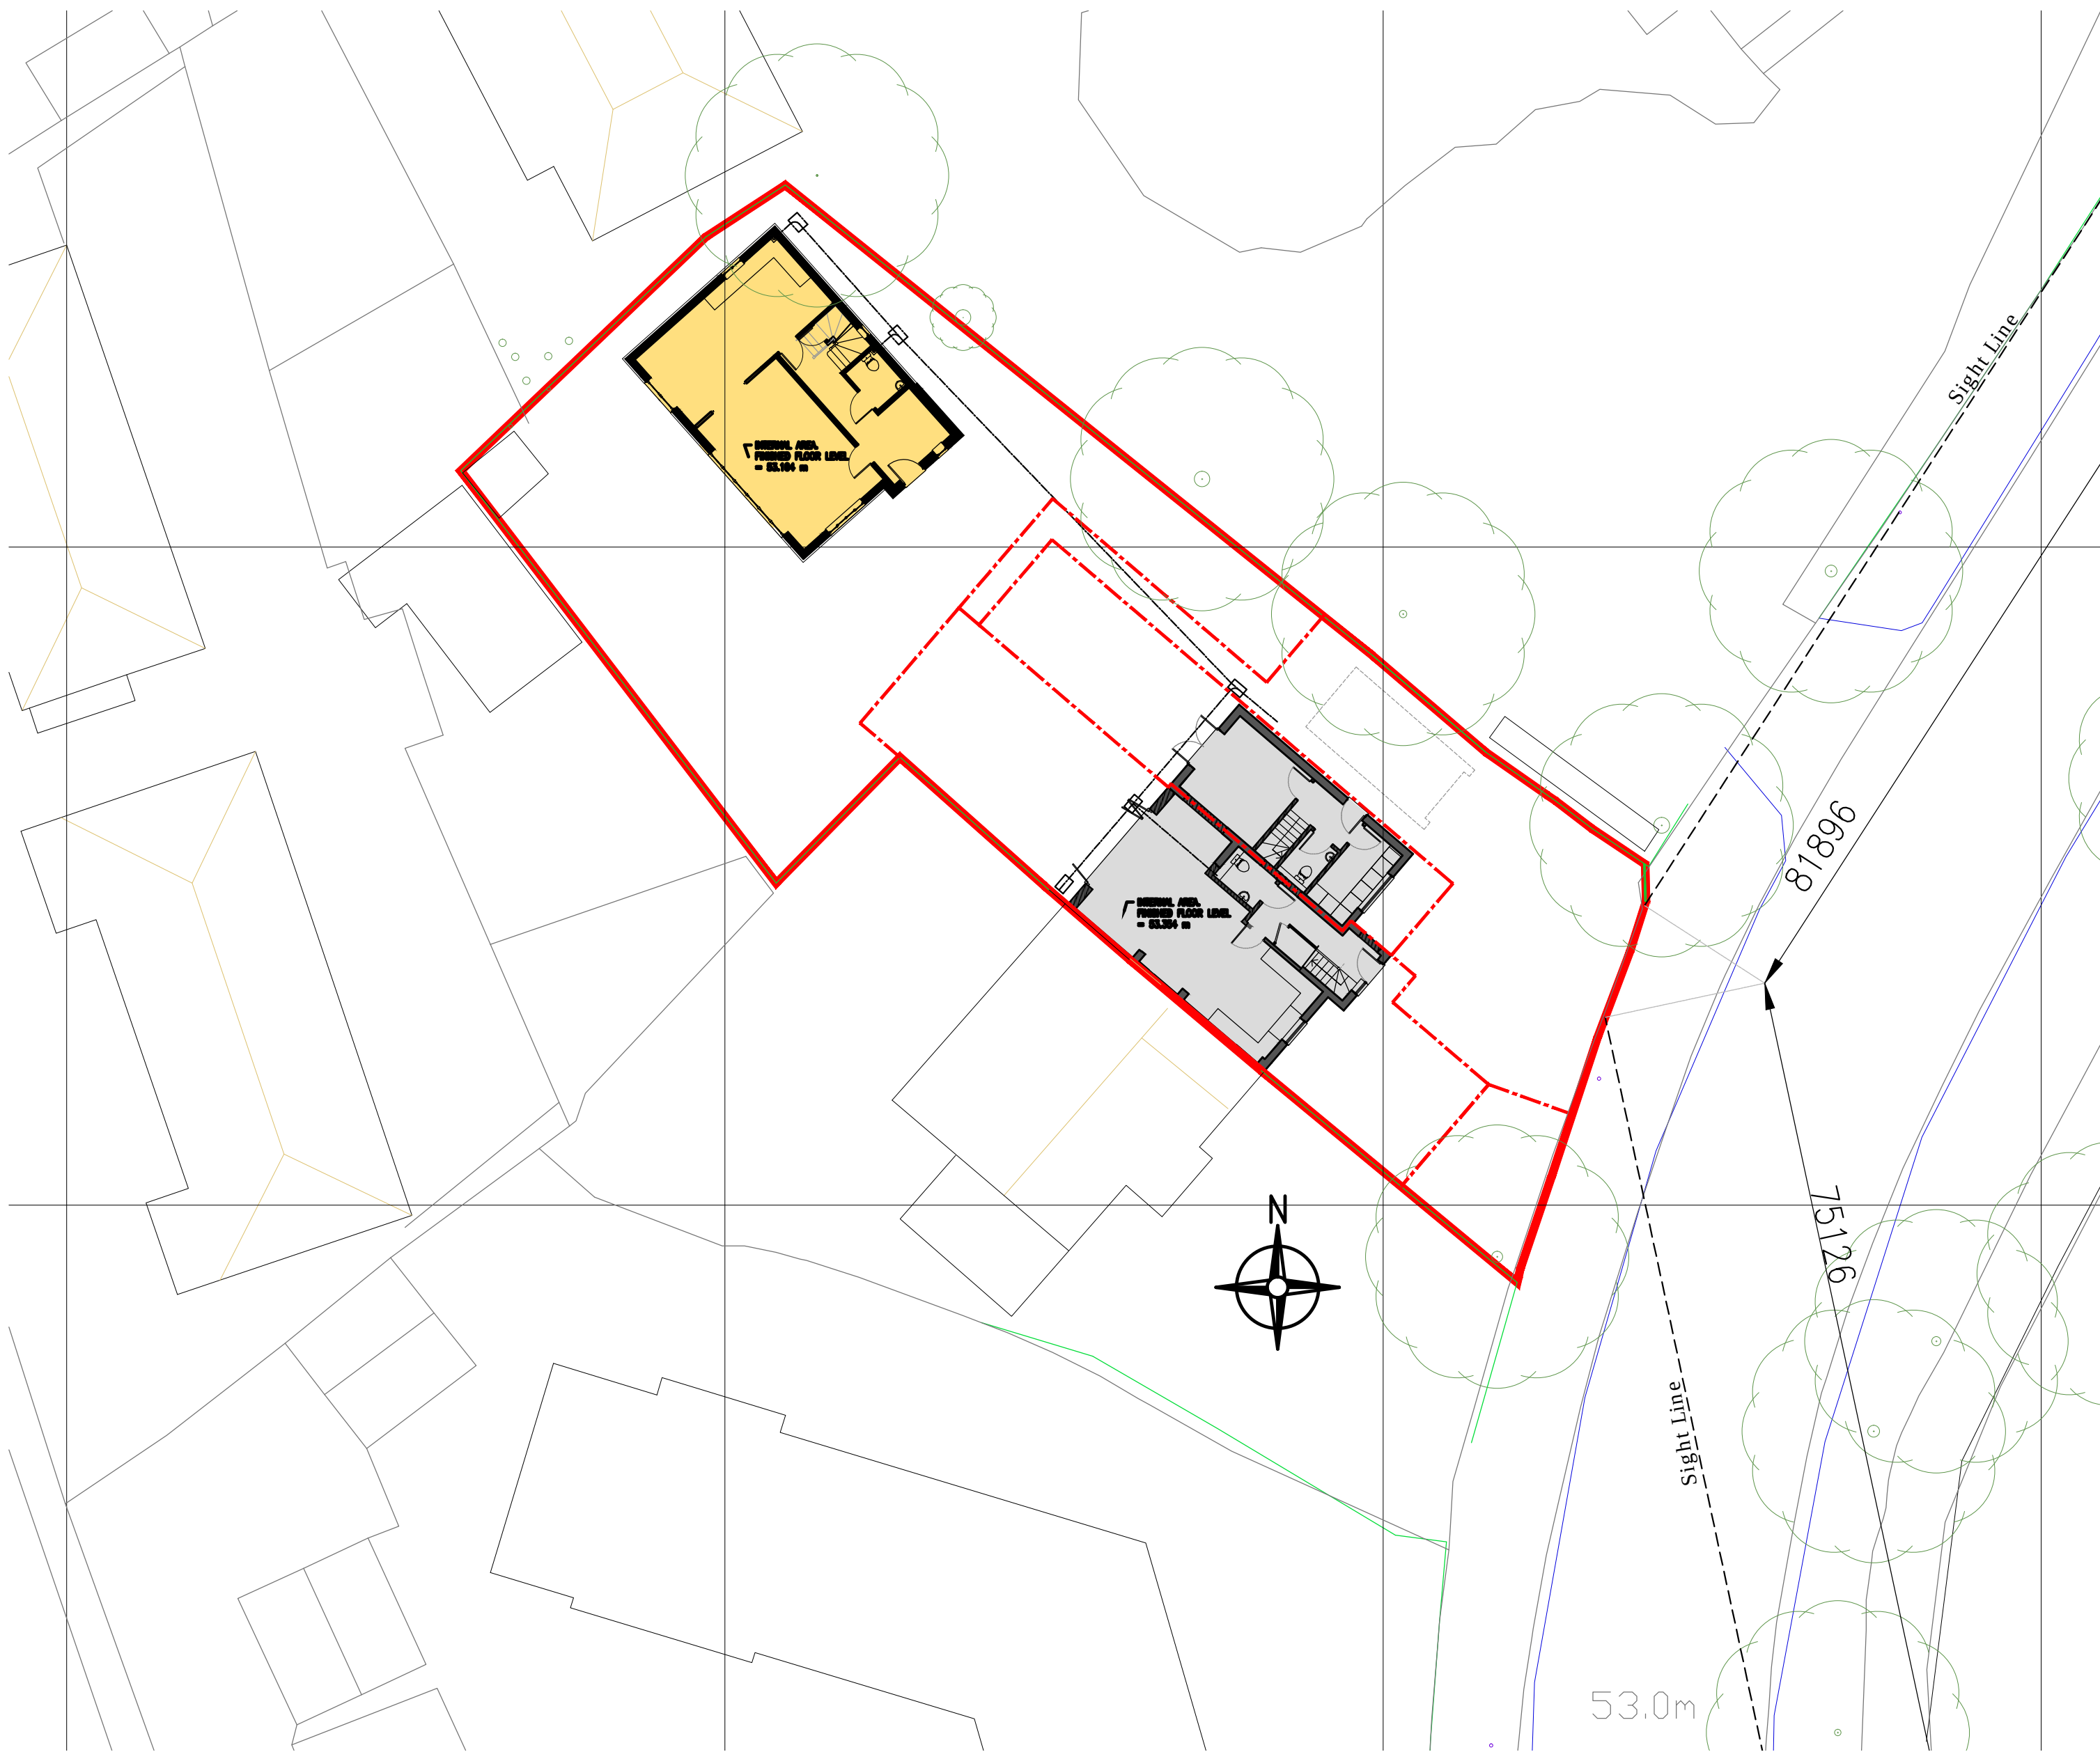

Site plan 1:200

PLANNING ISSUE

PROJECT No:	1610
DRAWING No:	PL01 C
SCALE:	1:100 - 1:200 @ A1
DATE:	01/03/2016
DRAWN BY:	TOC
CLIENT:	RICHARDSON

52 FIELD END ROAD
EASTCOTE
HA5 2QN

PROPOSED PLANS,
ELEVATIONS, & SECTIONS
CONVERTED PROPERTY



12 Cambridge Road,
Sandy, Bedfordshire
SG19 1JE

T. 01767 683 692
M. 07846 507 883
E. info@toc-a.uk

Thomas O'Connor Architecture