

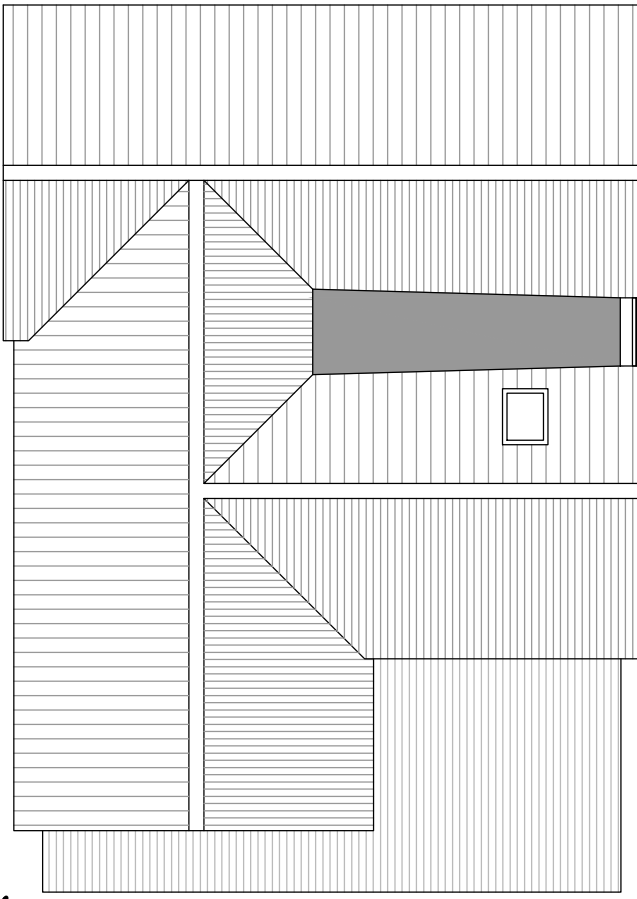


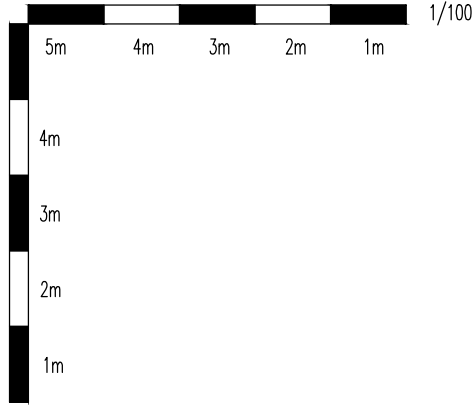


Roof Plan

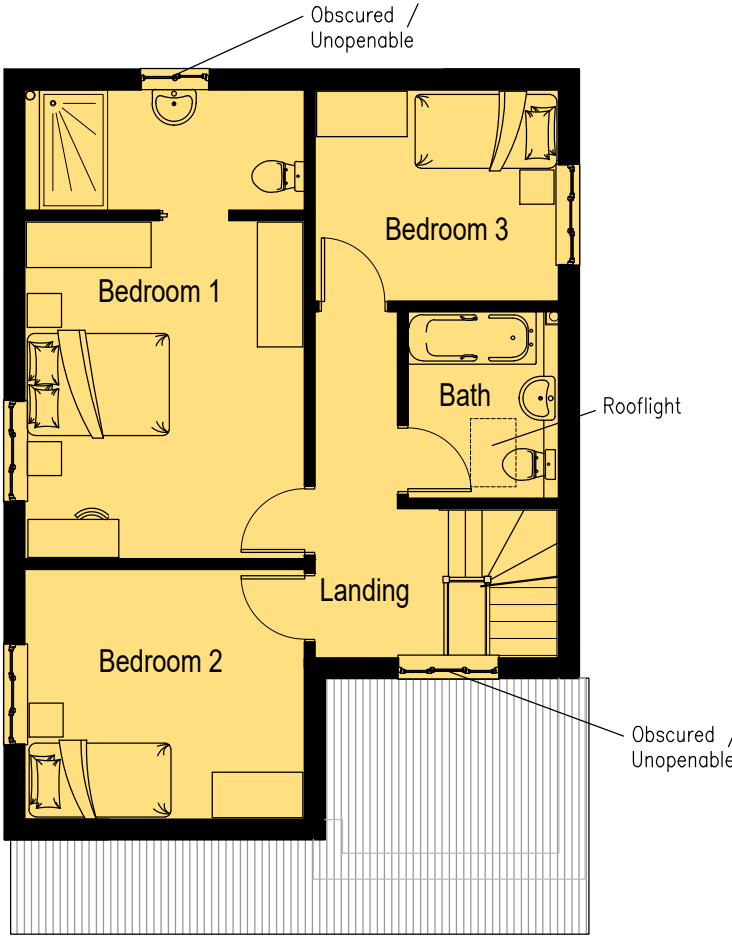



First Floor

See Drawing LTH01E For lifetime homes details

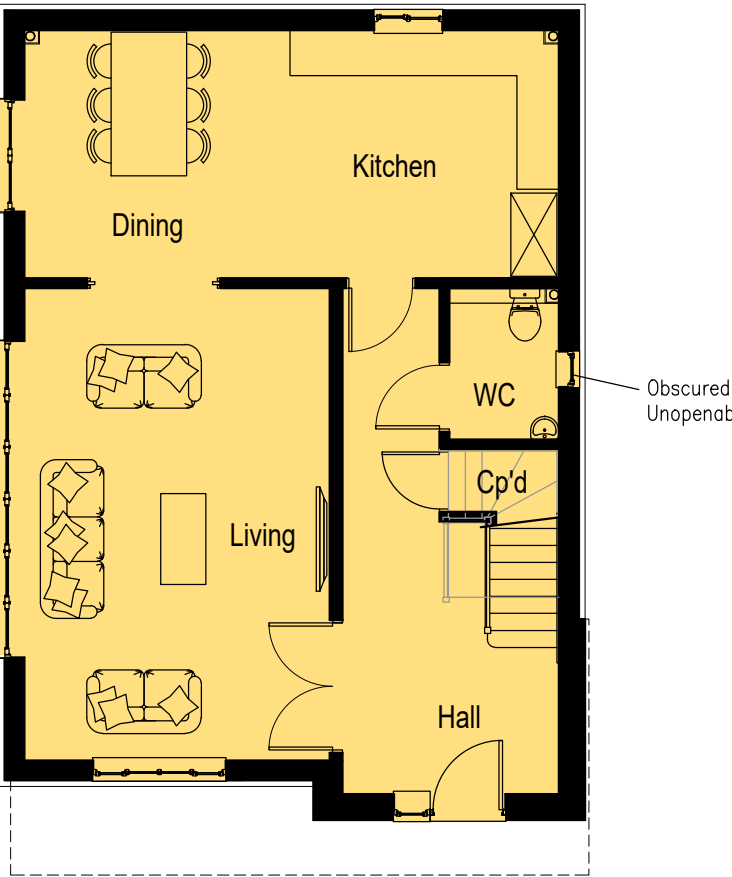

Ground Floor

See Drawing LTH01E For lifetime homes details

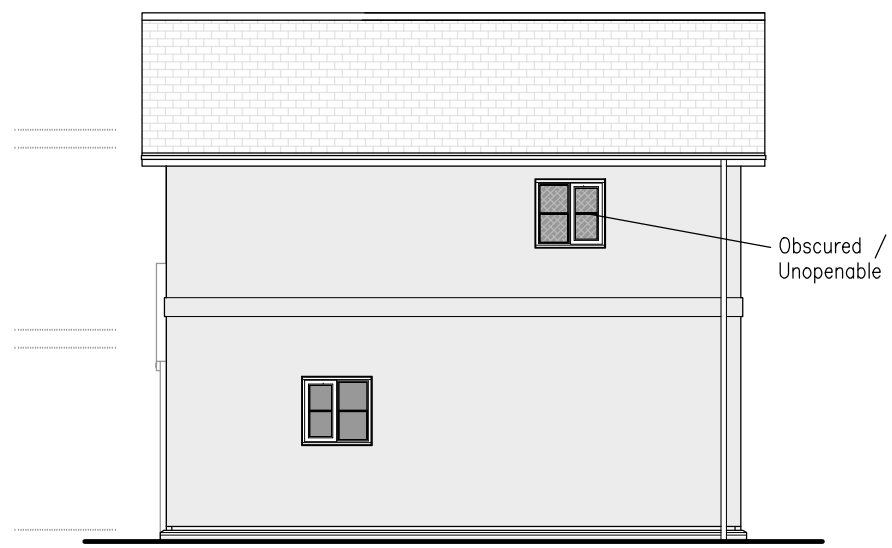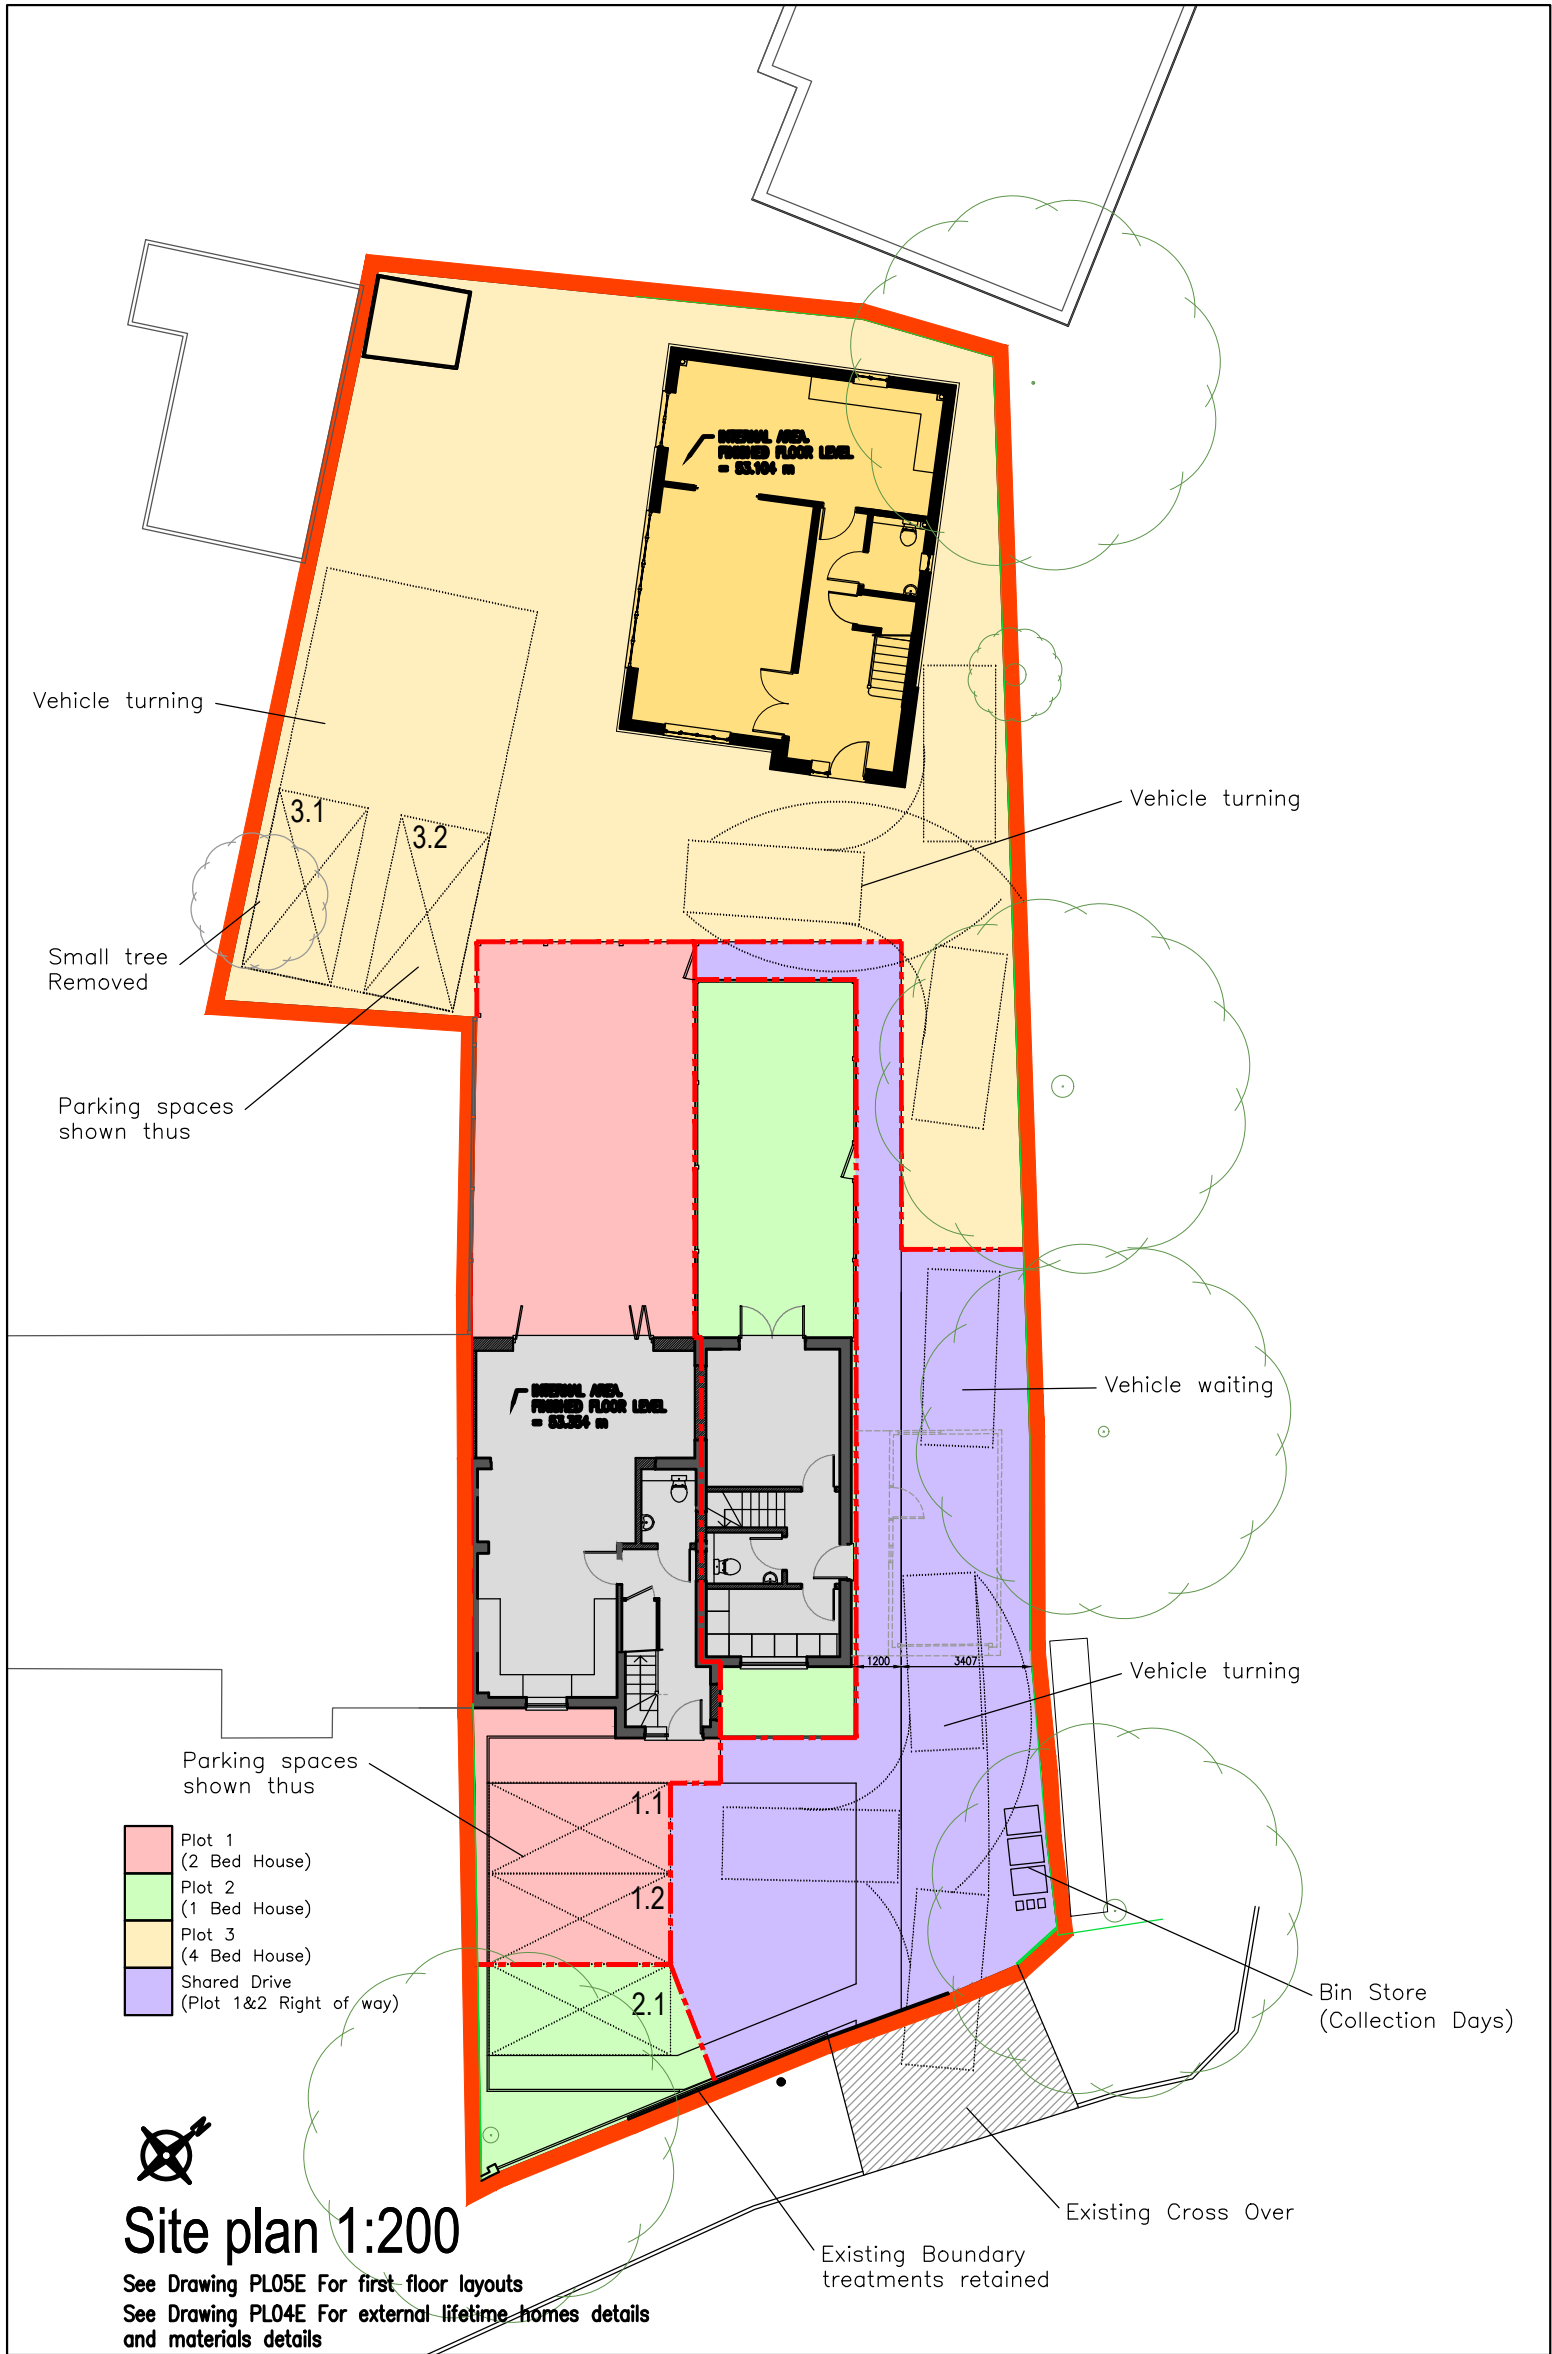

Rear Elevation

See Drawing LTH01E For lifetime homes details



Side (Garden) Elevation

See Drawing LTH01E For lifetime homes details



Front Elevation

See Drawing LTH01E For lifetime homes details



Side (Hotel) Elevation

See Drawing LTH01E For lifetime homes details

PLANNING ISSUE

TO BE SCALED FOR PLANNING PURPOSES ONLY
THIS DRAWING AND DESIGN REMAINS THE COPYRIGHT OF THE
DESIGNER AND MAY NOT BE REPRODUCED WITHOUT PERMISSION

PROJECT No:	1610
DRAWING No:	PL02 E
SCALE:	1:100 - 1:200 @ A1
DATE:	01/03/2016
DRAWN BY:	TOC
CLIENT:	RICHARDSON

52 FIELD END ROAD
EASTCOTE
HA5 2QN

PROPOSED PLANS,
ELEVATIONS, & SECTIONS
NEW PROPERTY



12 Cambridge Road,
Sandy, Bedfordshire
SG19 1JE

T. 01767 683 692
M. 07846 507 883
E. info@toc-a.uk

Thomas O'Connor Architecture