
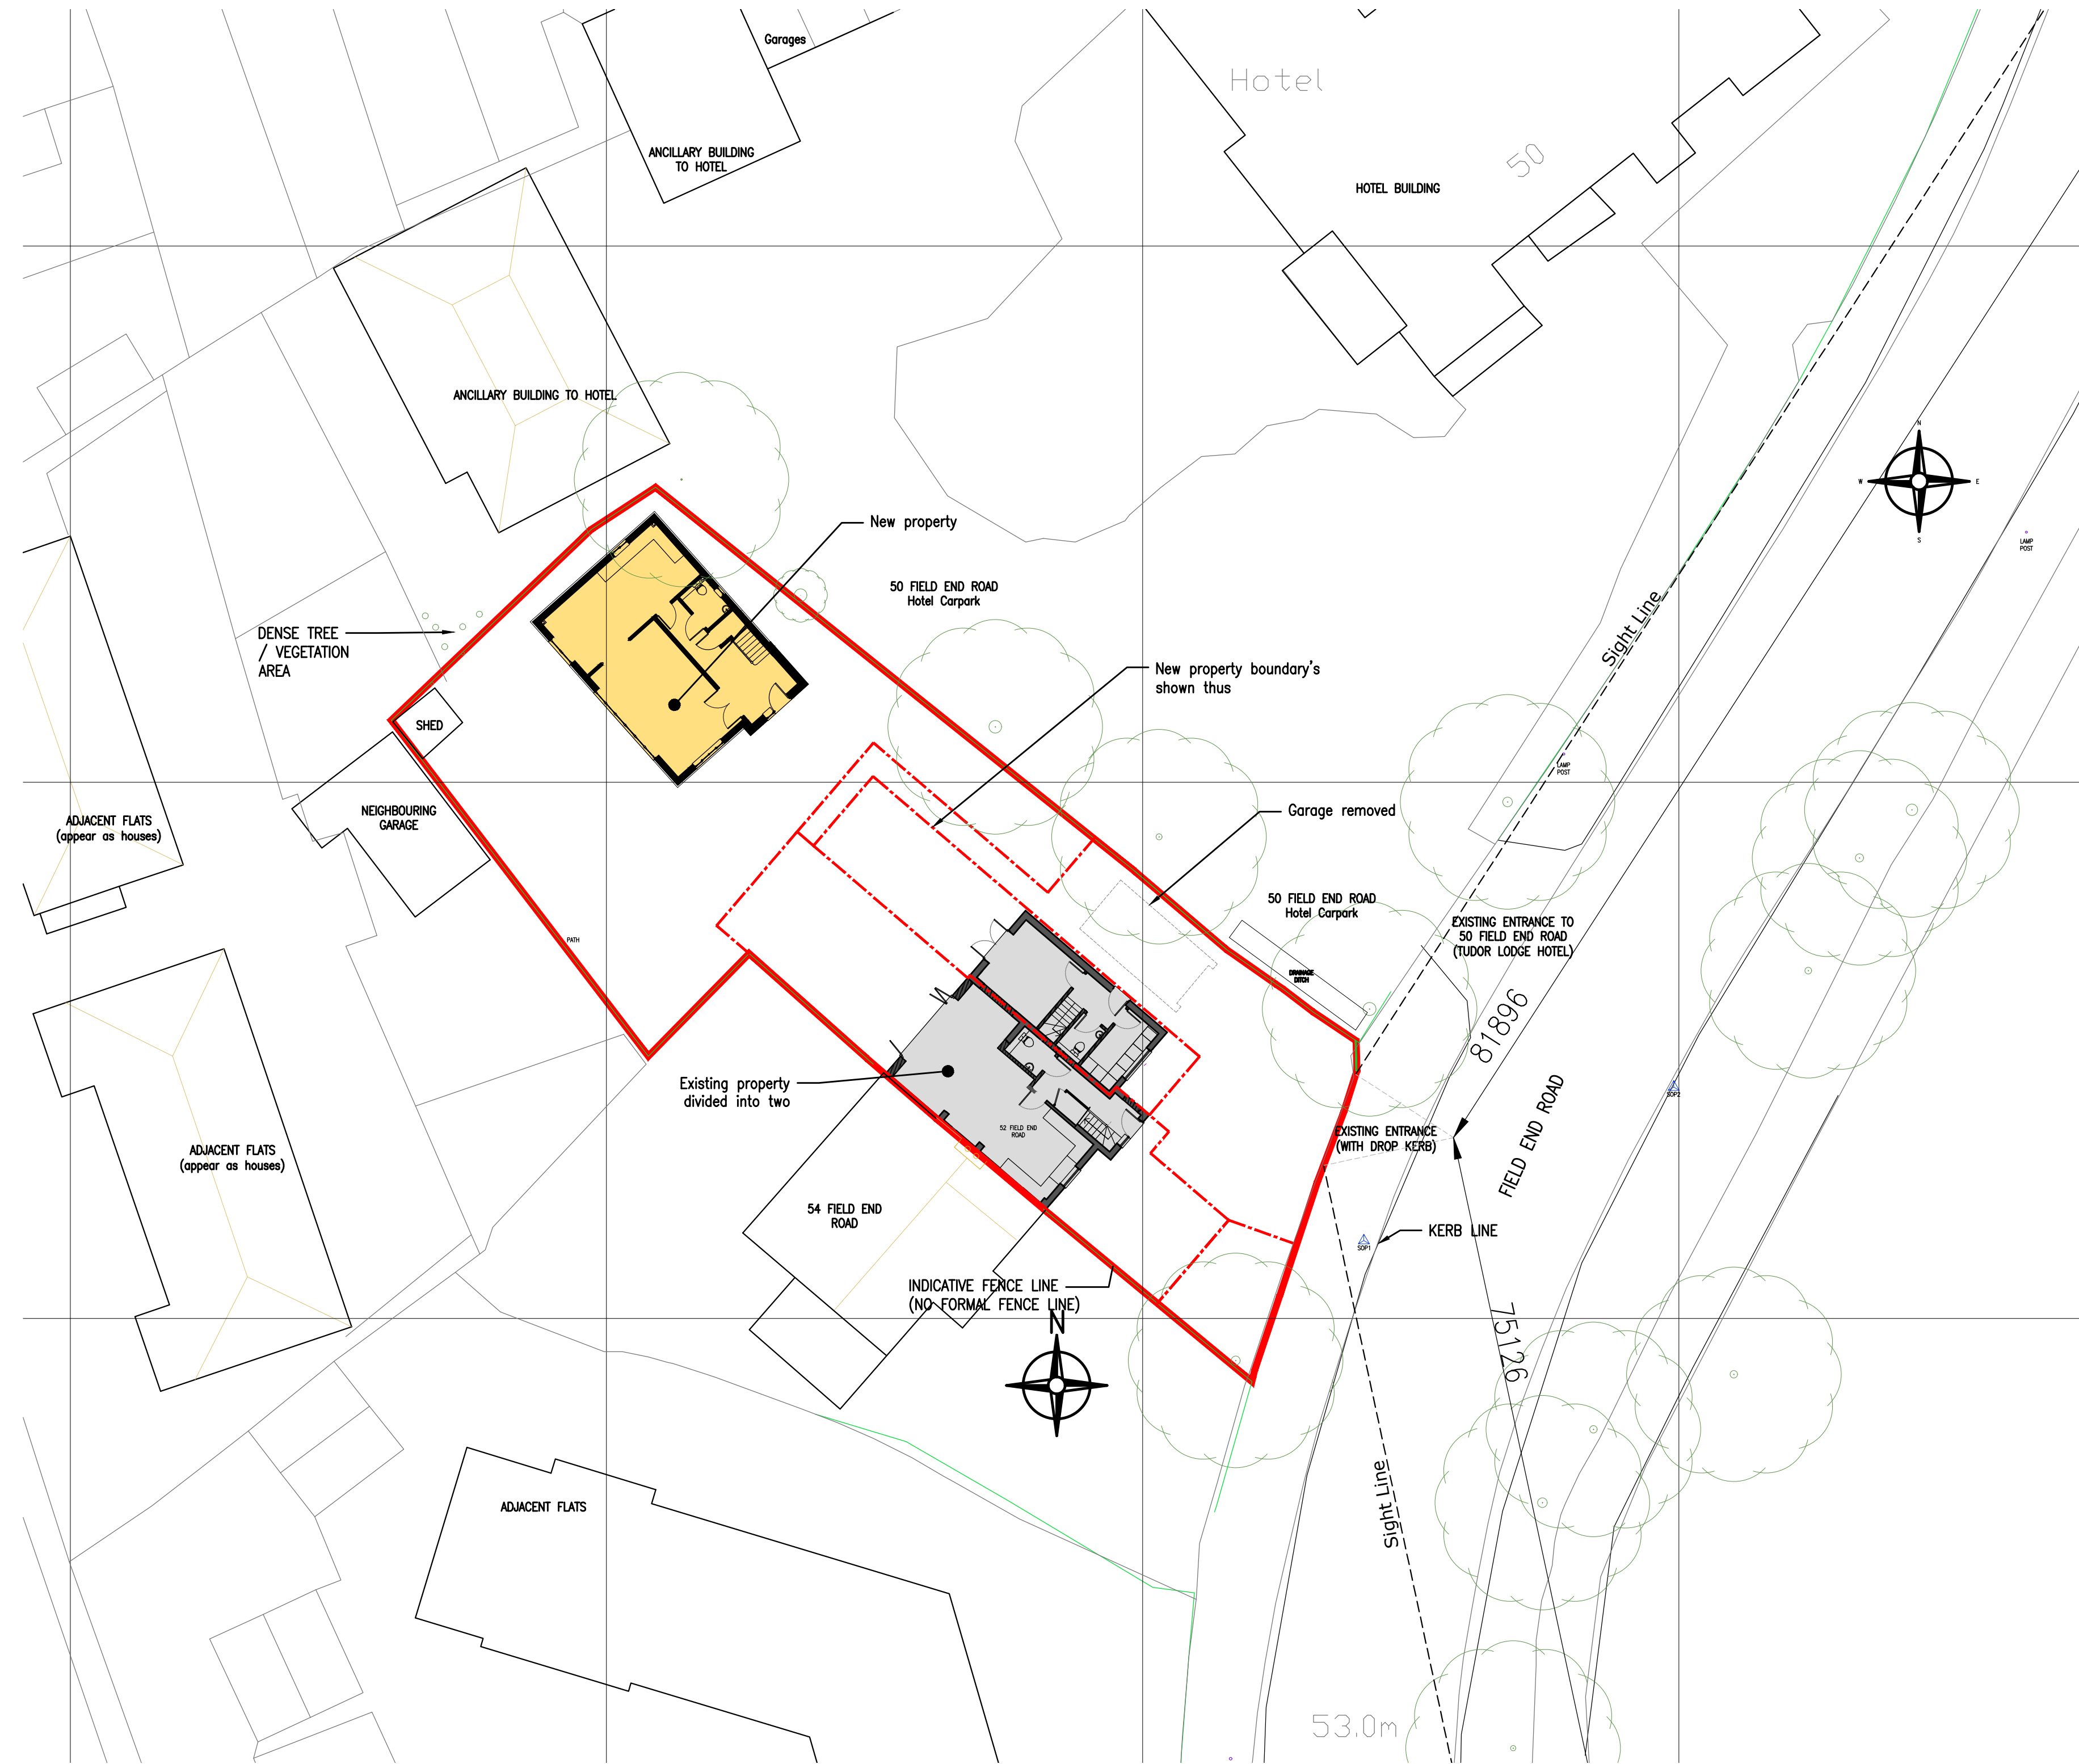
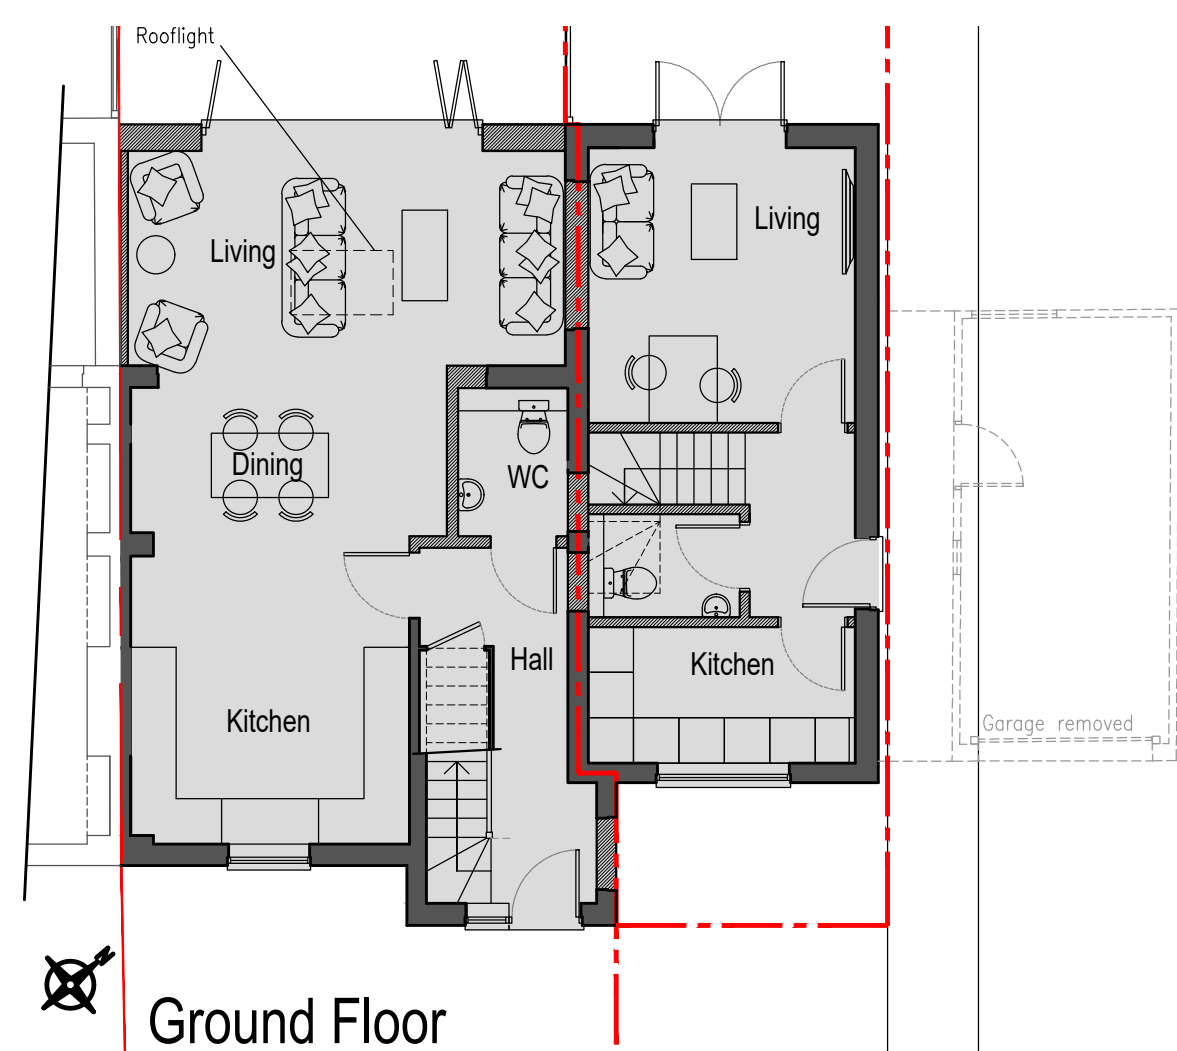
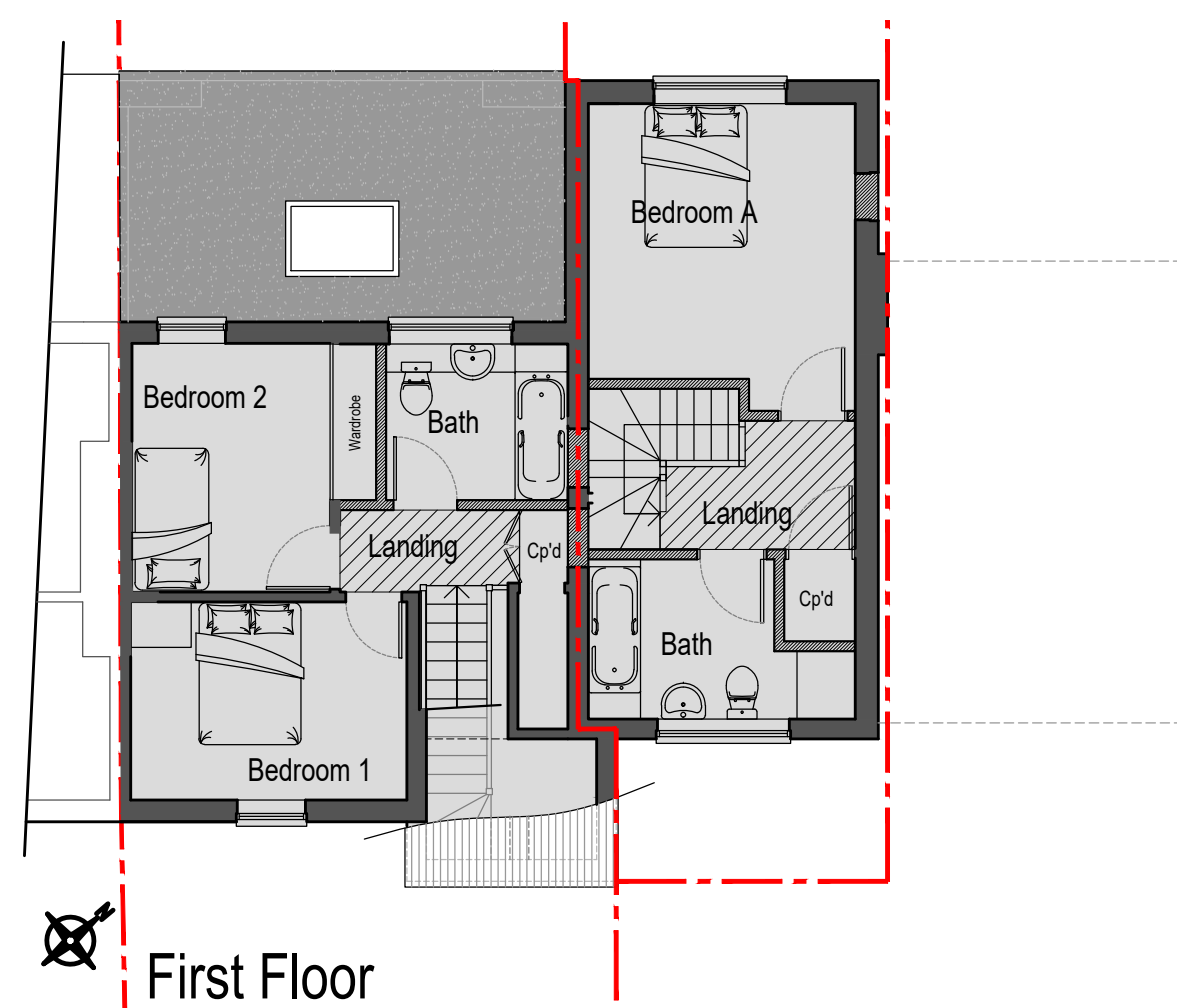
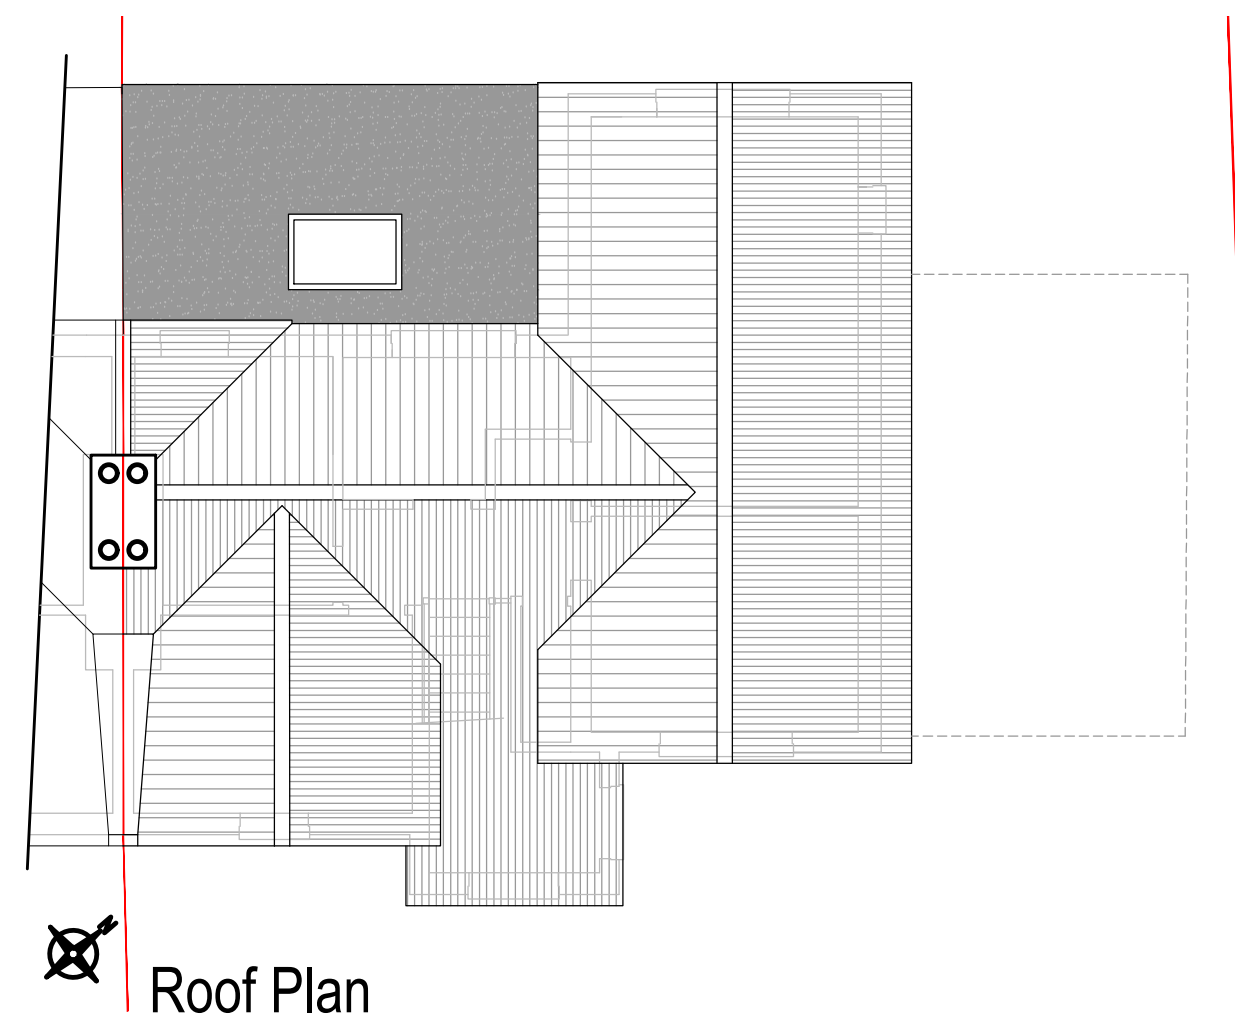
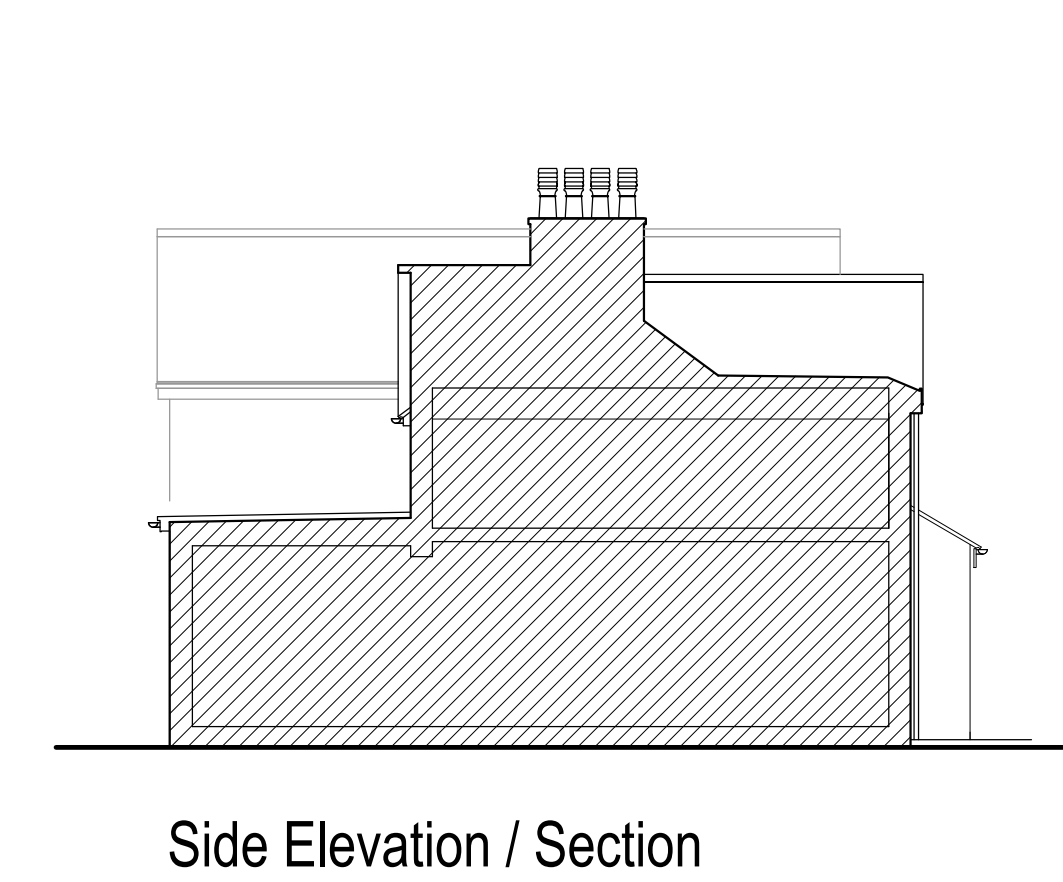
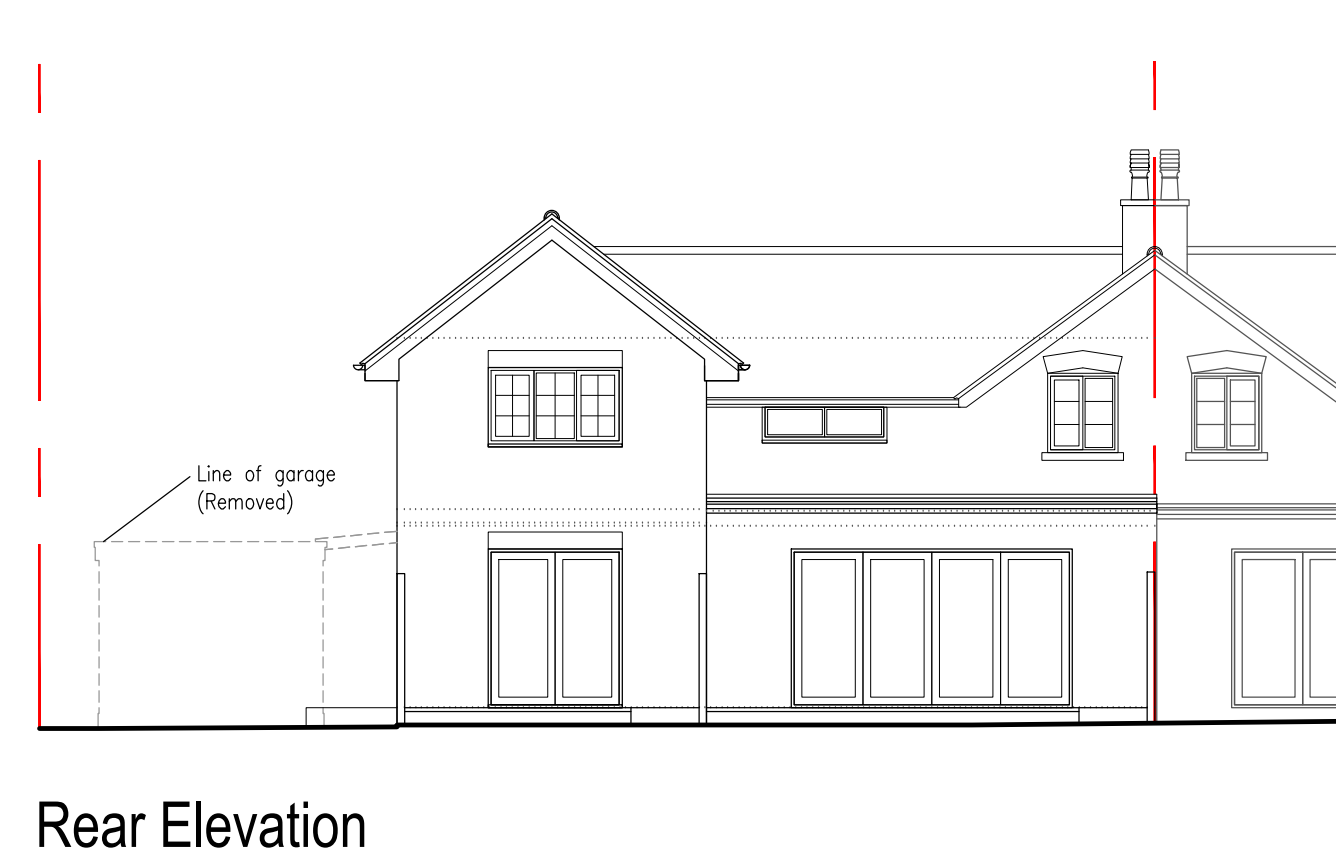


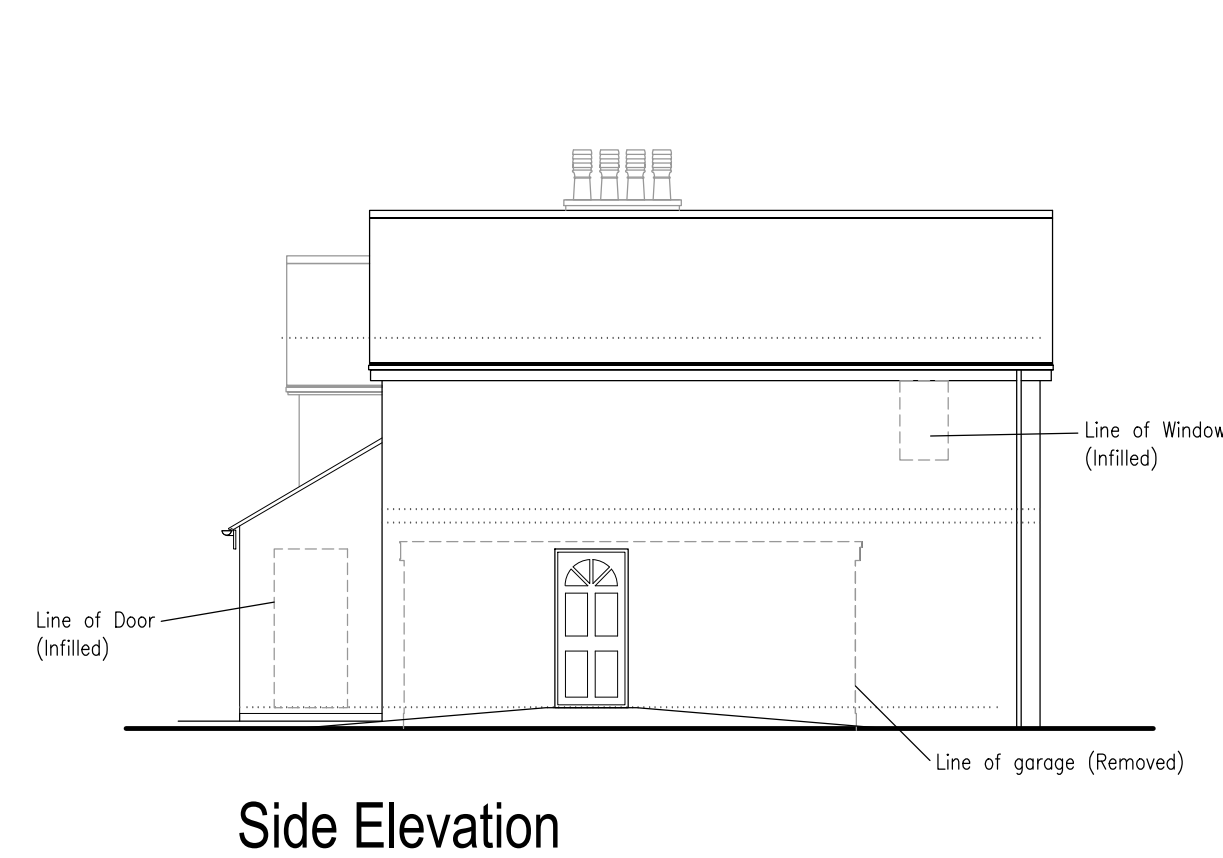

Site plan 1:200 See Drawing PLO5E For first floor layouts

PLANNING ISSUE

TO BE SCALED FOR PLANNING PURPOSES ONLY
THIS DRAWING AND DESIGN REMAINS THE COPYRIGHT OF THE
DESIGNER AND MAY NOT BE REPRODUCED WITHOUT PERMISSION

PROJECT No.	1610
DRAWING No.	PL01 E
SCALE	1:100 - 1:200 @ A1
DATE	01/03/2016
DRAWN BY	TOC
CLIENT	RICHARDSON

2 FIELD END ROAD
EASTCOTE
HA5 2QN

PROPOSED PLANS, ELEVATIONS, & SECTIONS CONVERTED PROPERTY

TOC Architecture

12 Cambridge Road,
Sandy, Bedfordshire
SG19 1JE

T. 01767 683 692
M. 07846 507 883
E. info@toc-a.uk

Thomas O'Connor Architecture