


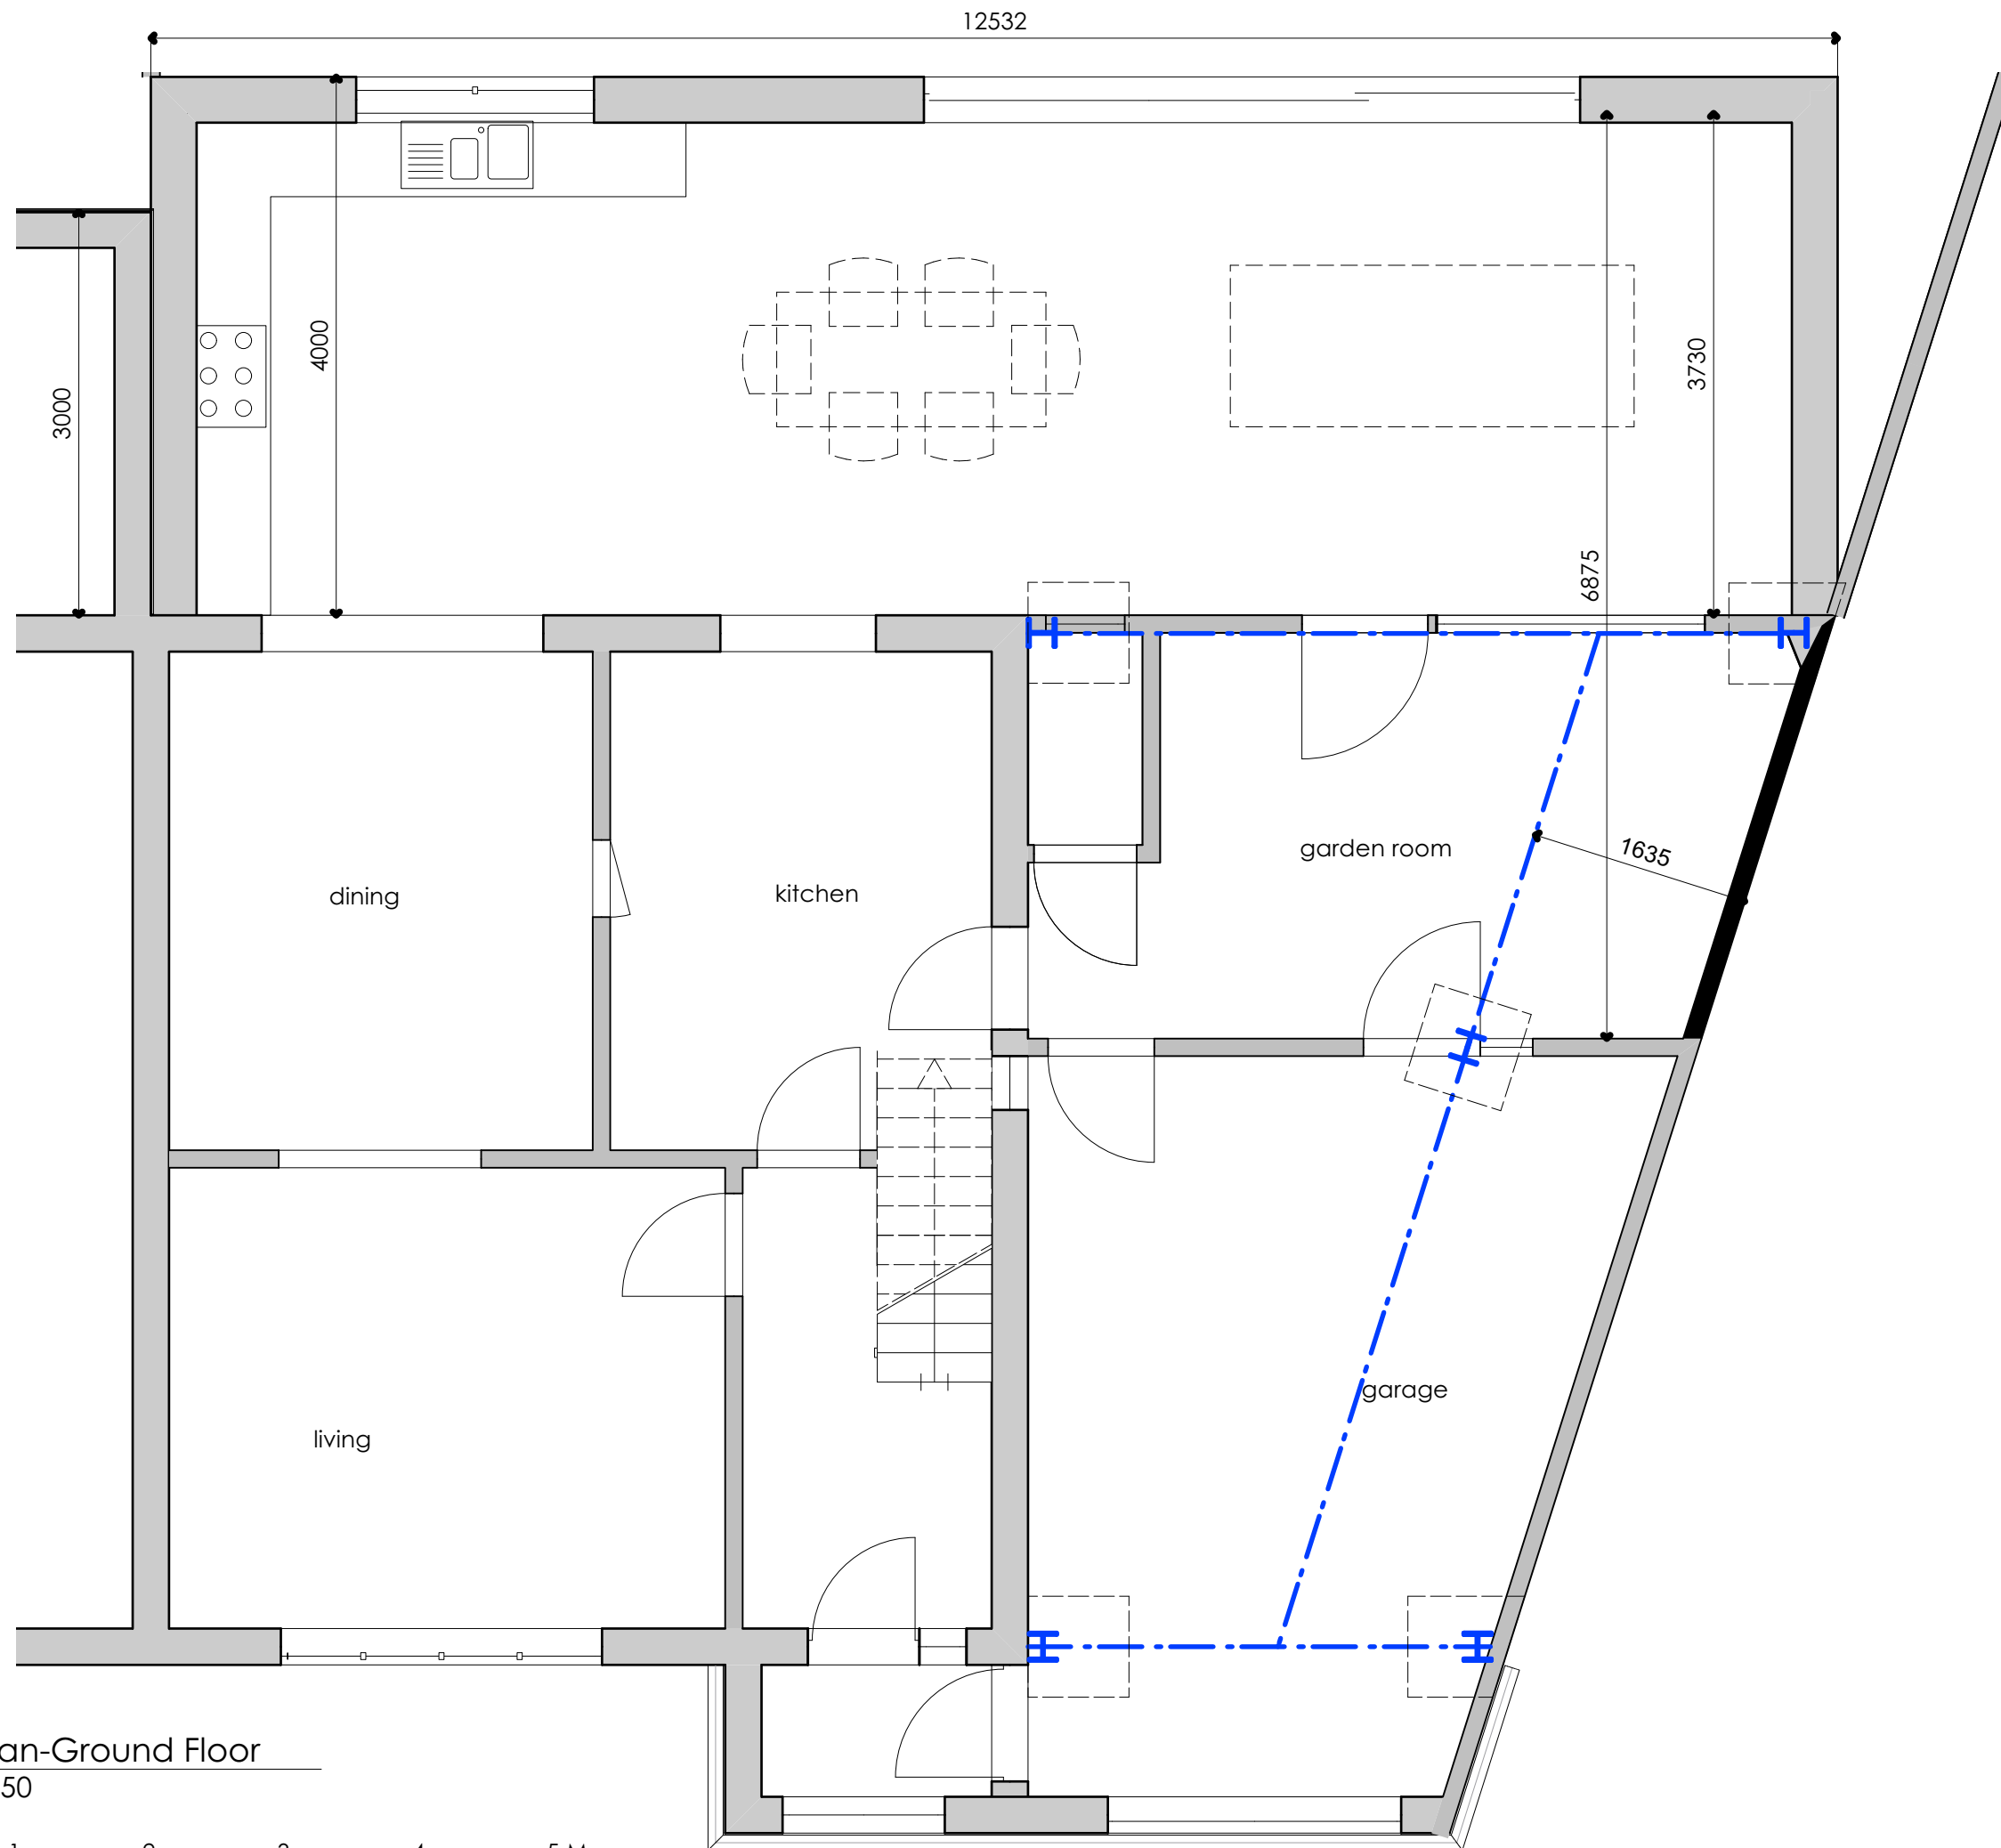

Floor Plan-Ground Floor
Scale: 1:50



45 Lichfield Road HA6 1LY
EXISTING