


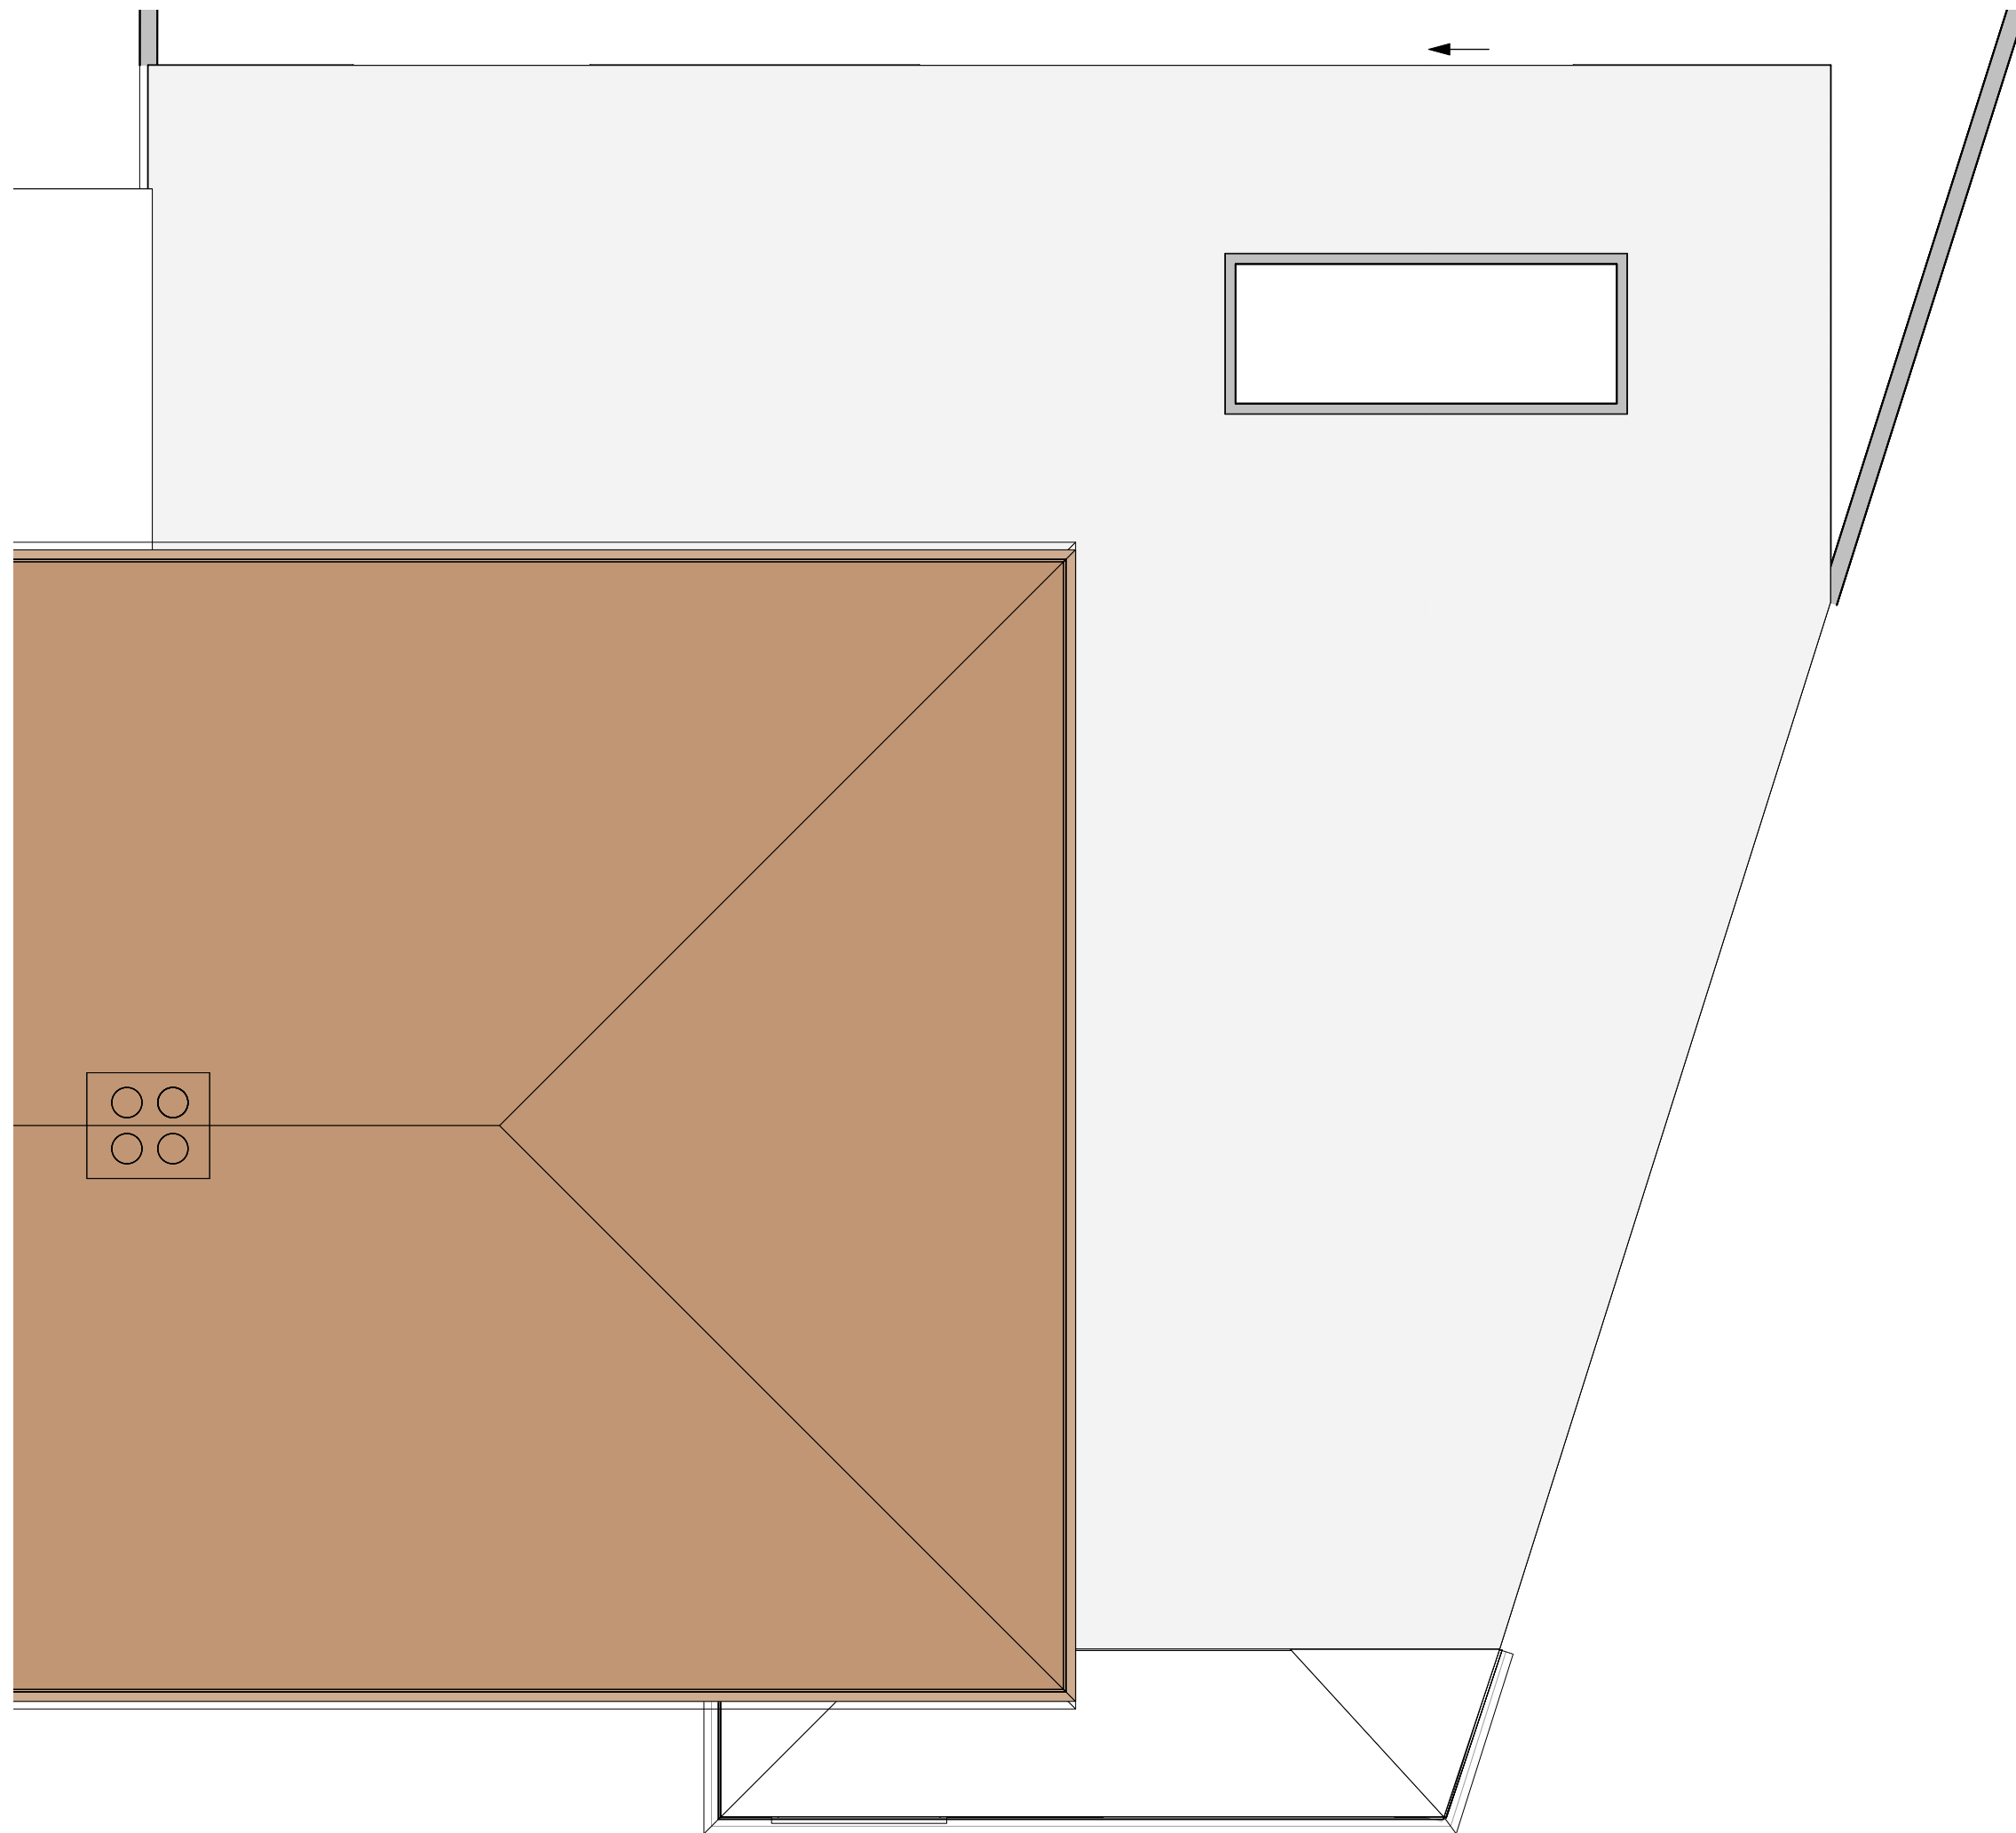

Roof Plan - Existing
Scale: 1:50

45 Lichfield Road HA6 1LY
EXISTING