


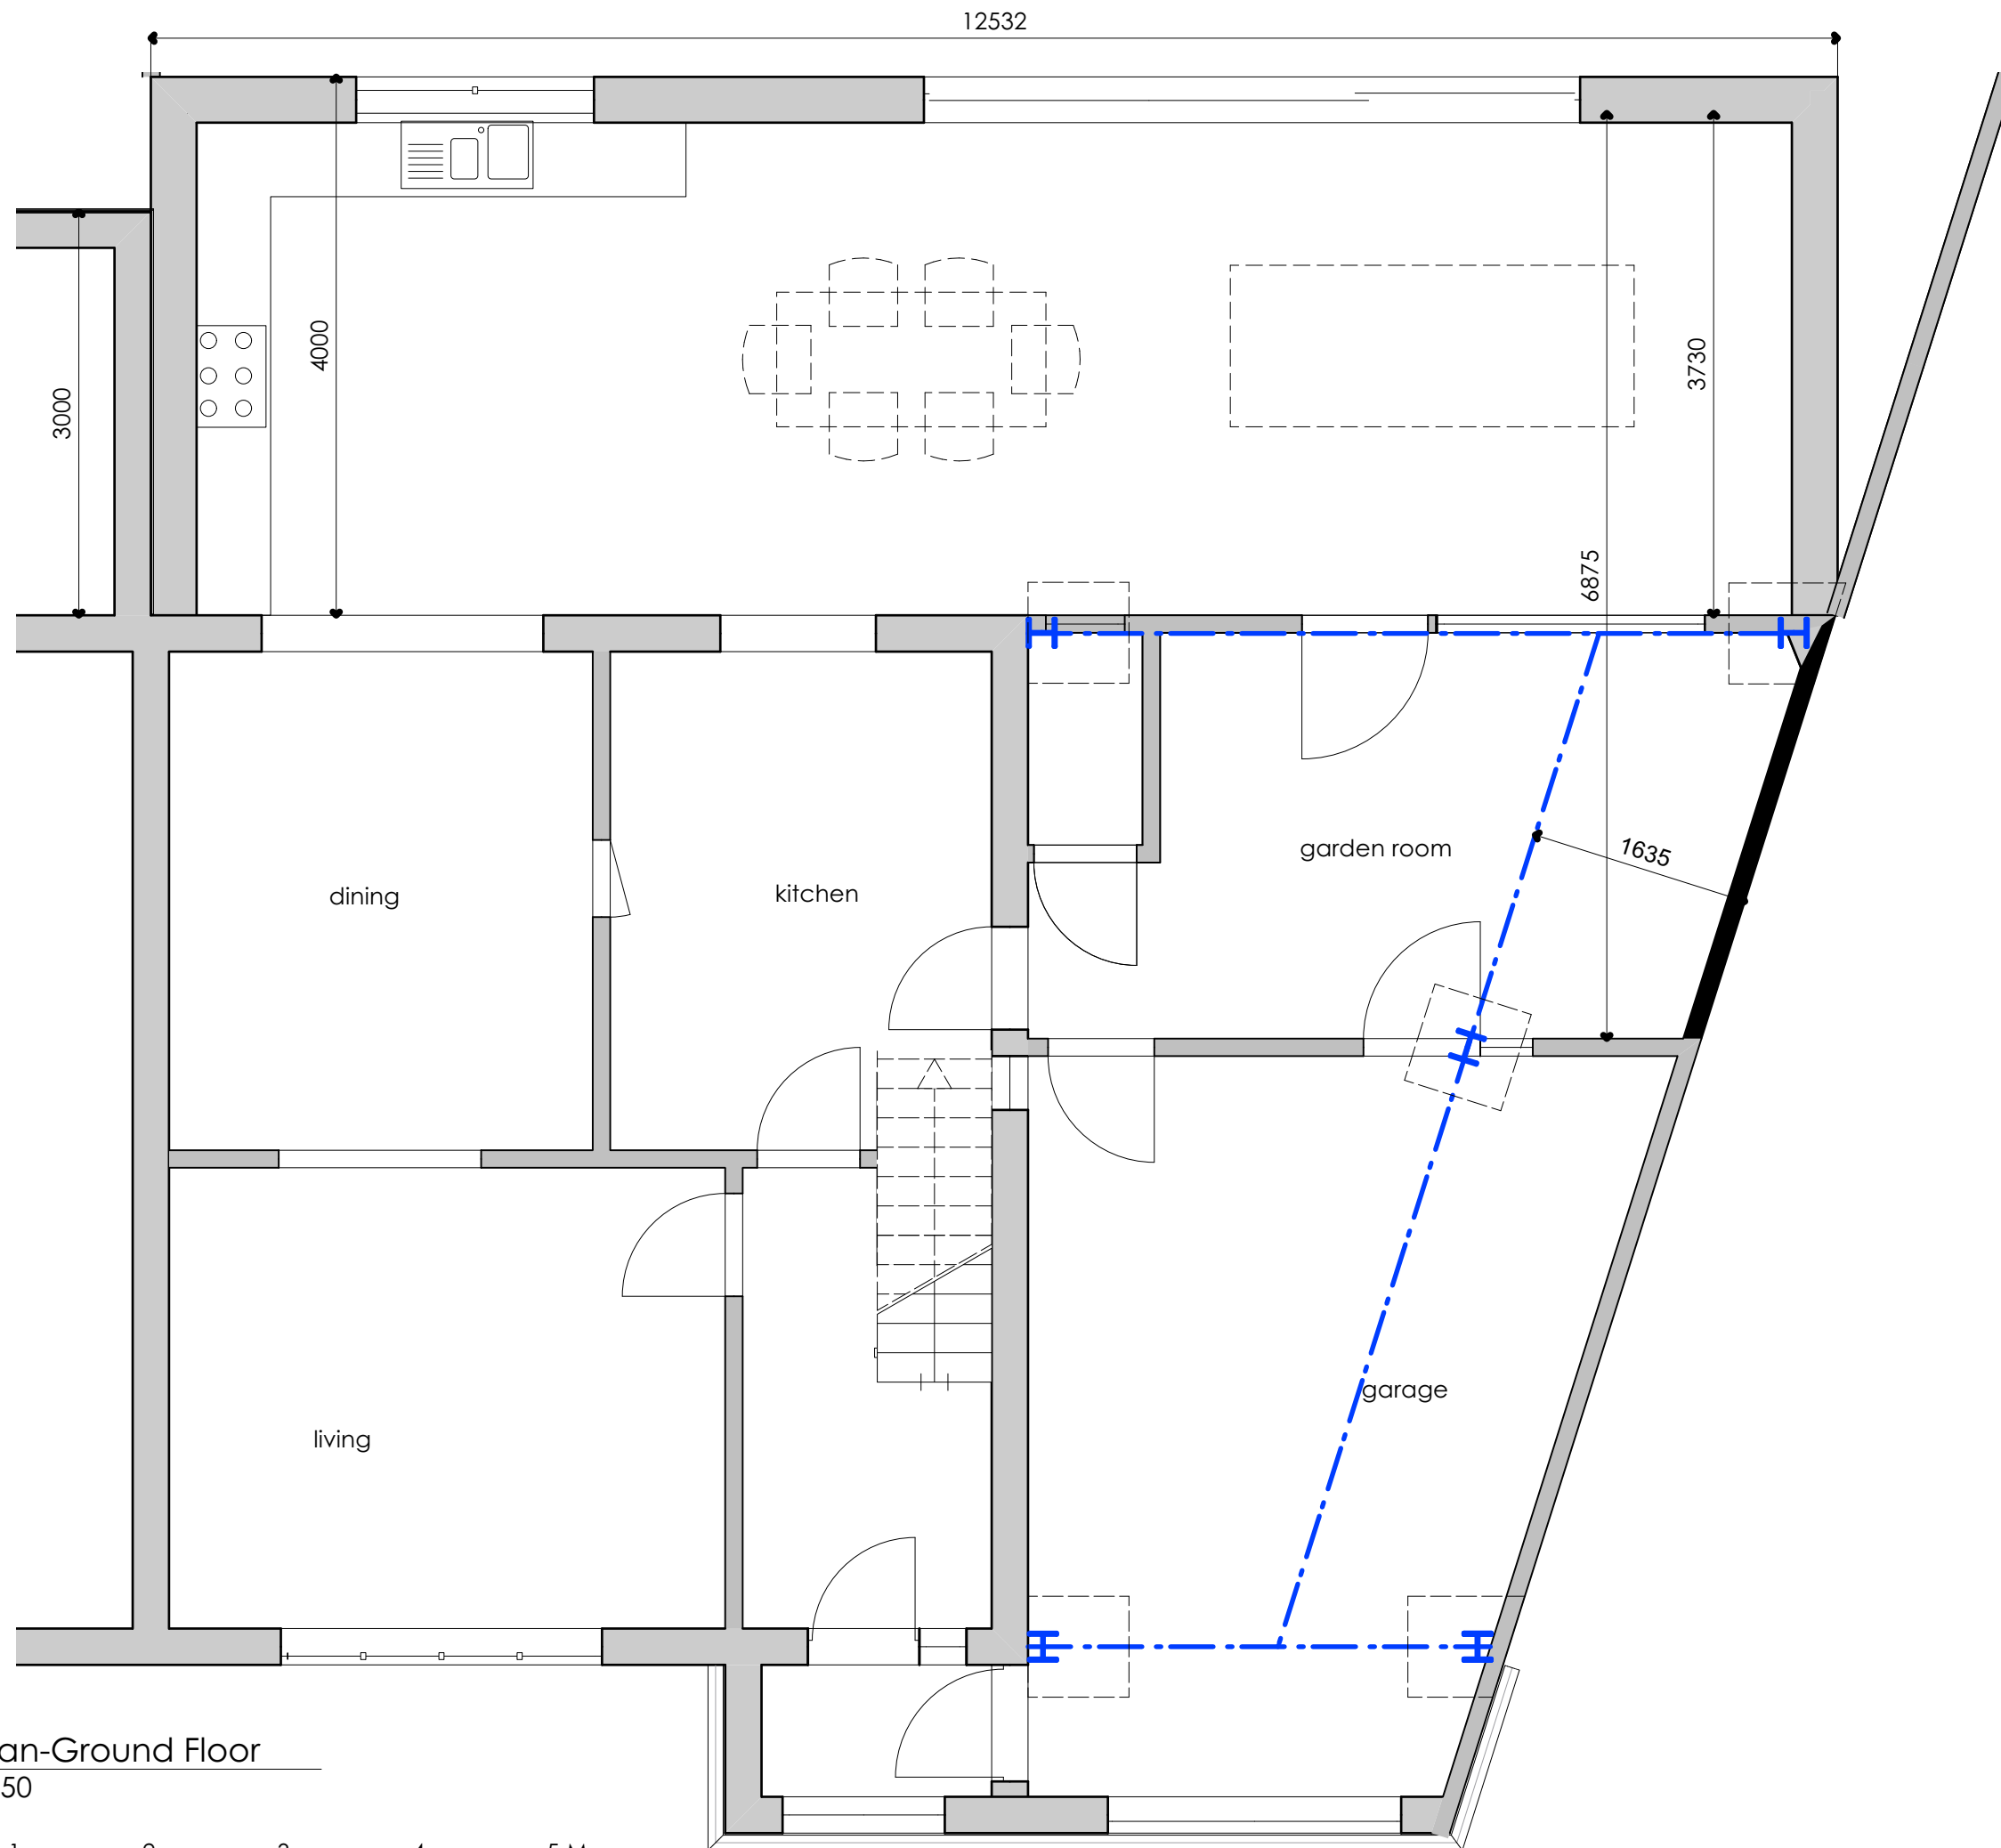

Floor Plan-Ground Floor
Scale: 1:50

